



KEY:

- Roof Tile: Concrete - Grey
- Roof Tile: Concrete - Brown
- Roof Tile: Concrete - Red
- Facing Brick
- B1 - Multi Red
- B2 - Multi Brown
- B3 - Red
- B4 - Buff
- Render: Off White
- Tile over Brick
- Weatherboarding over Brick
- Hardie Plank - Midnight Black
- Flint
- Entrance Door
- Pitch Brick: RAL Design 000 25 00
- Entrance Door
- Asphalt Grey: RAL Design 100 70 05
- Entrance Door
- Stiffkey Blue: RAL Design 240 40 10

Notes:

Fascia and soffit details to be white.
Rainwater goods to be black.
Drawings to be read in conjunction with house type elevations.


Natural buff smooth mortar to brickwork and natural buff mortar with grit to flint.

Brickwork below DPC to match main facing bricks.

Some Brick Types may be common to All Developers, depending on final brick specification 1:500

1 Site Plan

1:500

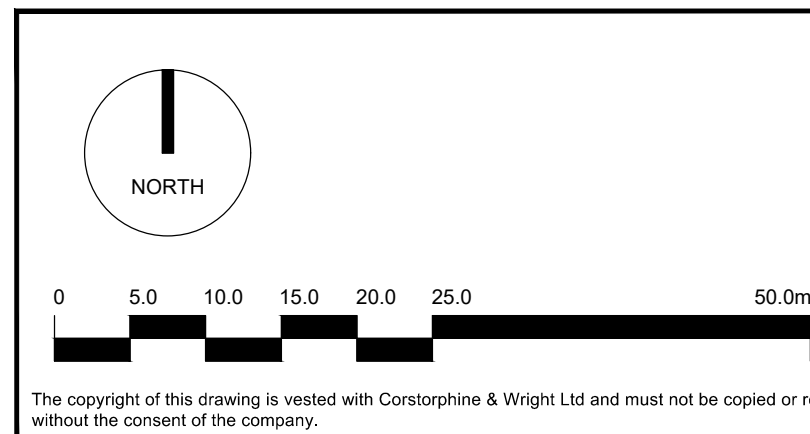

P-00	Initial Issue	18.12.25	IH	CH
Rev.	Description	Date	Drawn	Checked

Client LSP Developments		Corstorphine & Wright	
Project New Retail Unit Wilton Gate, Netherhampton		Tamworth Studio 5 Aldergate, Tamworth, B79 7DU 01827 671 23 corstorphine-wright.com	
Drawing Title DWELLING MATERIALS LAYOUT		Drawing No. 250099-0117	Revision P-00
Drawn IH	Checked CH	Paper Size A0	Scale 1:500
Drawing Status PLANNING			Date 18.12.25