



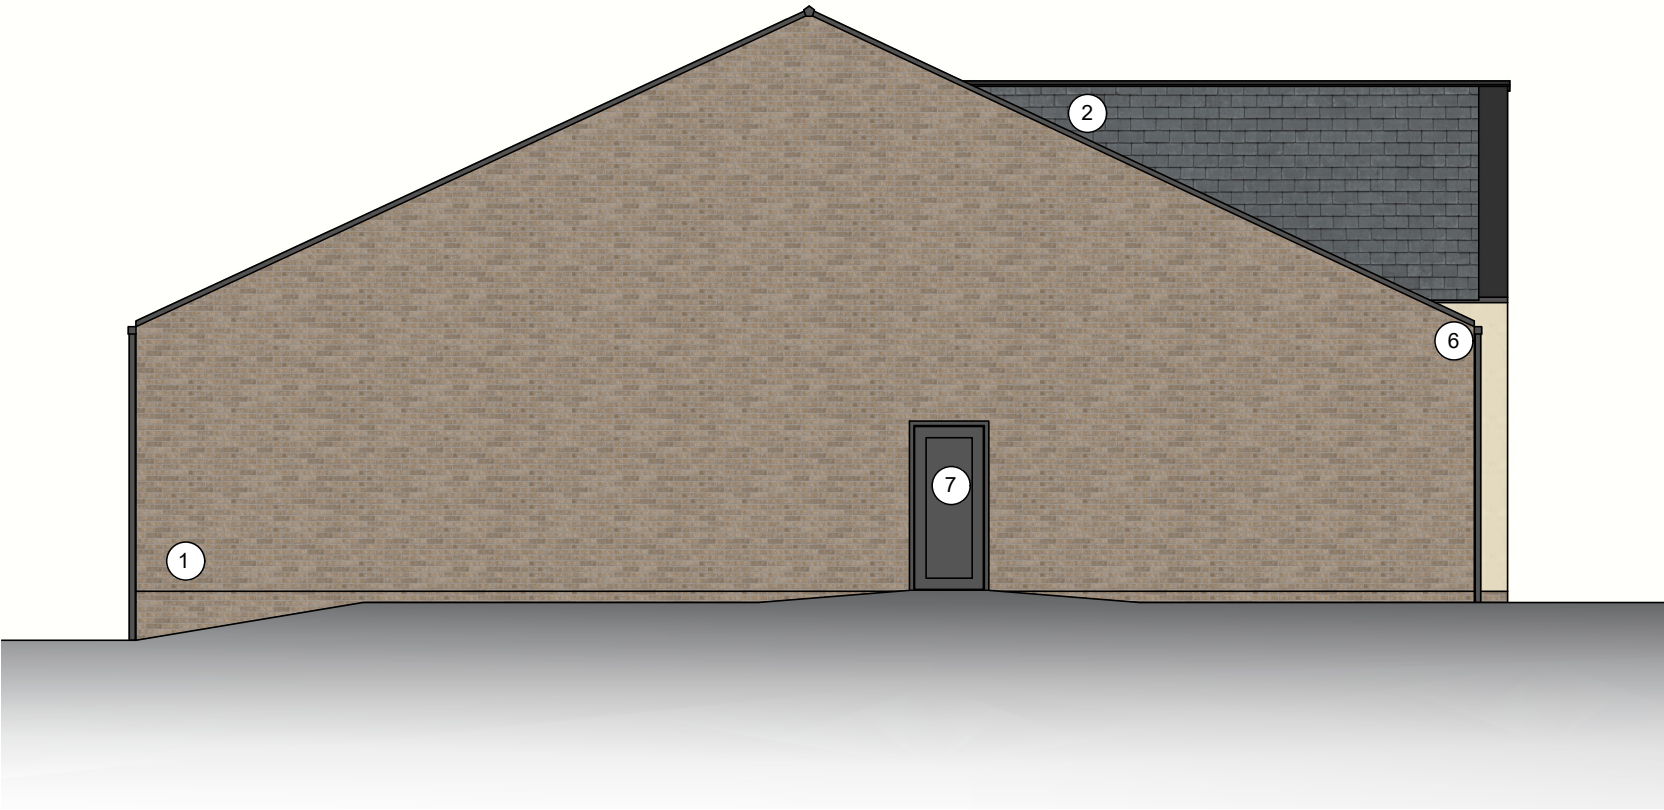


1 South Elevation
1:100

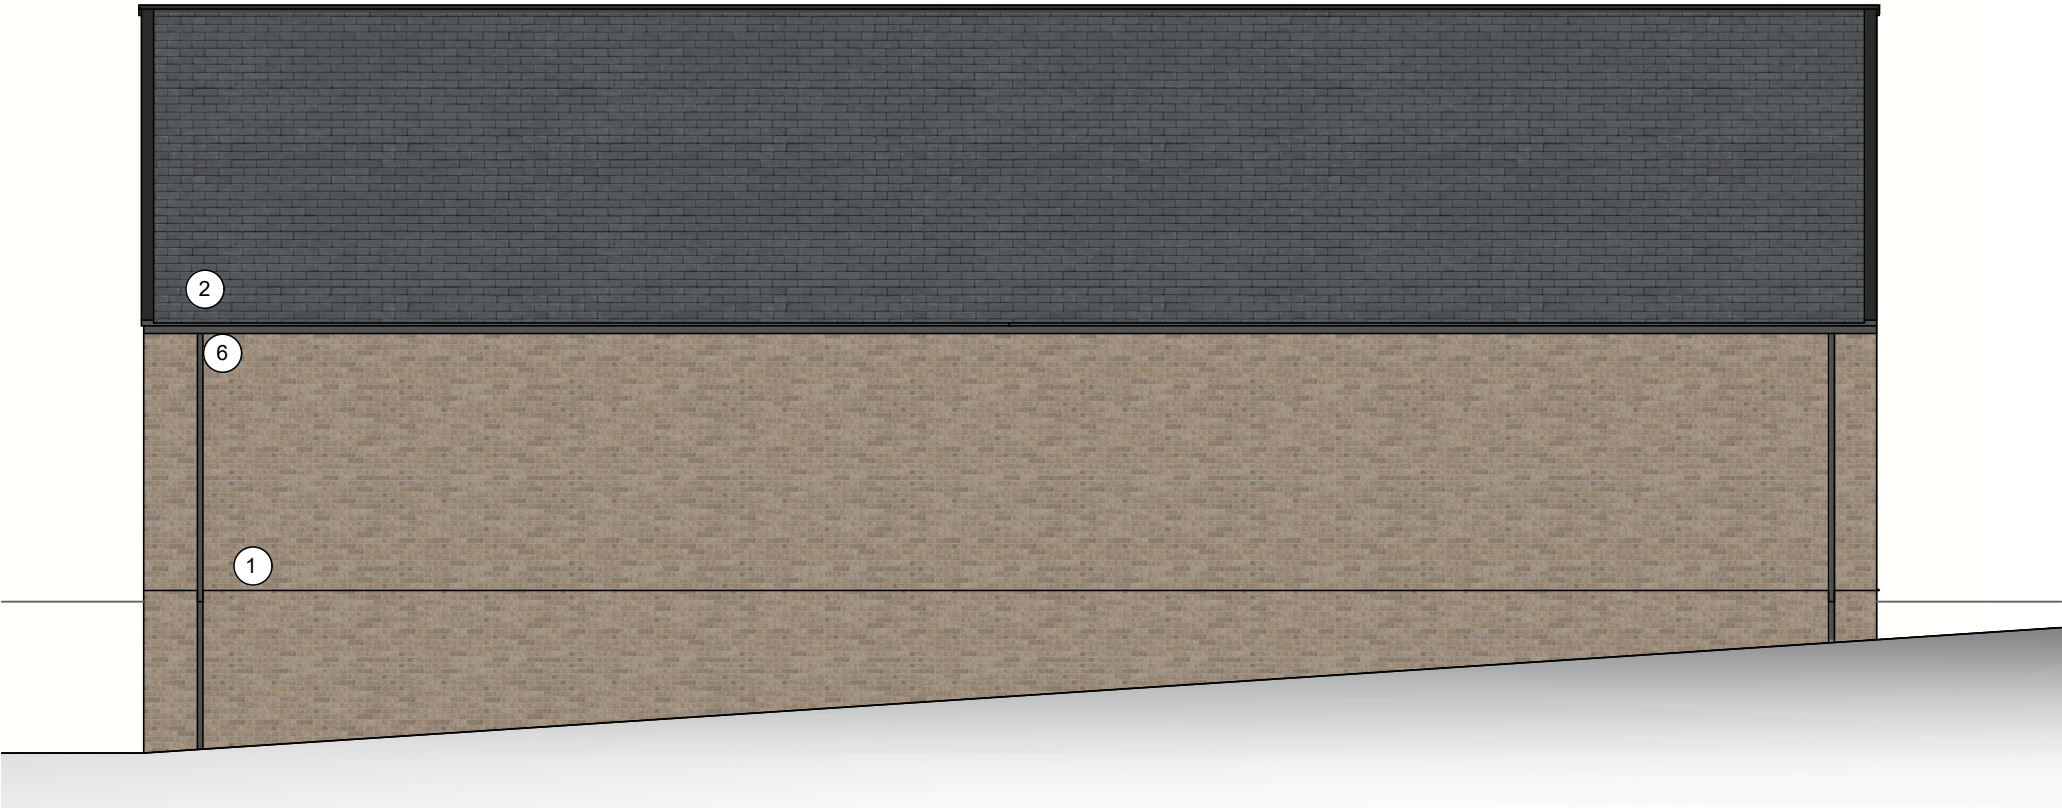

2 West Elevation
1:100



3 North Elevation
1:100

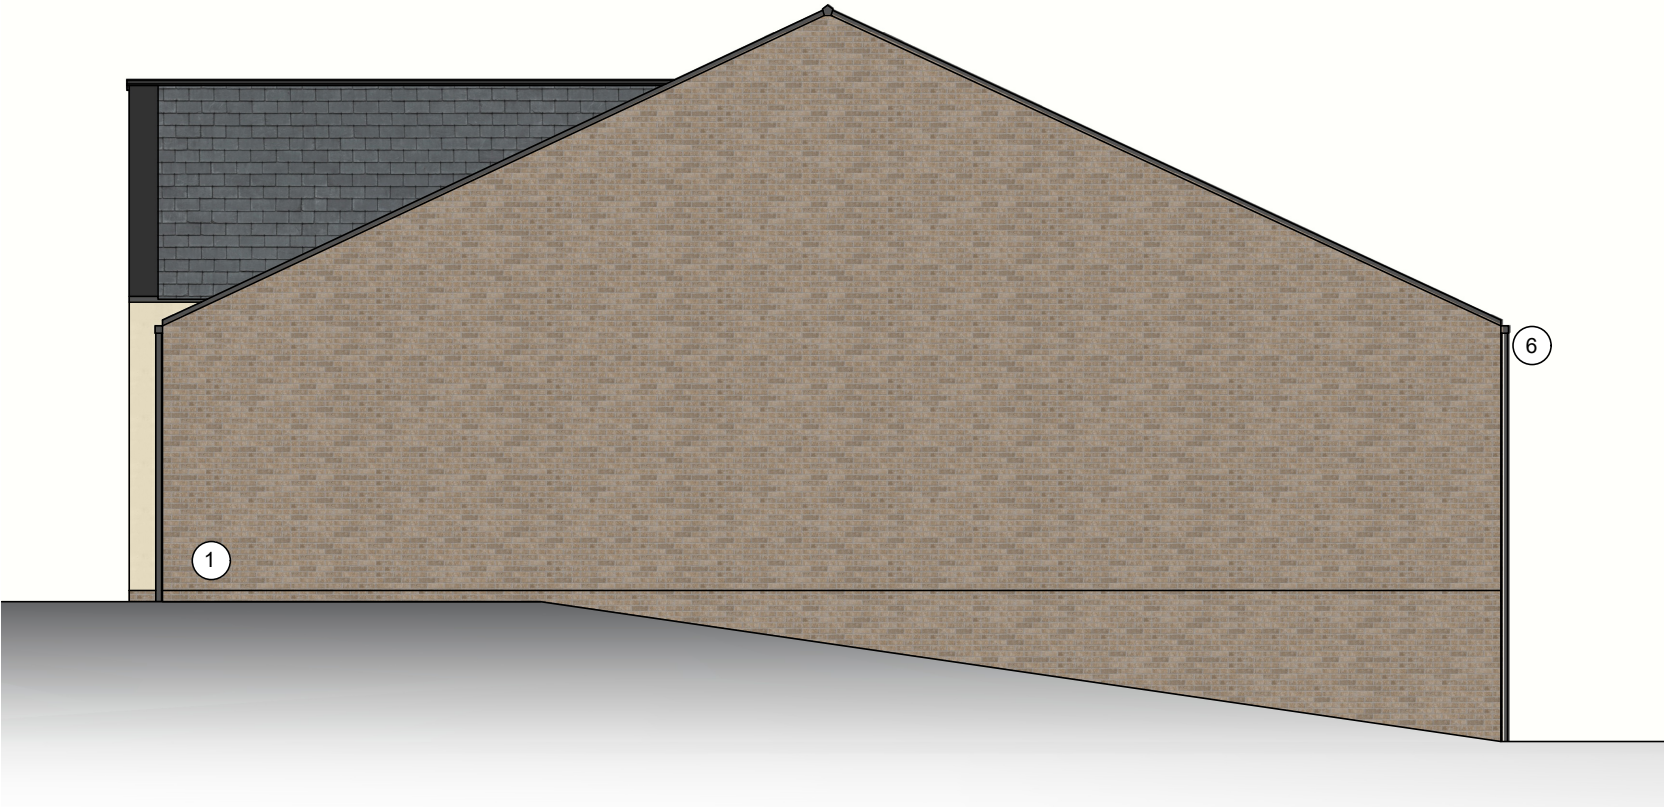

4 East Elevation
1:100

01.02.25

10.0m

The copyright of this drawing is vested with Corstorphine & Wright Ltd and must not be copied or reproduced without the consent of the company.

P-01

Brick banding note added

P-00

Initial issue

Rev.

Description

03.11.25

IH

CT

22.10.25

IH

CT

Date

Drw.

Chk.

Materials

1. Buff facing brickwork

2. Grey slate effect concrete interlocking roof tiles

3. Buff recessed brick banding

4. Off-white through colour render

5. Dark grey powder coated aluminium gutters and rainwater goods

6. Dark grey powder coated aluminium framed windows and doors

7. Dark grey powder coated steel security door

8. Signage zone (sign subject to separate application) - buff brick behind signage

Client

LSP Developments

Project

New Retail Unit,
Wilton Gate, Netherhampton

Drawing Title

Proposed Elevations

Drawing Status

PLANNING

Corstorphine & Wright

Tamworth Studio

5 Aldergate, Tamworth, B79 7DJ

01827 671 23

corstorphine-wright.com

Drawing No.

250099-0301

Revision

P-01

Drawn

Checked

Paper Size

Scale

Date

JW

IH

A2

1:100

15.10.25