




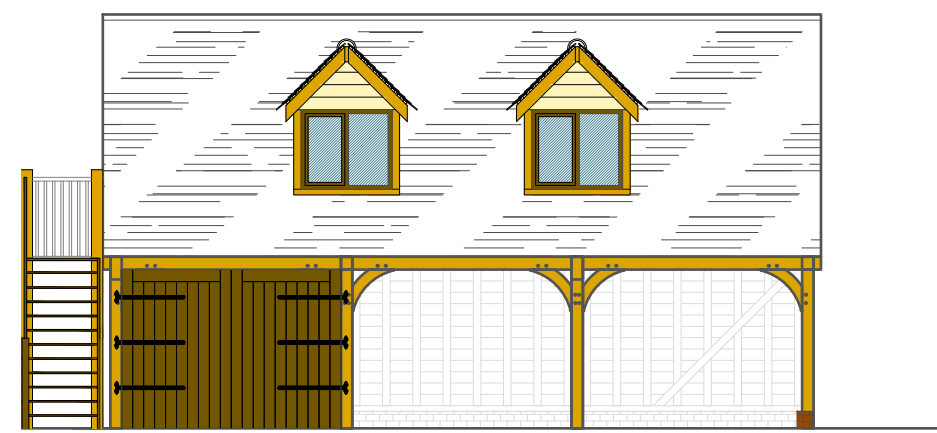

FRONT ELEVATION
Scale 1:100

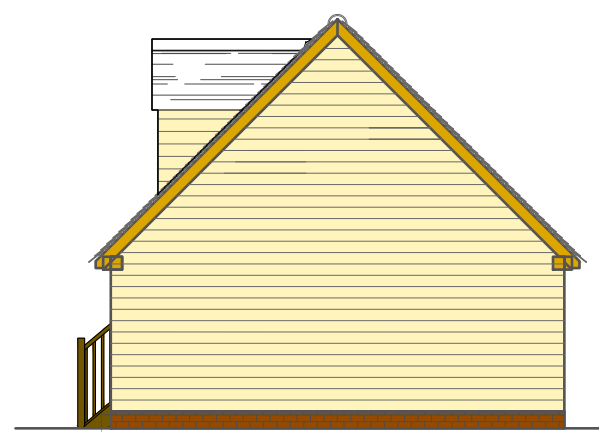


SIDE ELEVATION
Scale 1:100

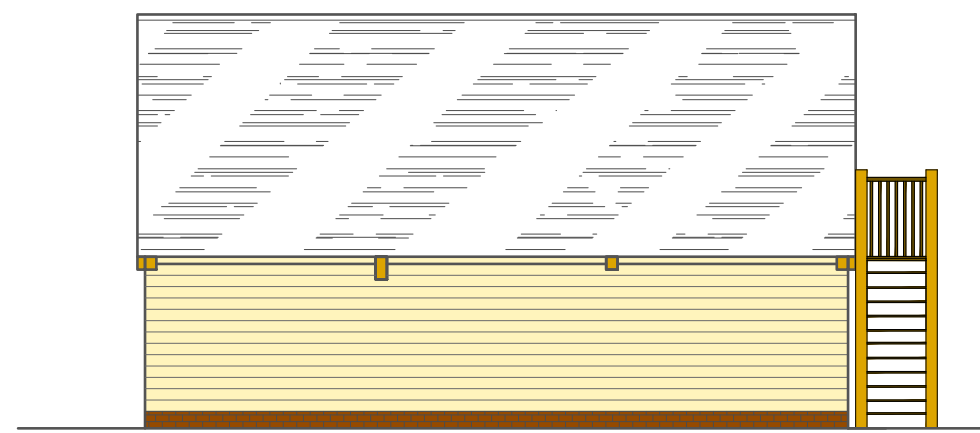


REAR ELEVATION
Scale 1:100




SIDE ELEVATION
Scale 1:100

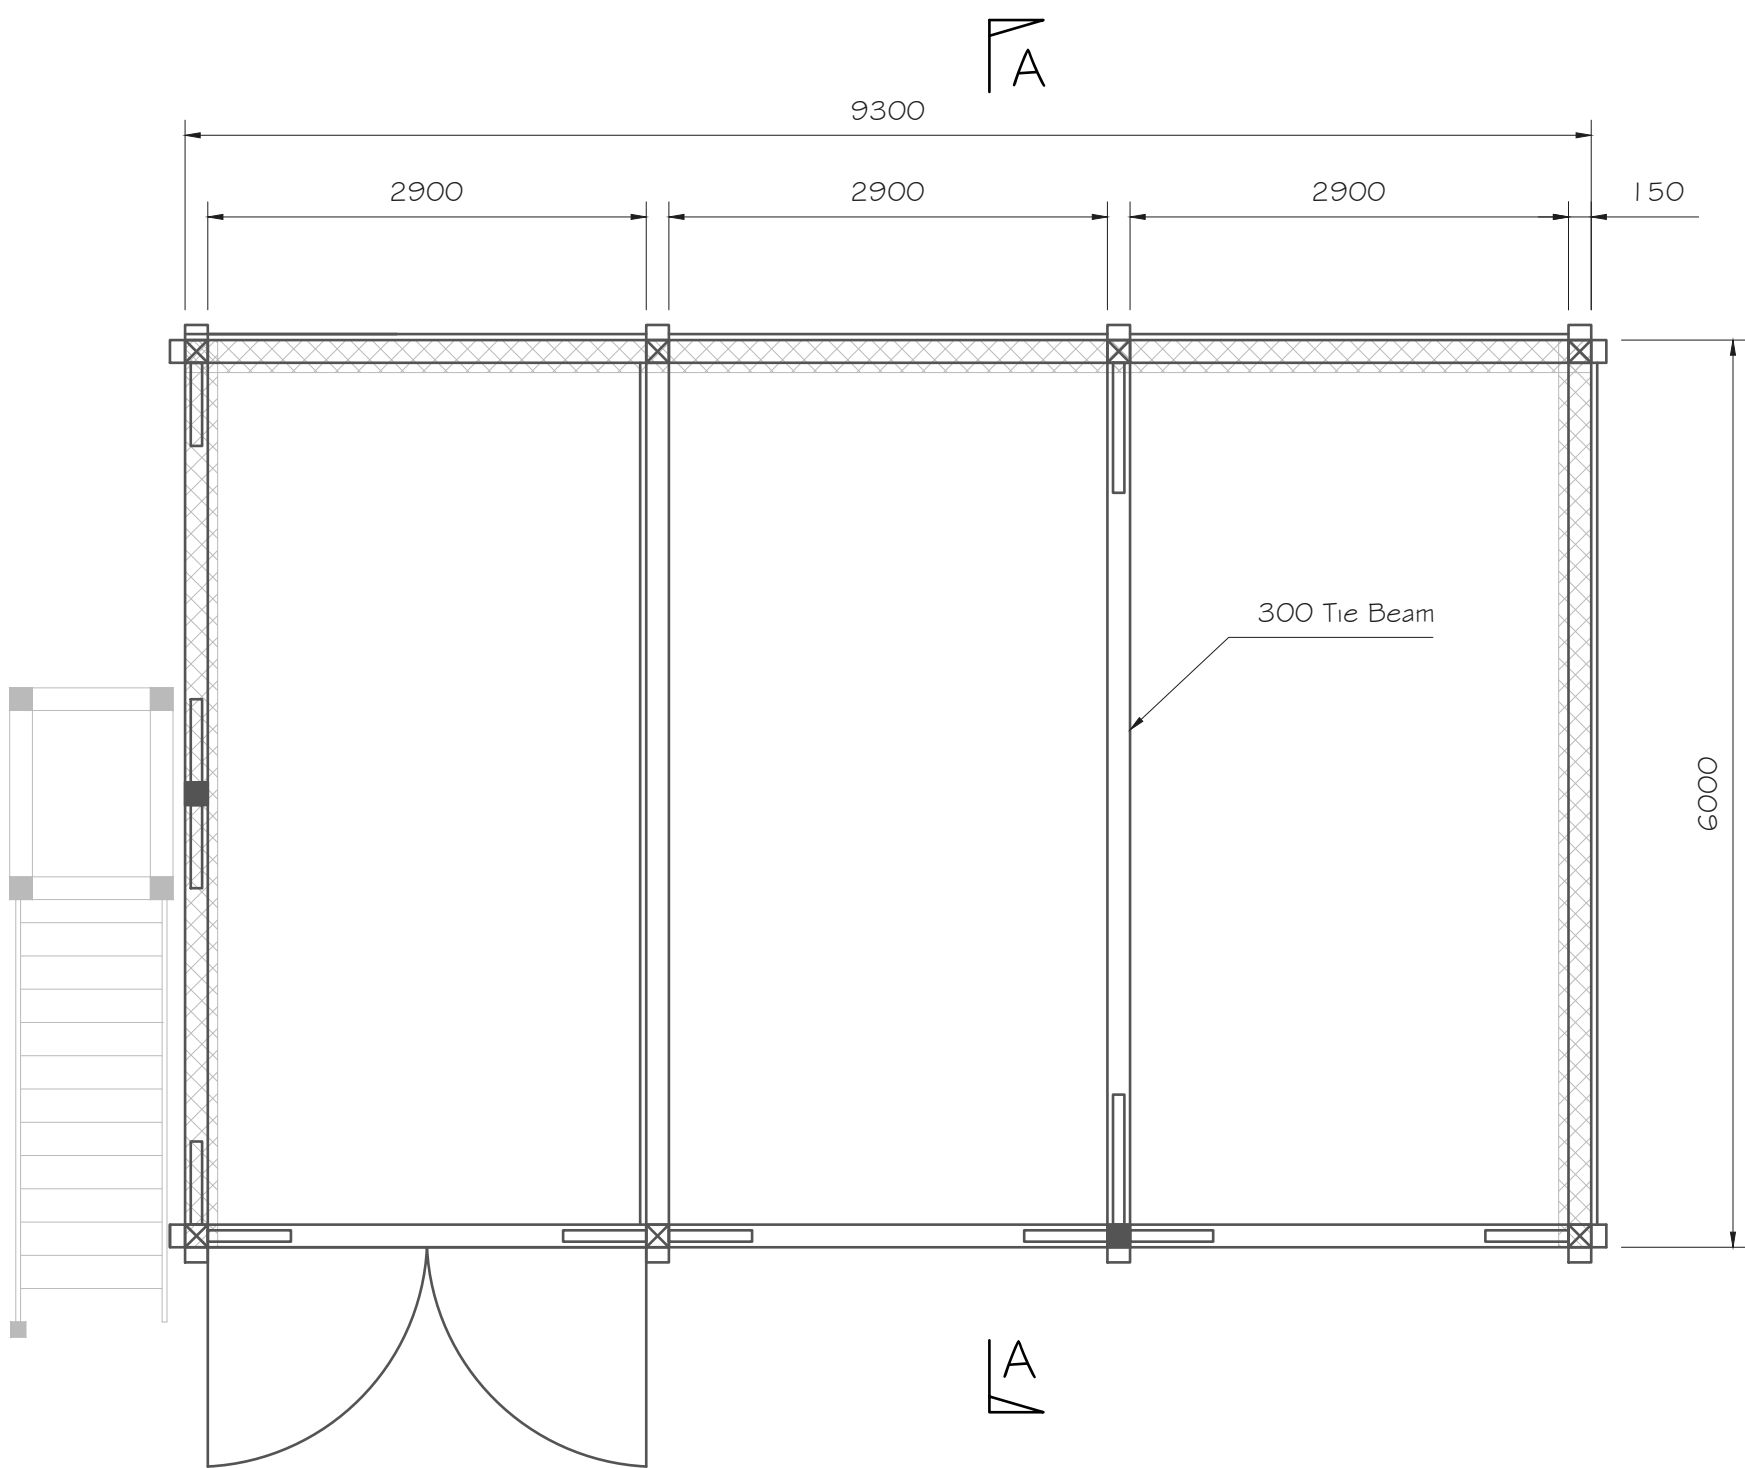


GROUND FLOOR PLAN
Scale 1:50

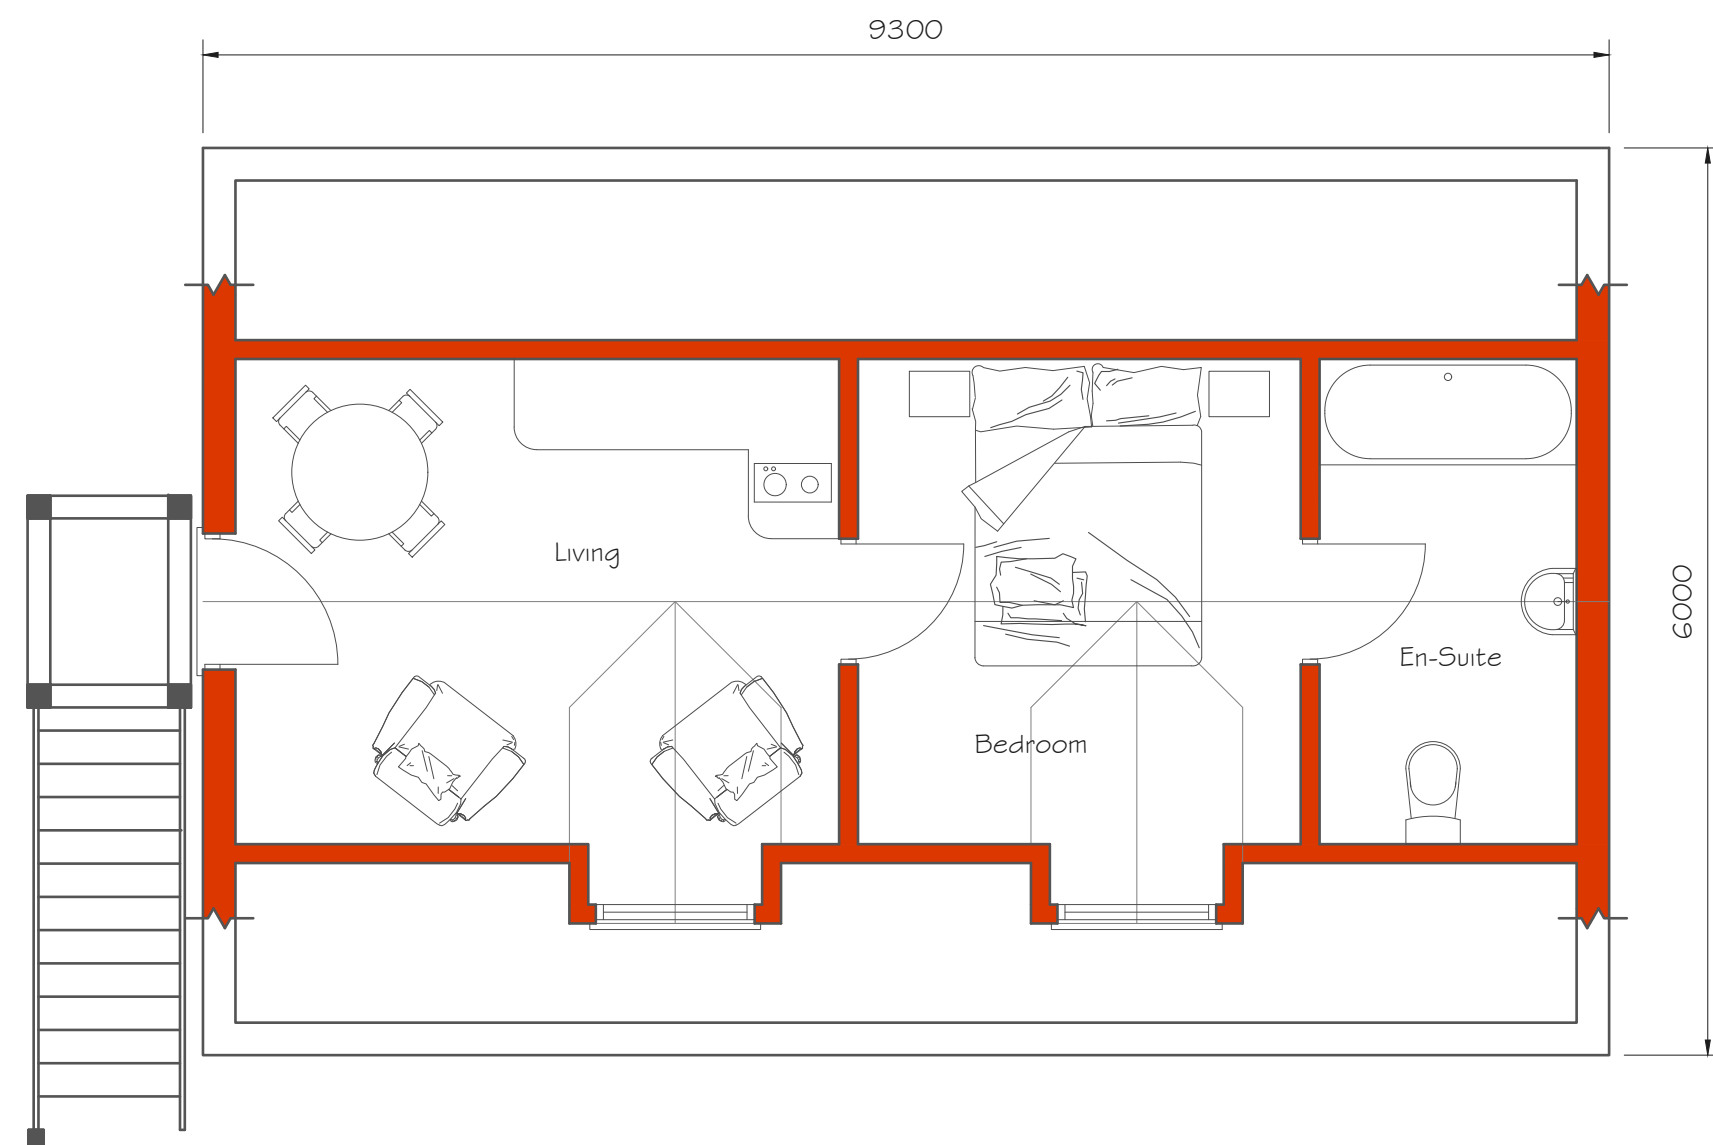


FIRST FLOOR PLAN
Scale 1:50

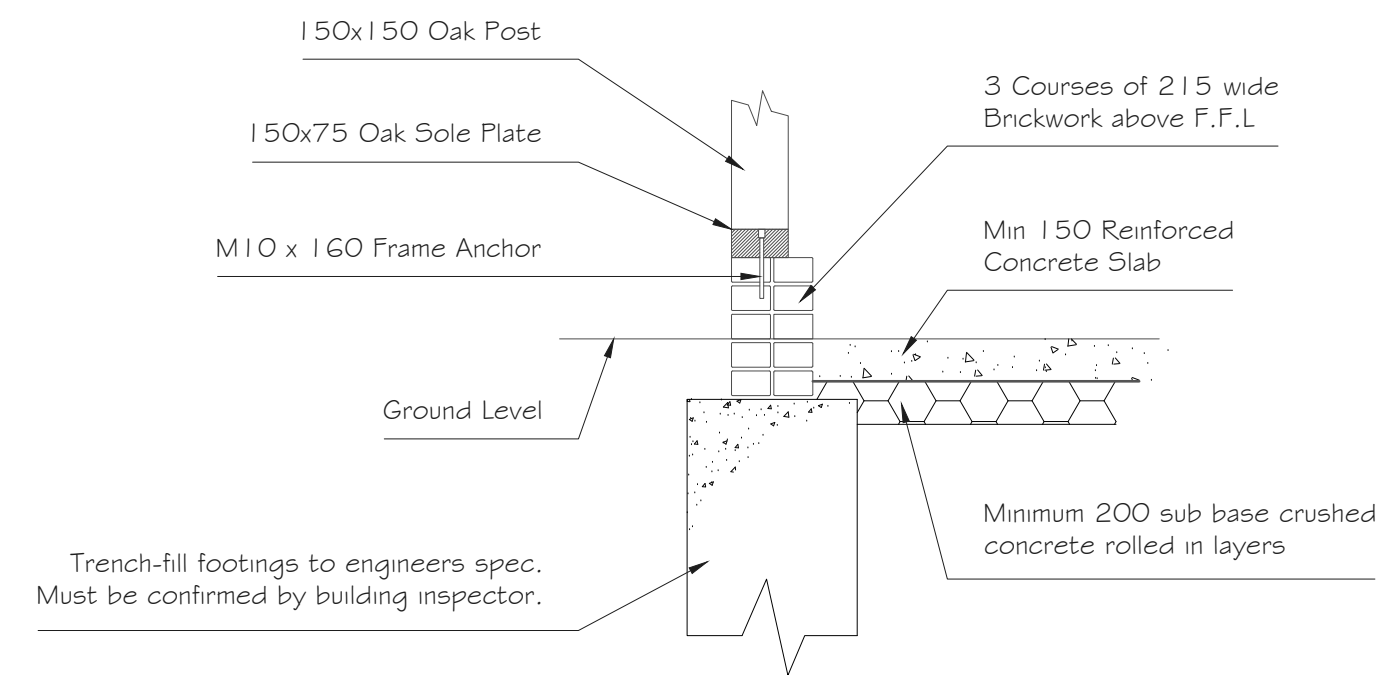


FOUNDATION DETAIL
Scale 1:100

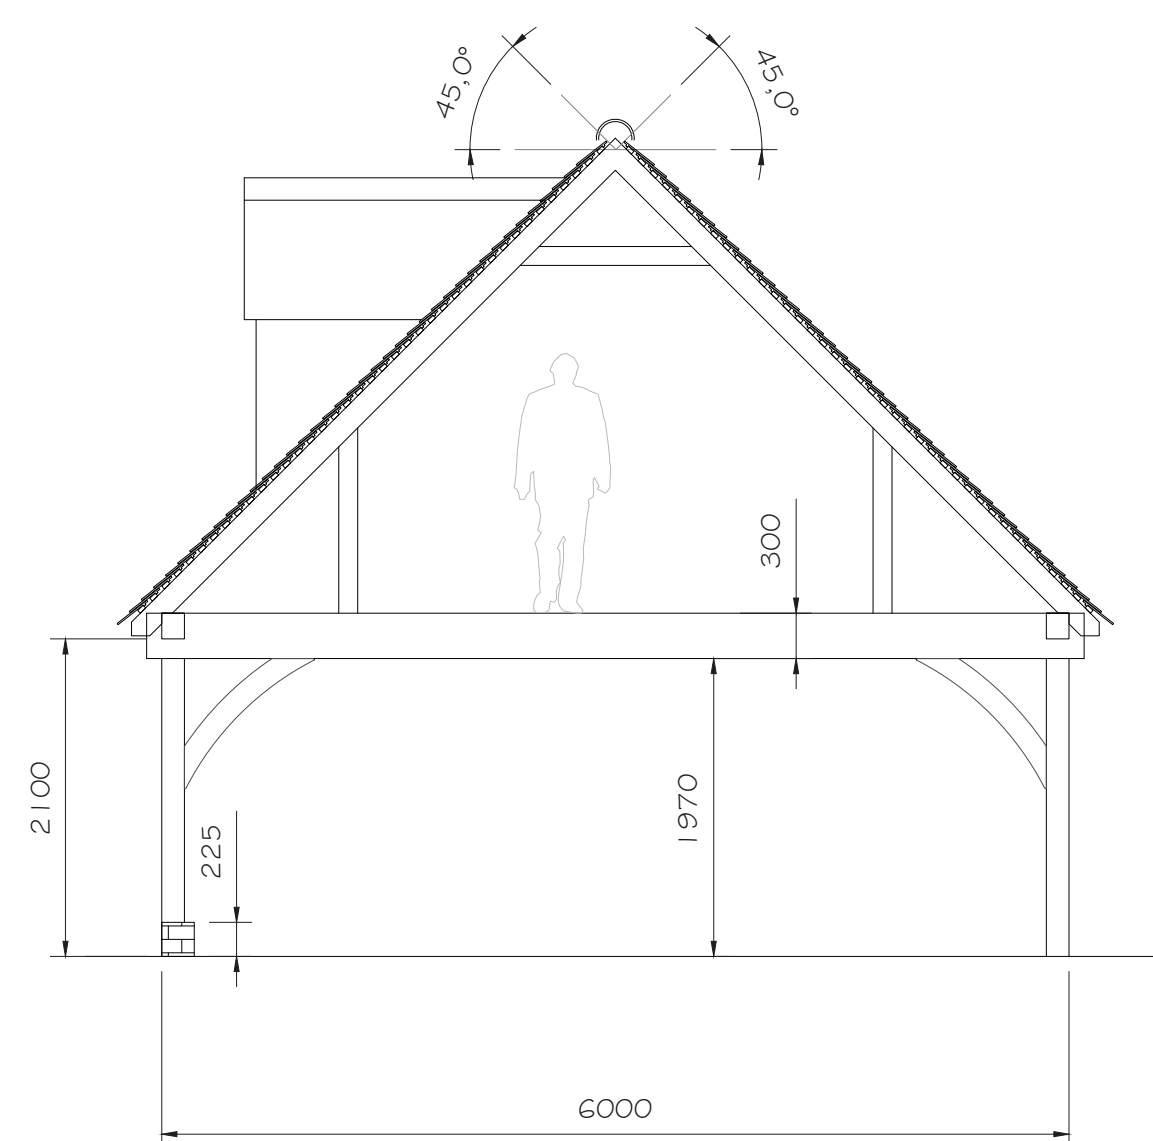

SECTION A-A
Scale 1:50

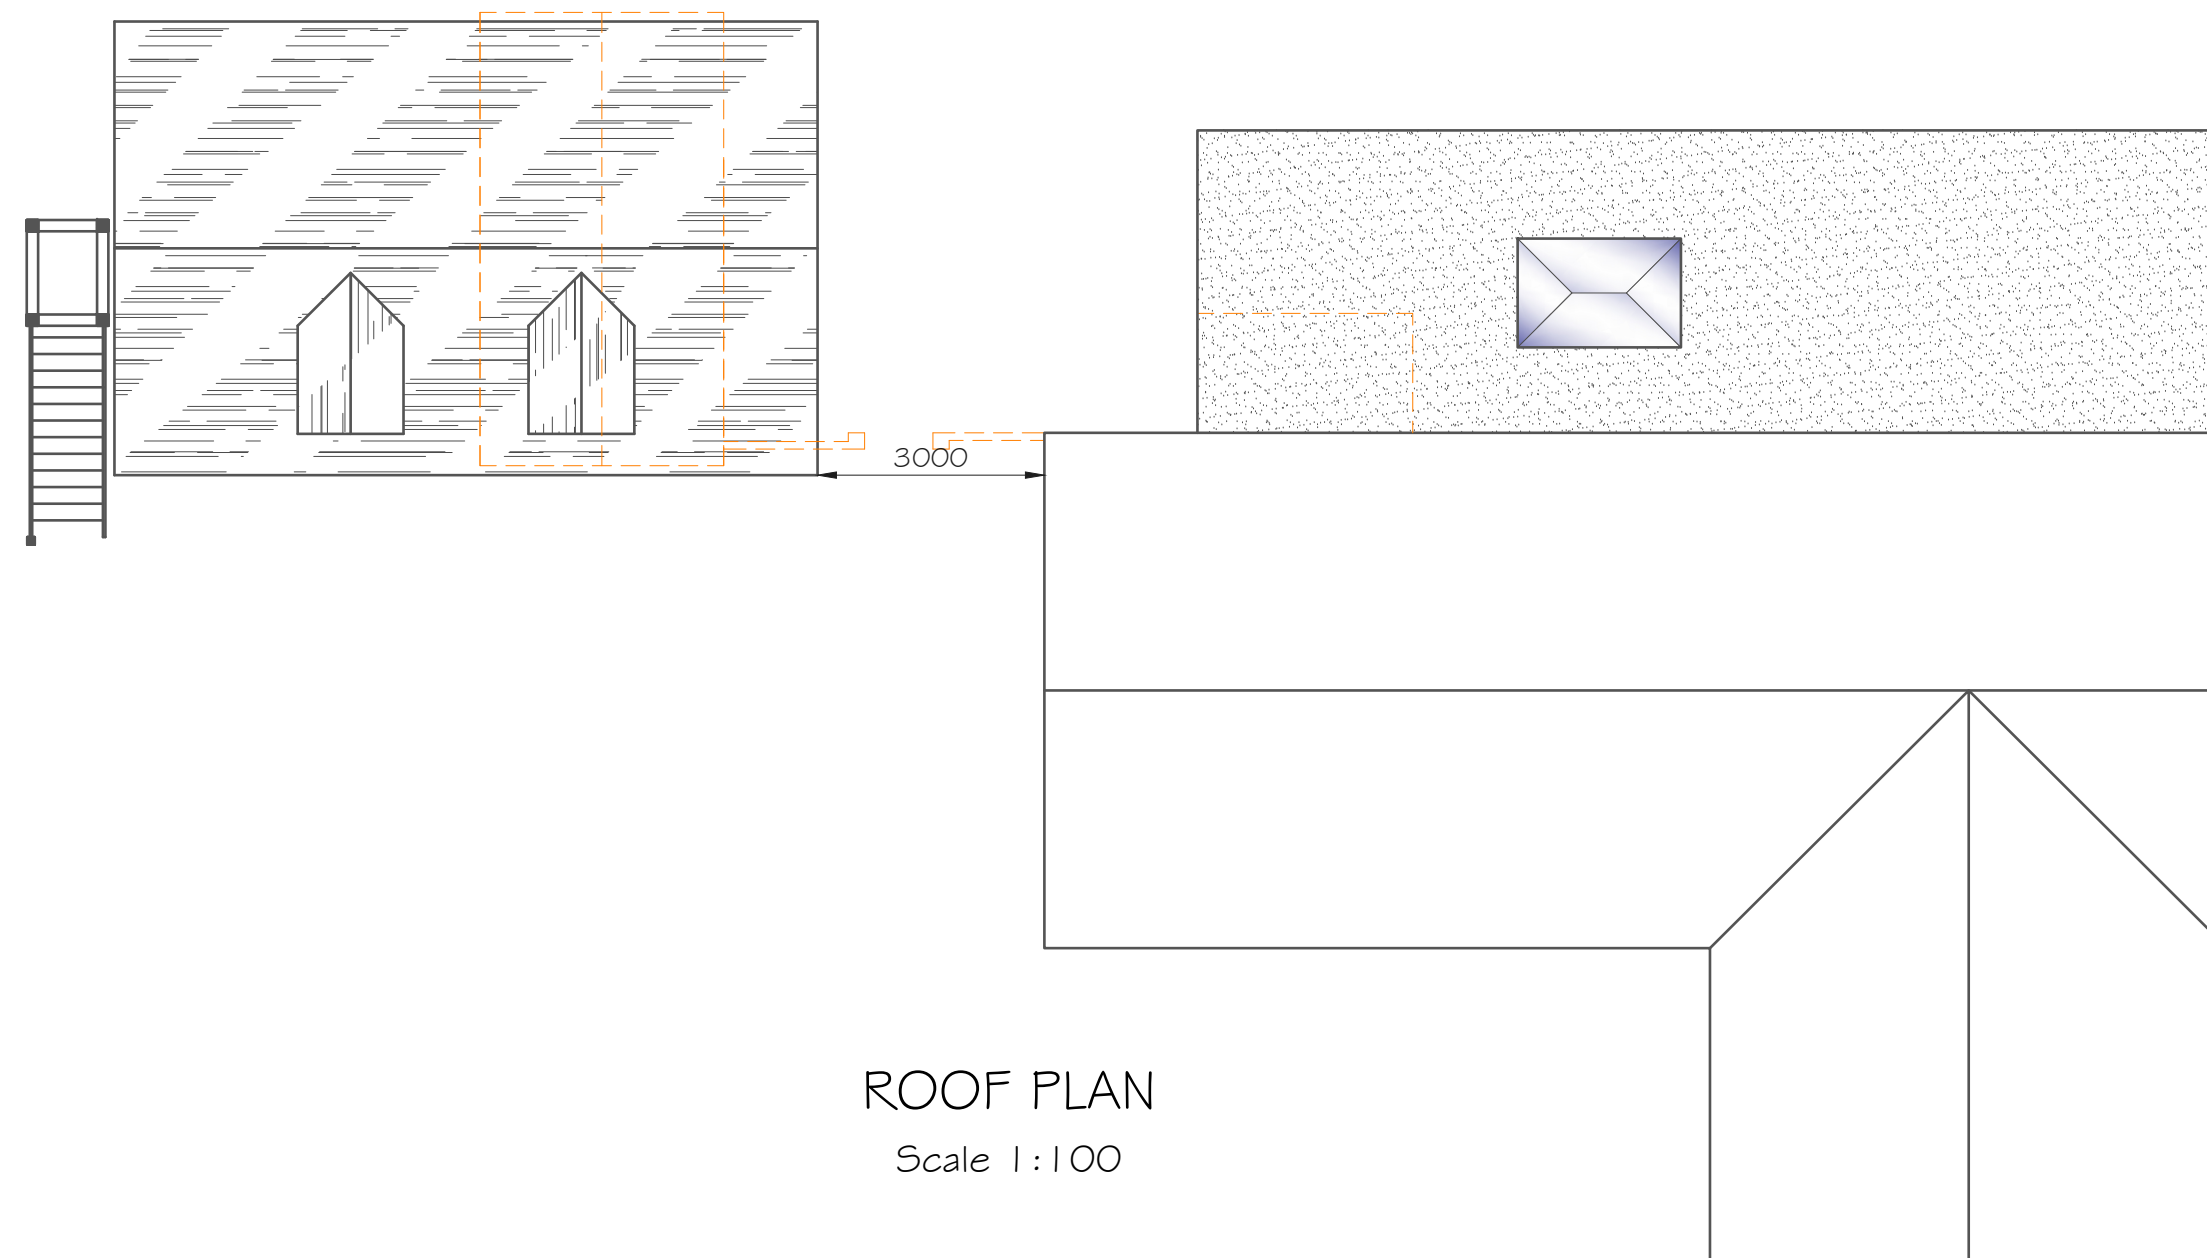

ROOF PLAN
Scale 1:100

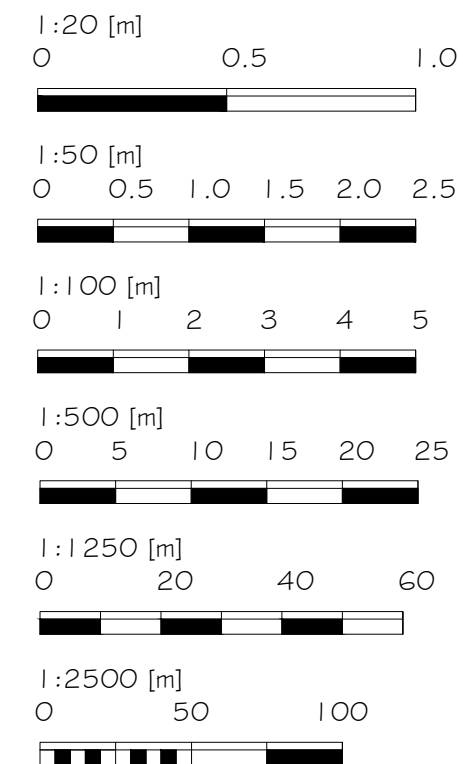

Alex Dawson www.addraughting.co.uk alex@addraughting.co.uk 01672 511412 07791 341698 59 Barrow Close Marlborough Wiltshire SN8 2BE  AD DRAUGHTING ARCHITECTURAL SERVICES	
Client	MR HINES
Job Title	GARAGE AT: GREENFIELD, WESTCOURT, BURBAGE, MARLBOROUGH, SN8 3BN.
Drawing Title	PROPOSED ELEVATIONS AND PLANS
Scale	A5 SHOWN
Date	04/12/2025
Drawn	AD
Drawing No.	1597-03
Rev	-