


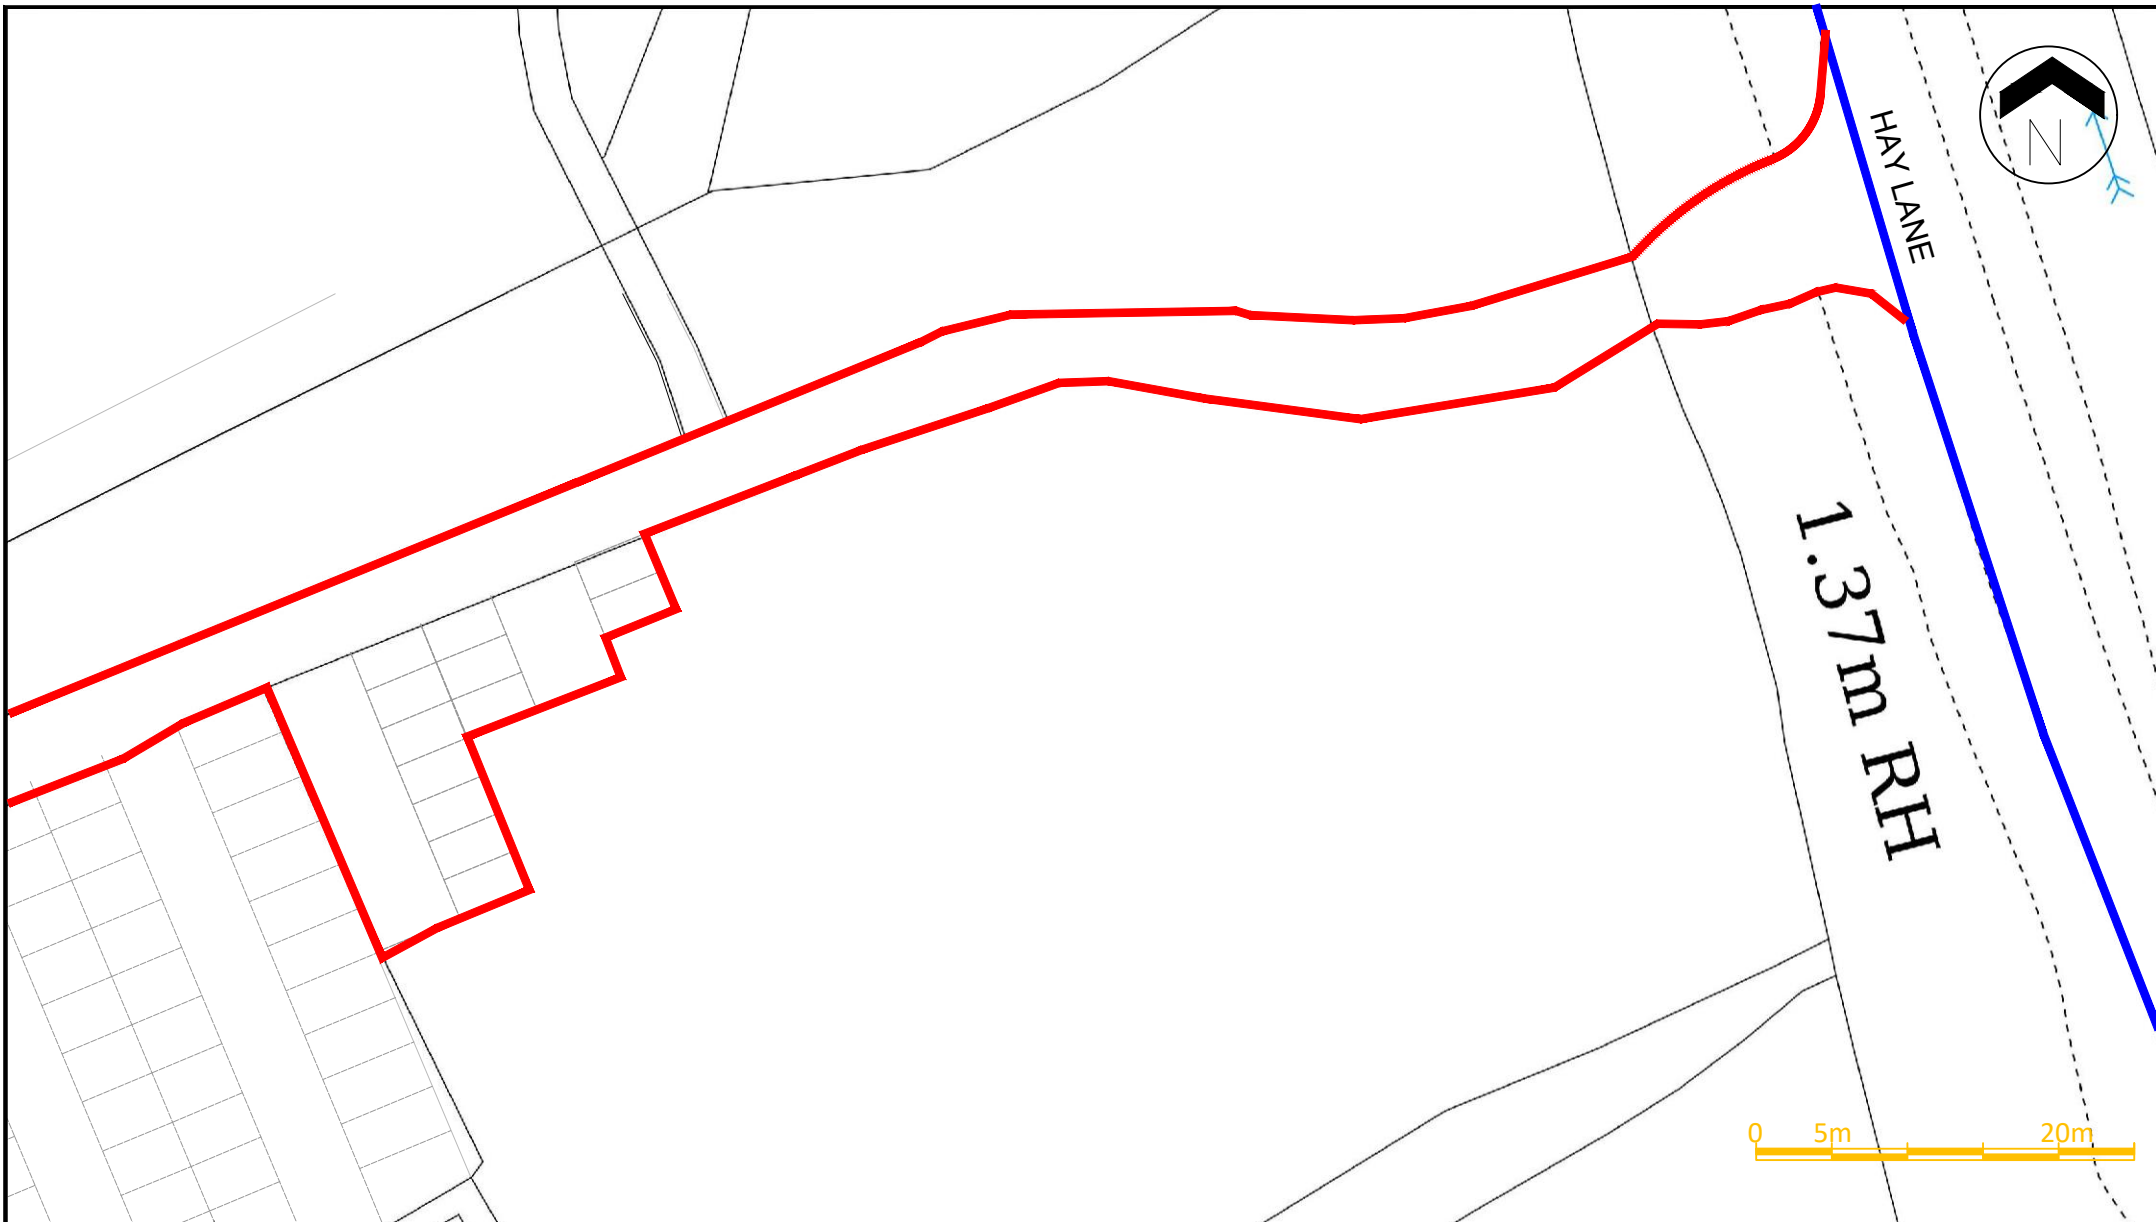

1	FIRST ISSUE FOR APPROVAL.	PO	01/10/25
REV:	DESCRIPTION:	BY:	DATE:



TEL - 02380 476737
Email - sales@greenspanltd.com
WEB - www.greenspanltd.com

PROJECT:
BASSET DOWN - ADVENTURE GOLF
TITLE:
SITE PLAN 2
STATUS:
ISSUED FOR PLANNING APPROVAL

JOB NUMBER.
5245
SCALE.
1:500

SIZE
A4

DRAWING NUMBER.
PL03
DRAWN BY.
PO

CHECKED.
RH

SHEET.
1 OF 1
STATUS.
P

REVISION.
1