




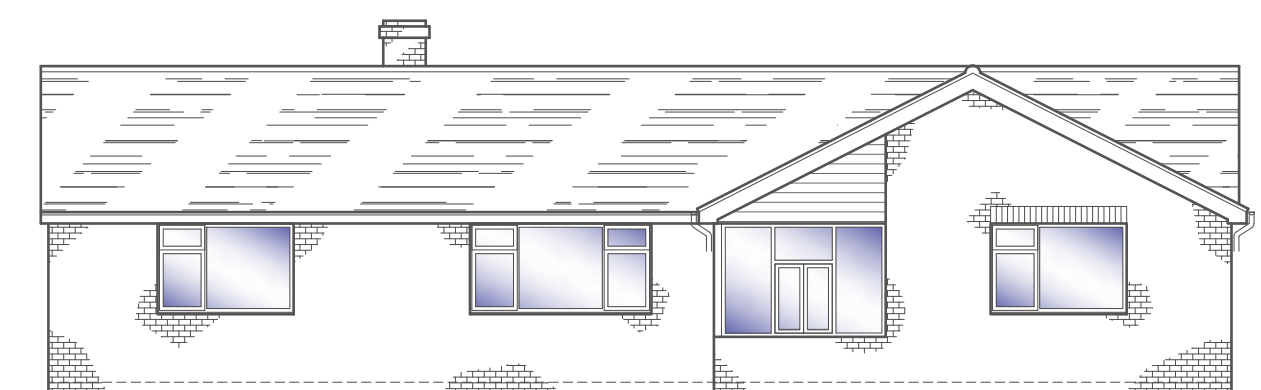


FRONT ELEVATION
Scale 1:100

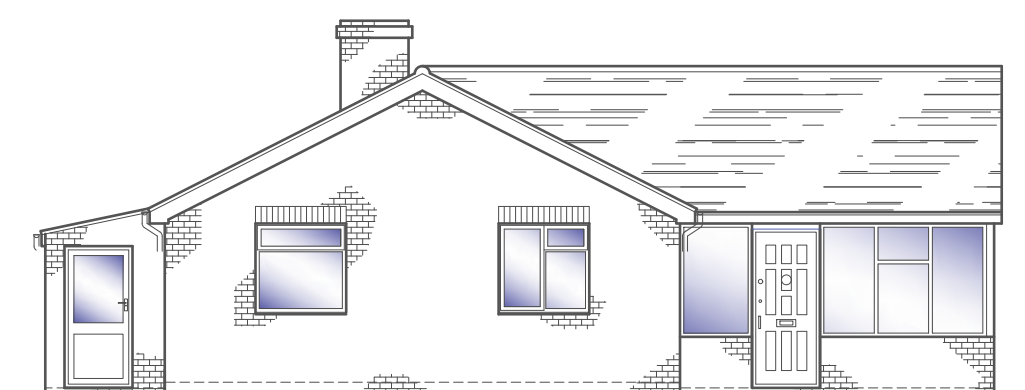


SIDE ELEVATION
Scale 1:100

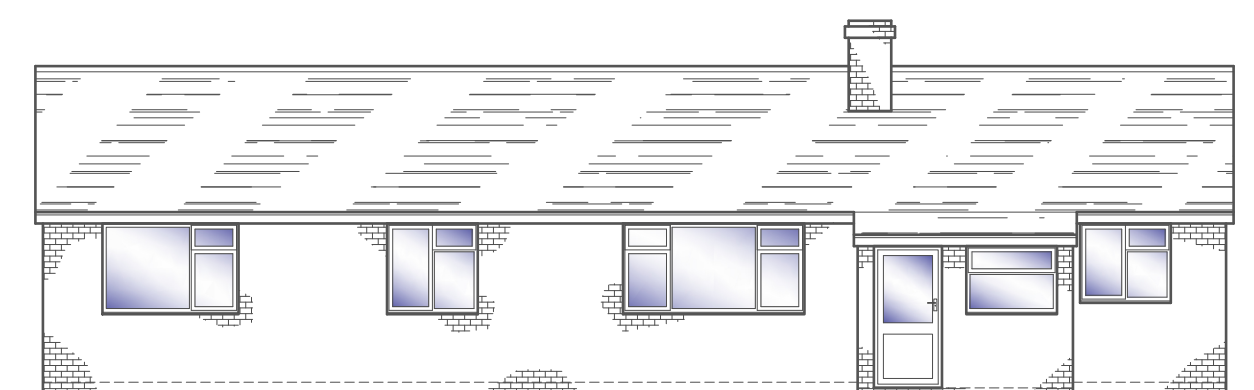


REAR ELEVATION
Scale 1:100

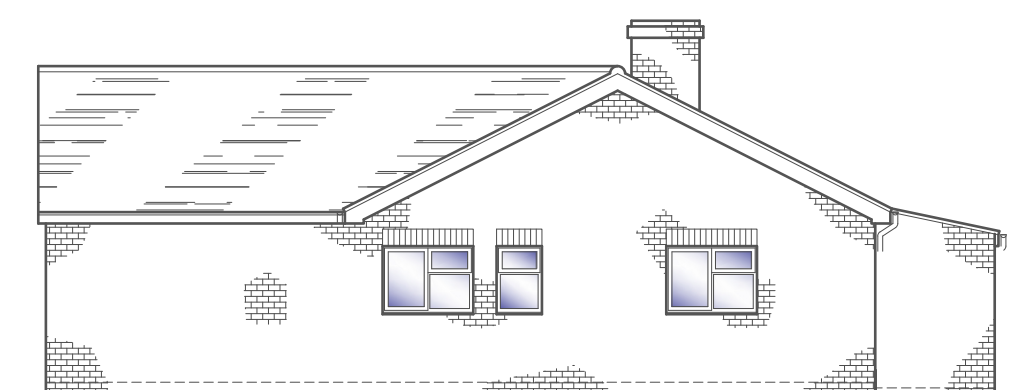


SIDE ELEVATION
Scale 1:100

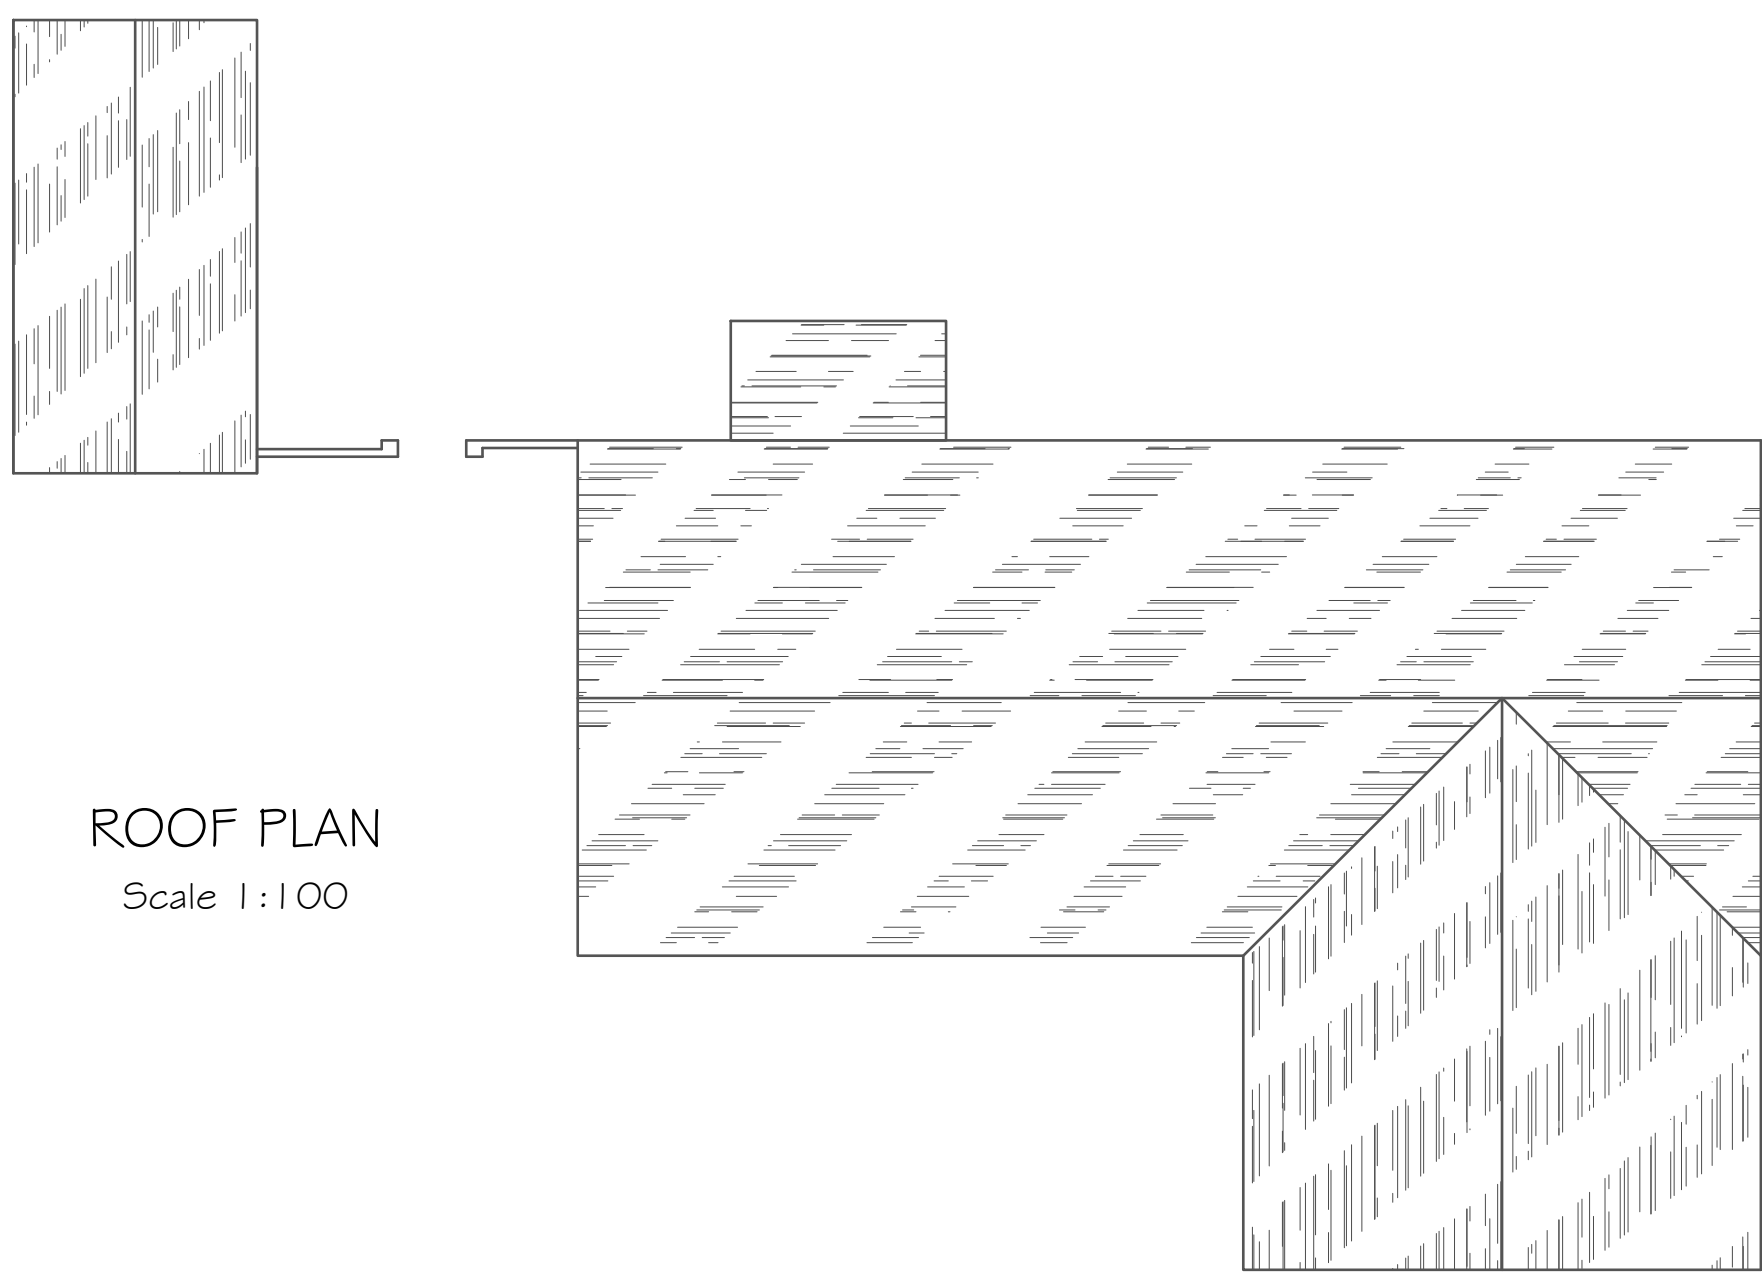


ROOF PLAN
Scale 1:100

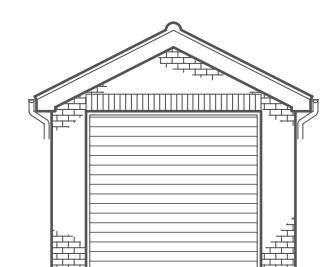


FRONT

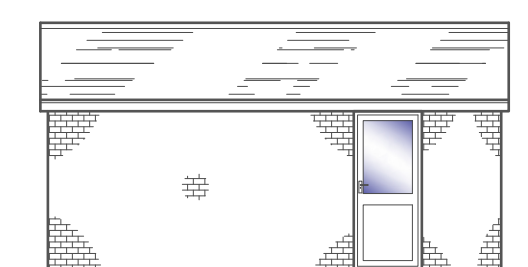

SIDE

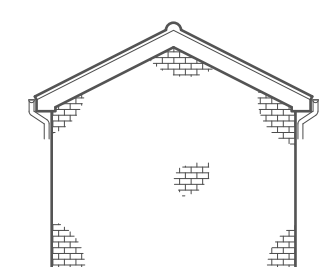


REAR


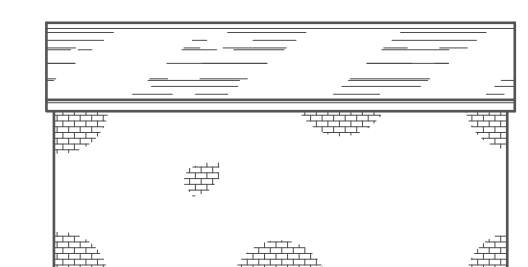


SIDE

GARAGE ELEVATIONS
Scale 1:100

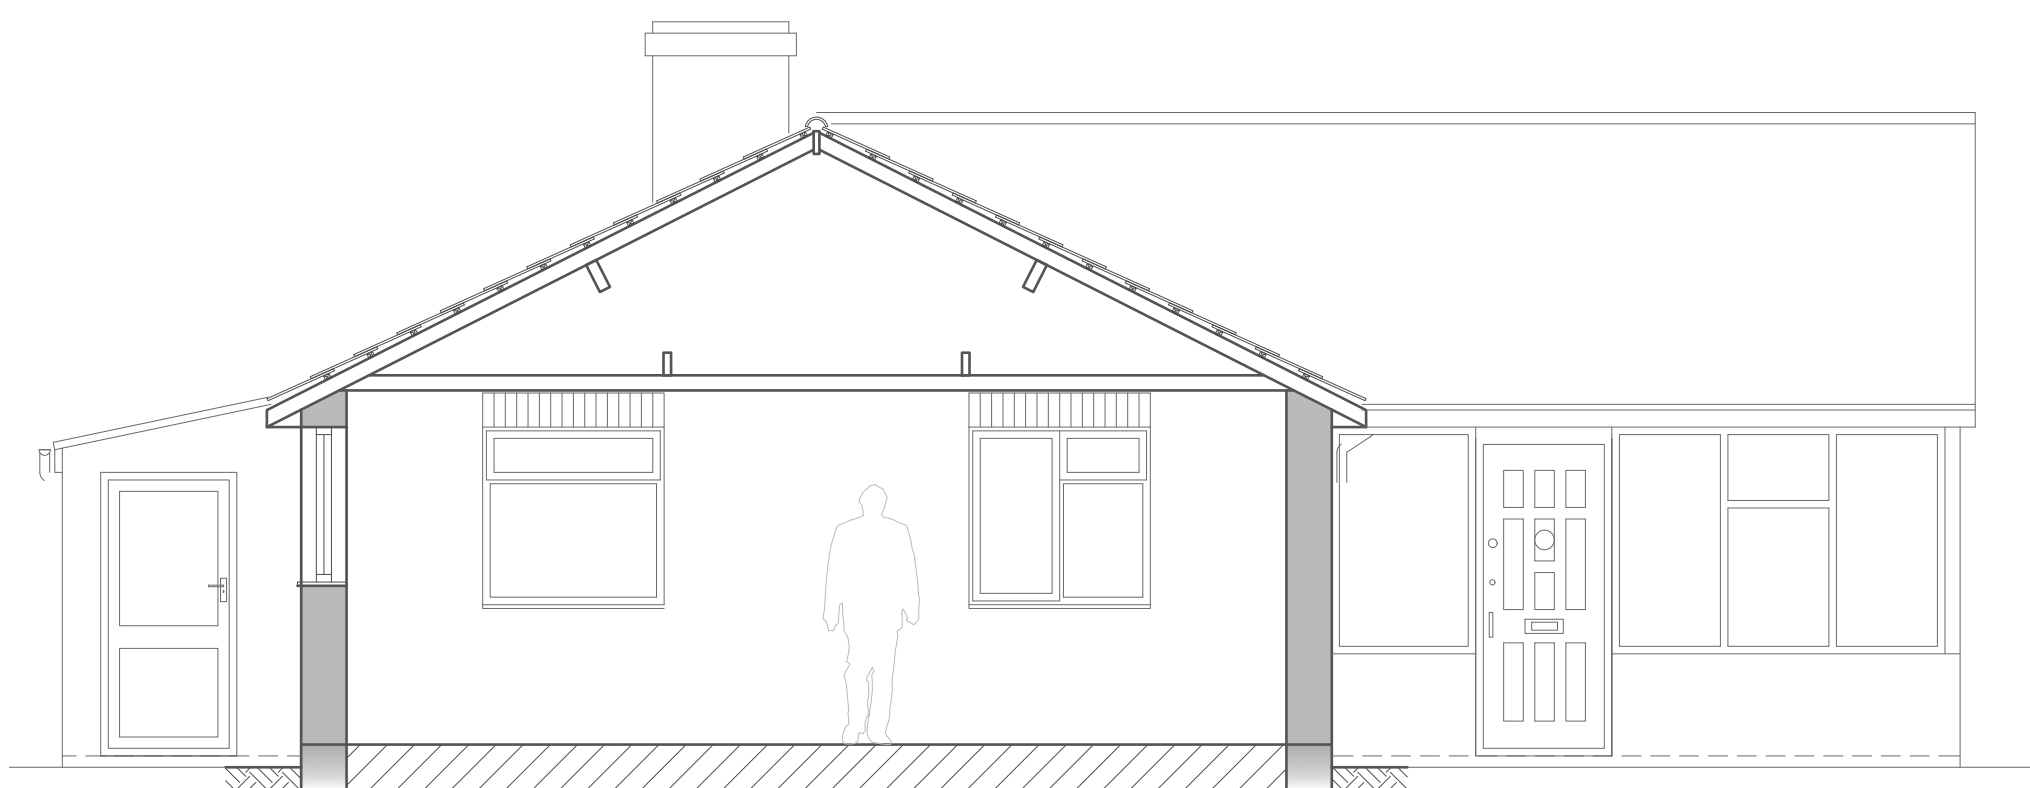


SECTION A-A
Scale 1:50

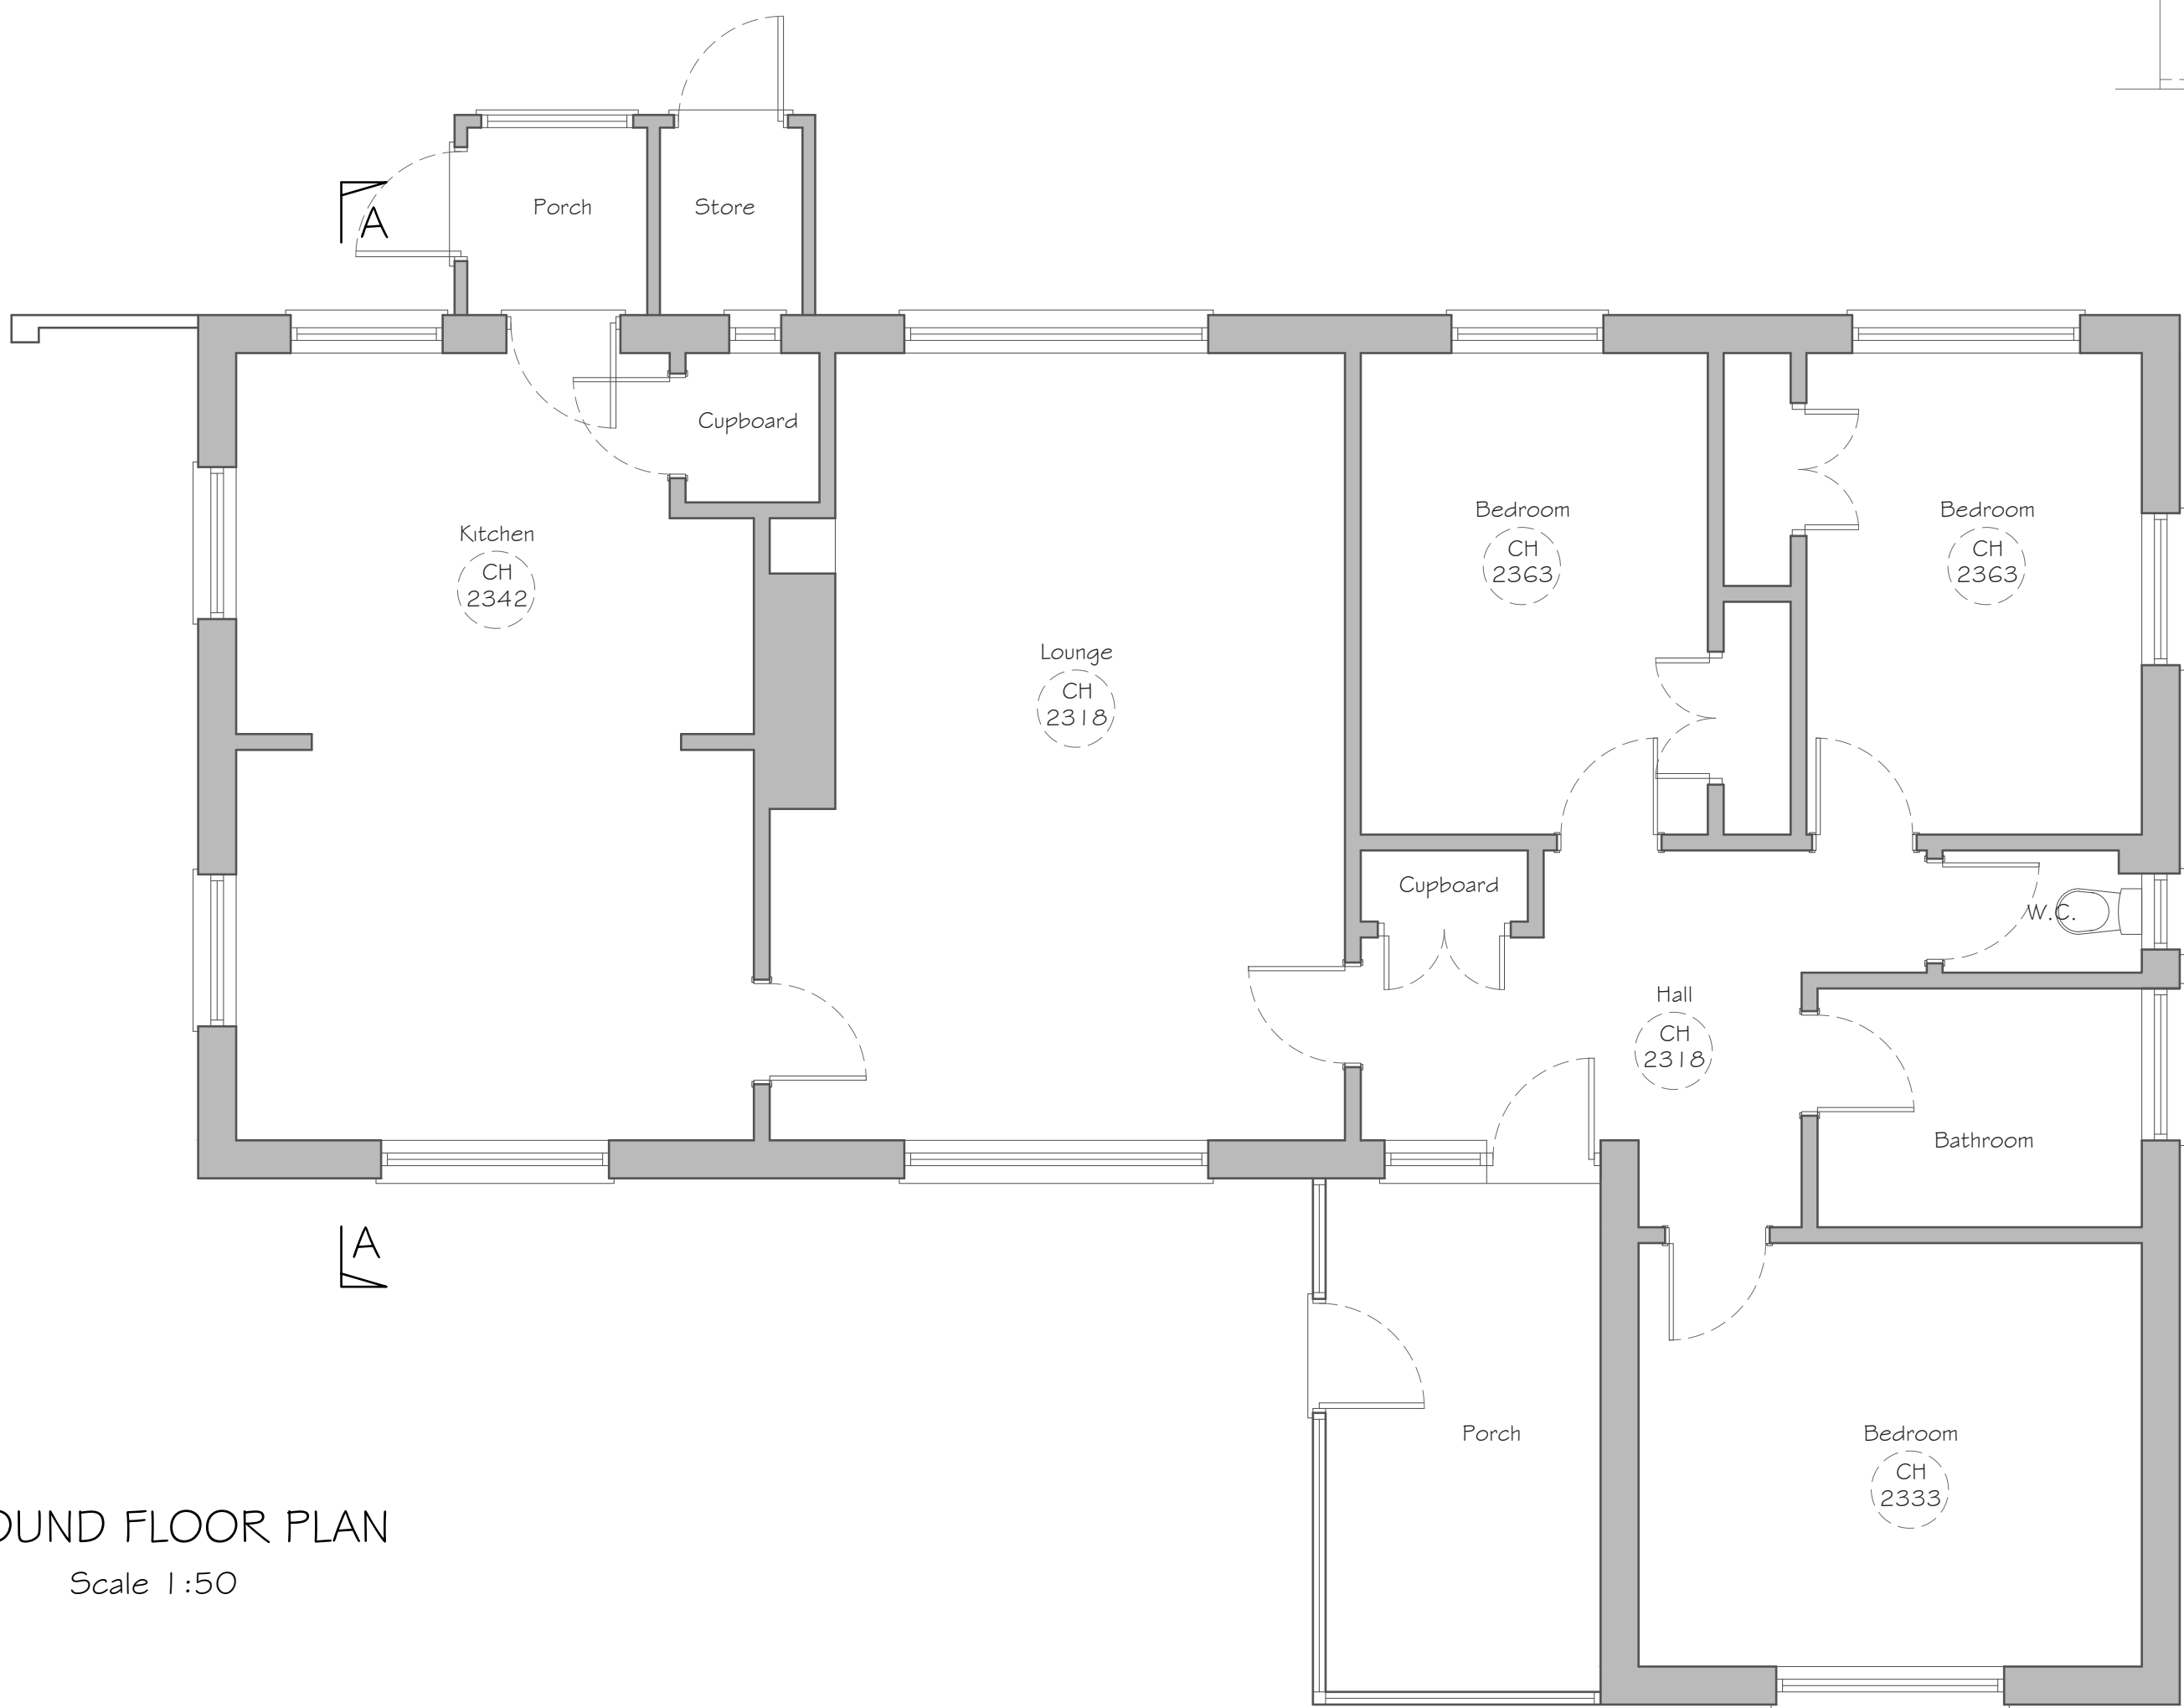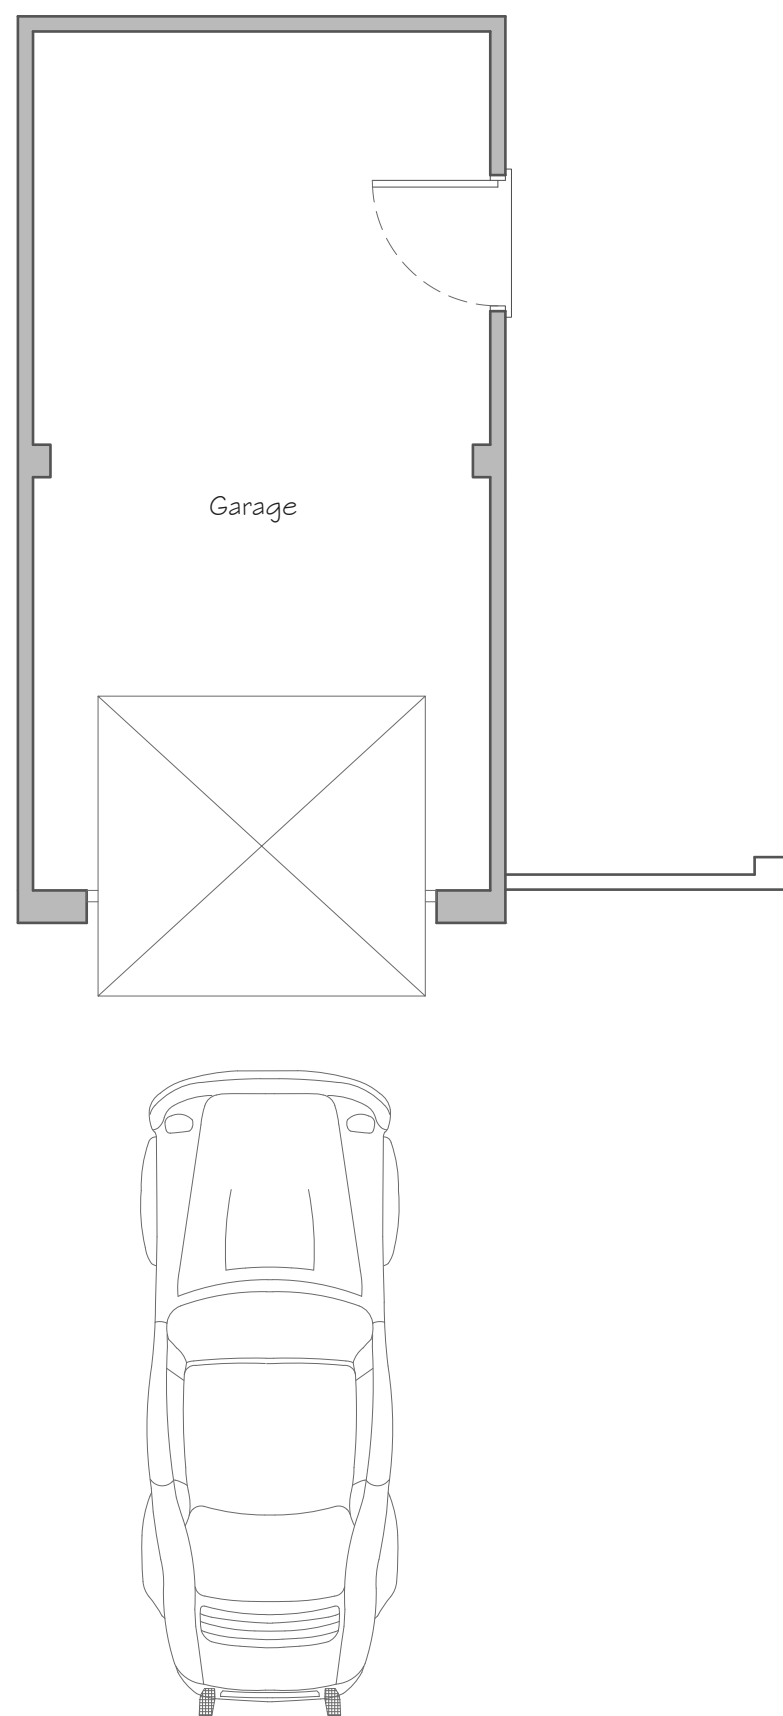


GROUND FLOOR PLAN
Scale 1:50



BLOCK PLAN
Scale 1:500

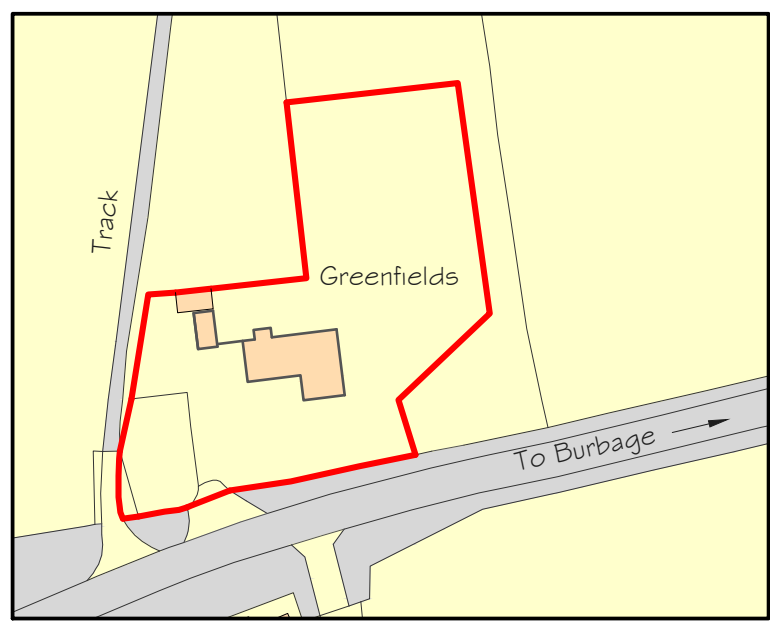

LOCATION PLAN
Scale 1:1250

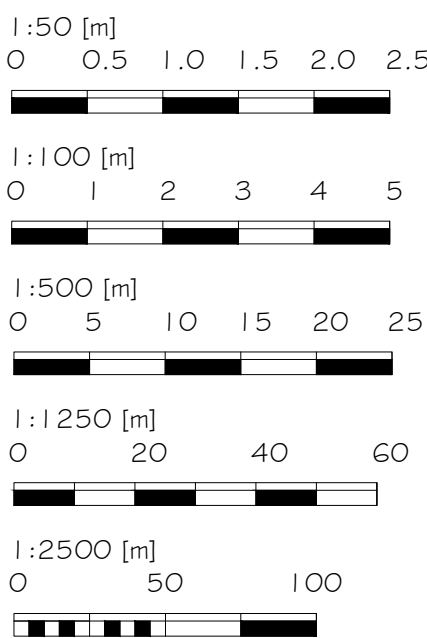

Alex Dawson www.addraughting.co.uk alex@addraughting.co.uk 01672 511412 07791 341698 59 Barrow Close Marlborough Wiltshire SN8 2BE AD DRAUGHTING ARCHITECTURAL SERVICES			
Client	MR HINES		
Job Title	GARAGE & EXTENSION AT: GREENFIELD, WESTCOURT, BURBAGE, MARLBOROUGH, SN8 3BN.		
Drawing Title	EXISTING ELEVATIONS AND PLANS		
Scale	AS SHOWN		
Date	04/12/2025	Drawn	AD
Drawing No.	1597-01	Rev	-