




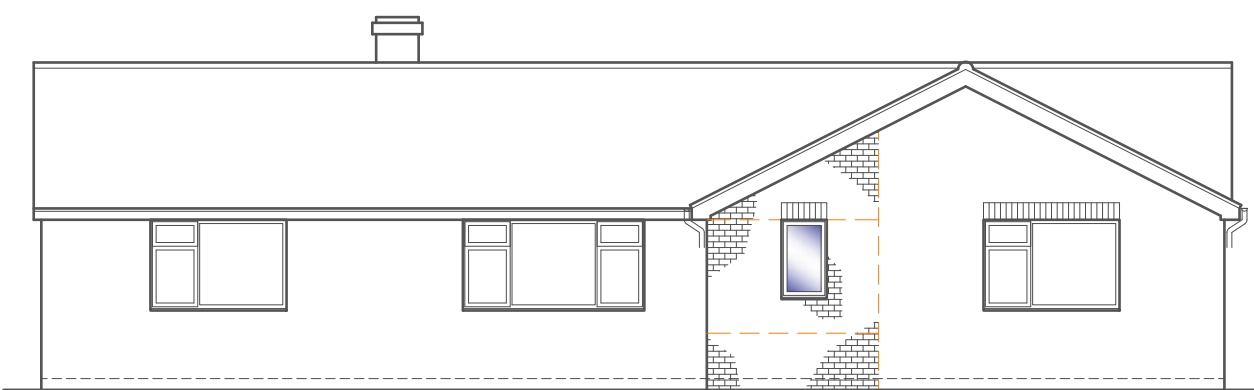


FRONT ELEVATION
Scale 1:100

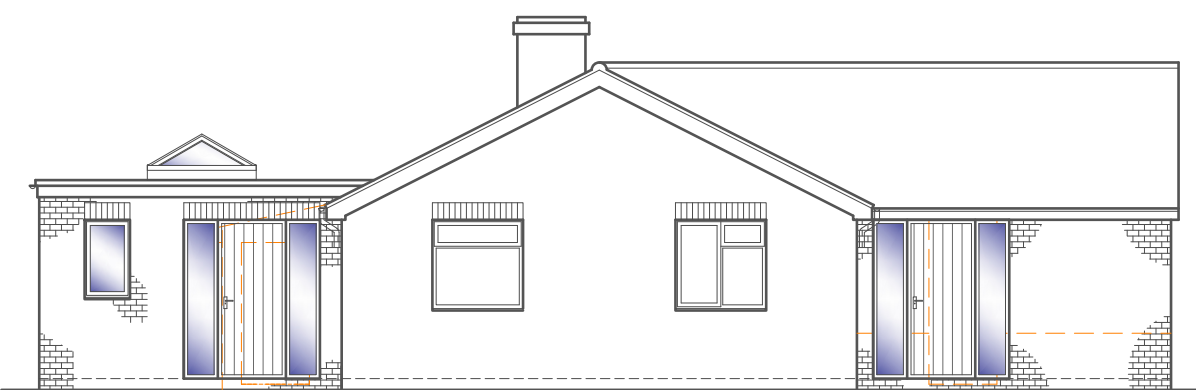


SIDE ELEVATION
Scale 1:100

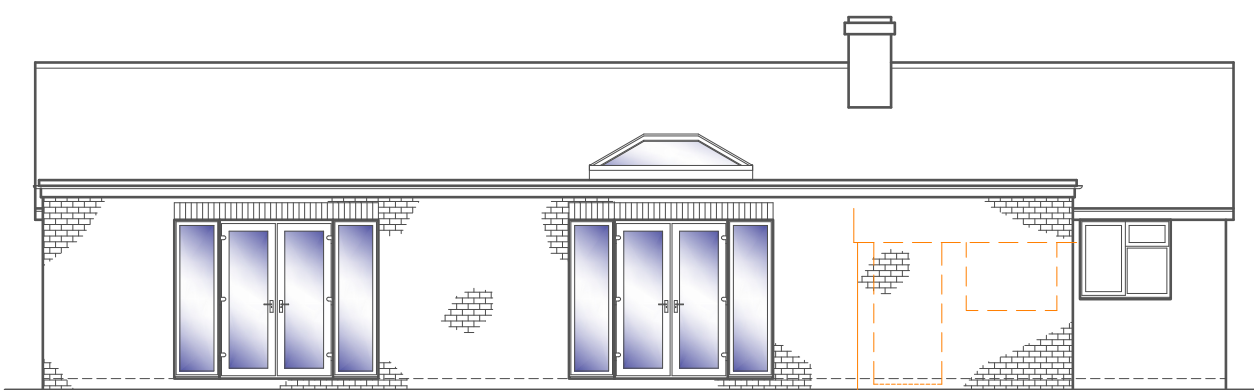

REAR ELEVATION
Scale 1:100

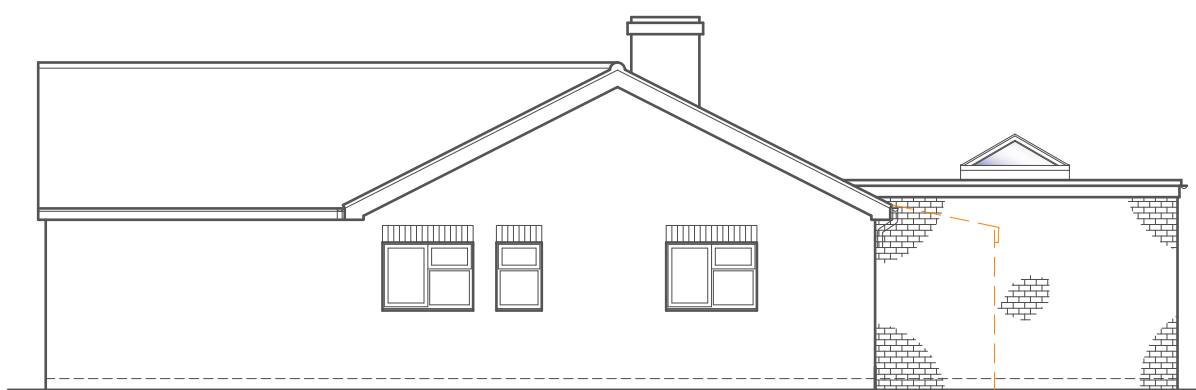



SIDE ELEVATION
Scale 1:100

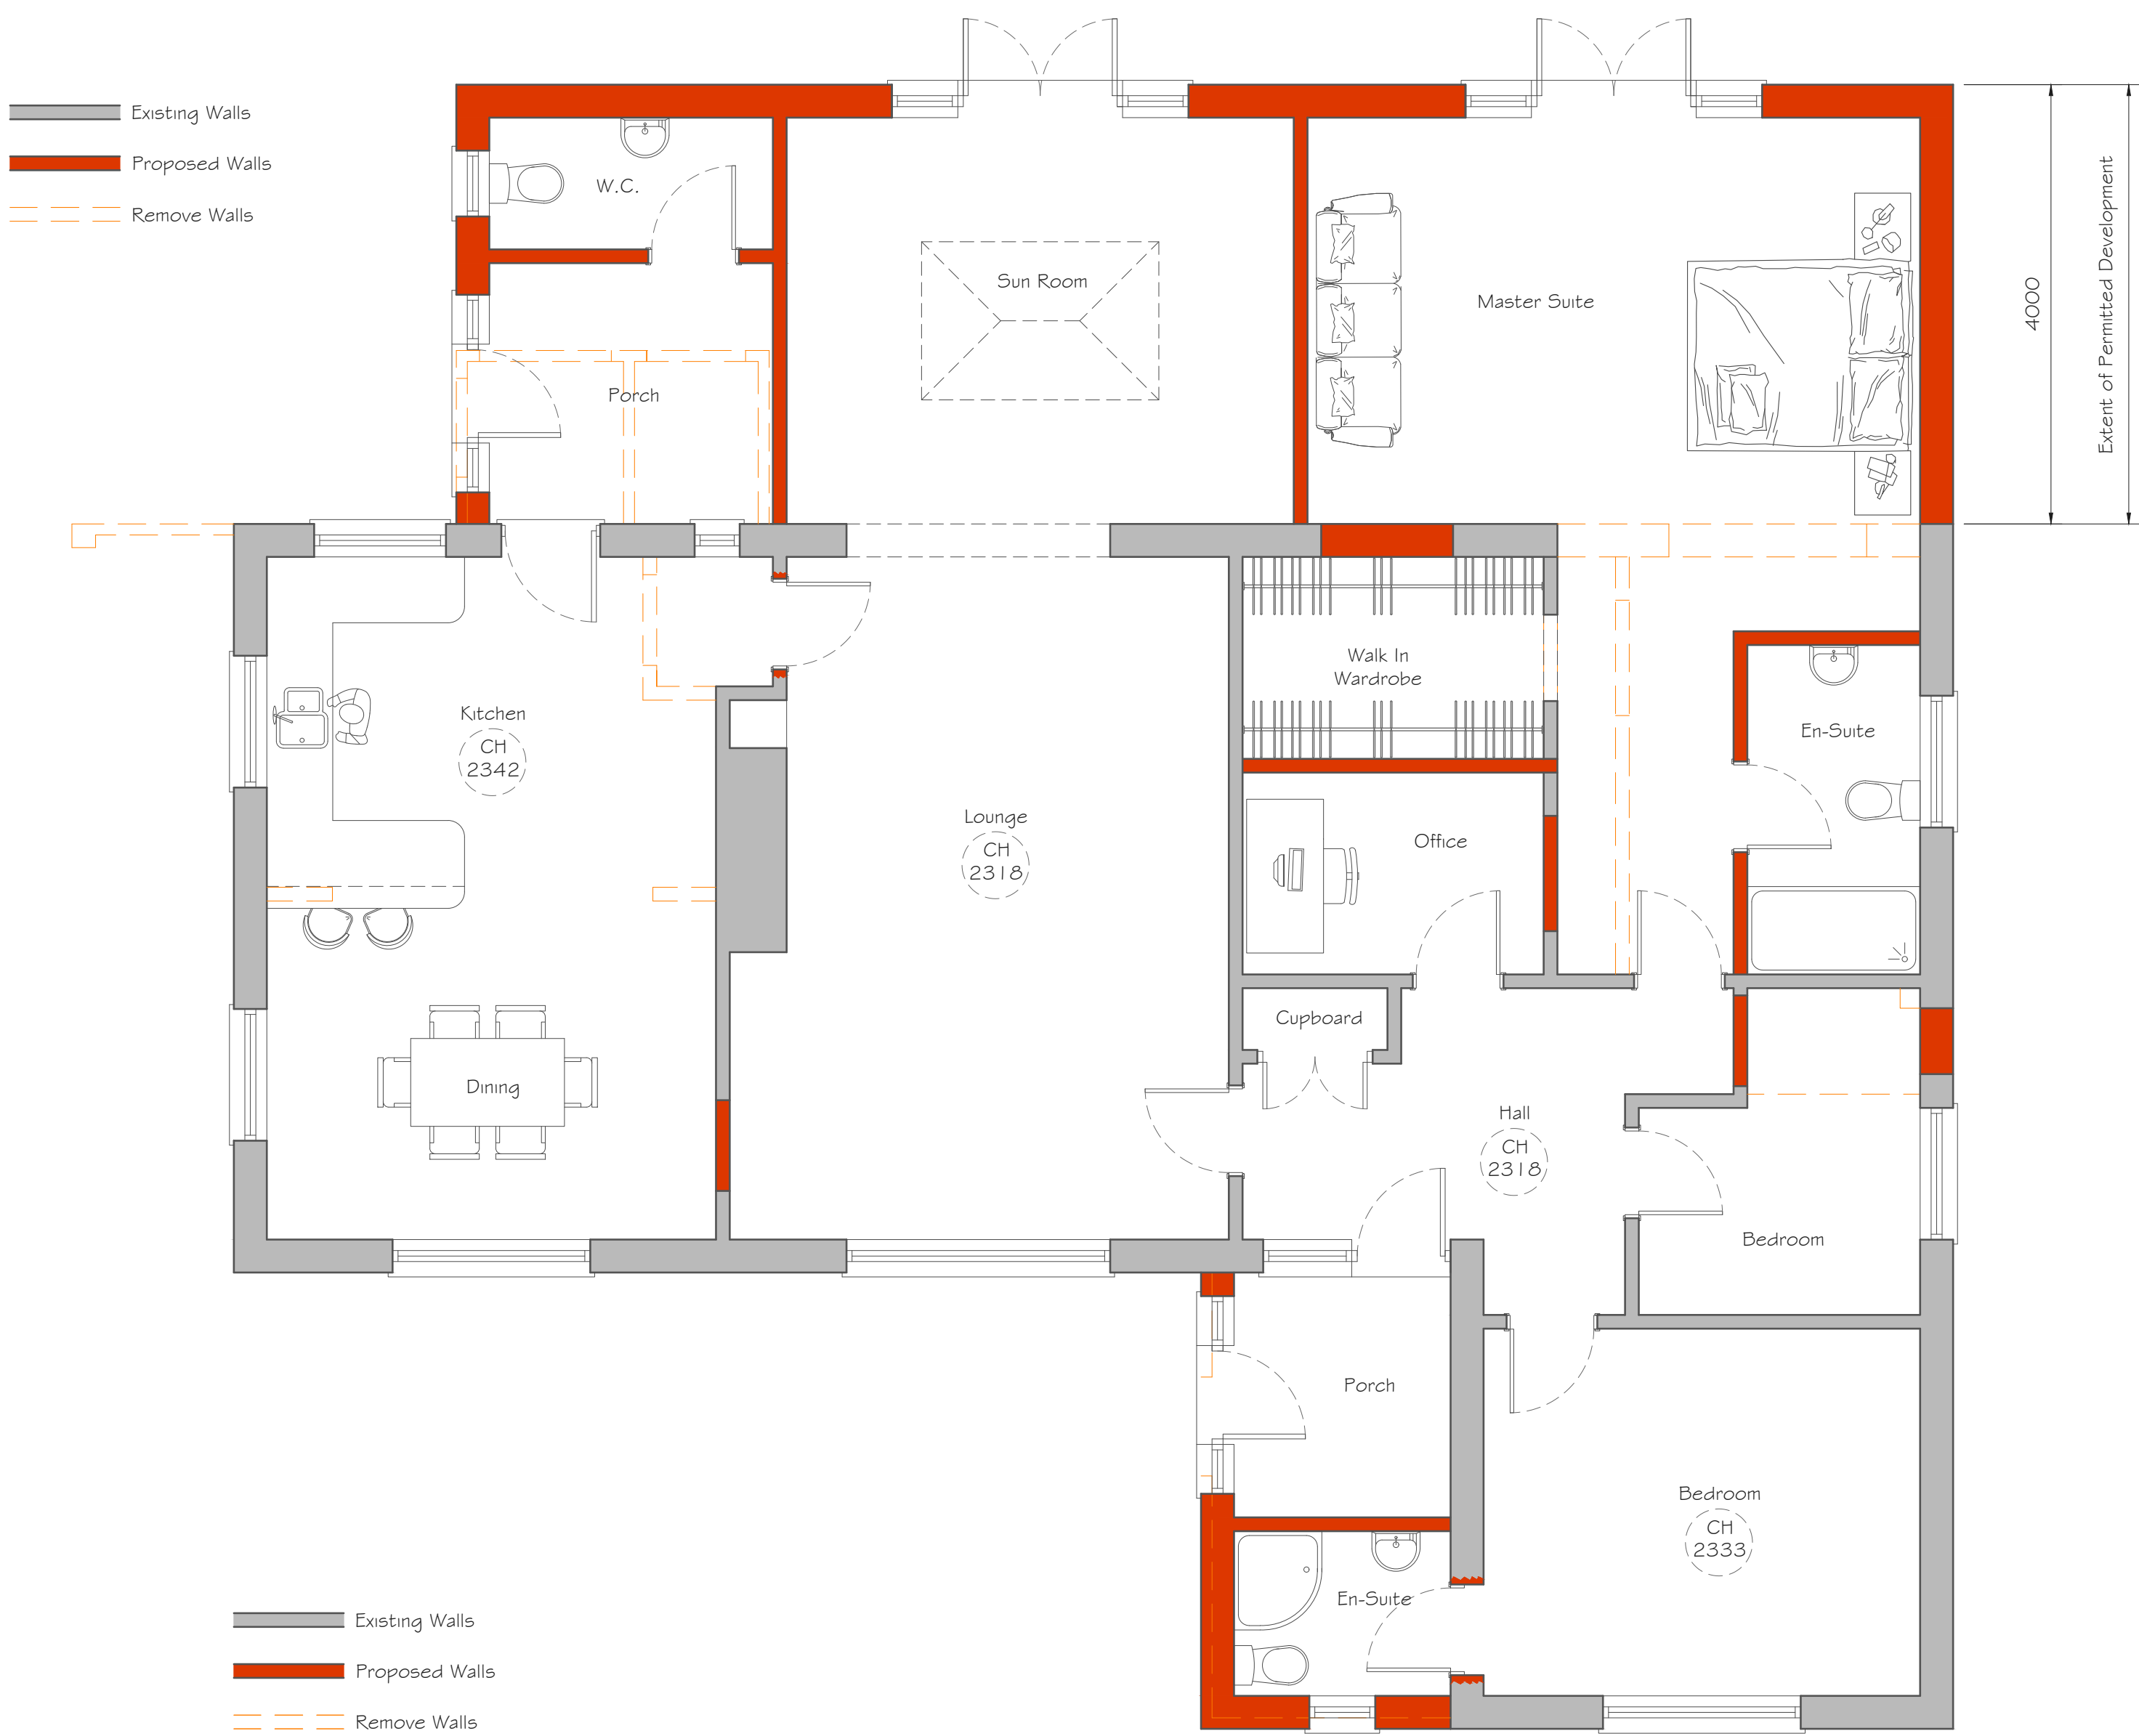

GROUND FLOOR PLAN
Scale 1:50



BLOCK PLAN
Scale 1:500

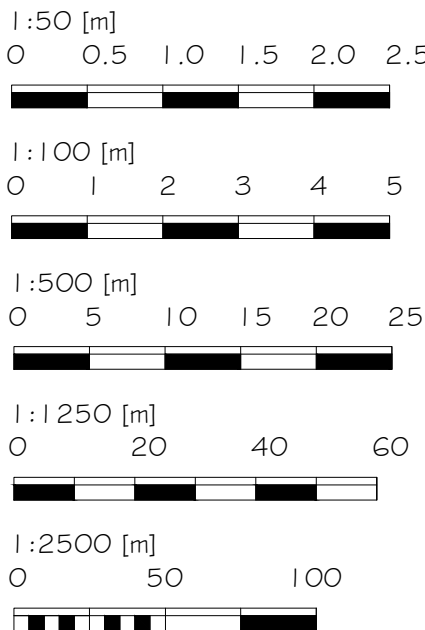 

Alex Dawson
www.addraughting.co.uk
alex@addraughting.co.uk
01672 511412
07791 341698

59 Barrow Close
Marlborough
Wiltshire
SN8 2BE



Client

MR HINES

Job Title

EXTENSION AT:
GREENFIELD,
WESTCOURT,
BURBAGE,
MARLBOROUGH,
SN8 3BN.

Drawing Title

PROPOSED ELEVATIONS AND PLANS

Scale

AS SHOWN

Date

04/12/2025

Drawn

AD

Drawing No.

1597-02

Rev

-