



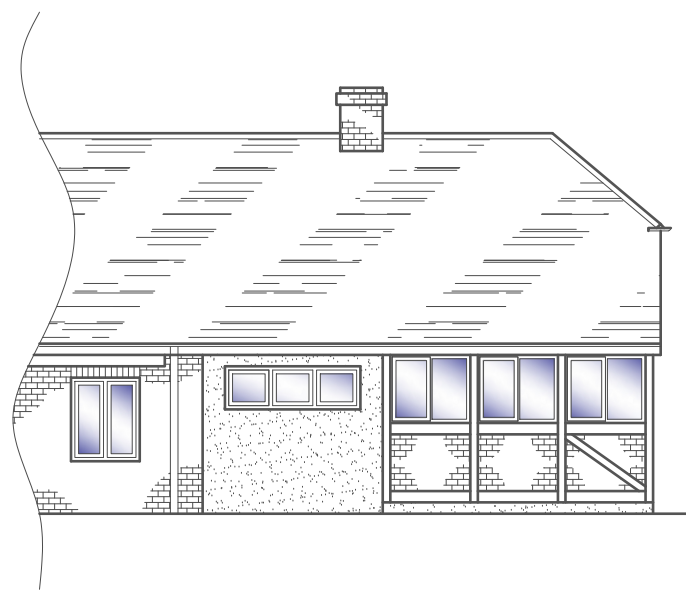


NORTH WEST ELEVATION
Scale 1:100

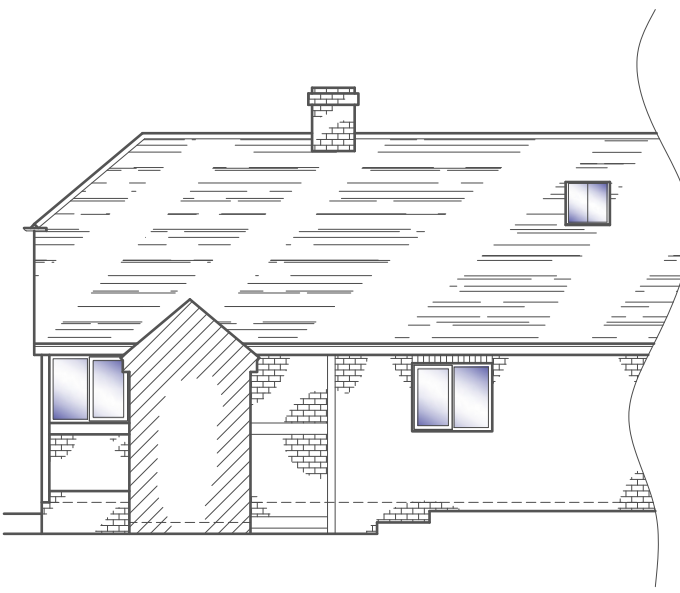


SOUTH WEST ELEVATION
Scale 1:100




SOUTH EAST ELEVATION
Scale 1:100

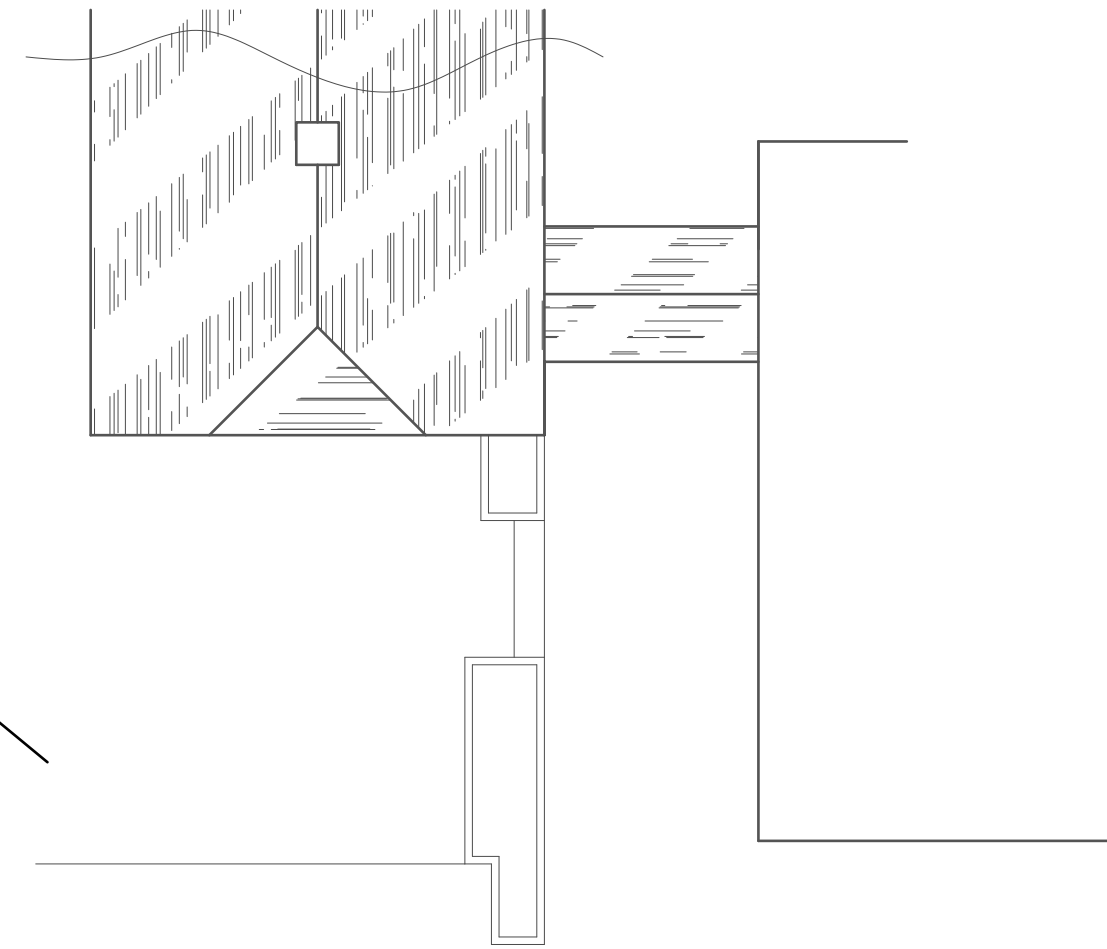


ROOF PLAN
Scale 1:100

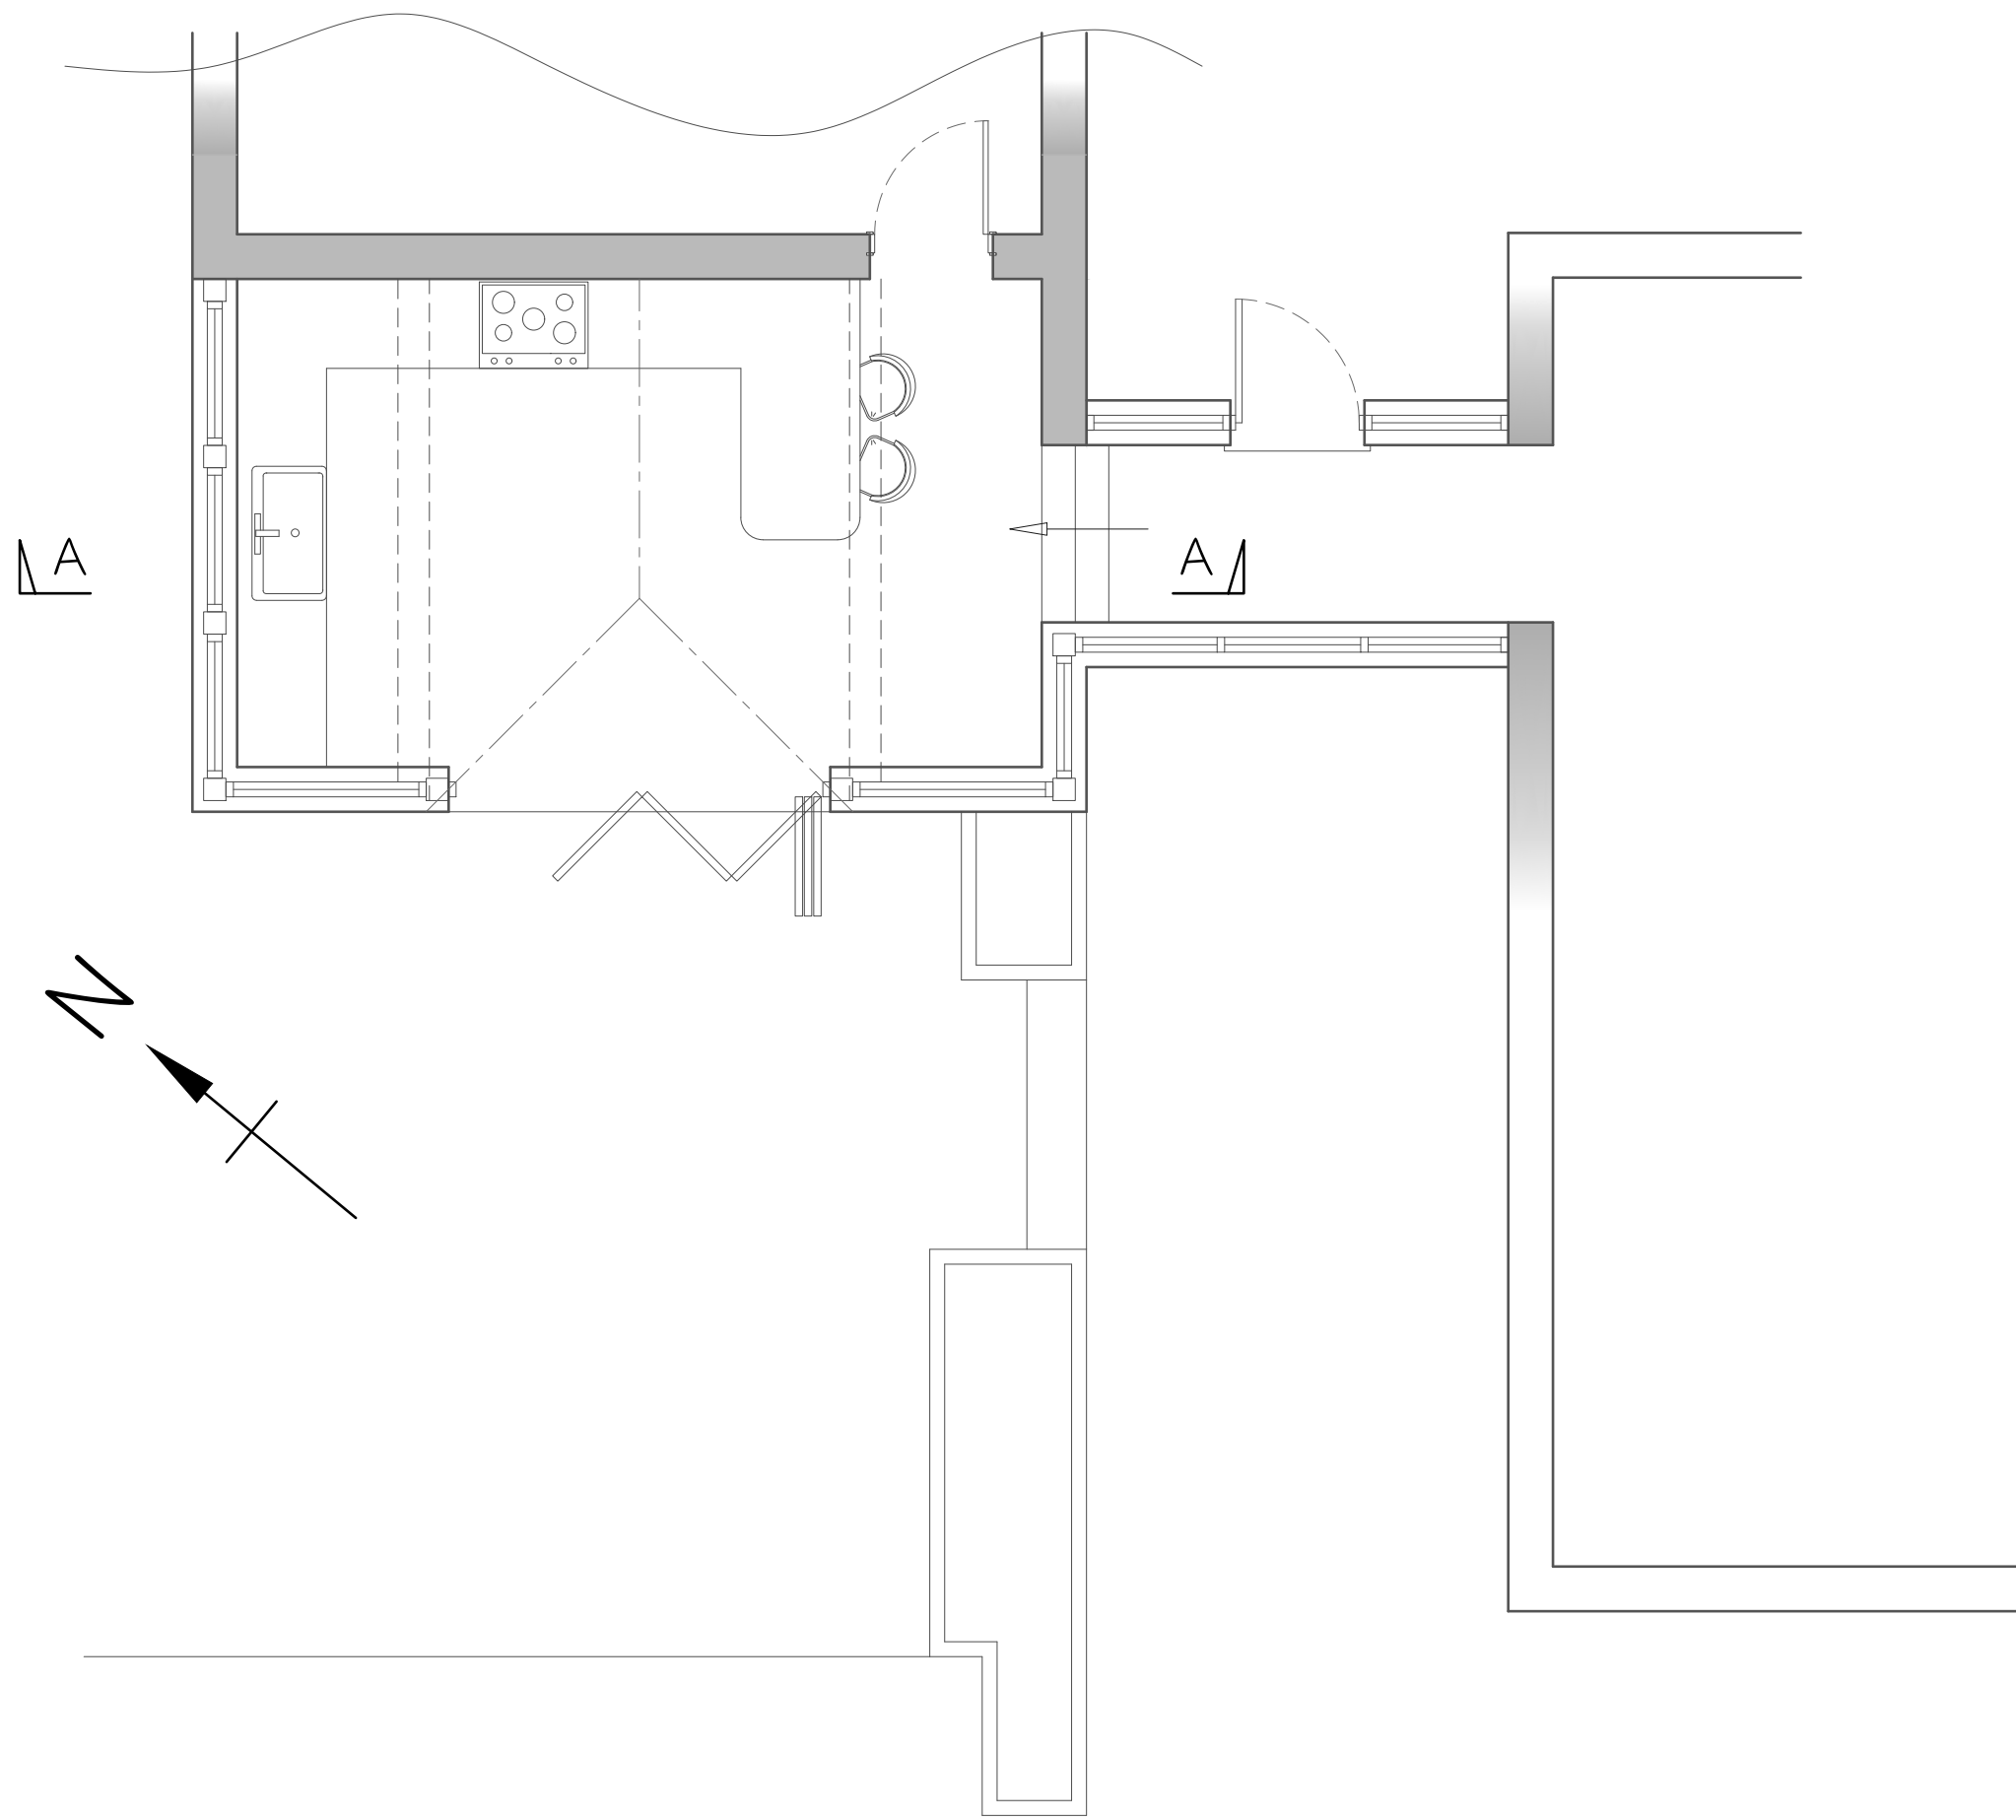


GROUND FLOOR PLAN
Scale 1:50

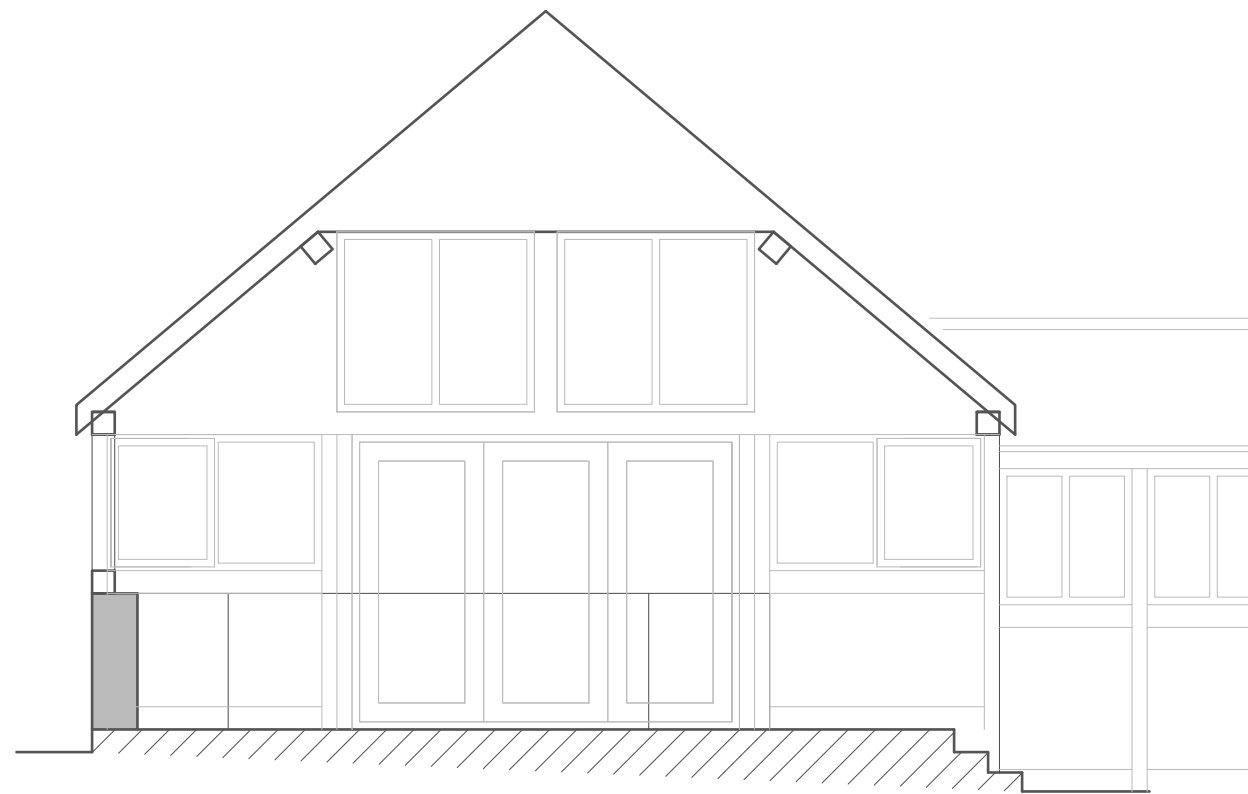


SECTION A-A
Scale 1:50

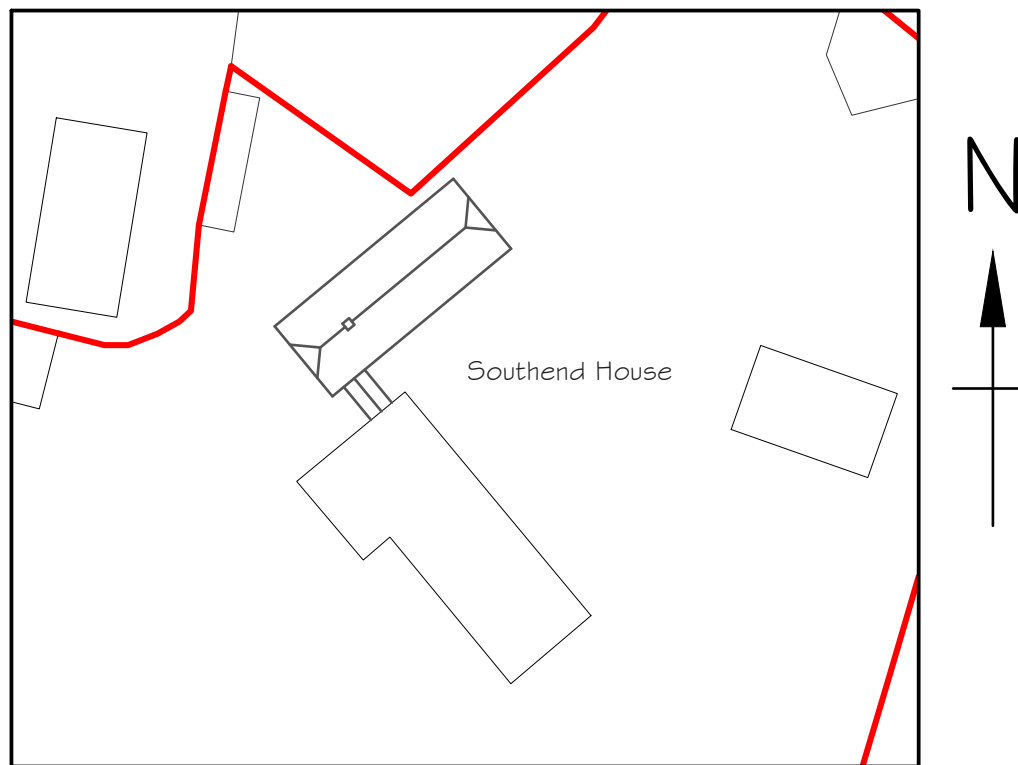

BLOCK PLAN
Scale 1:500

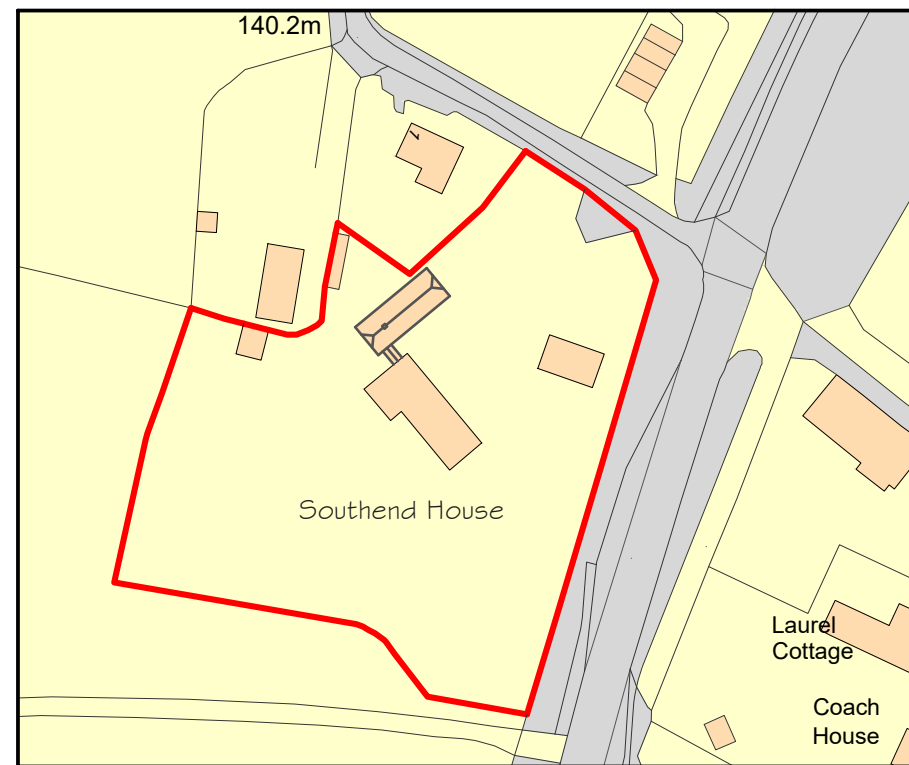

LOCATION PLAN
Scale 1:1250

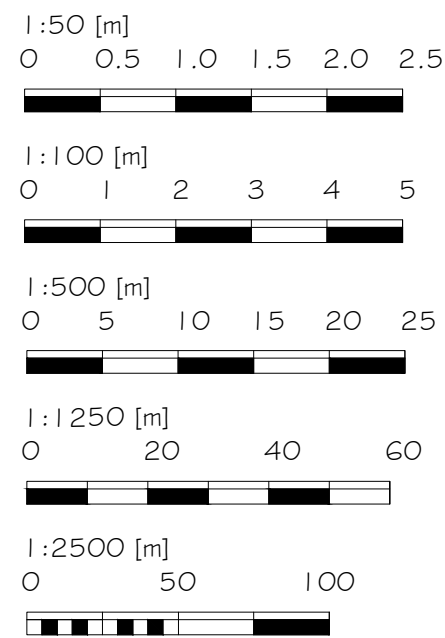

Alex Dawson
www.addraughting.co.uk
alex@addraughting.co.uk
01672 511412
07791 341698

59 Barrow Close
Marlborough
Wiltshire
SN8 2BE



AD DRAUGHTING
ARCHITECTURAL SERVICES

Client

MR & MRS BROOKS

Job Title

EXTENSION AT:
SOUTHEND HOUSE,
HALLAM,
MARLBOROUGH,
WILTSHIRE,
SN8 1SG.

Drawing Title

EXISTING ELEVATIONS AND PLANS

Scale

AS SHOWN

Date

02/12/2025

Drawn

AD

Drawing No.

1552-01

Rev

-