

RIBA STAGE 3 / PLANNING NOTES

All work to be to the entire satisfaction of the Local Authority, notwithstanding anything shown on this drawing.

All materials, components and workmanship are to comply with the relevant British Standards, Codes of Practice, and any appropriate applicable manufacturers' recommendations.

ALL DIMENSIONS ARE STRUCTURAL UNLESS OTHERWISE NOTED.


These drawings have been prepared using digital topographical survey information, as taken by SOVA Surveys on 03.11.2025.

Any discrepancies, errors and omissions are to be brought to the Architect's attention immediately.

Both drawing and design are © Matthew Clay Architects Ltd 2025.



East Elevation
Cut through site & adjacent road

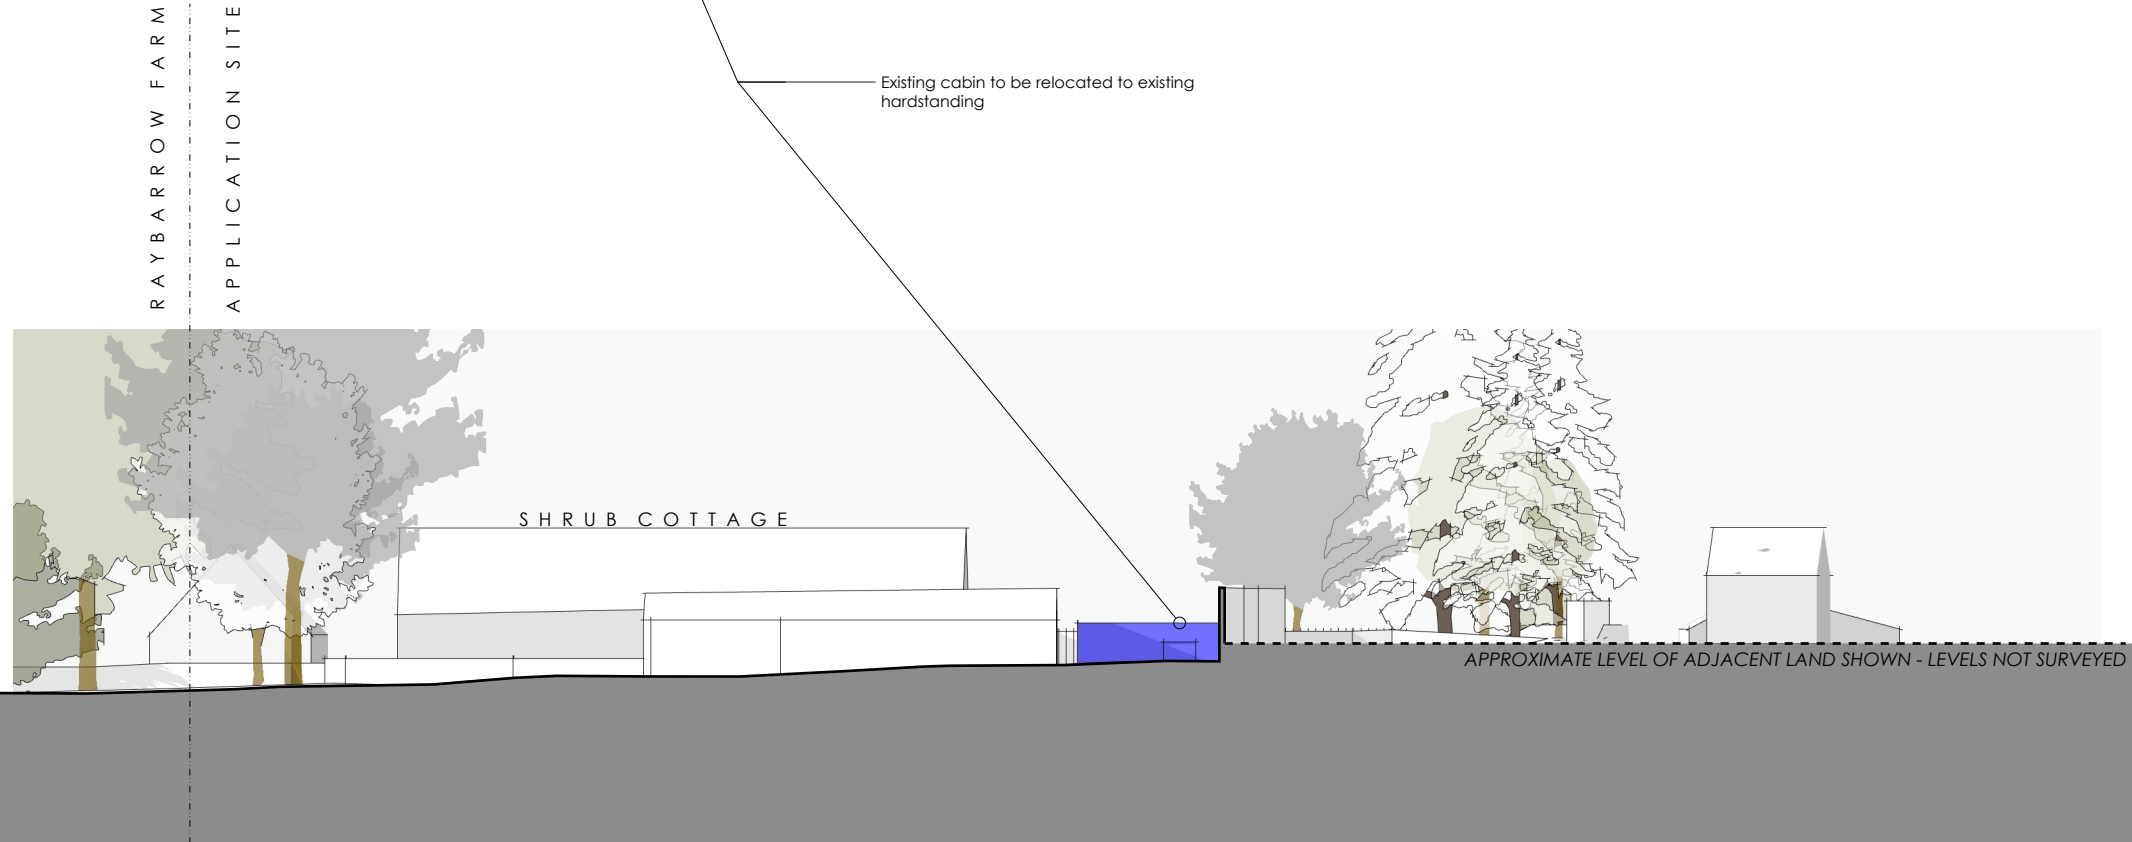

North Elevation

0m

10m

1:200 @ A3

Scale

ISSUE / PURPOSE / DATE

Drawn

Check

- PLANNING ISSUE

18.12.202

MC

MC

Development Regularisation
Land nr Raybarrow Farm,
Nettleton Shrub, Wiltshire SN14 7NN

Proposed **Elevations - 1**

Drawing Number
303.3.120
Revision

matthew clay architects

PLANNING ISSUE