

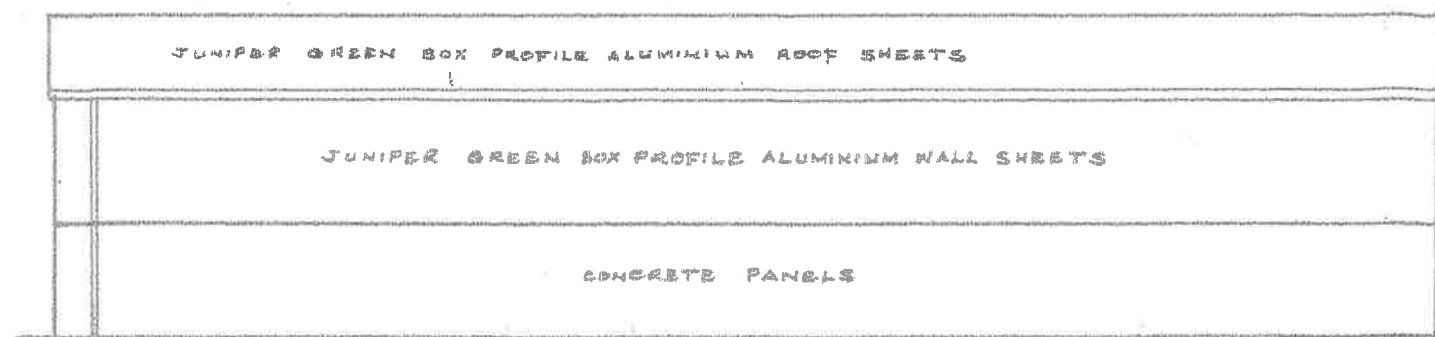


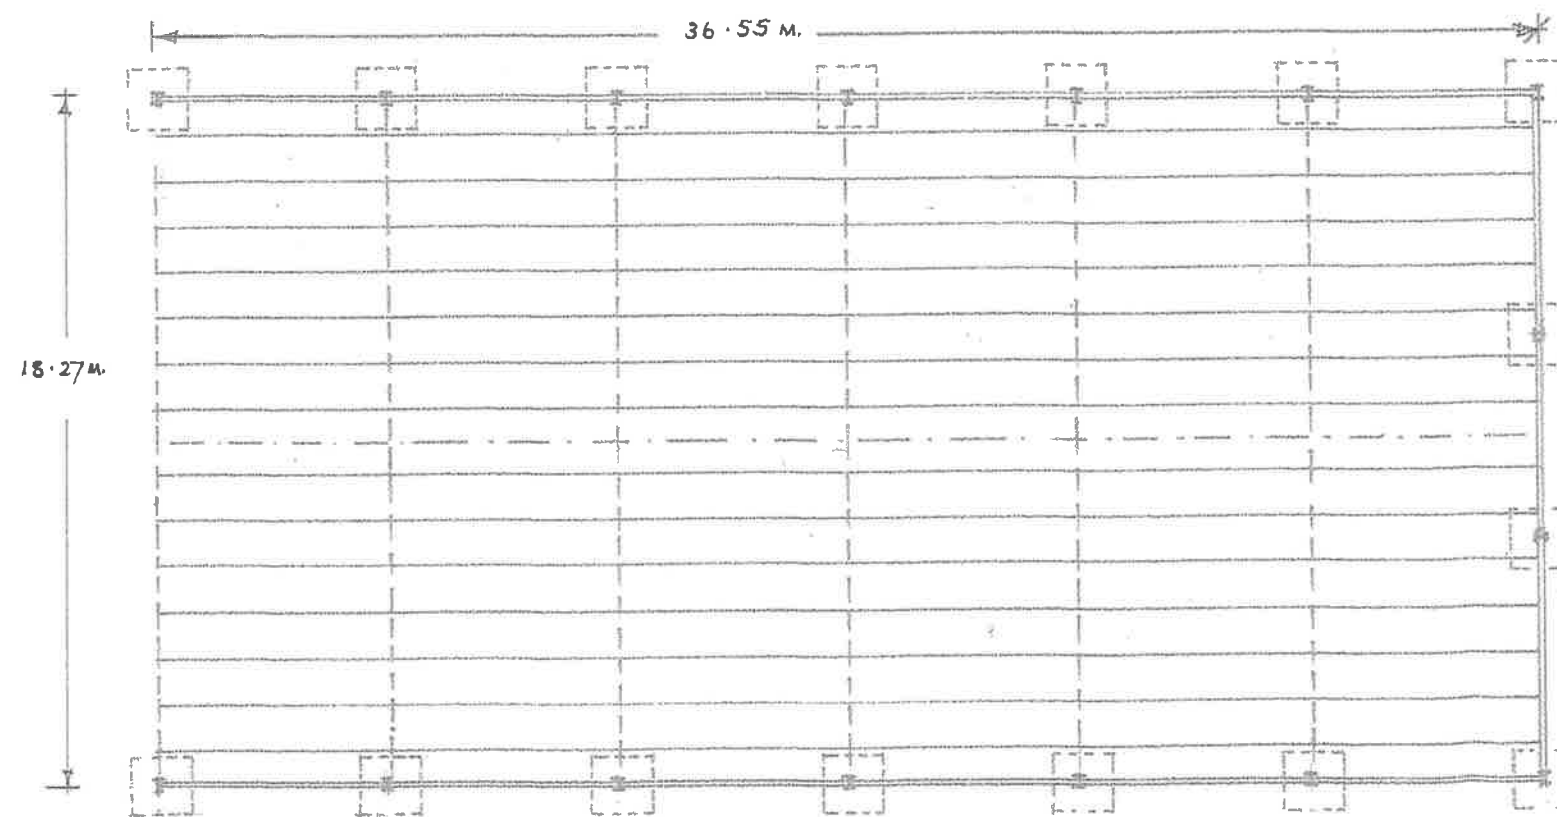


NORTH & SOUTH ELEVATIONS

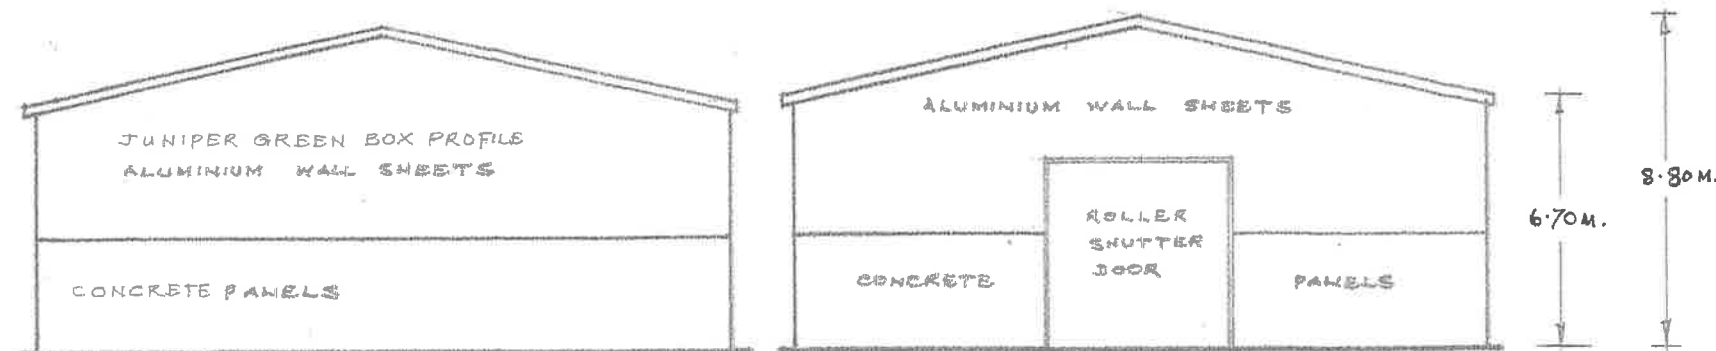

CONSTRUCTION DETAILS & ELEMENTS

ROOF PITCH  $12\frac{1}{2}^\circ$   
 STANCHION BASES  $1.5m^2$  GBN1/ST2 GRADE  
 STANCHIONS  $305 \times 165 \times 54$  Kg.  
 STANCHIONS  $284 \times 146 \times 43$  Kg.  
 RAFTERS  $254 \times 146 \times 43$  Kg.  
 4 NO. BAYS AT 6 METRE INTERVALS  
 RAILS  $100 \times 75 \times 15.4$  Kg UNEQUAL ANGLES  
 OR  $225 \times 75$  TIMBER RAILS  
 INCORPORATE RESTRAINERS AT  
 STANCHION/RAFTER INTERSECTIONS

BAR SCALE

 

APPLICATION FOR PRIOR NOTIFICATION (28 DAY NOTICE) FOR AN AGRICULTURAL BUILDING  
 FOR THE STORAGE OF HAY & STRAW AT HILLCROFT FARM, LOWER WESTBURY ROAD, WESTBURY, BA13 4TQ.

SCALE  
 1/200

DWG. NO.  
 12/25/1/1.