
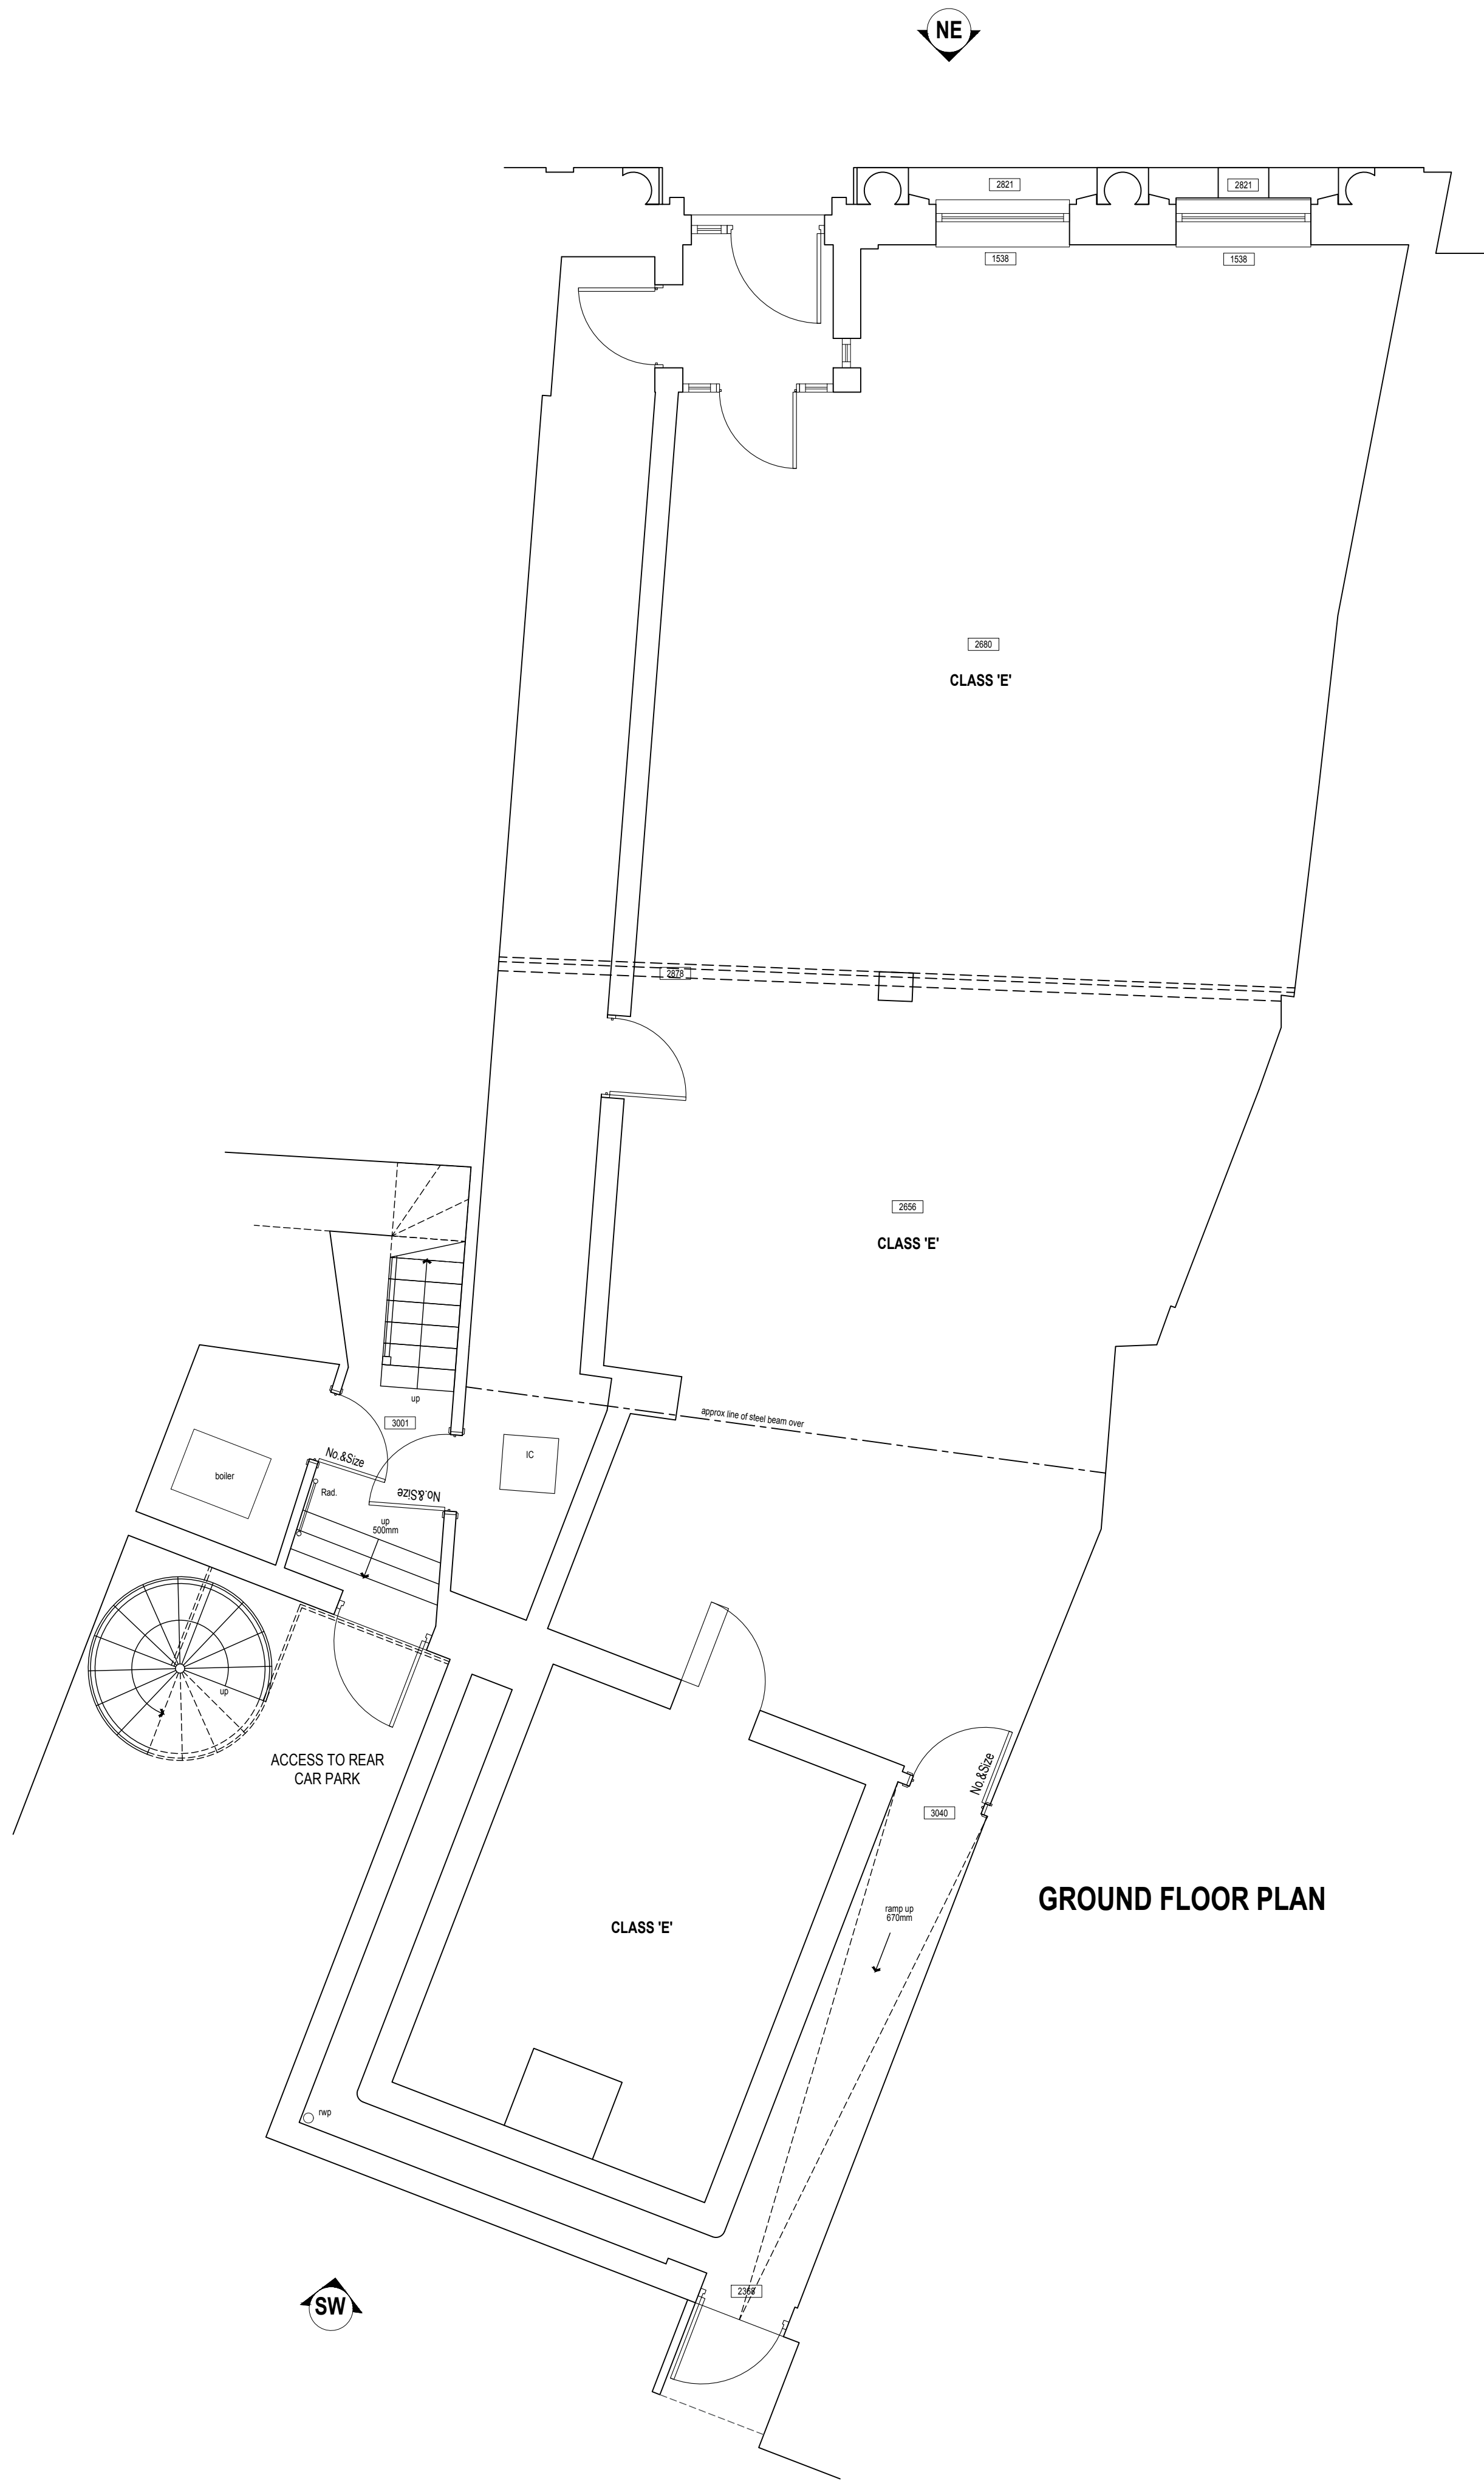


* COPYRIGHT. DO NOT SCALE EXCEPT FOR PLANNING PURPOSES. CHECK ALL DIMENSIONS ON SITE. THIS DRAWING IS ONLY TO BE USED ON THE SITE FOR WHICH DESIGNED

 

GROUND FLOOR PLAN

REVISIONS		DATE
CLIENT		
MP2 DEVELOPMENTS LTD		
PROJECT		
WORKS AT:		
2 MARKET PLACE		
CHIPPENHAM		
WILTSHIRE		
SN15 3HE		
TITLE		
EXISTING GROUND FLOOR PLAN		
DRAWN: JA	SCALES @ A1:	
CHECKED: --	1:50	
DATE: JULY 25	SCALE @ A3	
DRG No: AA/25/23/02	1:100	
	REV: -	