
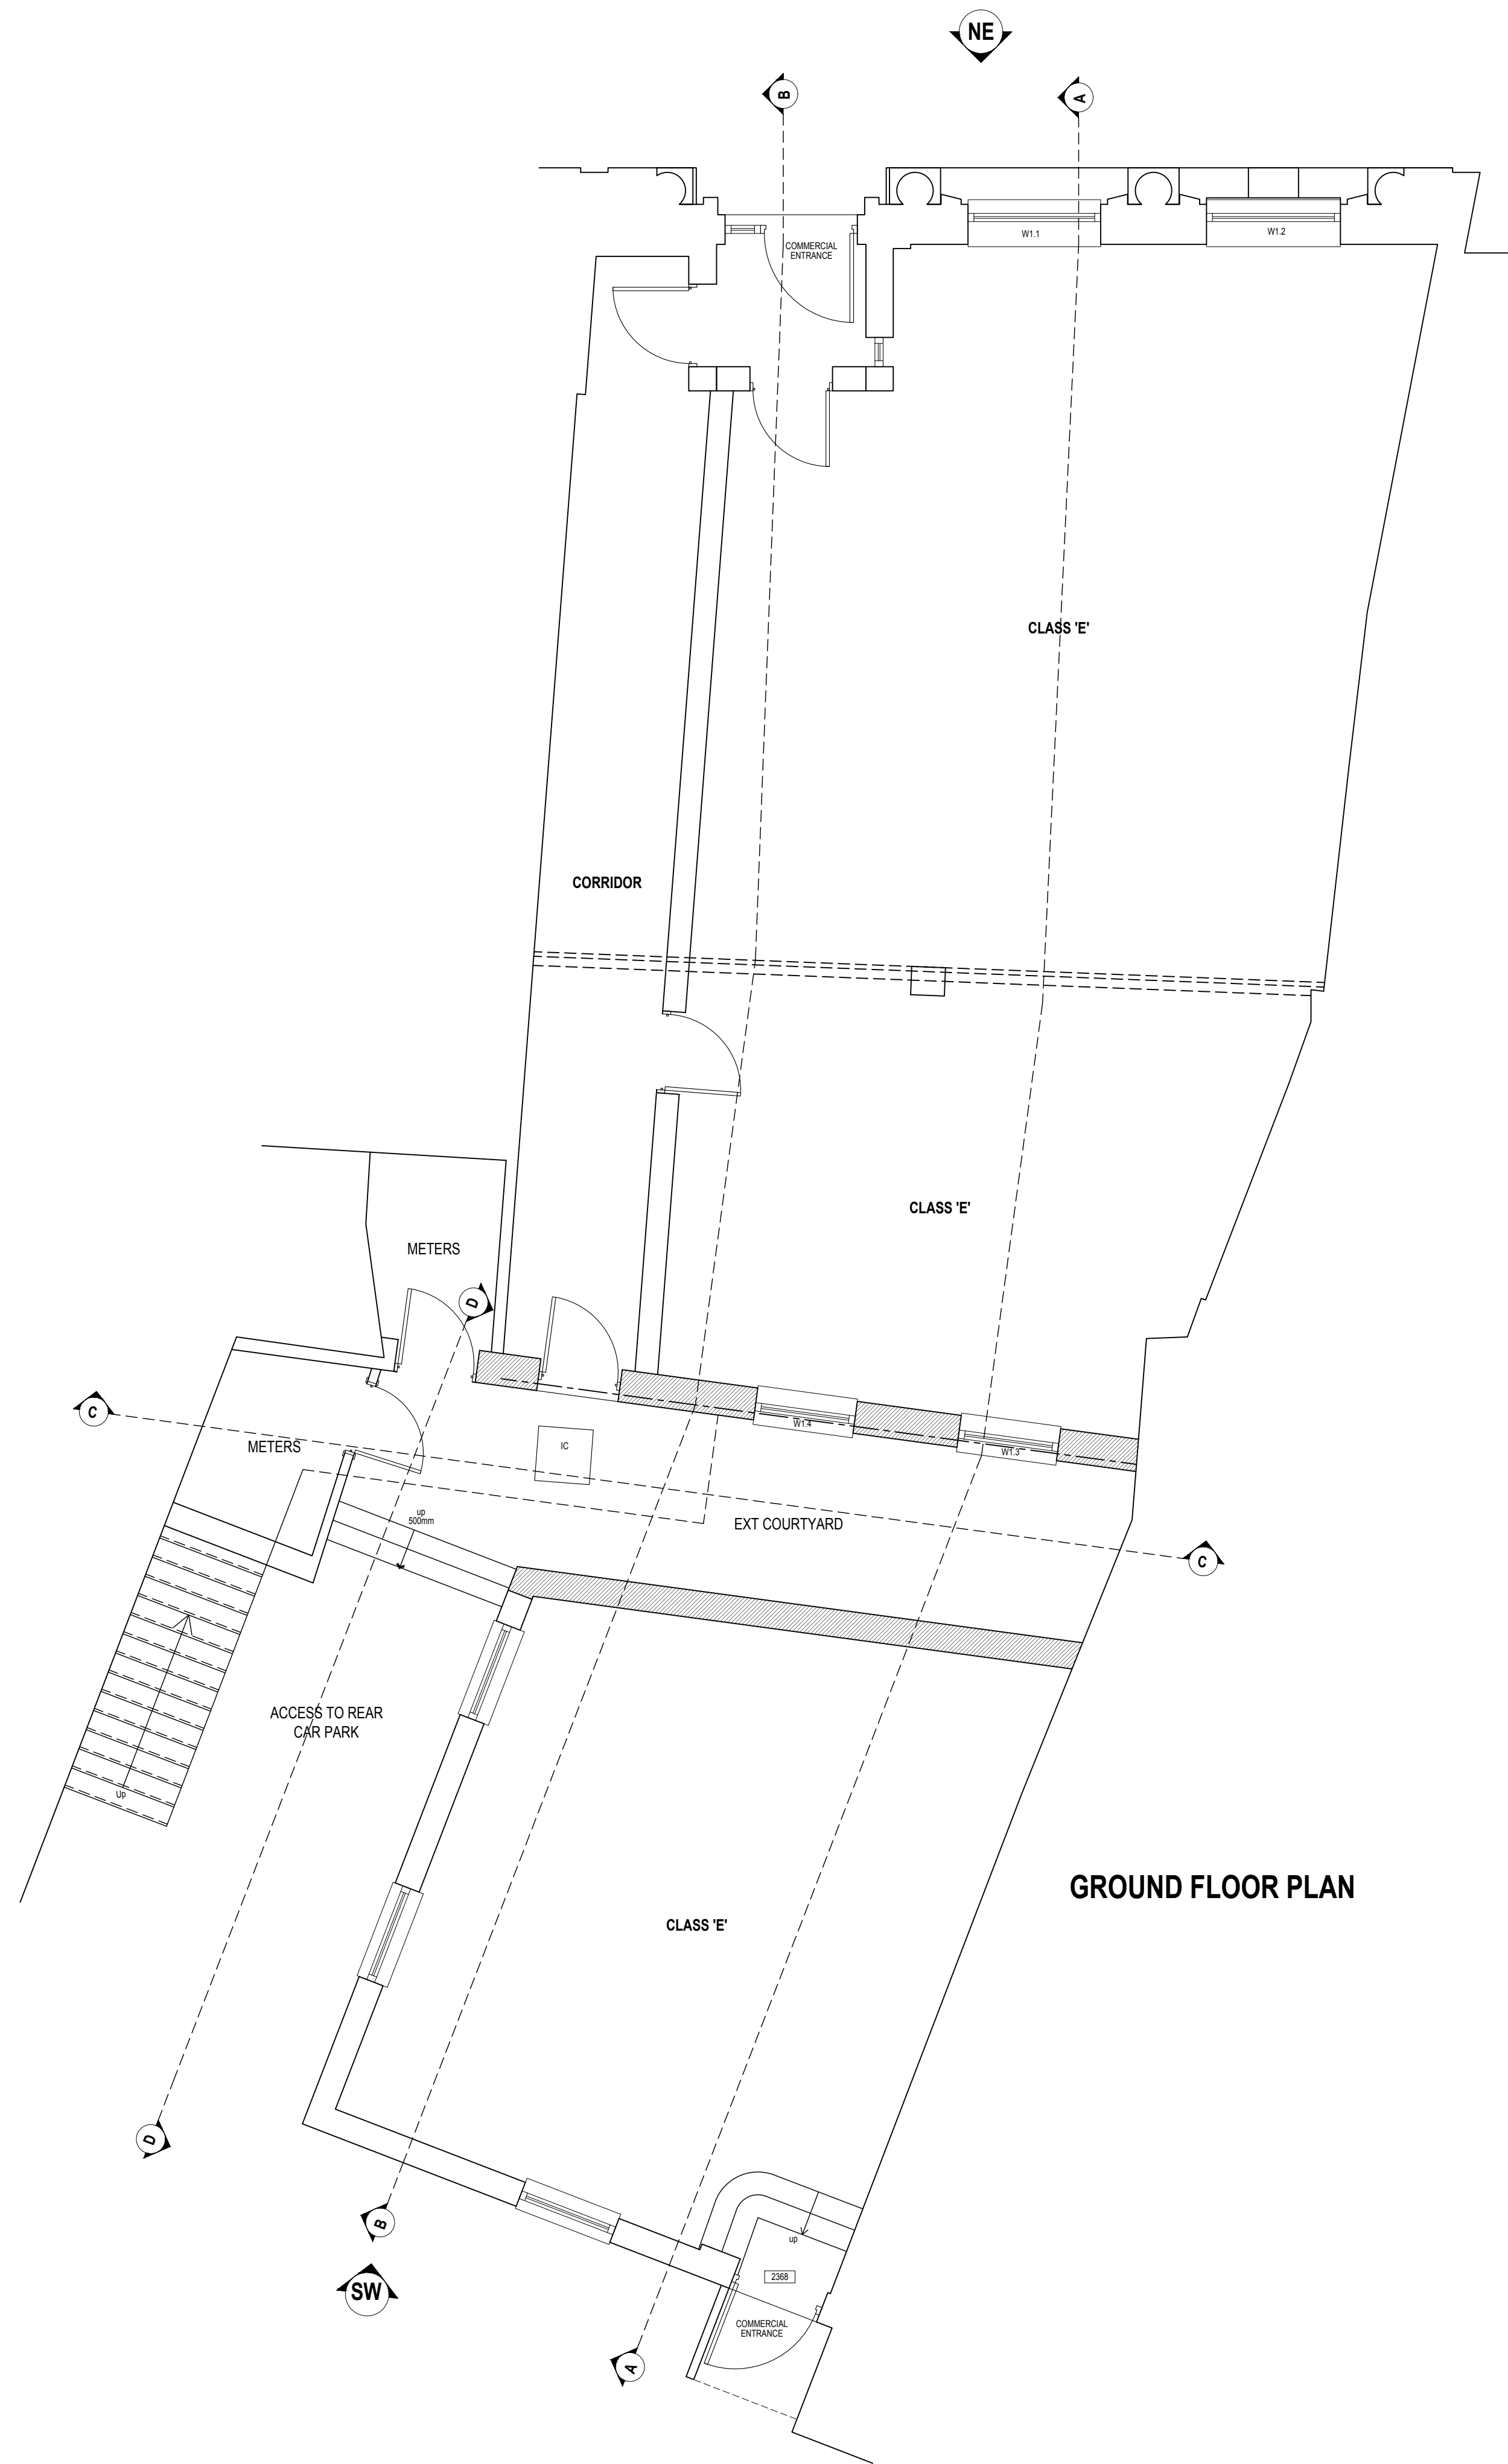


* COPYRIGHT. DO NOT SCALE EXCEPT FOR PLANNING PURPOSES. CHECK ALL DIMENSIONS ON SITE. THIS DRAWING IS ONLY TO BE USED ON THE SITE FOR WHICH DESIGNED

 

GROUND FLOOR PLAN

REVISIONS		DATE
CLIENT MP2 DEVELOPMENTS LTD		
PROJECT WORKS AT: 2 MARKET PLACE CHIPPENHAM WILTSHIRE SN15 3HE		
TITLE PROPOSED GROUND FLOOR PLAN		
DRAWN: JA	SCALES @ A1:	
CHECKED: --	1:50	
DATE: JULY 25	SCALES @ A3:	
DRG No: AA/25/23/21	1:100	
	REV: -	