


No:10 HIGH STREET, SALISBURY

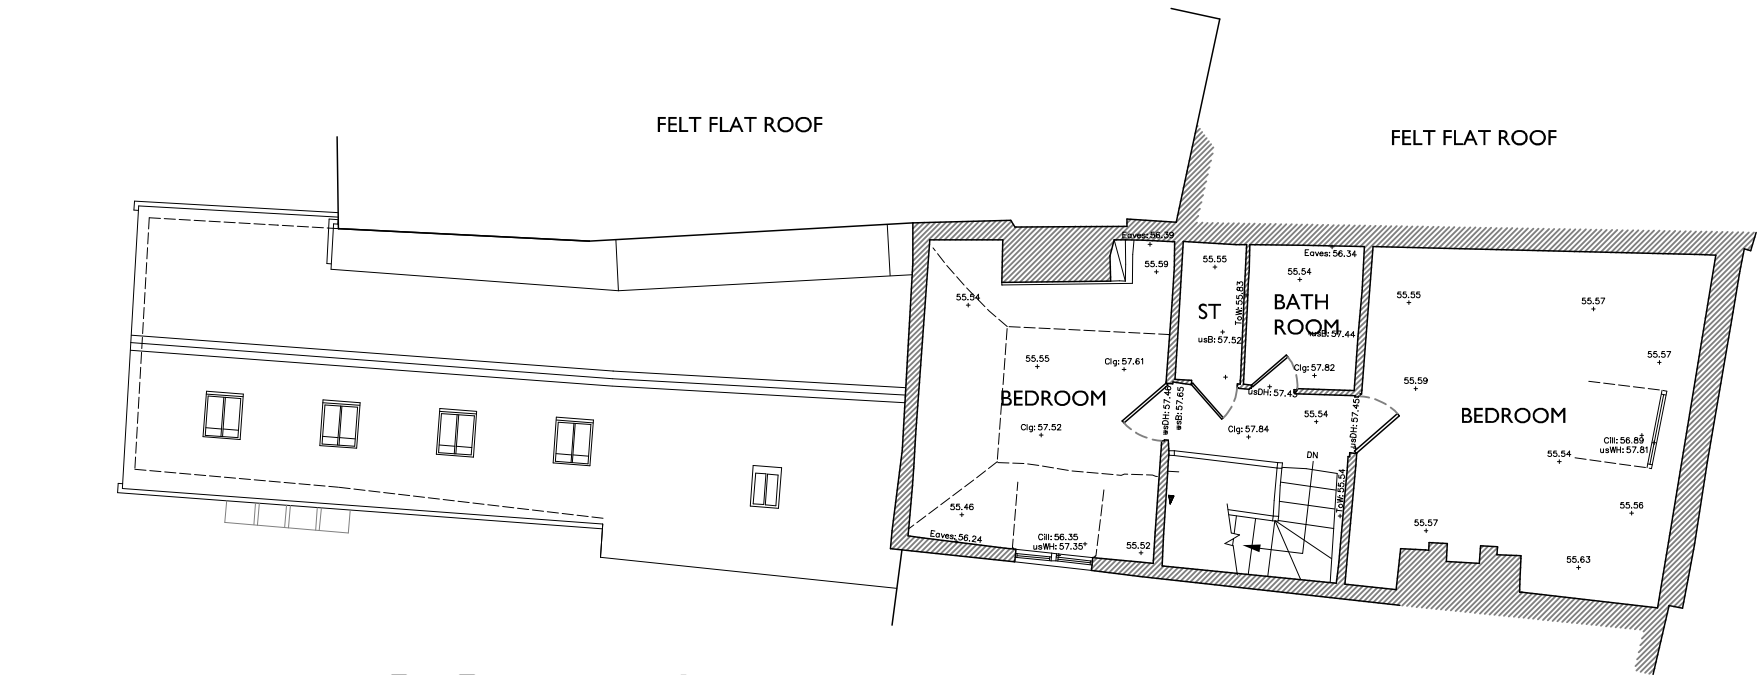


THIRD FLOOR PLAN 1:100 SCALE



WEST ELEVATION 1:100 SCALE



SECTION A-A 1:100 SCALE

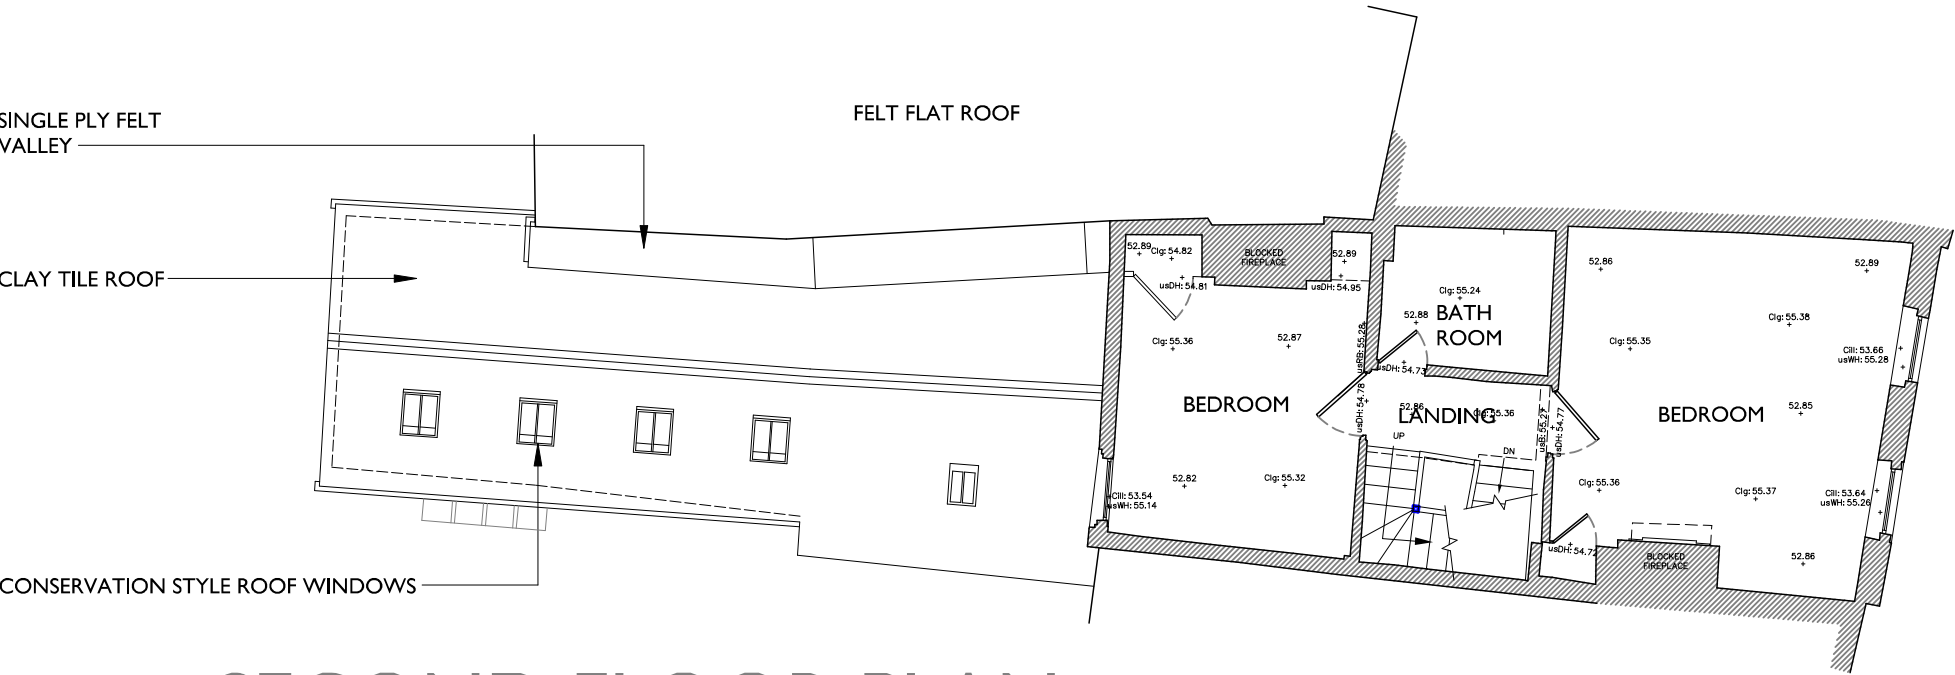


SECOND FLOOR PLAN 1:100 SCALE




EAST ELEVATION 1:100 SCALE





SOUTH ELEVATION 1:100 SCALE

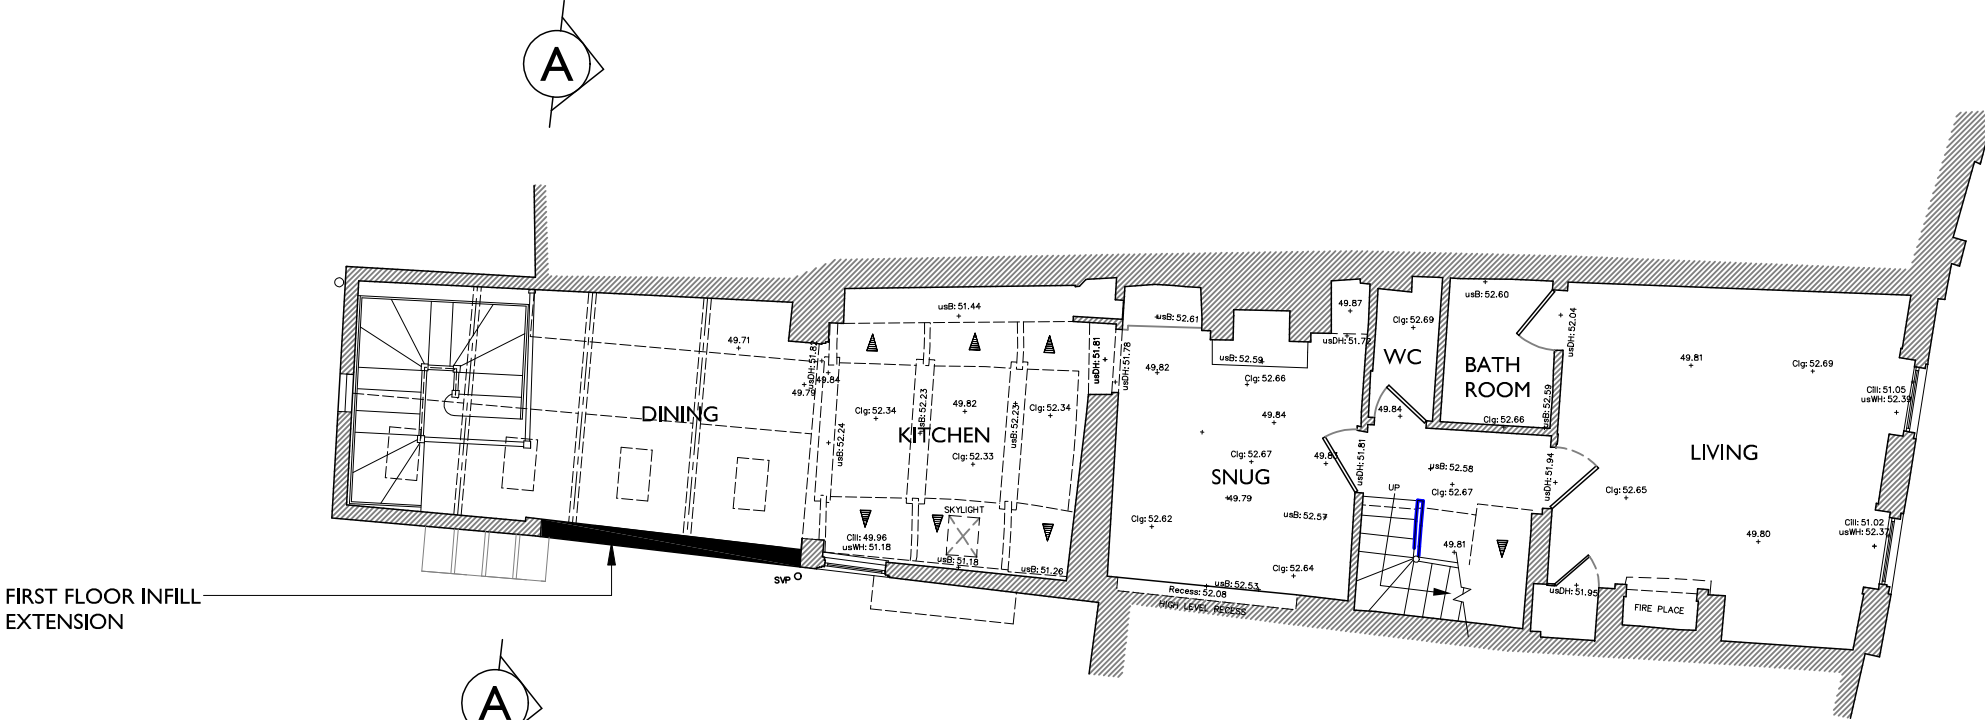

FIRST FLOOR PLAN 1:100 SCALE

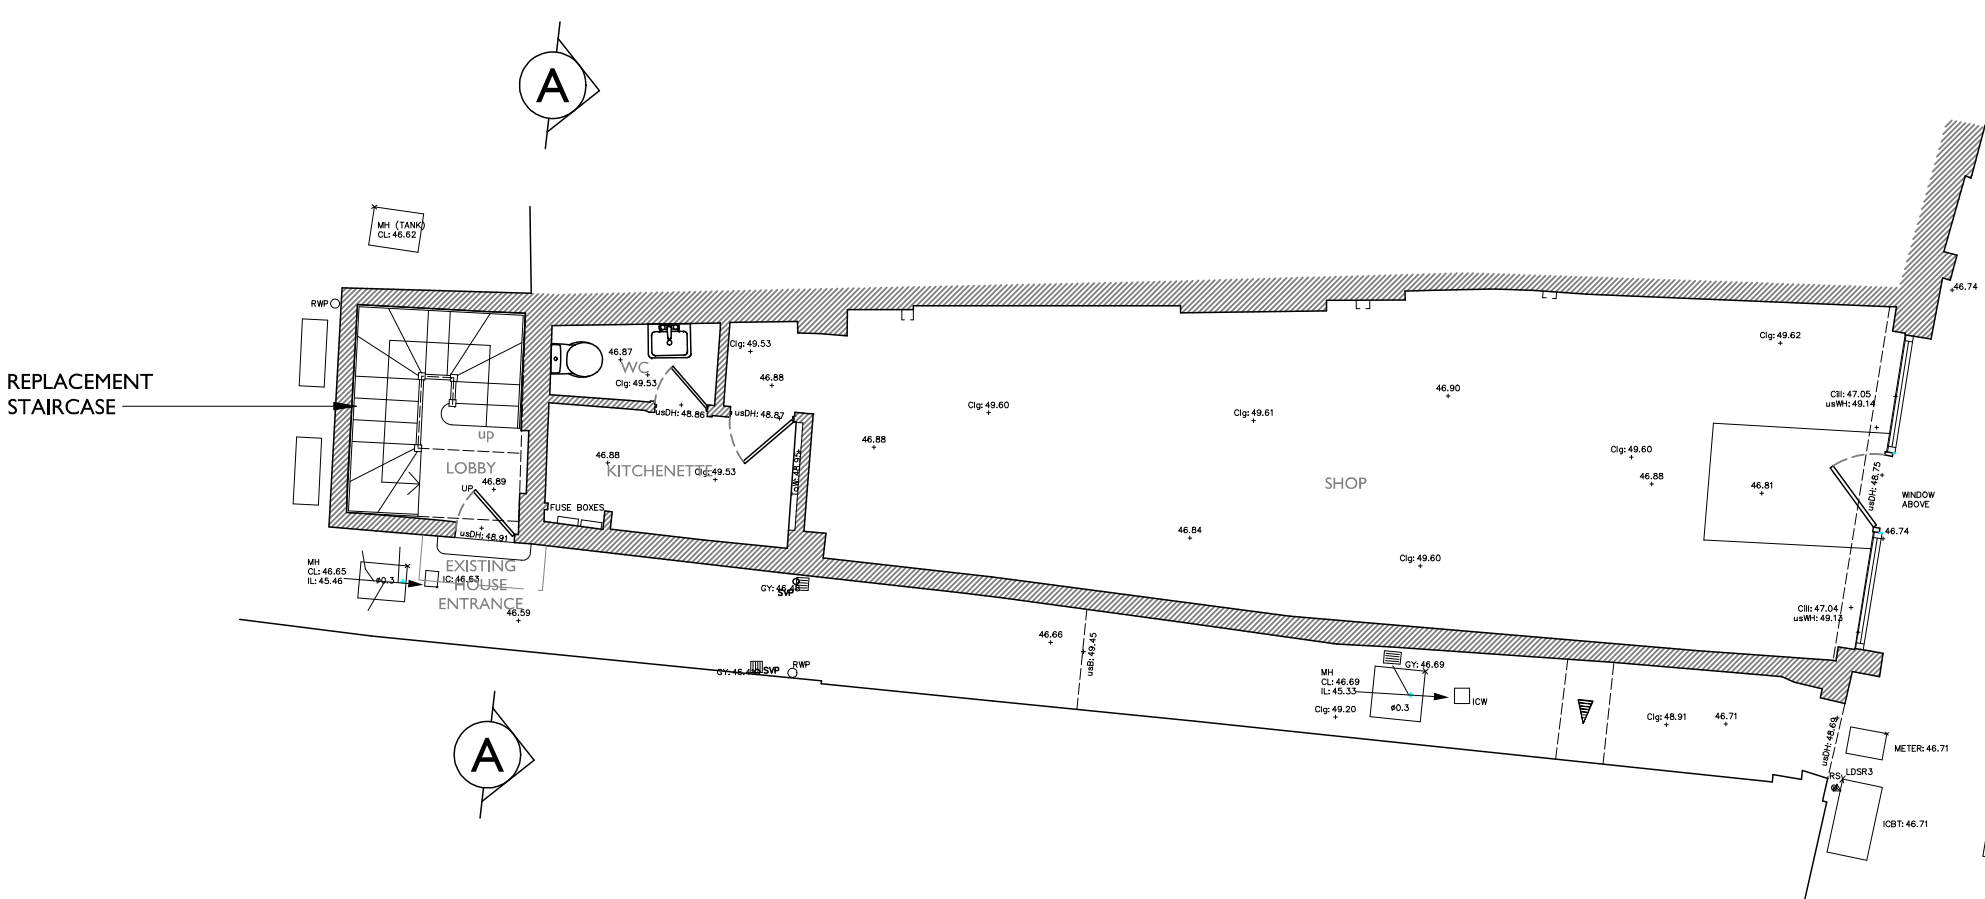

GROUND FLOOR PLAN 1:100 SCALE

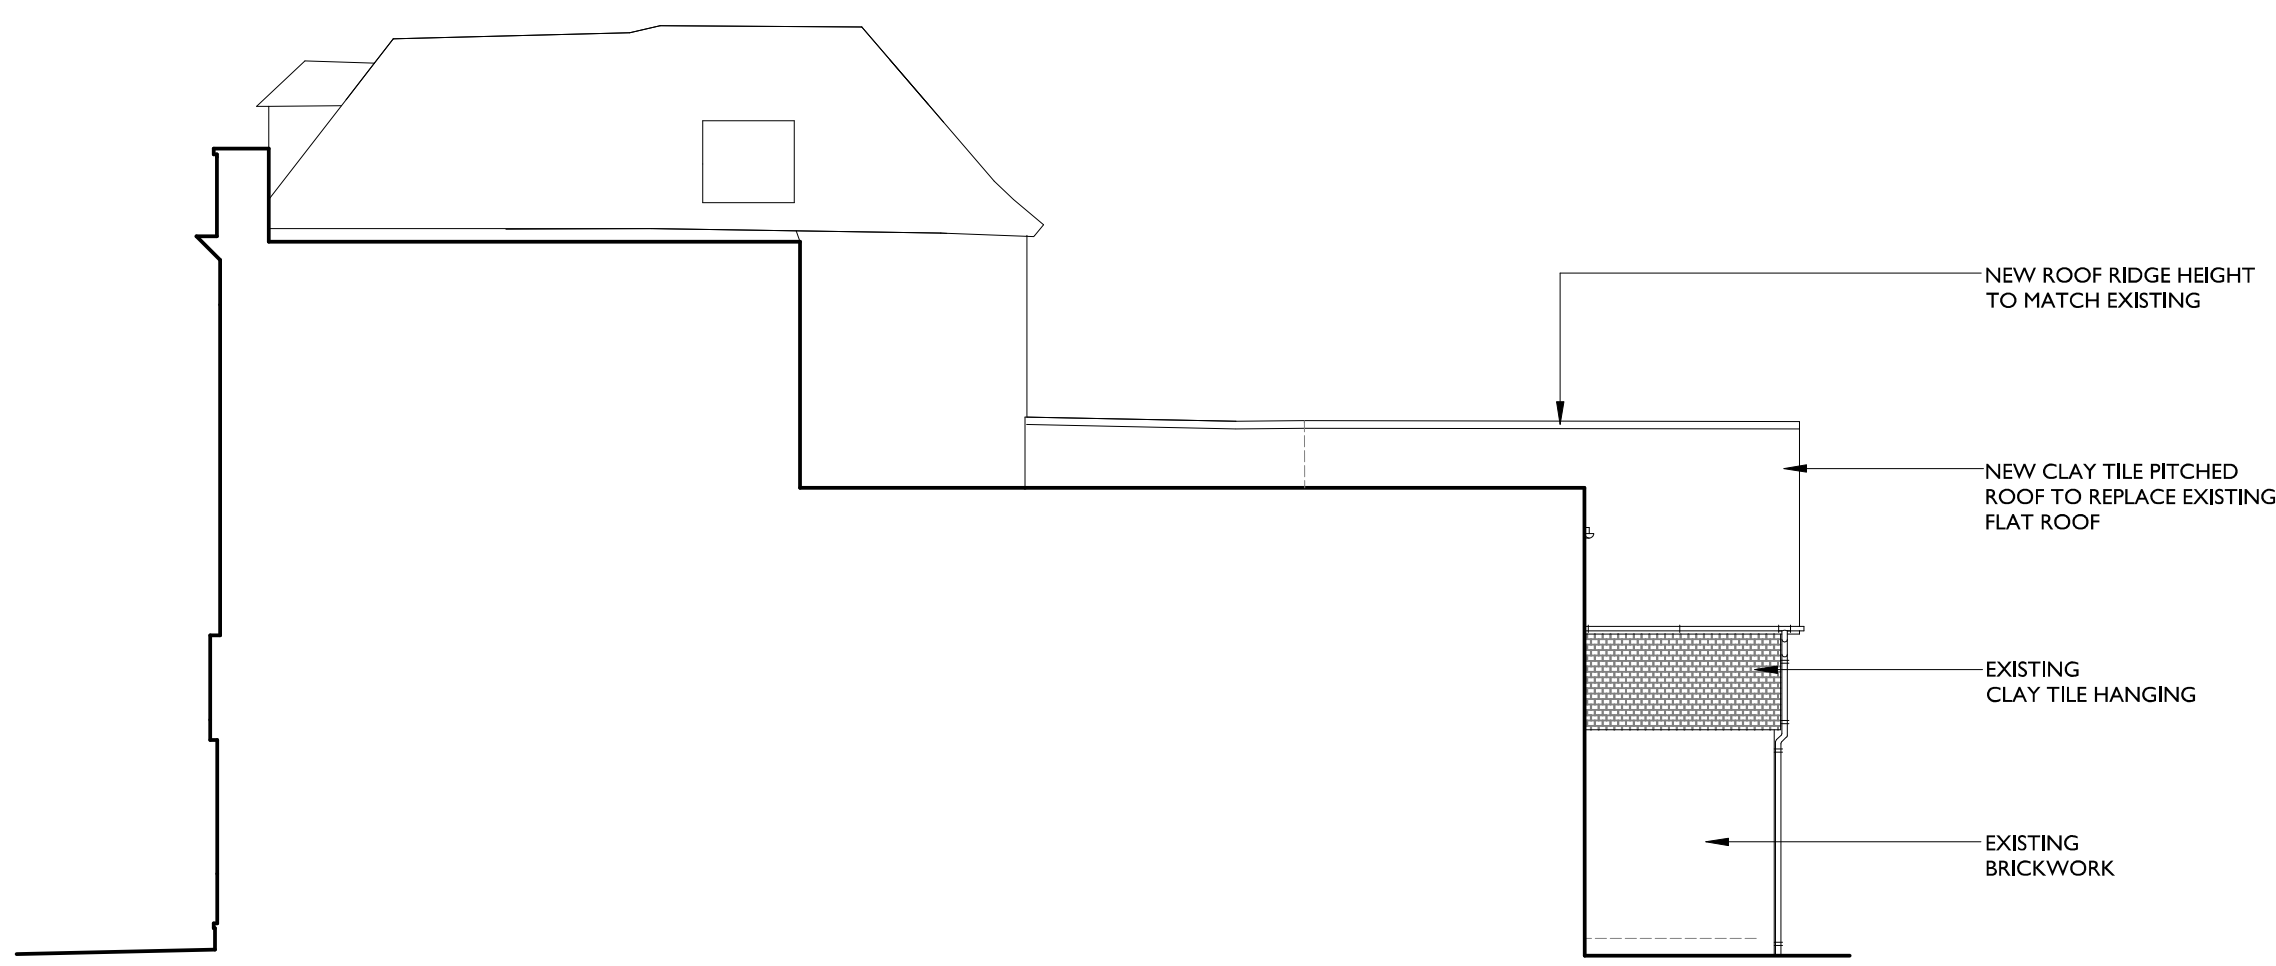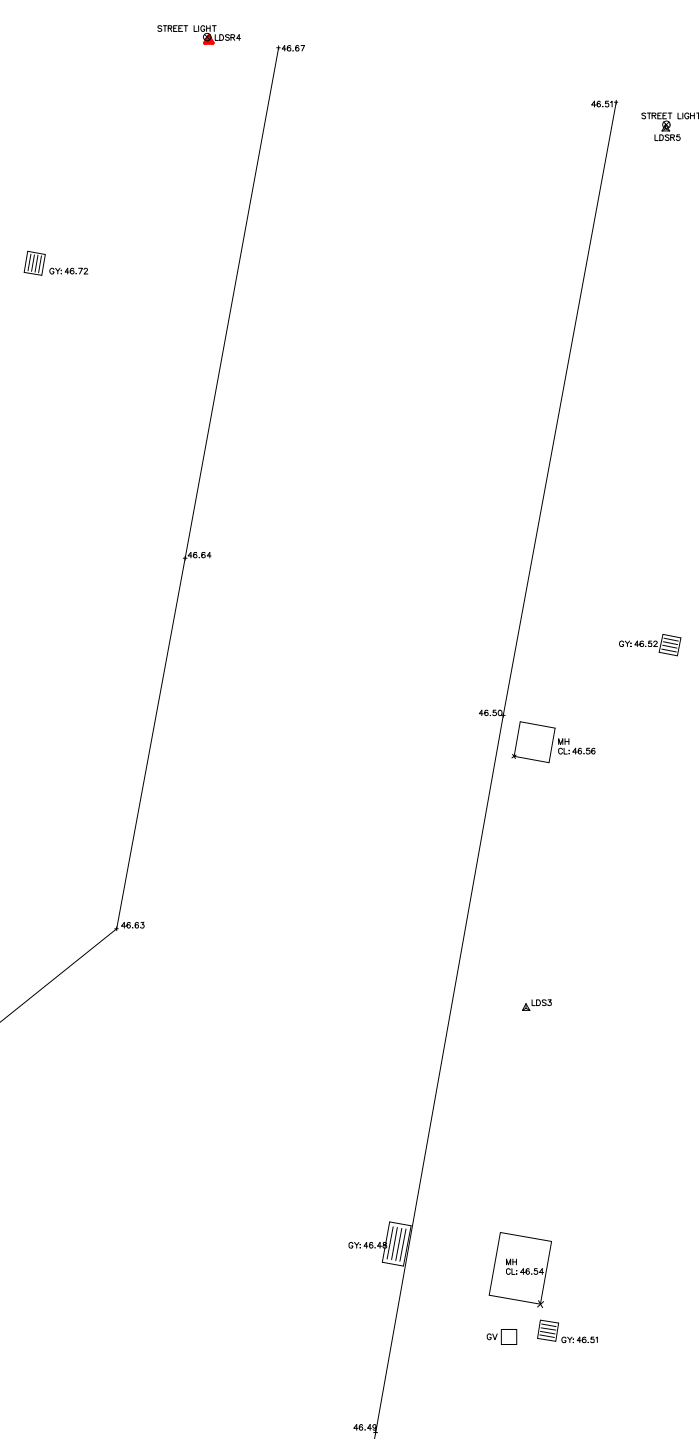

NORTH ELEVATION 1:100 SCALE

Notes:

0 1 2 3 4 5
METRES AT 1:100 SCALE

THIS DRAWING IS THE COPYRIGHT OF FAVONIUS ARCHITECTS. IT MAY NOT BE COPIED, REPRODUCED OR OTHERWISE USED IN ANY MANNER WITHOUT THE WRITTEN PERMISSION OF FAVONIUS ARCHITECTS. ANY UNAUTHORIZED USE IS PROHIBITED.

10 HIGH STREET, SALISBURY
ALTERATIONS & EXTENSION
TO DWELLING

PLANS AND ELEVATIONS
AS PROPOSED FOR
FIRST FLOOR INFILL EXTENSION
& REPLACEMENT OF REAR FLAT
ROOF WITH PITCHED ROOF

DWG No: 931-20-201
DATE: NOV 2025 SCALE: 1:100

FAVONIUS
ARCHITECTS

Tel: 01722 412 391
www.favonius.co.uk
Wyndham House, 65 The Close, Salisbury, Wiltshire SP1 2EN

PLANNING APPLICATION