



EXISTING WEST ELEVATION
Scale 1:100


SCALE 1:100
0 1m 2m 3m 4m 5m

REVISION	DATE	COMMENT

client Oak Lodge 2 Bristol Road Chippenham Wiltshire SN15 1NG		
Drawing: Existing Plan & Elevation		
scale: 1:100@A2	dwg: 13253 /01	rev: -
date: December '25		


David Salisbury

Bennett Road,
Isleport Business Park,
Highbridge, Somerset, TA9 4PW
Tel: 01278-764400 Fax:
01278-764422

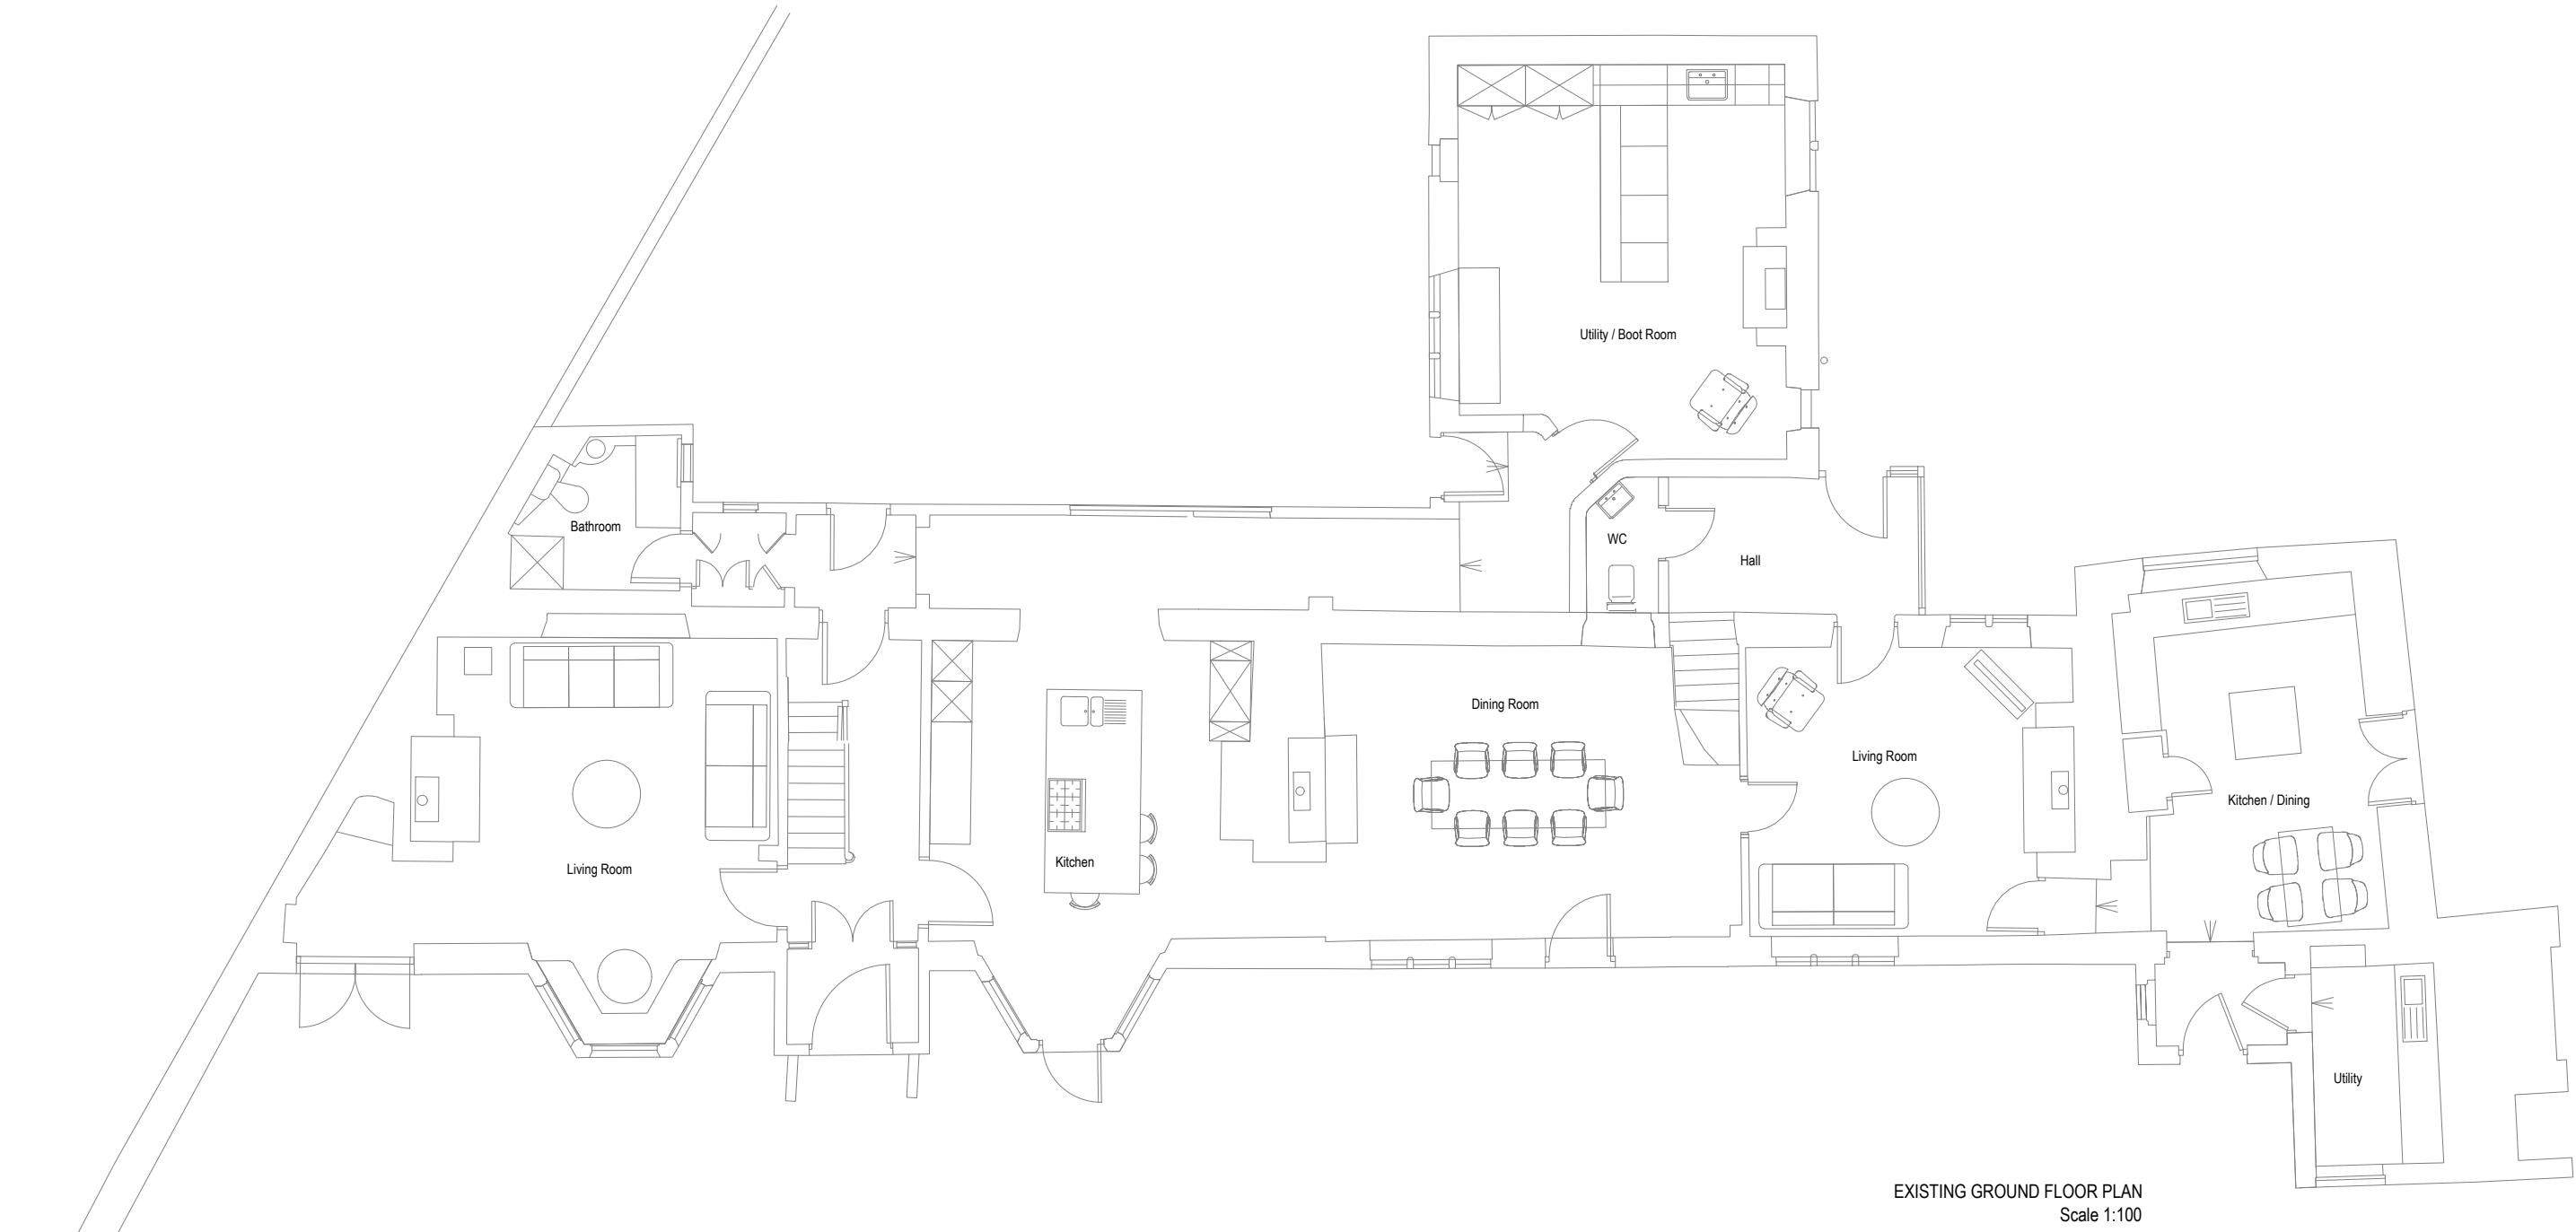

EXISTING GROUND FLOOR PLAN
Scale 1:100

note wall height
exceeds from this
point