




No:10 HIGH STREET, SALISBURY

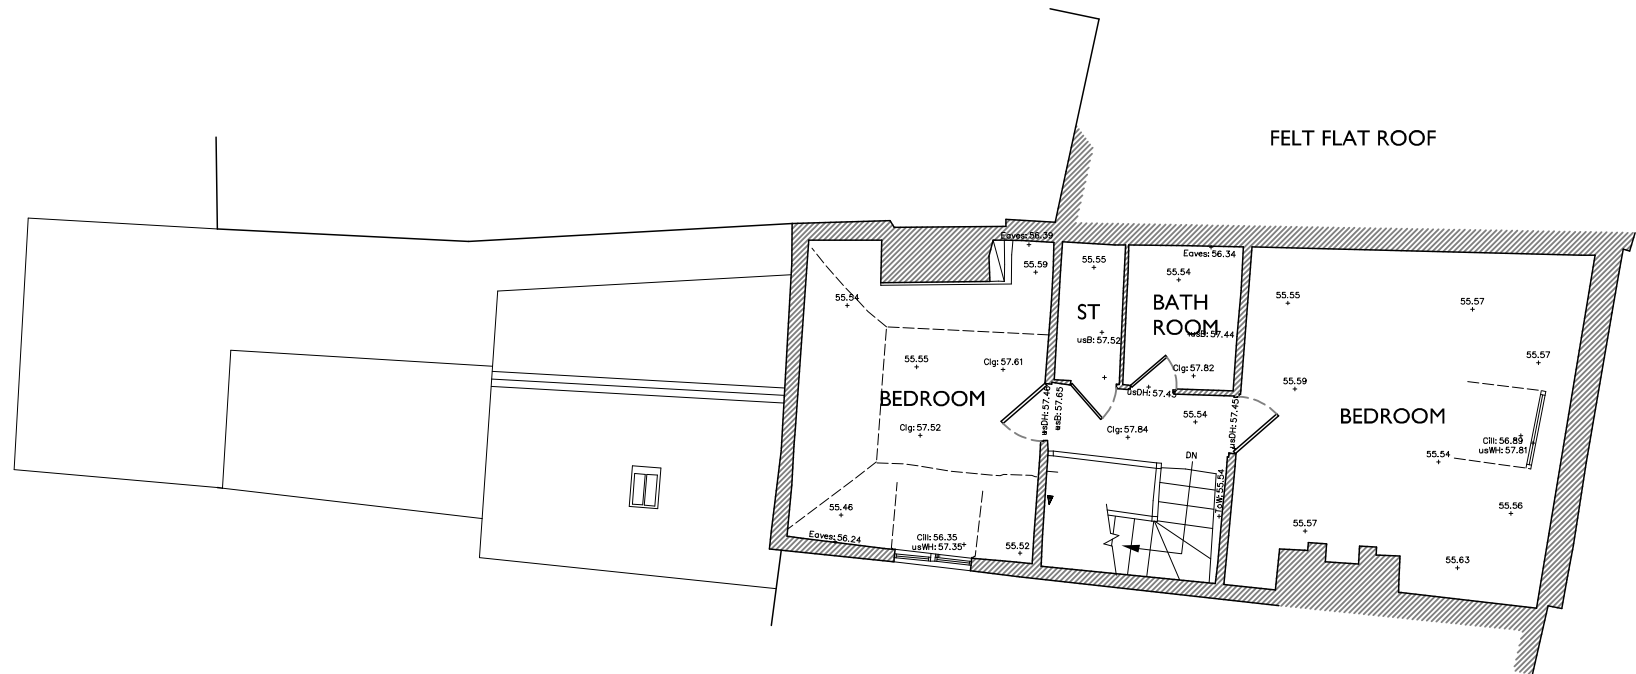


THIRD FLOOR PLAN 1:100 SCALE

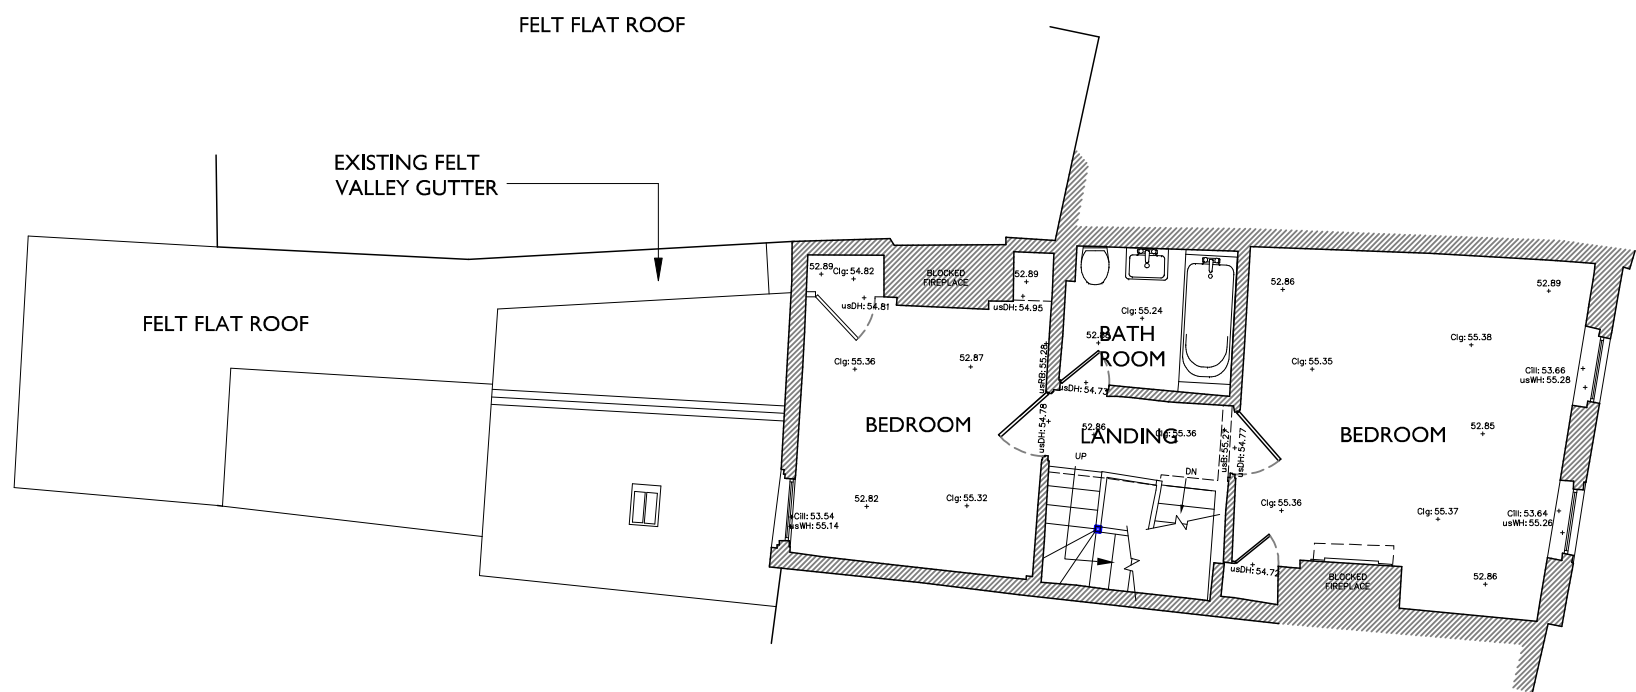

SECOND FLOOR PLAN 1:100 SCALE

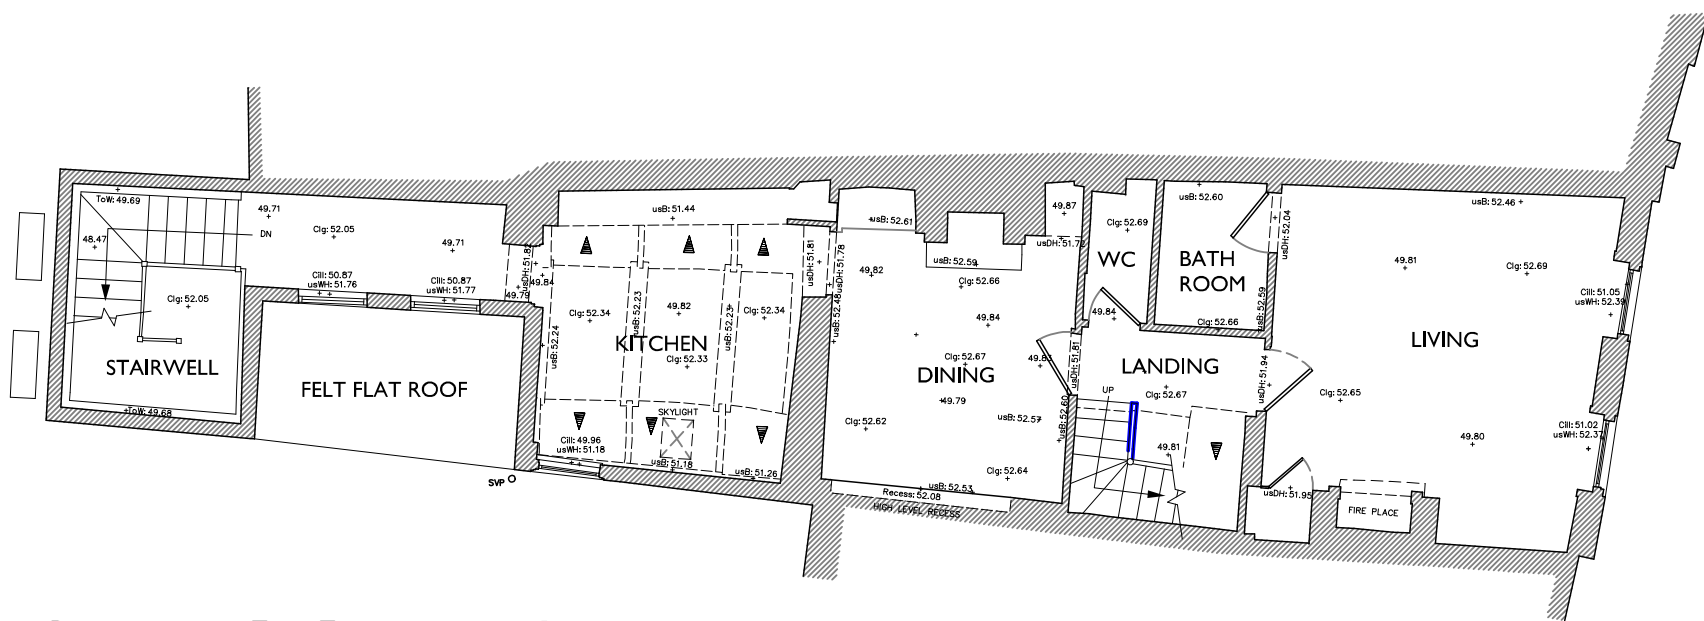

FIRST FLOOR PLAN 1:100 SCALE

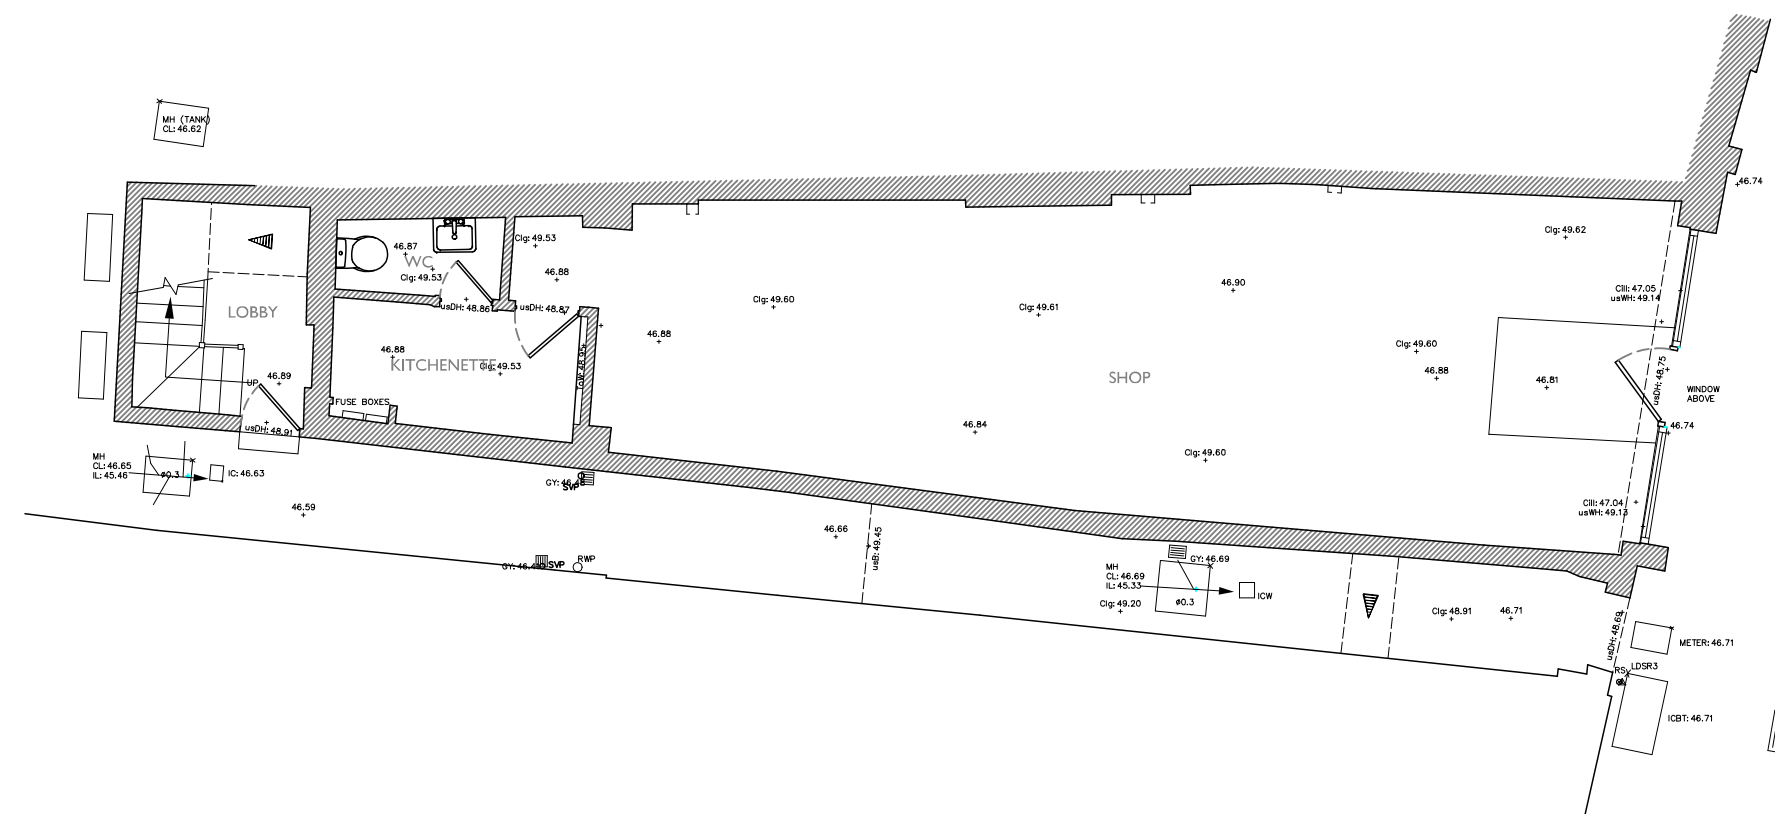

GROUND FLOOR PLAN 1:100 SCALE




WEST ELEVATION 1:100 SCALE



EAST ELEVATION 1:100 SCALE



SOUTH ELEVATION 1:100 SCALE

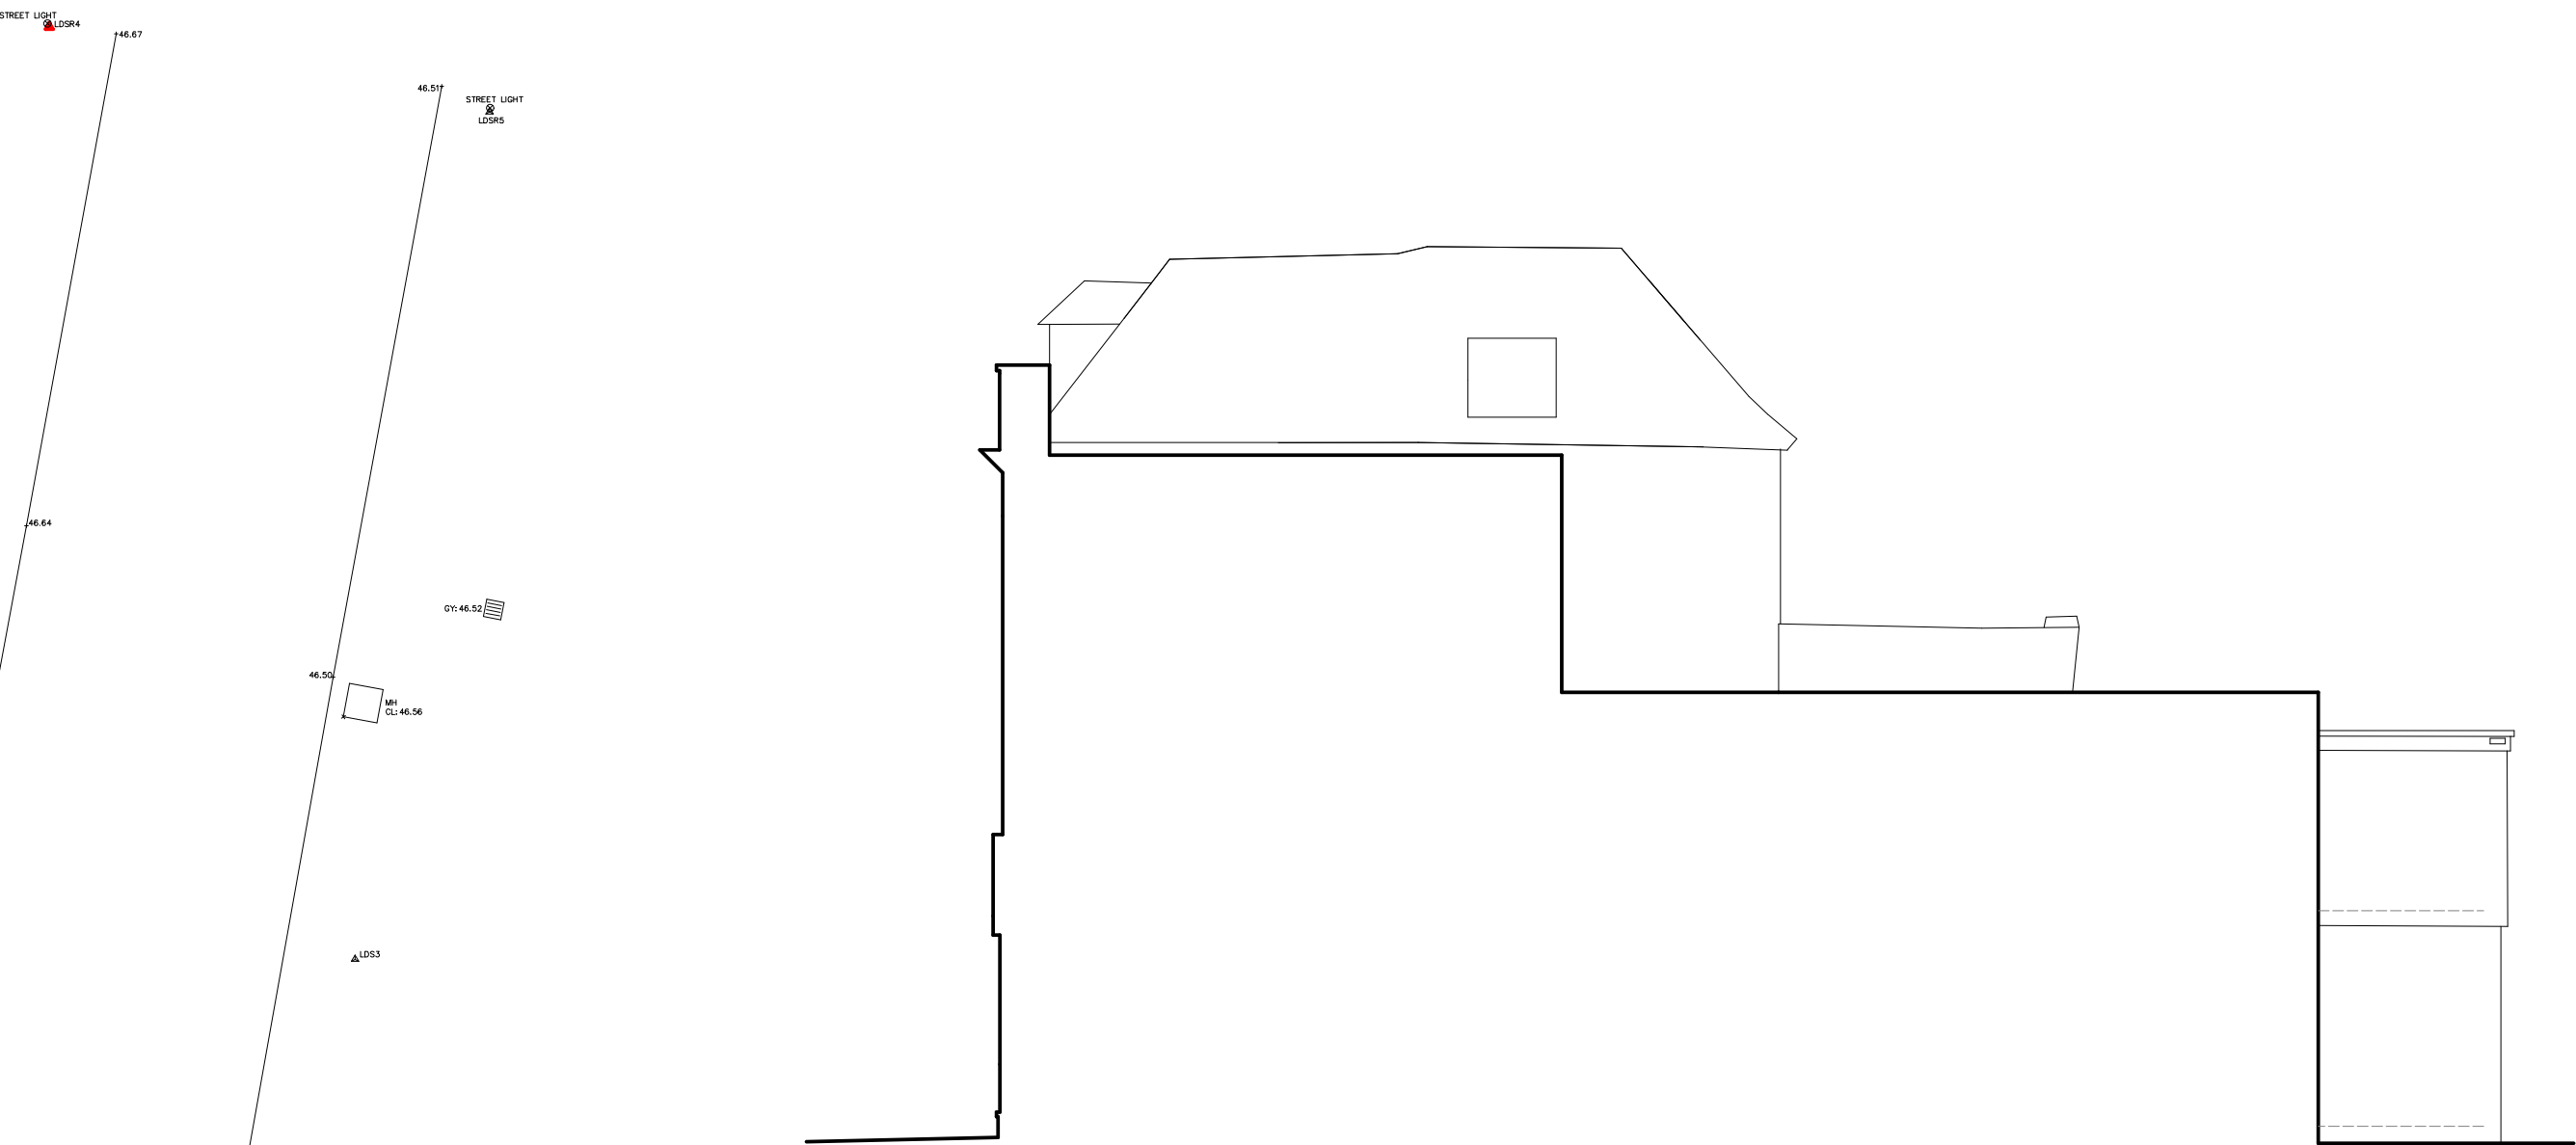

NORTH ELEVATION 1:100 SCALE

Notes:

0 1 2 3 4 5
METRES AT 1:100 SCALE

THIS DRAWING IS THE COPYRIGHT OF FAVONIUS ARCHITECTS. IT MAY NOT BE COPIED, ALTERED OR REPRODUCED IN ANY WAY WITHOUT THE WRITTEN APPROVAL OF FAVONIUS ARCHITECTS. PERMISSION MUST BE CHECKED ON SITE AND NOT SCALED FROM THIS DRAWING.

10 HIGH STREET, SALISBURY
ALTERATIONS & EXTENSION
TO DWELLING

PLANS AND ELEVATIONS
AS EXISTING

DWG No: 931-20-202
DATE: NOV 2025 SCALE: 1:100

FAVONIUS
ARCHITECTS

Tel: 01722 412 391
Wyndham House, 65 The Close, Salisbury, Wiltshire SP1 2BN

AI
PLANNING APPLICATION