





PROPOSED WEST ELEVATION
Scale 1:100

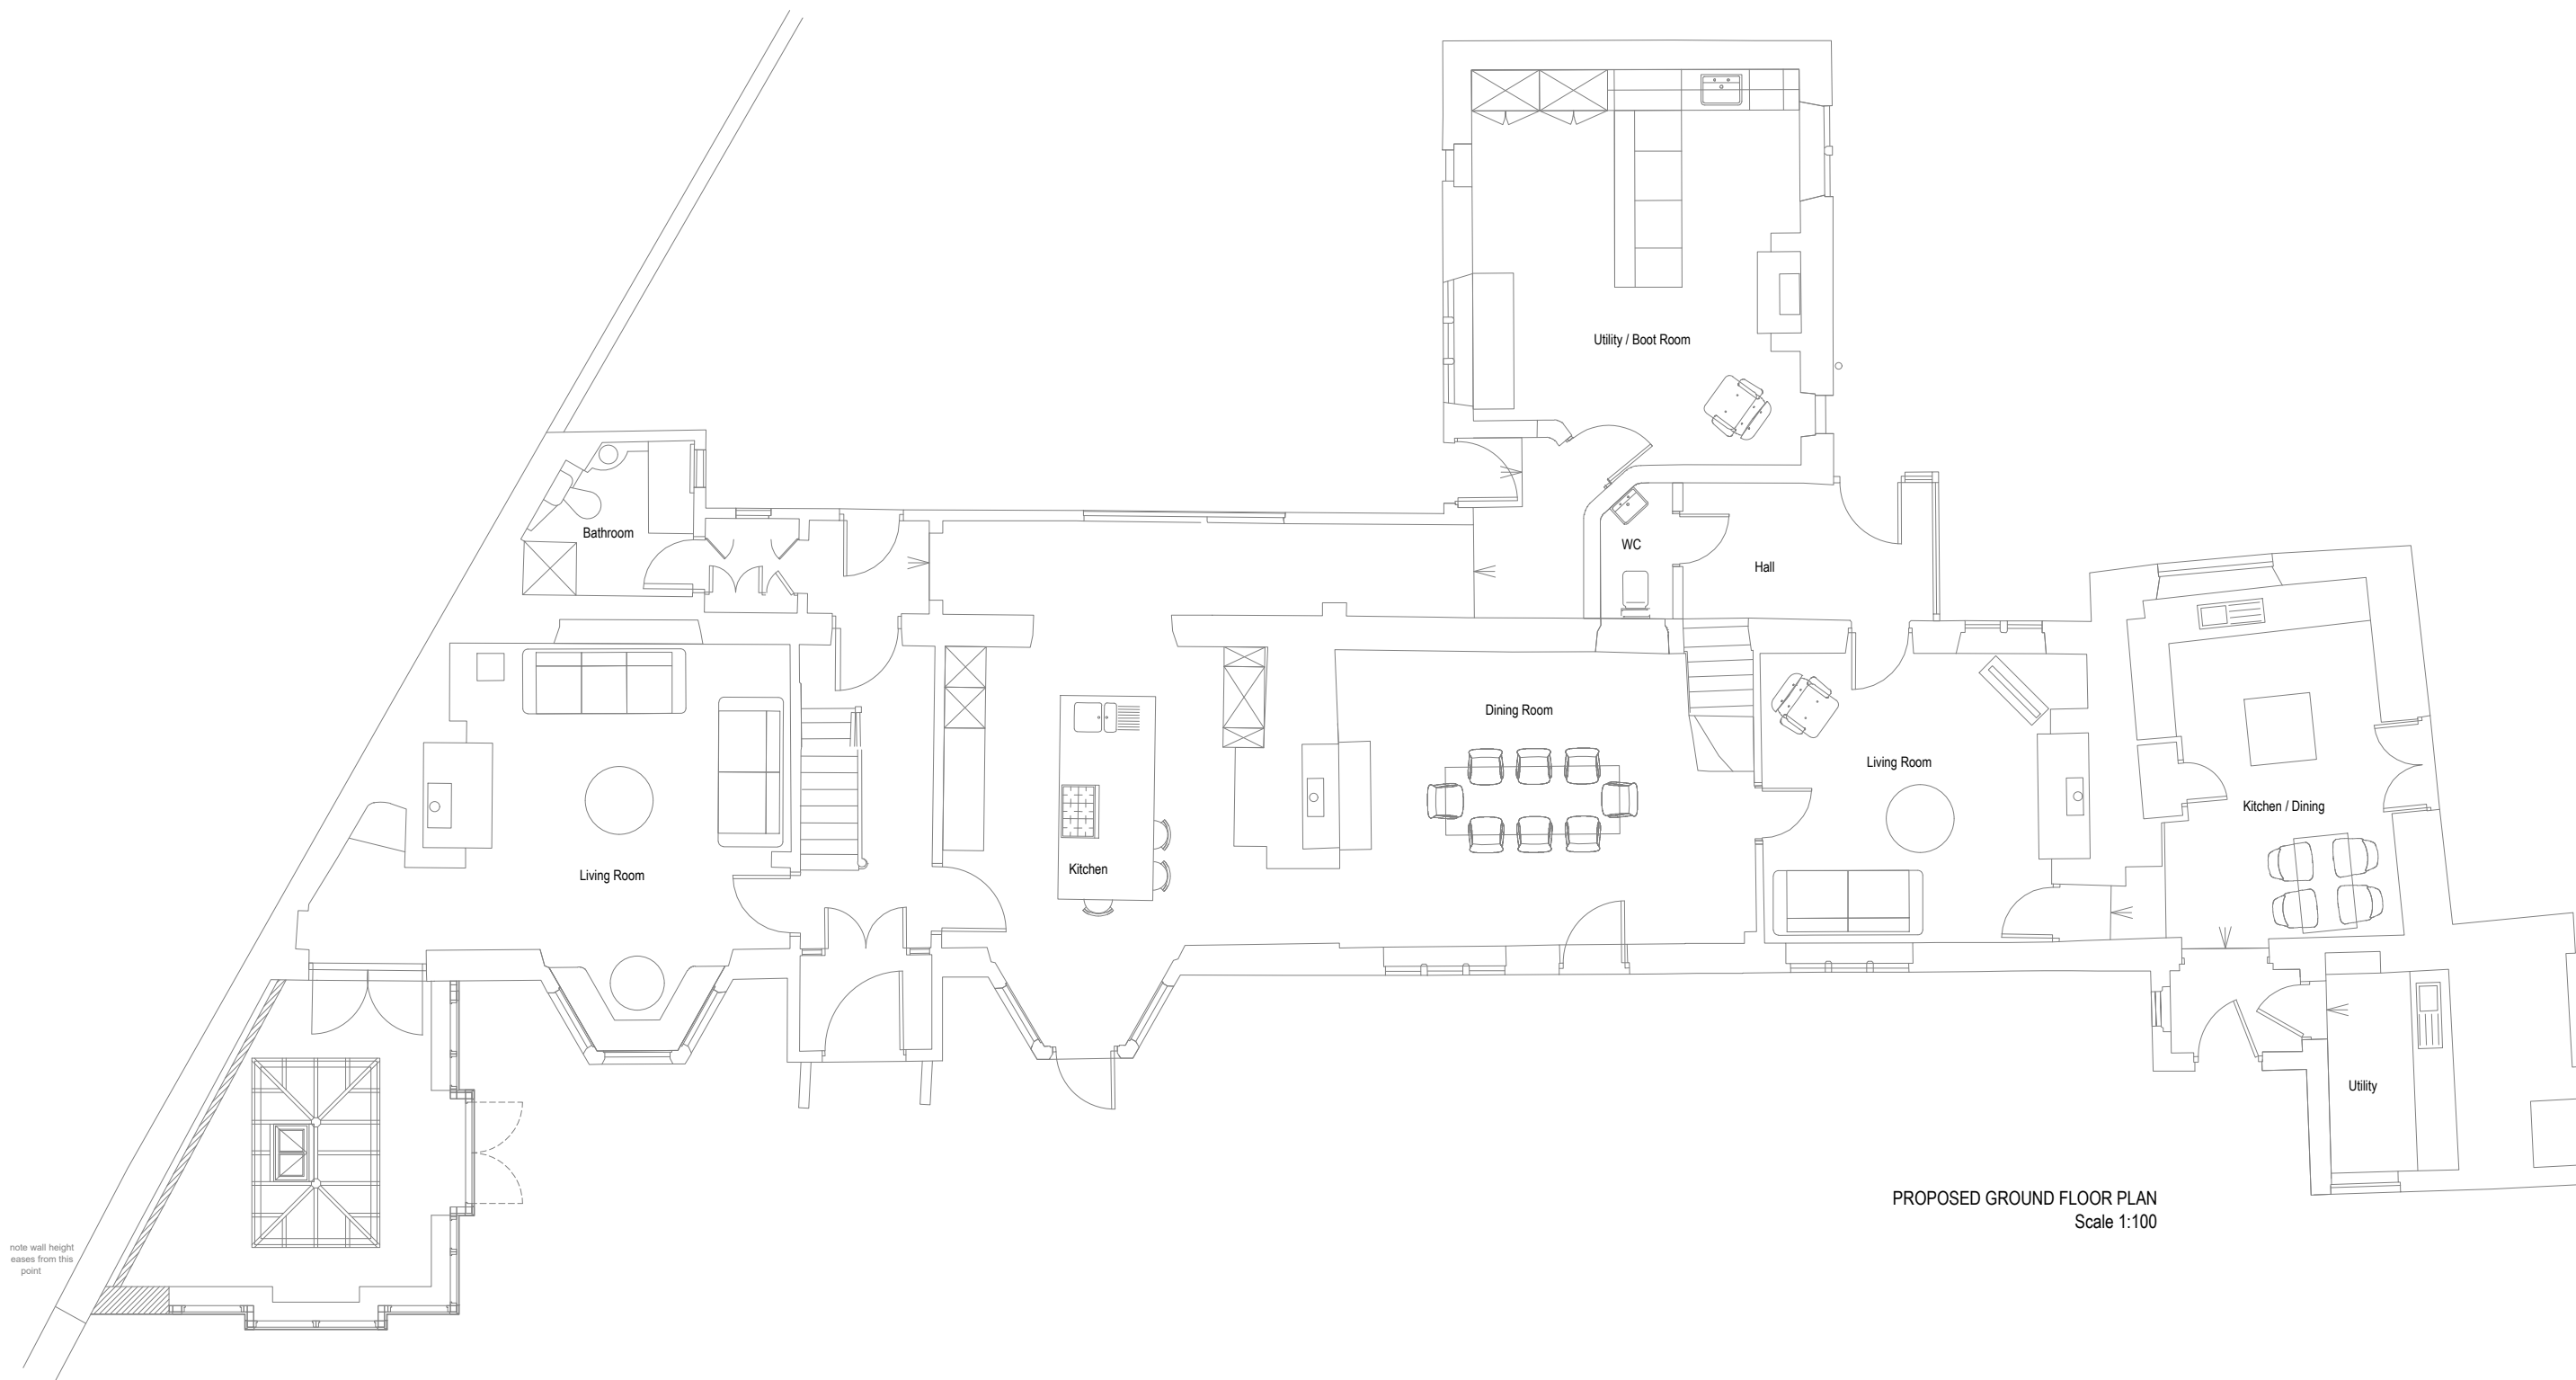

PROPOSED GROUND FLOOR PLAN
Scale 1:100

 

REVISION	DATE	COMMENT

client Oak Lodge 2 Bristol Road Chippenham Wiltshire SN15 1NG		
Drawing: Proposed Plan & Elevation		
scale: 1:100@A2	dwg: 13253 /03	rev: -
date: December '25		



Bennett Road,
Isleport Business Park,
Highbridge, Somerset, TA9 4PW
Tel: 01278-764400 Fax:
01278-764422