


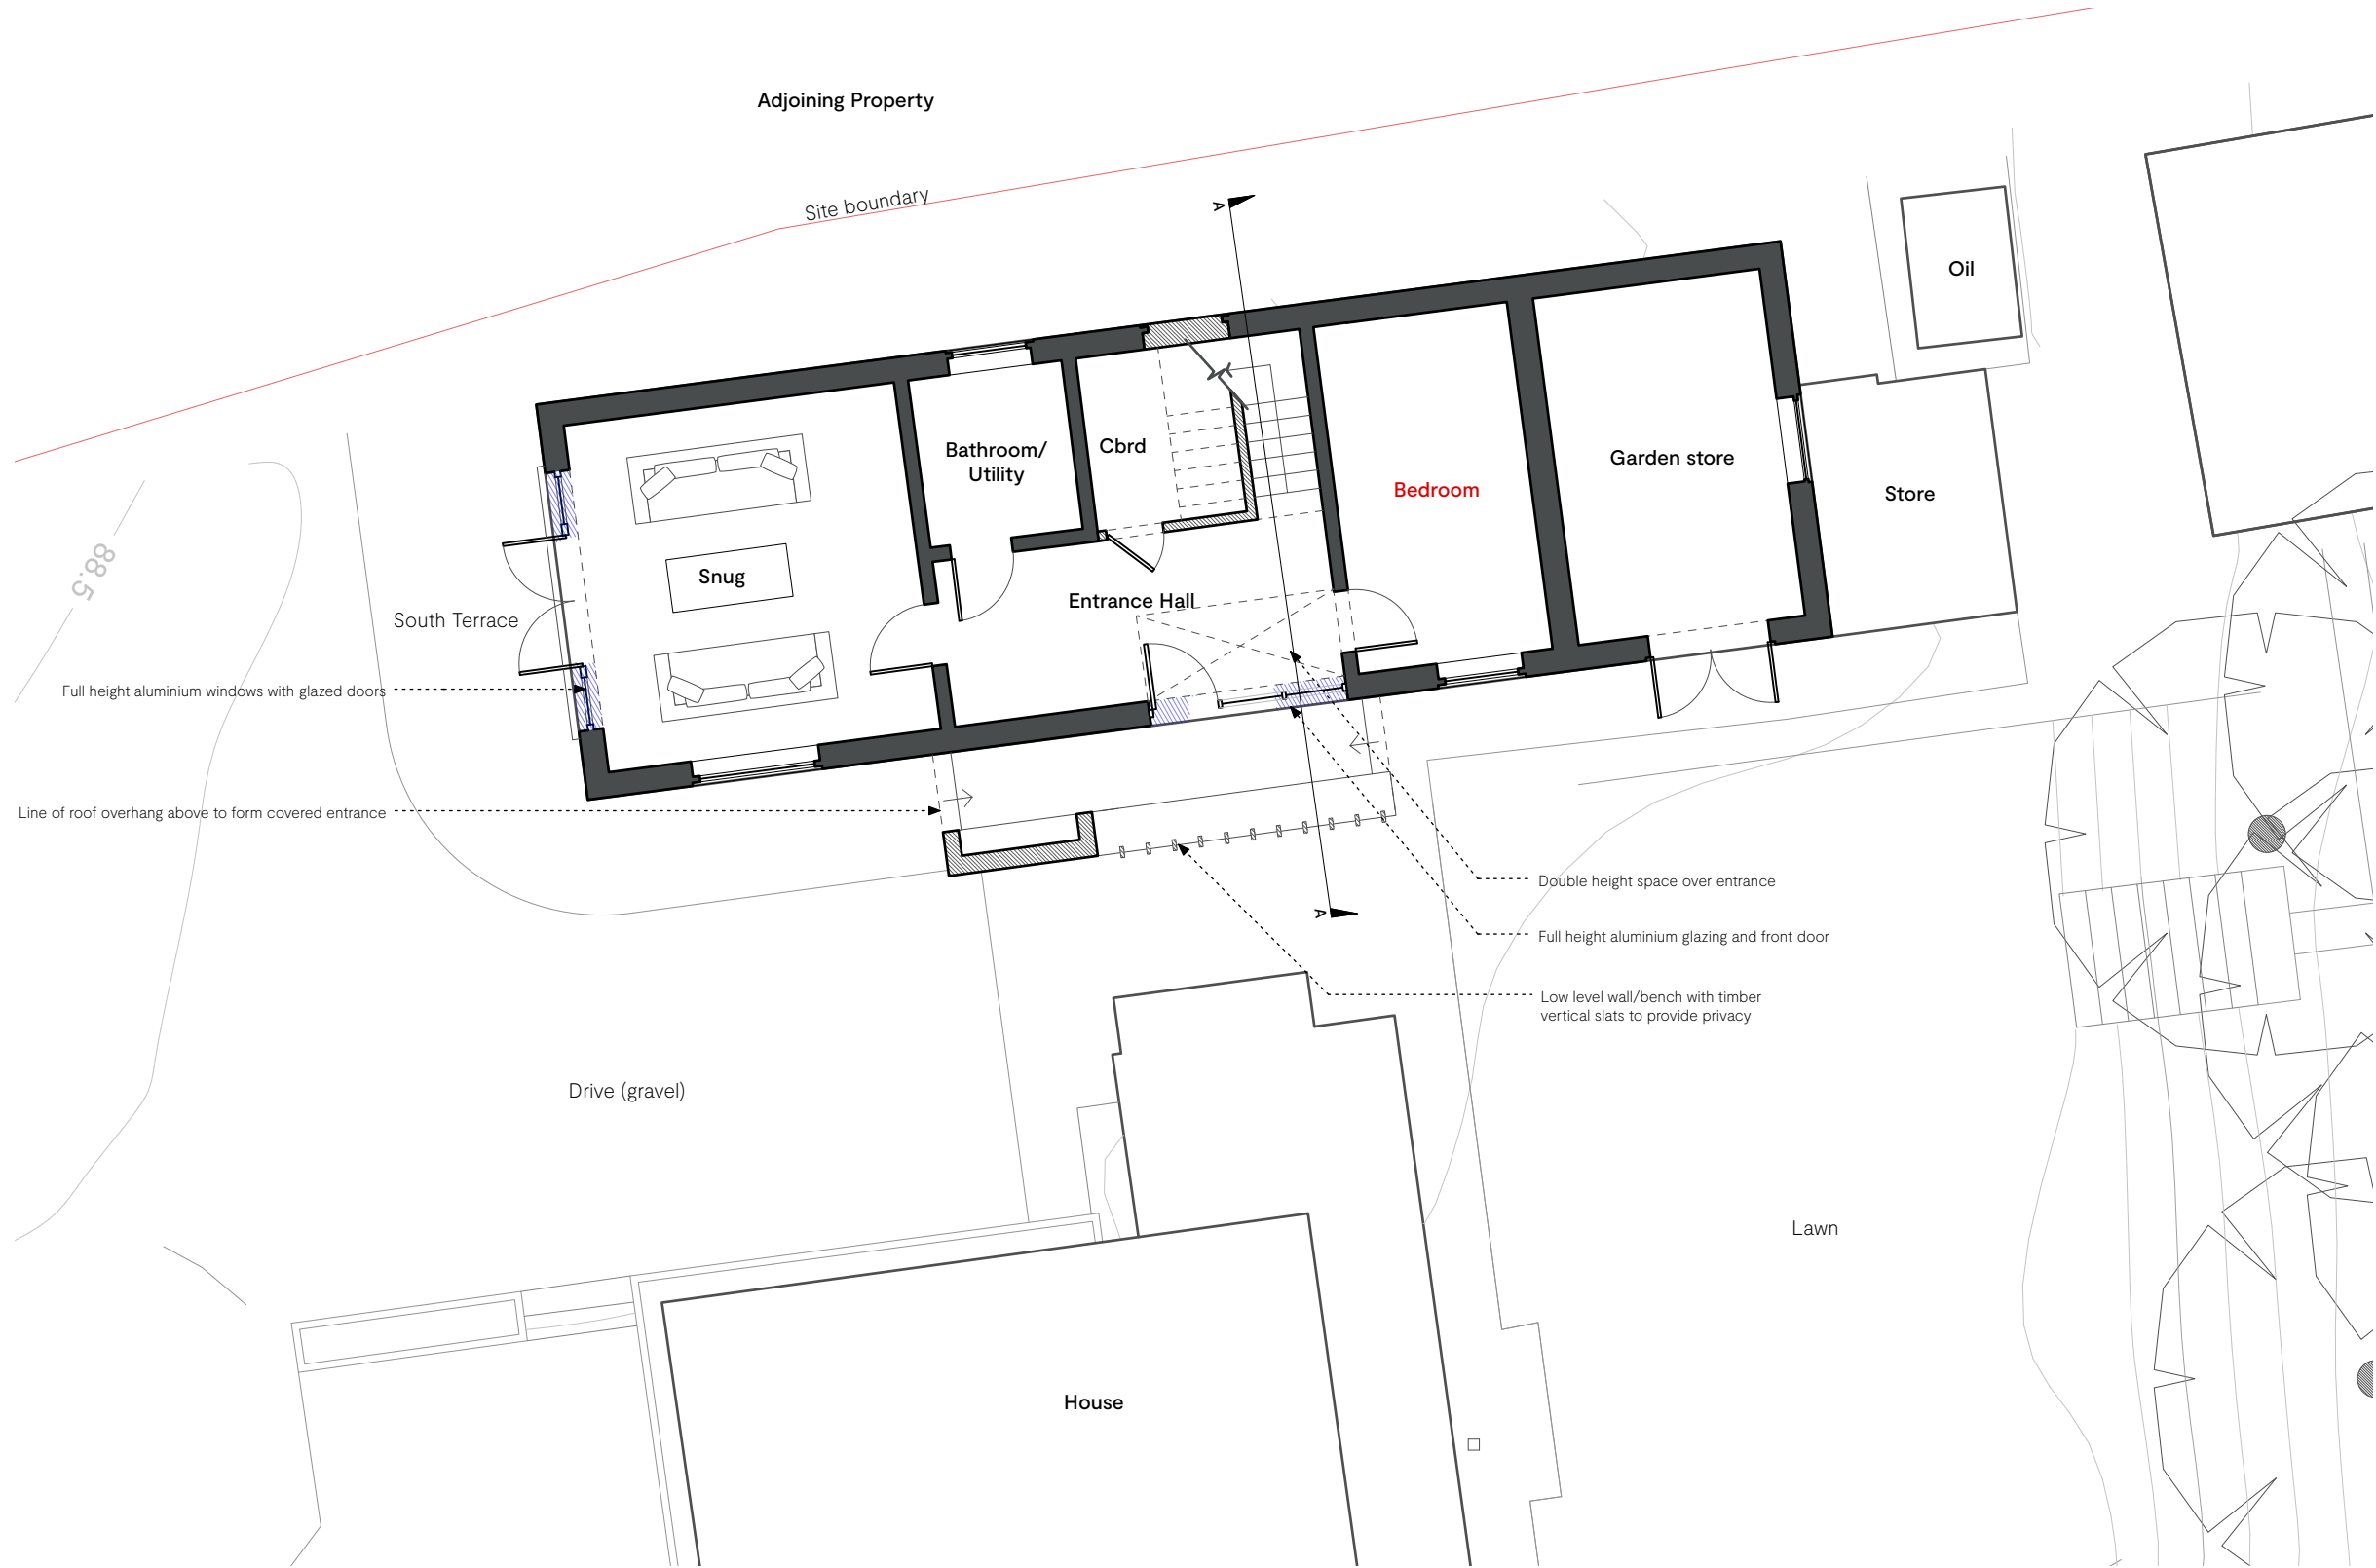

- RIBA STAGE 3 Notes**
- A. Do not scale from this drawing use figured dimensions only. All dimensions are to be checked on site.
  - B. Contractor to report any discrepancies, drawing errors and omissions to Chalk Architects immediatley
  - C. All structural elements to Structural Engineer's details and specifications
  - D. All work subject to planning approval and conditions issued by Local Planning Authority
  - E. All work to comply with guidance within relevant UK Building Regulations Approved Documents
  - F. All work subject to the Party Wall Act etc 1996.

**KEY:**

- Existing wall
- Proposed wall
- Demolition
- Restricted head height (less than 1.8m)
- RL = Roof light

|           |            |                 |
|-----------|------------|-----------------|
| A         | 22/12/2025 | Room name added |
| Revision: | Date:      | Reason:         |

## RS3 – PLANNING

Little Chilsbury [SN10 5QQ] **25-13-102A**

**Proposed Ground Floor Plan**

|        |             |            |           |            |
|--------|-------------|------------|-----------|------------|
| Scale: | Paper size: | Date:      | Drawn by: | Checked by |
| 1:100  | A3          | 09/12/2025 | EB        | JM         |



**Chalk.**

