


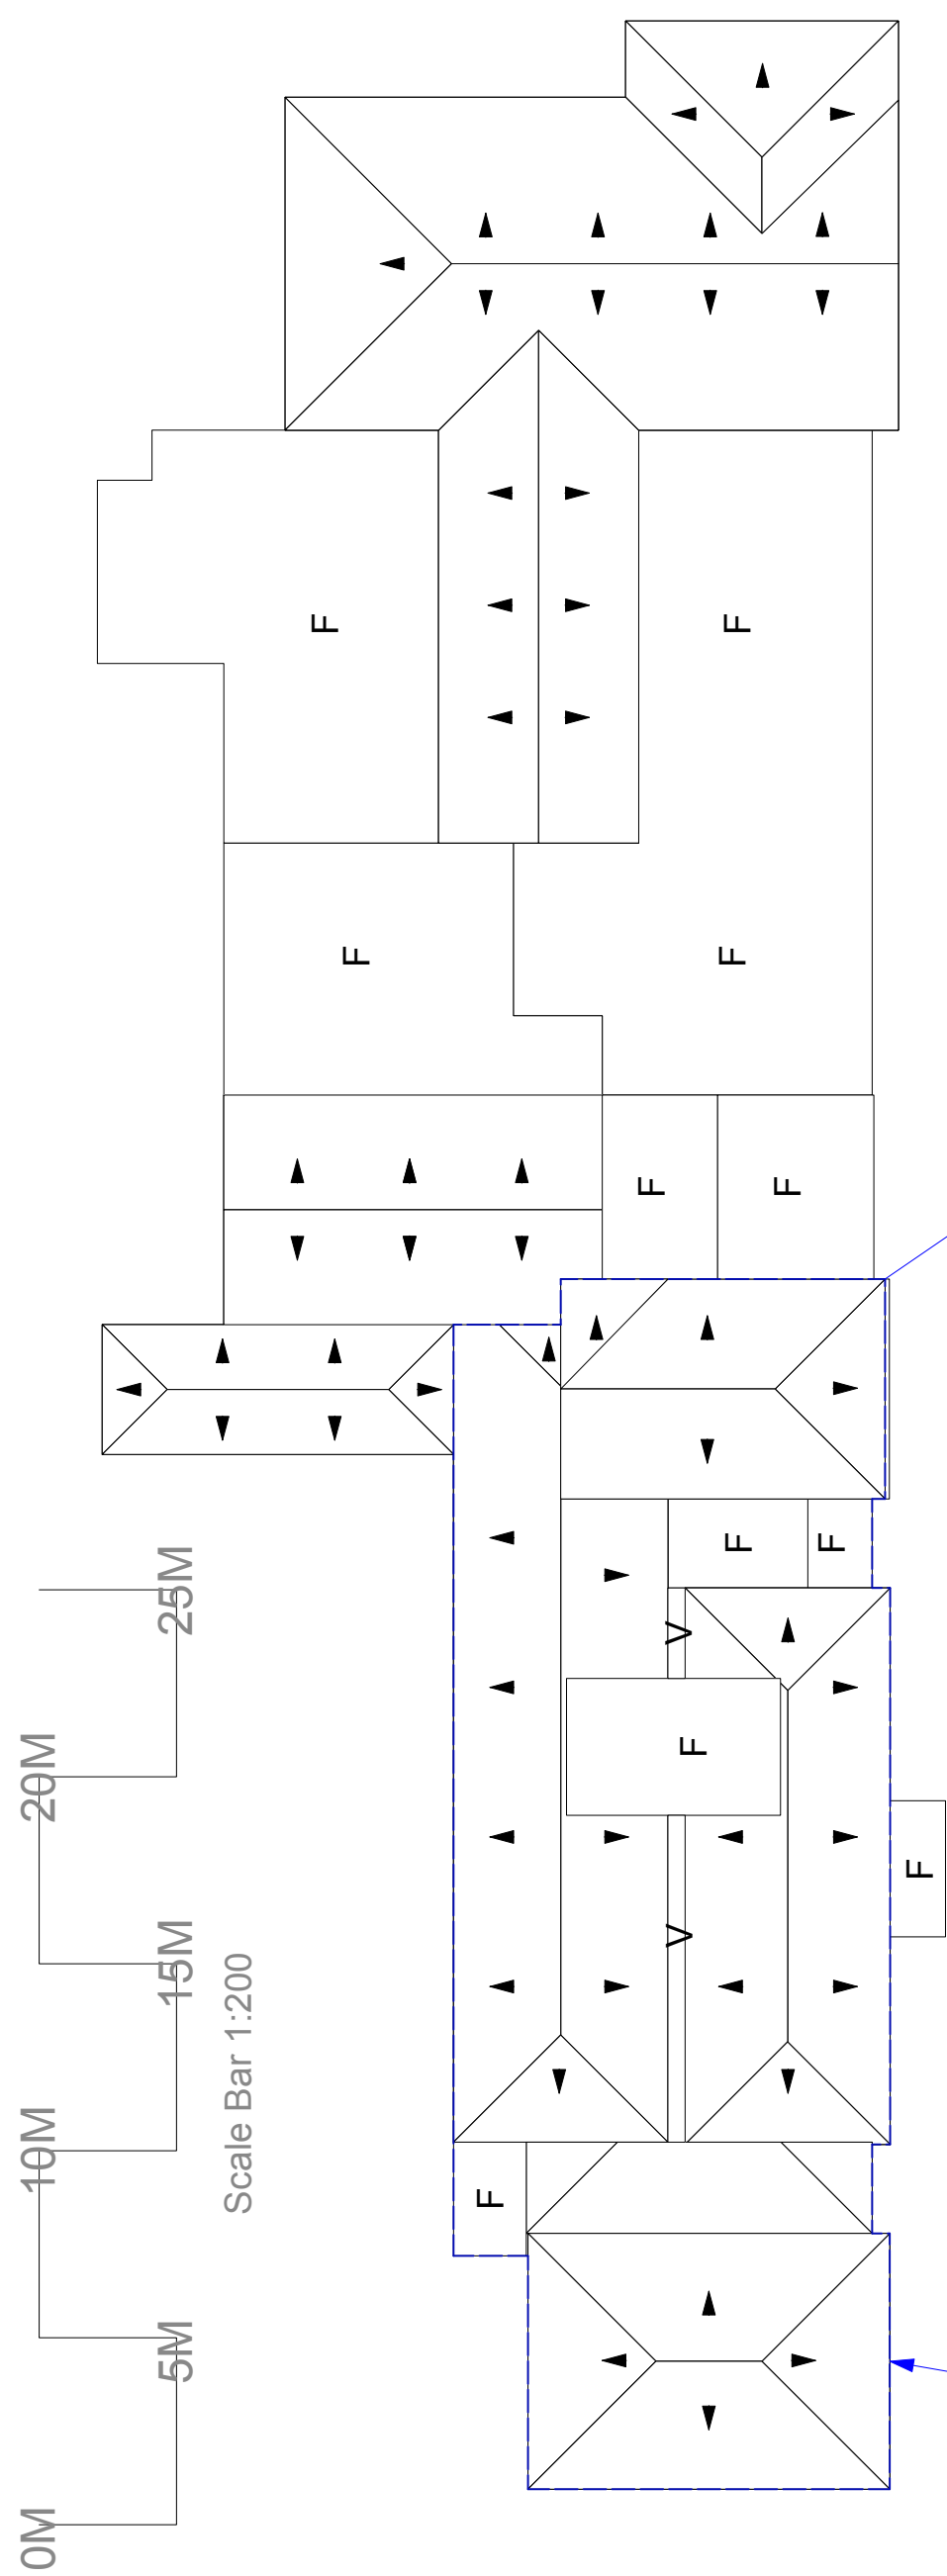

Roof Plan - Scale 1:200

