




THIS DRAWING IS COPYRIGHT ©

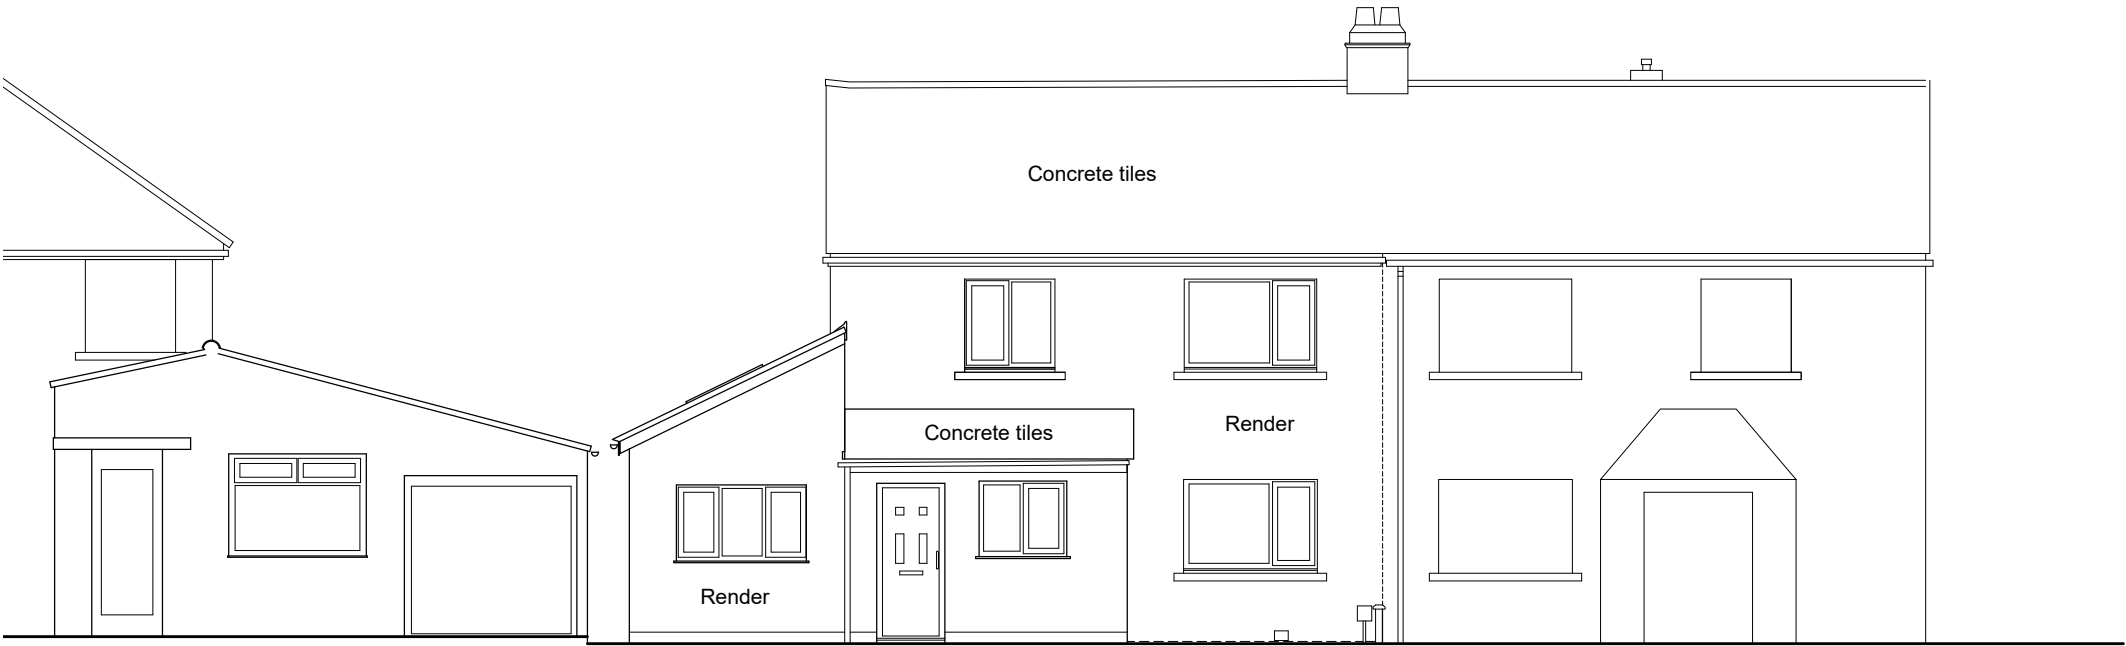

West elevation

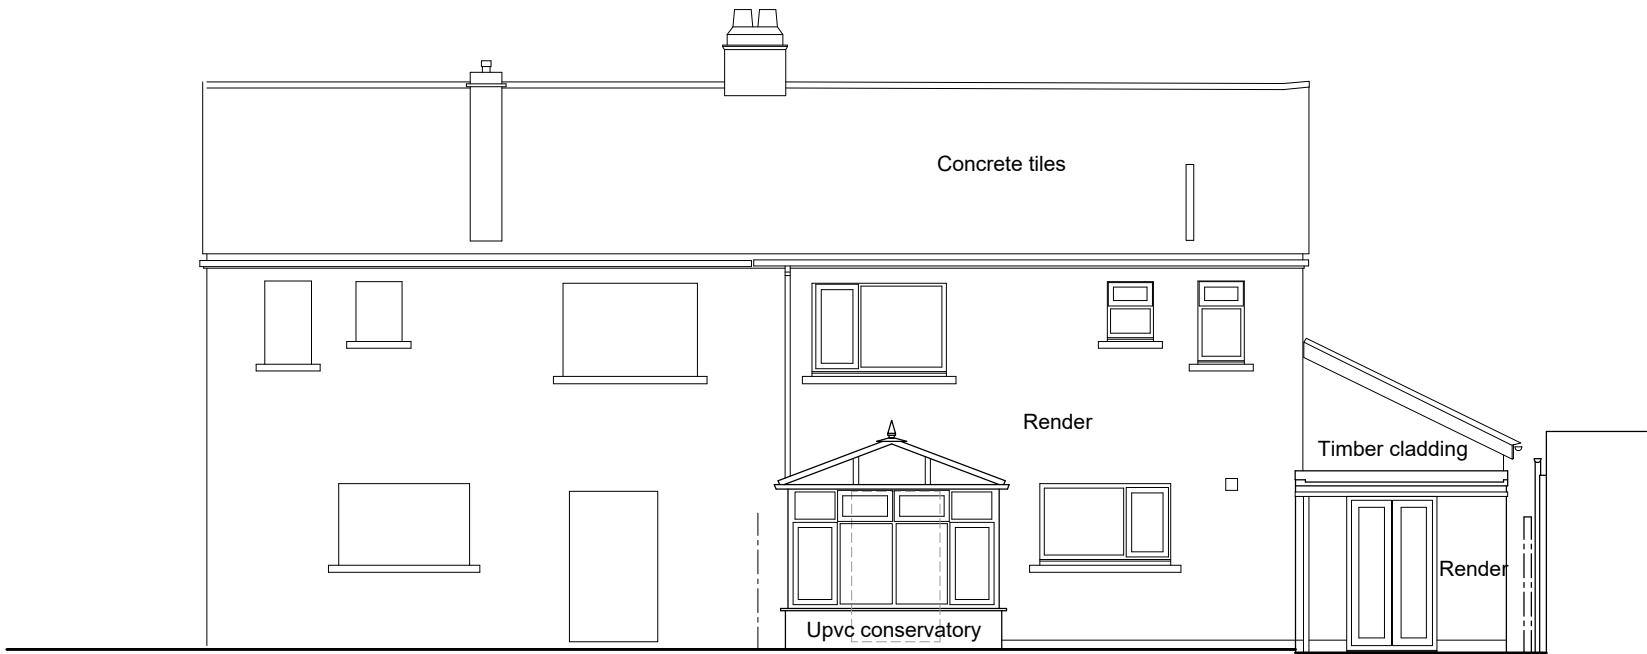

East elevation

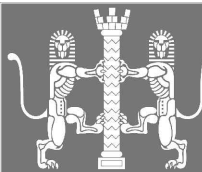

John Tilley BA (Hons) Dip Arch
Chartered Architect RIBA

a: Windermere, Ogbourne, Colerne,
Wiltshire. SN14 8DJ

m:07941341406
e: johntilleyarchitect@gmail.com



Project	
122 Hungerdown Lane Chippenham SN14 0BB	
Detail	
Existing front and rear elevation west and east	
Drawing Number	Revision
2501/110	-
Project Status	Date
SURVEY	2025.12
Scale	Sheet Size
1:100	A3