


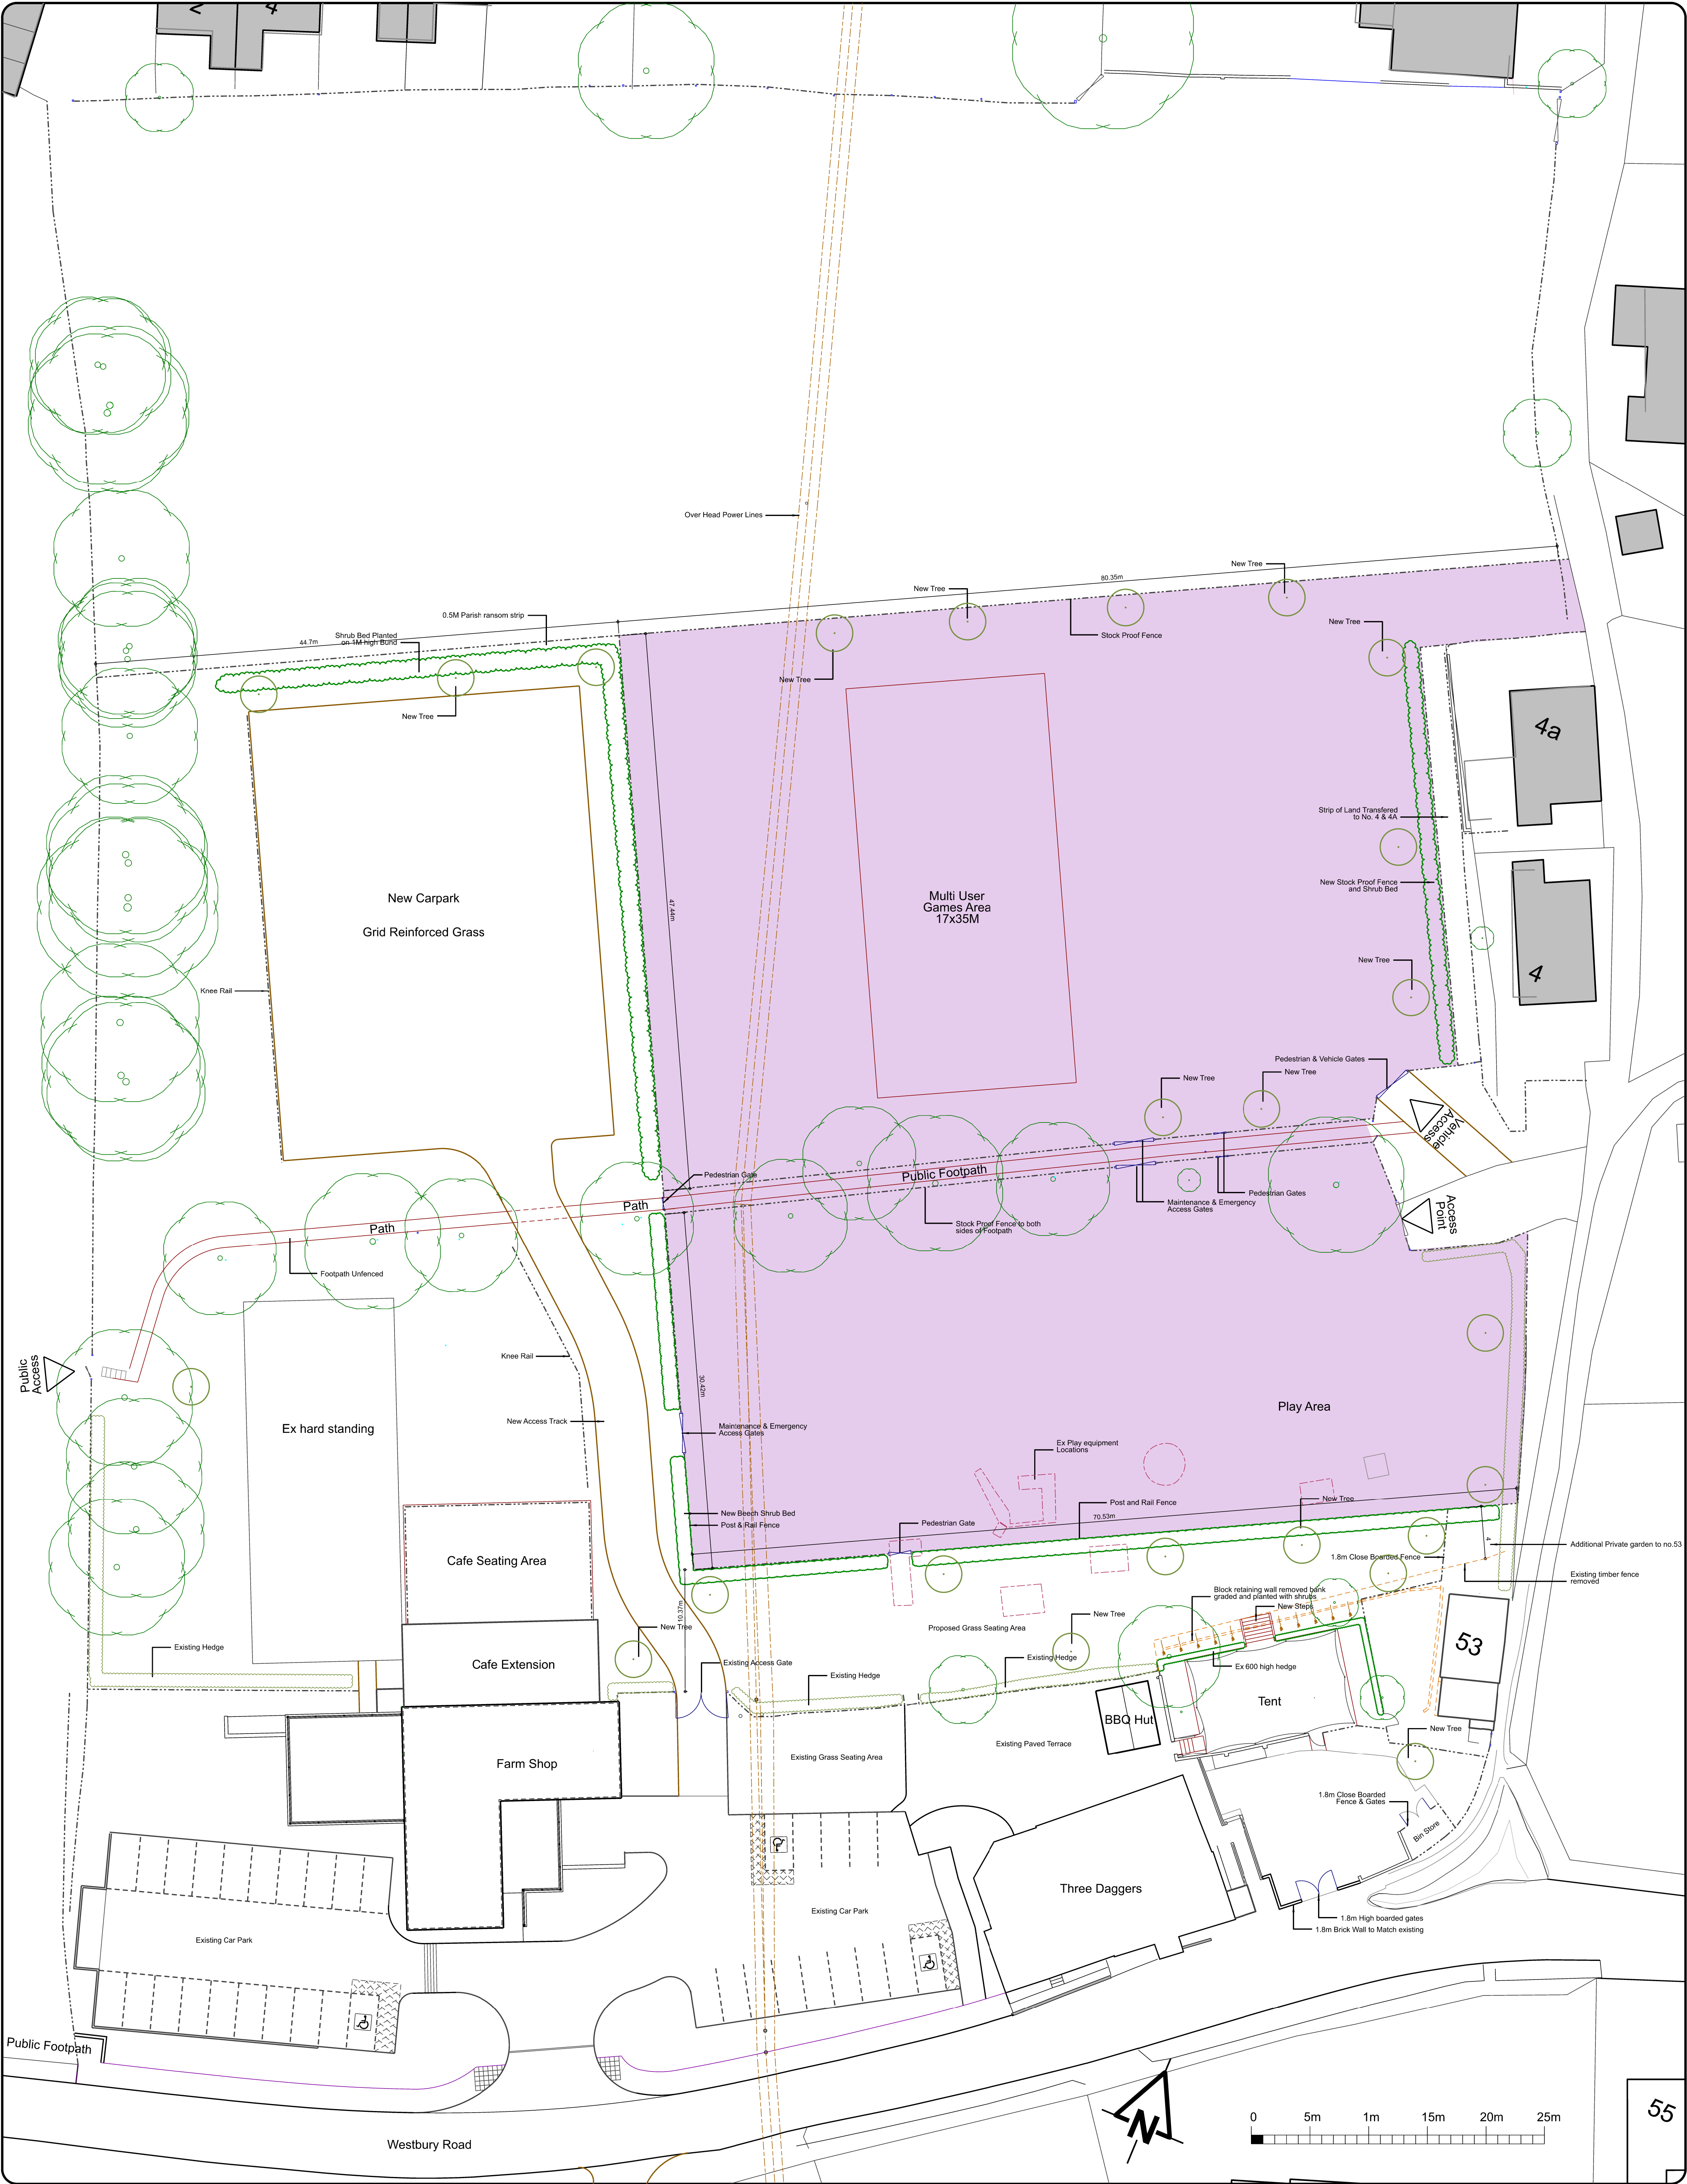

NOTES

New Tree Planting

Existing Tree Planting

Parish Recreation Field Including MUGA

REVISIONS		
rev	date	
A	13.05.25	New Tree Planting added
B	20.09.25	Cafe outdoor seating area added
C	25.09.25	Ex play equipment locations added. Dims to fence between 300 and Parish added
D	29.09.25	Additional dims added
E	10.12.25	Notes amended to ecology spec

CLIENT

Three Daggers Operating Ltd

PROJECT

Three Daggers, Westbury Rd, Edington, Wilts.

DRAWING

Proposed site plan

The Old Ride
Bath Road
Bradford on Avon
Wiltshire
Tel 01225 865220
Fax 01225 866086

ASHLEY
DESIGN

SCALE 1:250

DATE March 2025

DRAWN MAS

CHECKED

DRAWING NUMBER

2476-25-02

REVISIONS

A	B	C	D																
---	---	---	---	--	--	--	--	--	--	--	--	--	--	--	--	--	--	--	--

All rights described in Chapter IV of the Copyright, Designs and Patents Act 1988 has been generally asserted. © 2011 Ashley Design Associates Contractors must check all dimensions on site. Only figured dimensions are to be worked from. Discrepancies are to be reported immediately before proceeding