




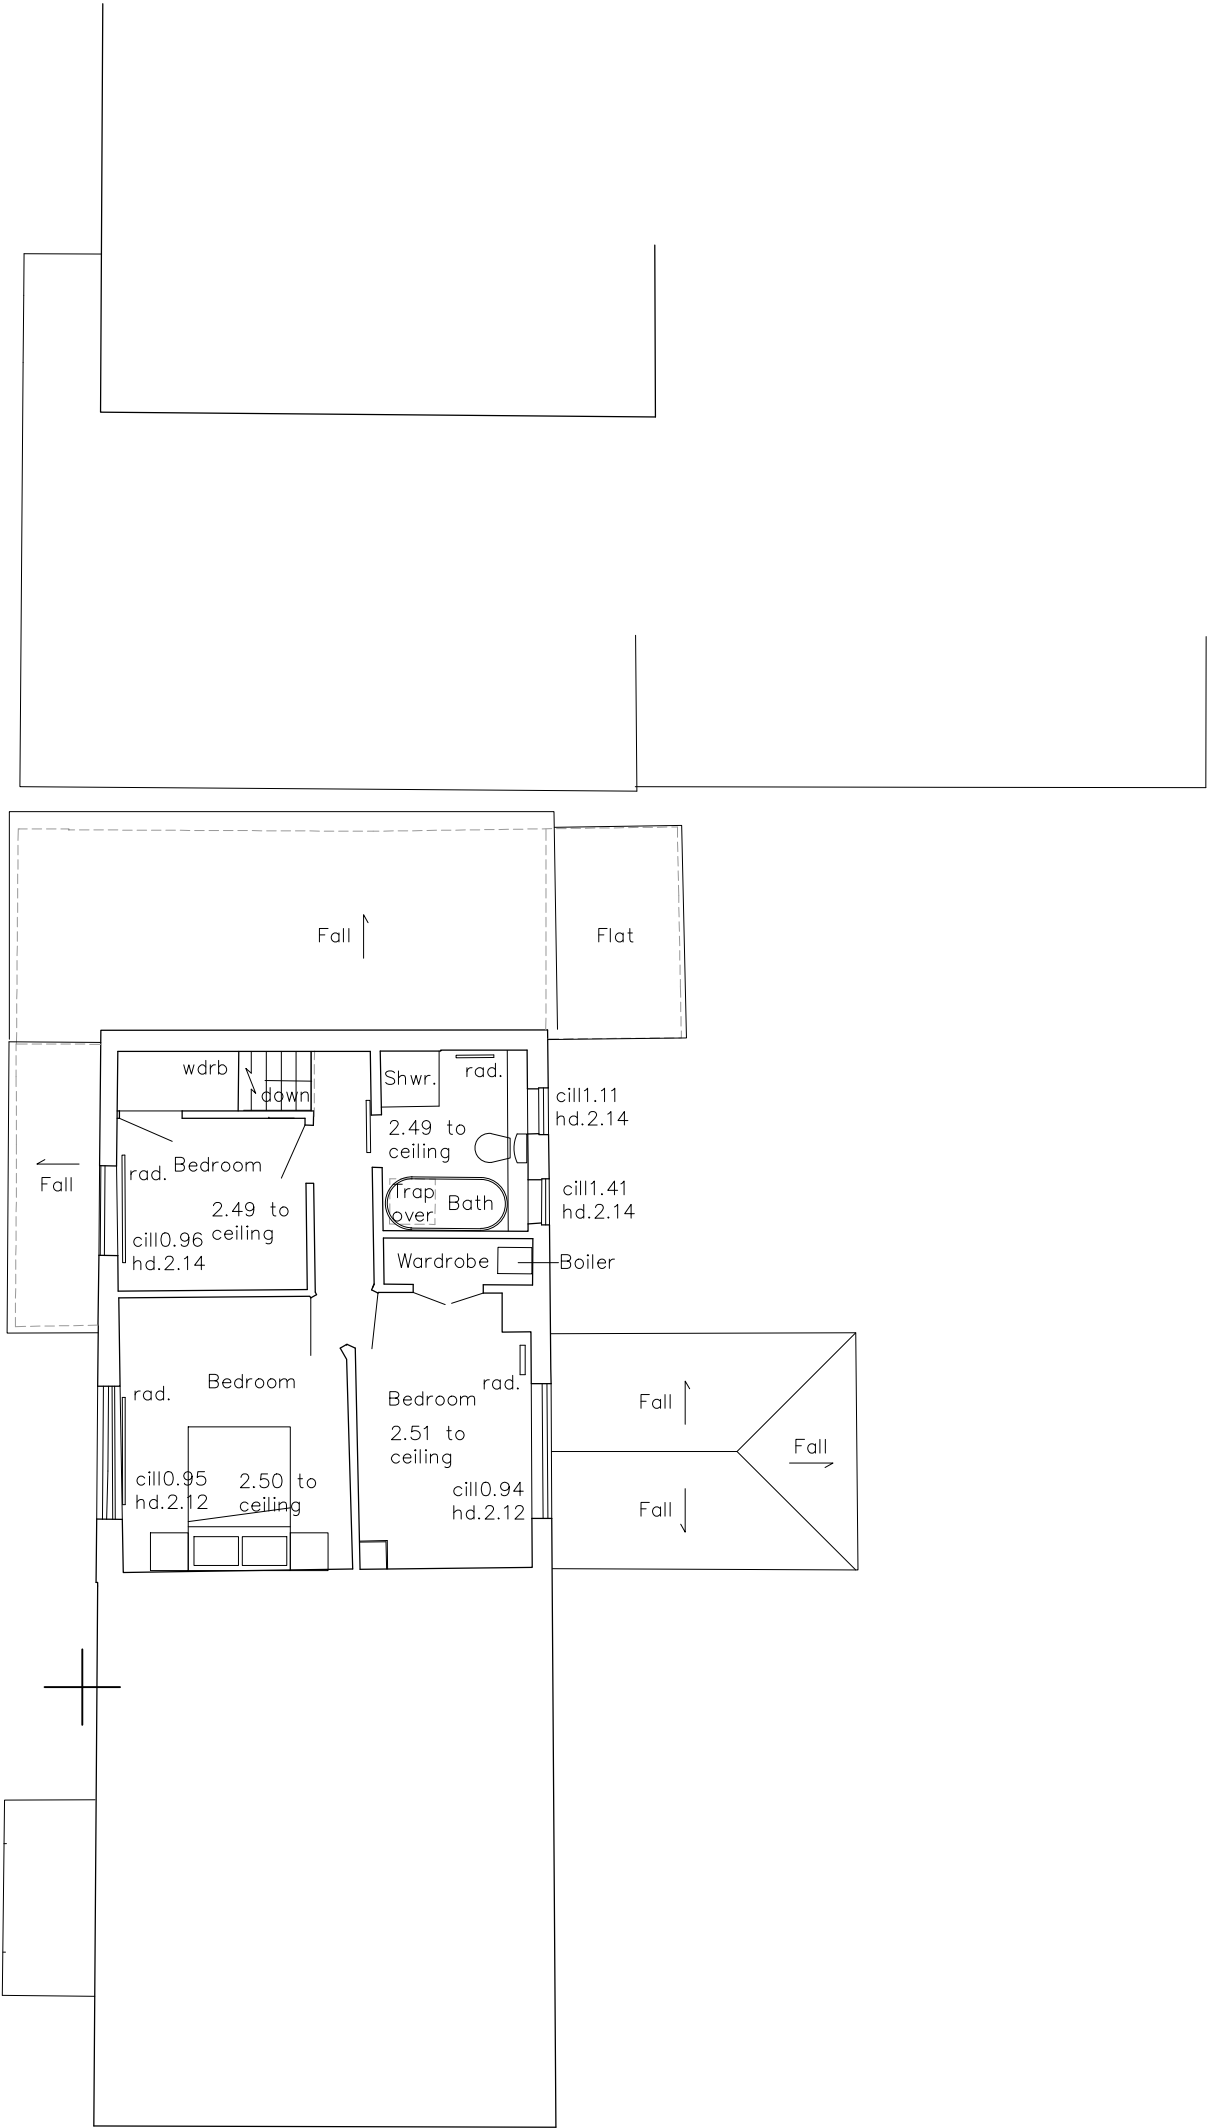

Responsibility is not accepted for errors made by others if scaling from this drawing
All construction information should be taken from figured dimensions only
All dimensions must be checked against onsite conditions prior to works
Discrepancies must be reported to the Architect or Contract Administrator before proceeding

THIS DRAWING IS COPYRIGHT ©

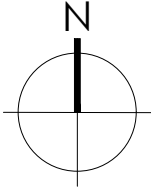

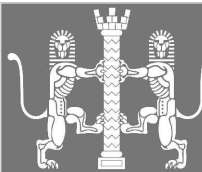

John Tilley BA (Hons) Dip Arch
Chartered Architect RIBA

a: Windermere, Ogbourne, Colerne,
Wiltshire. SN14 8DJ

m: 07941341406
e: johntilleyarchitect@gmail.com



Project

122 Hungerdown Lane
Chippenham SN14 0BB

Detail

Existing first floor plan

Drawing Number

2501/103

Revision

-

Project Status

SURVEY

Date

2025.12

Scale

1:100

Sheet Size

A3