

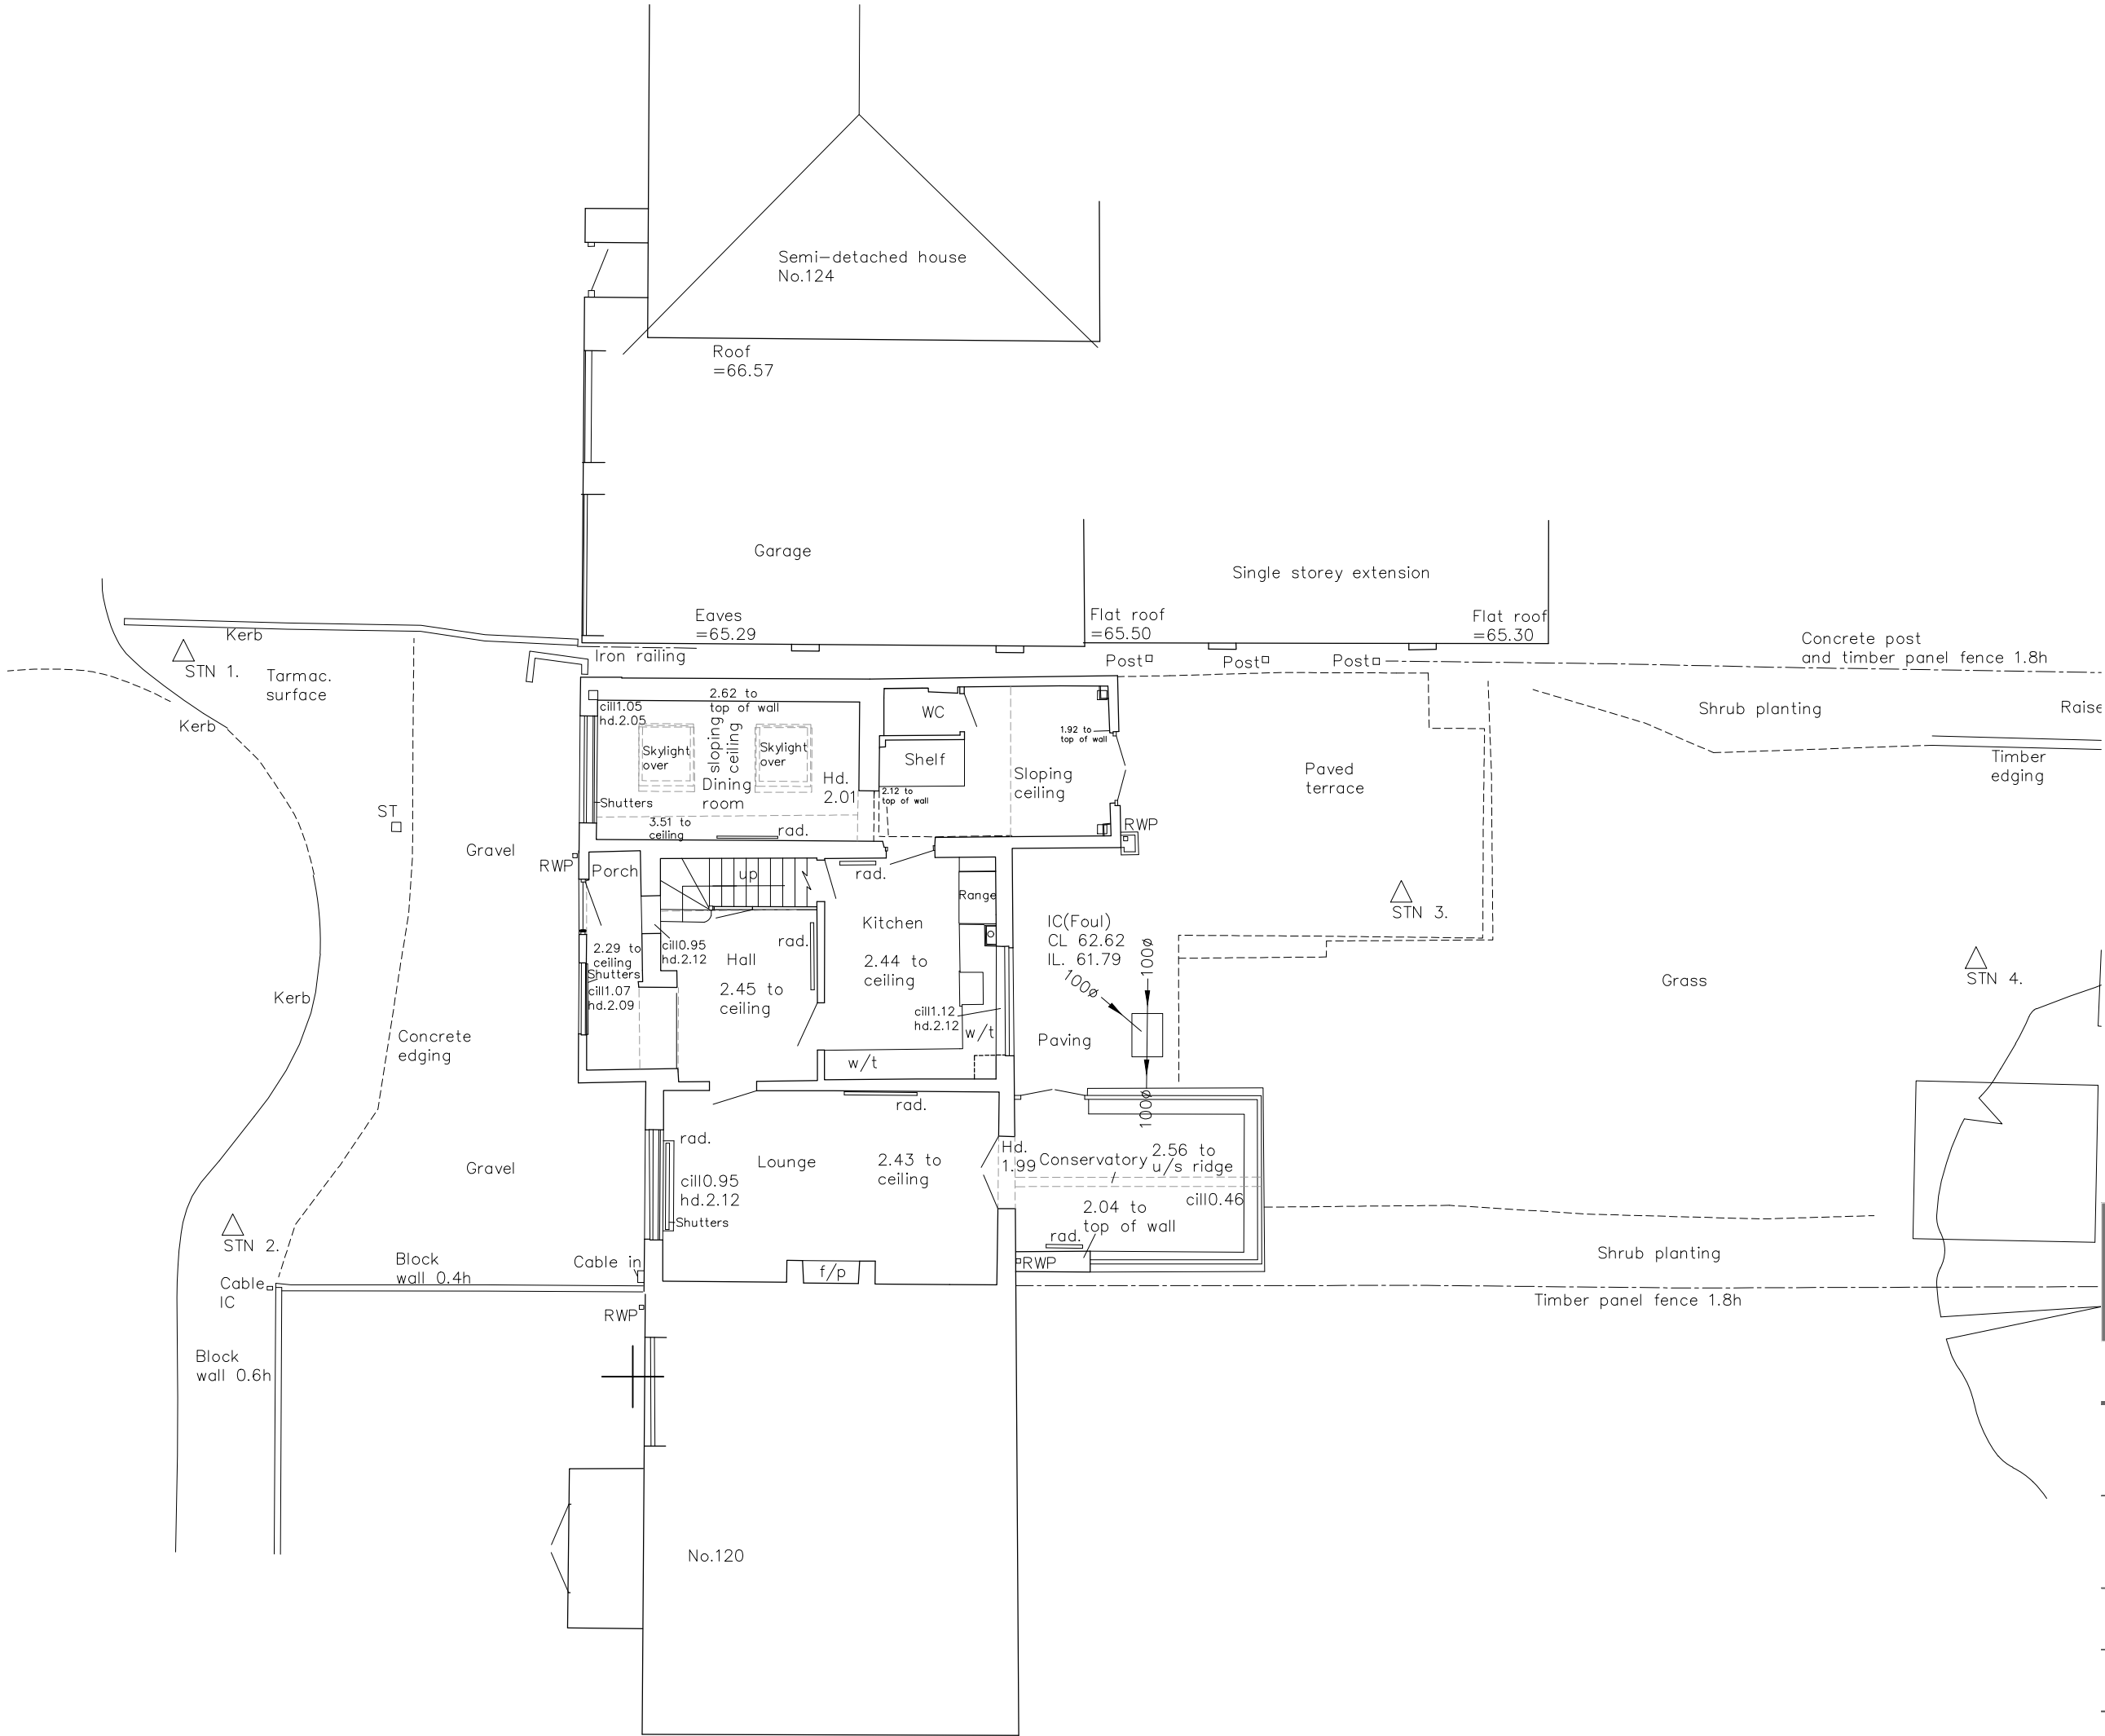


Responsibility is not accepted for errors made by others if scaling from this drawing
All construction information should be taken from figured dimensions only
All dimensions must be checked against onsite conditions prior to works
Discrepancies must be reported to the Architect or Contract Administrator before proceeding

THIS DRAWING IS COPYRIGHT ©

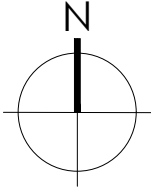

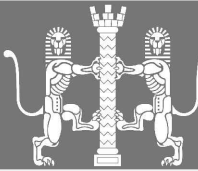

John Tilley BA (Hons) Dip Arch
Chartered Architect RIBA

a: Windermere, Ogbourne, Colerne,
Wiltshire. SN14 8DJ

m:07941341406
e: johntilleyarchitect@gmail.com



Project
122 Hungerdown Lane
Chippenham SN14 0BB

Detail
Existing ground floor plan

Drawing Number
2501/102

Revision
-

Project Status
SURVEY

Date
2025.12

Scale
1:100

Sheet Size
A3