
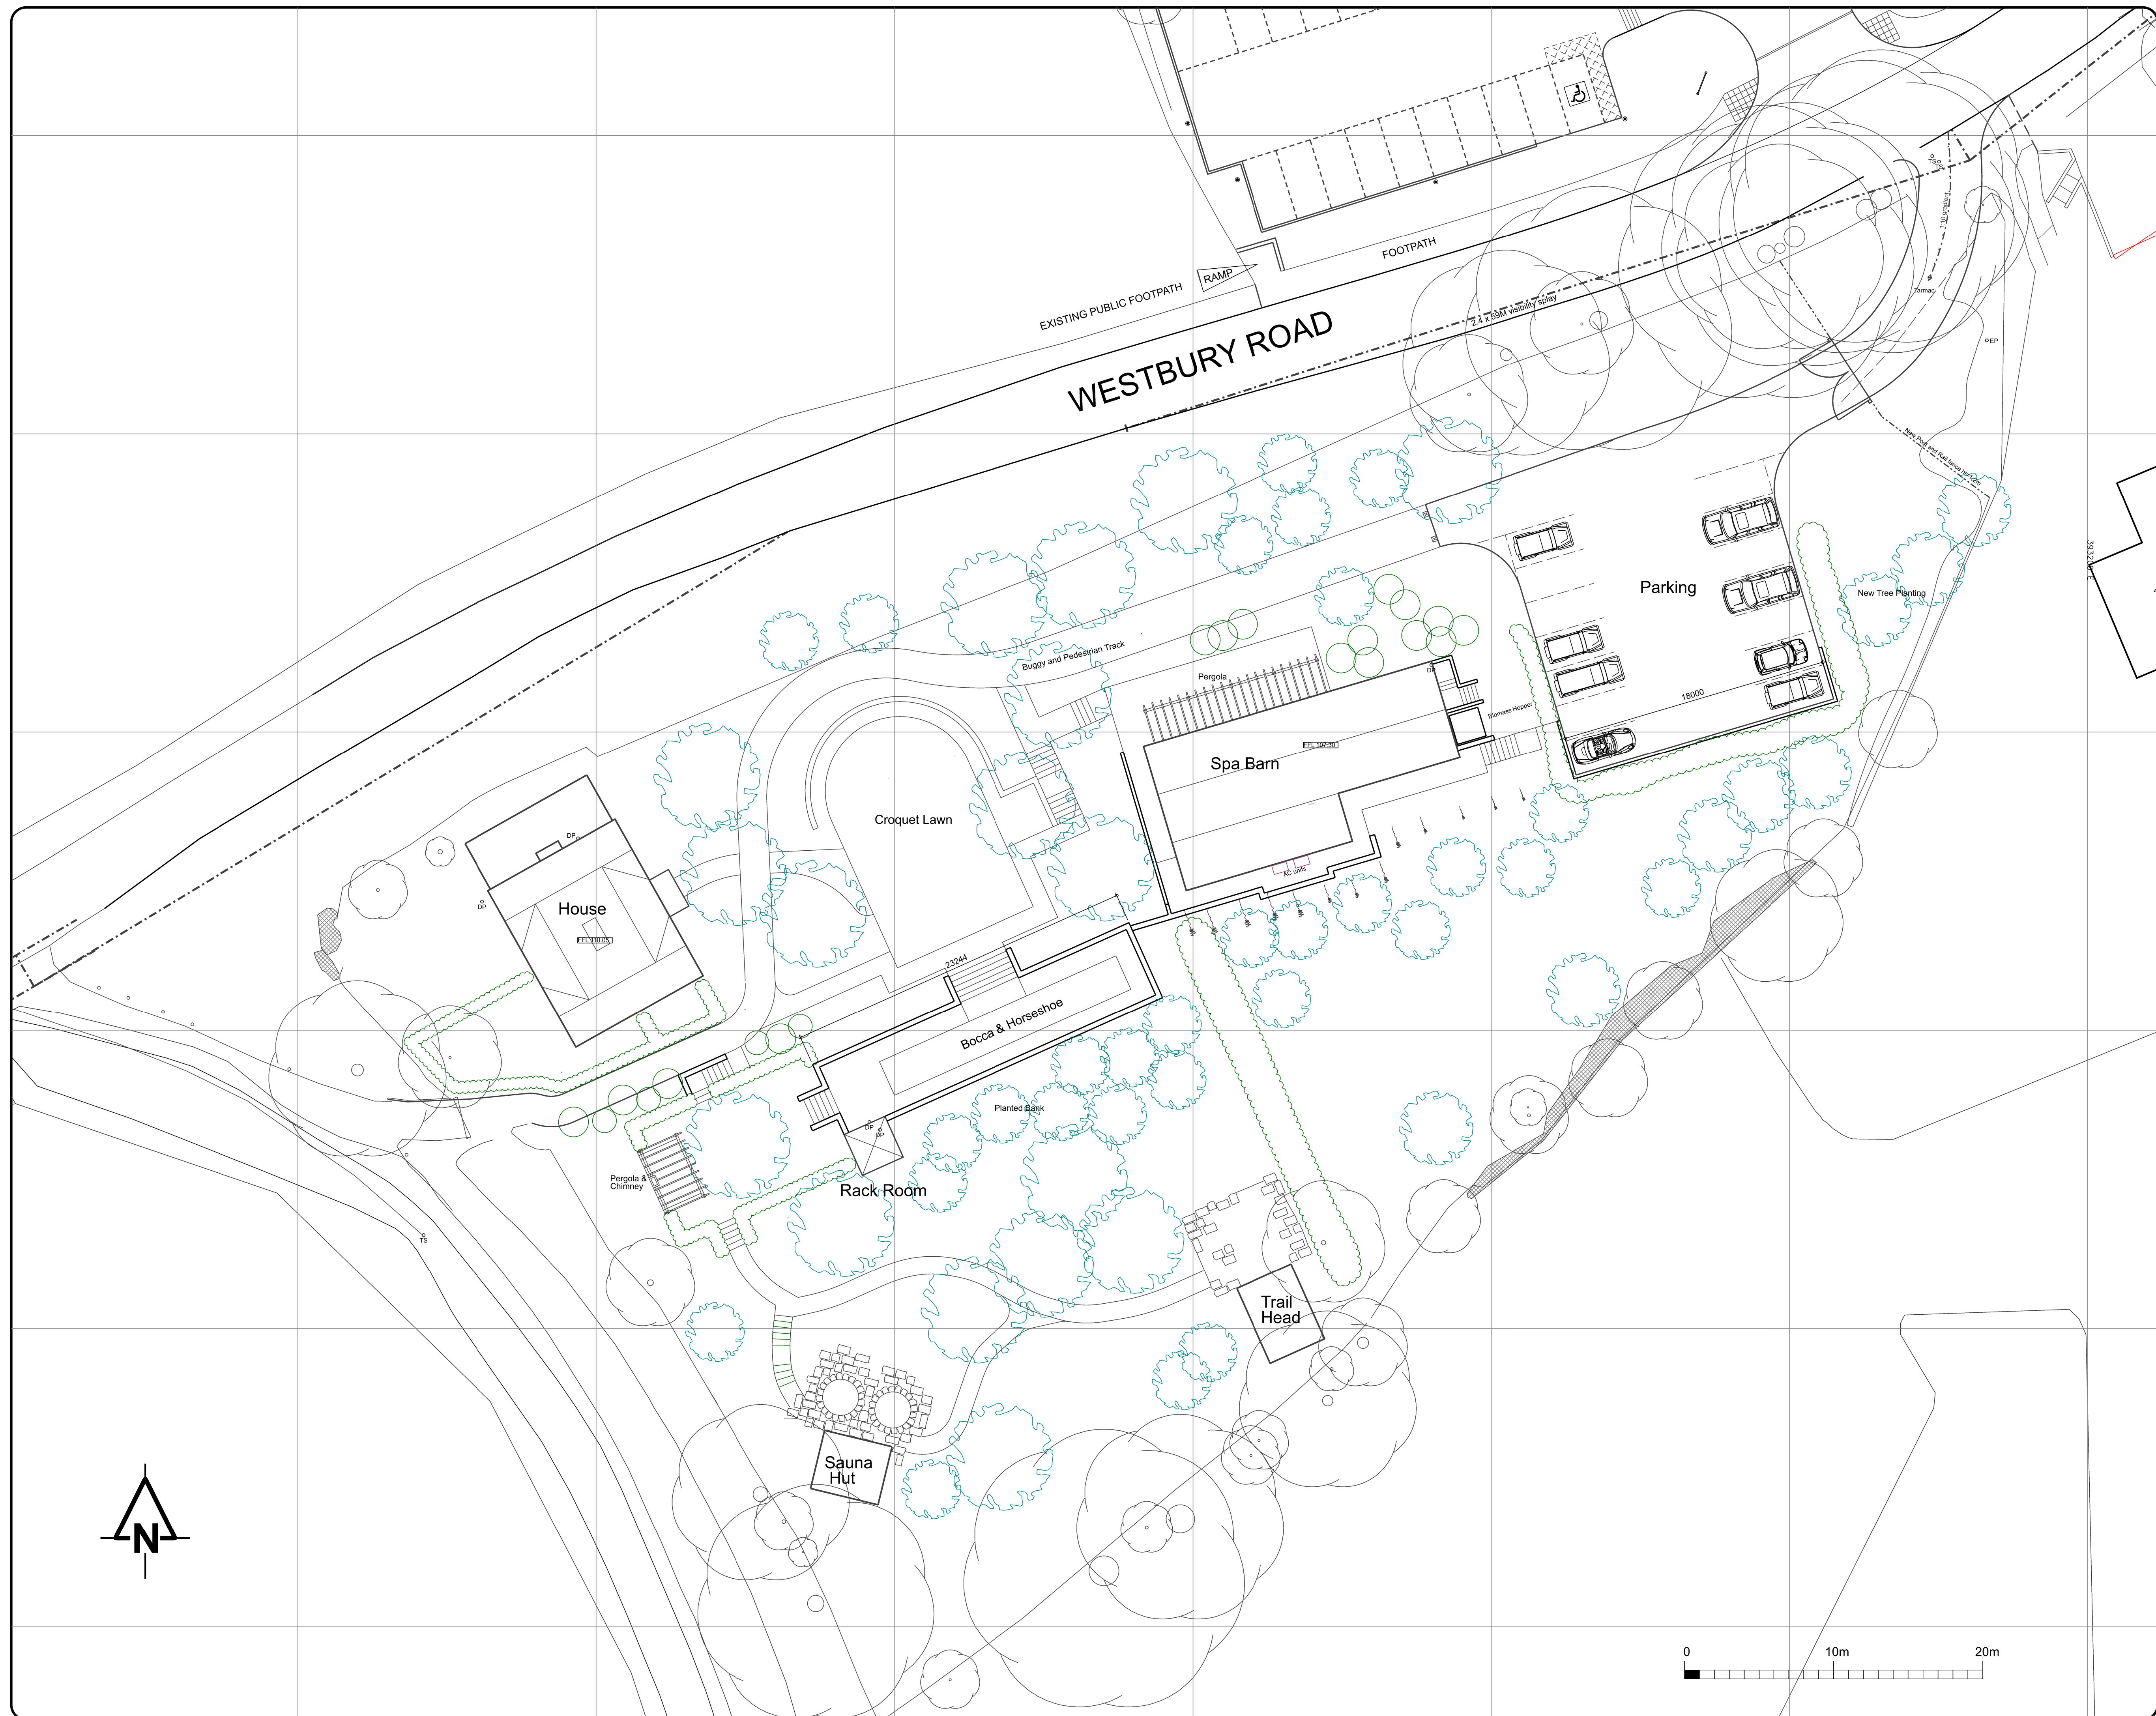
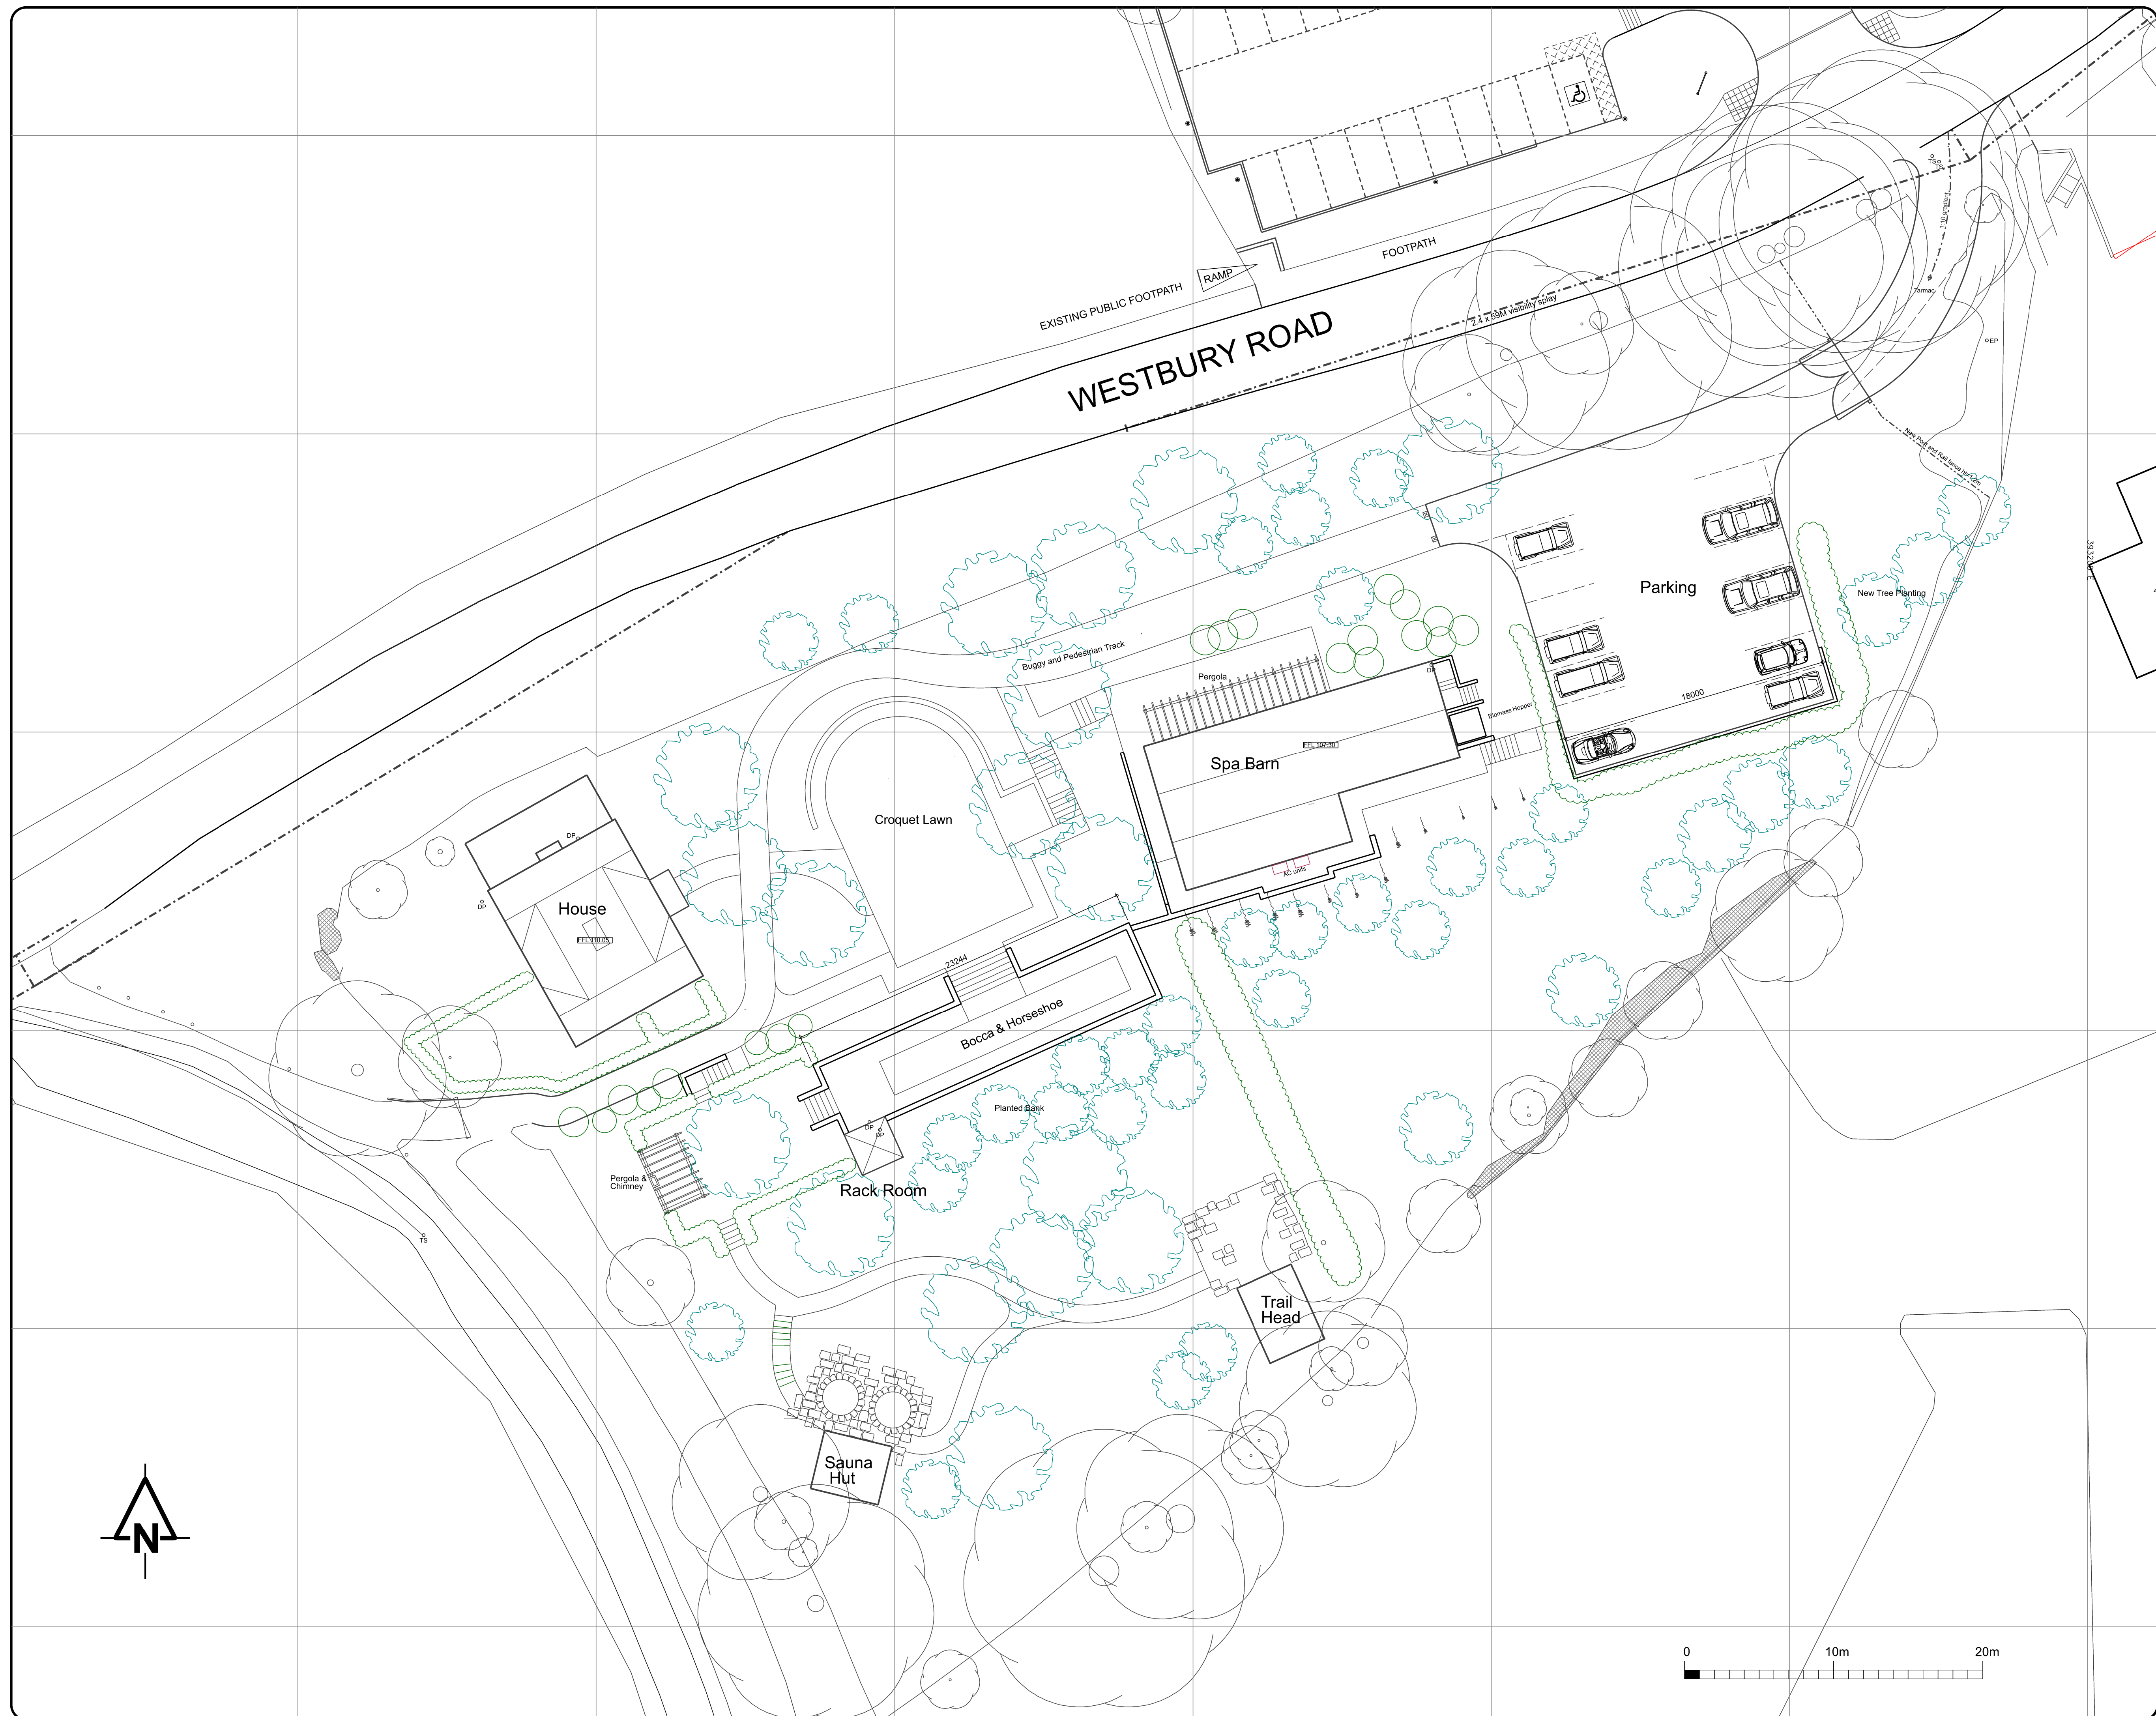
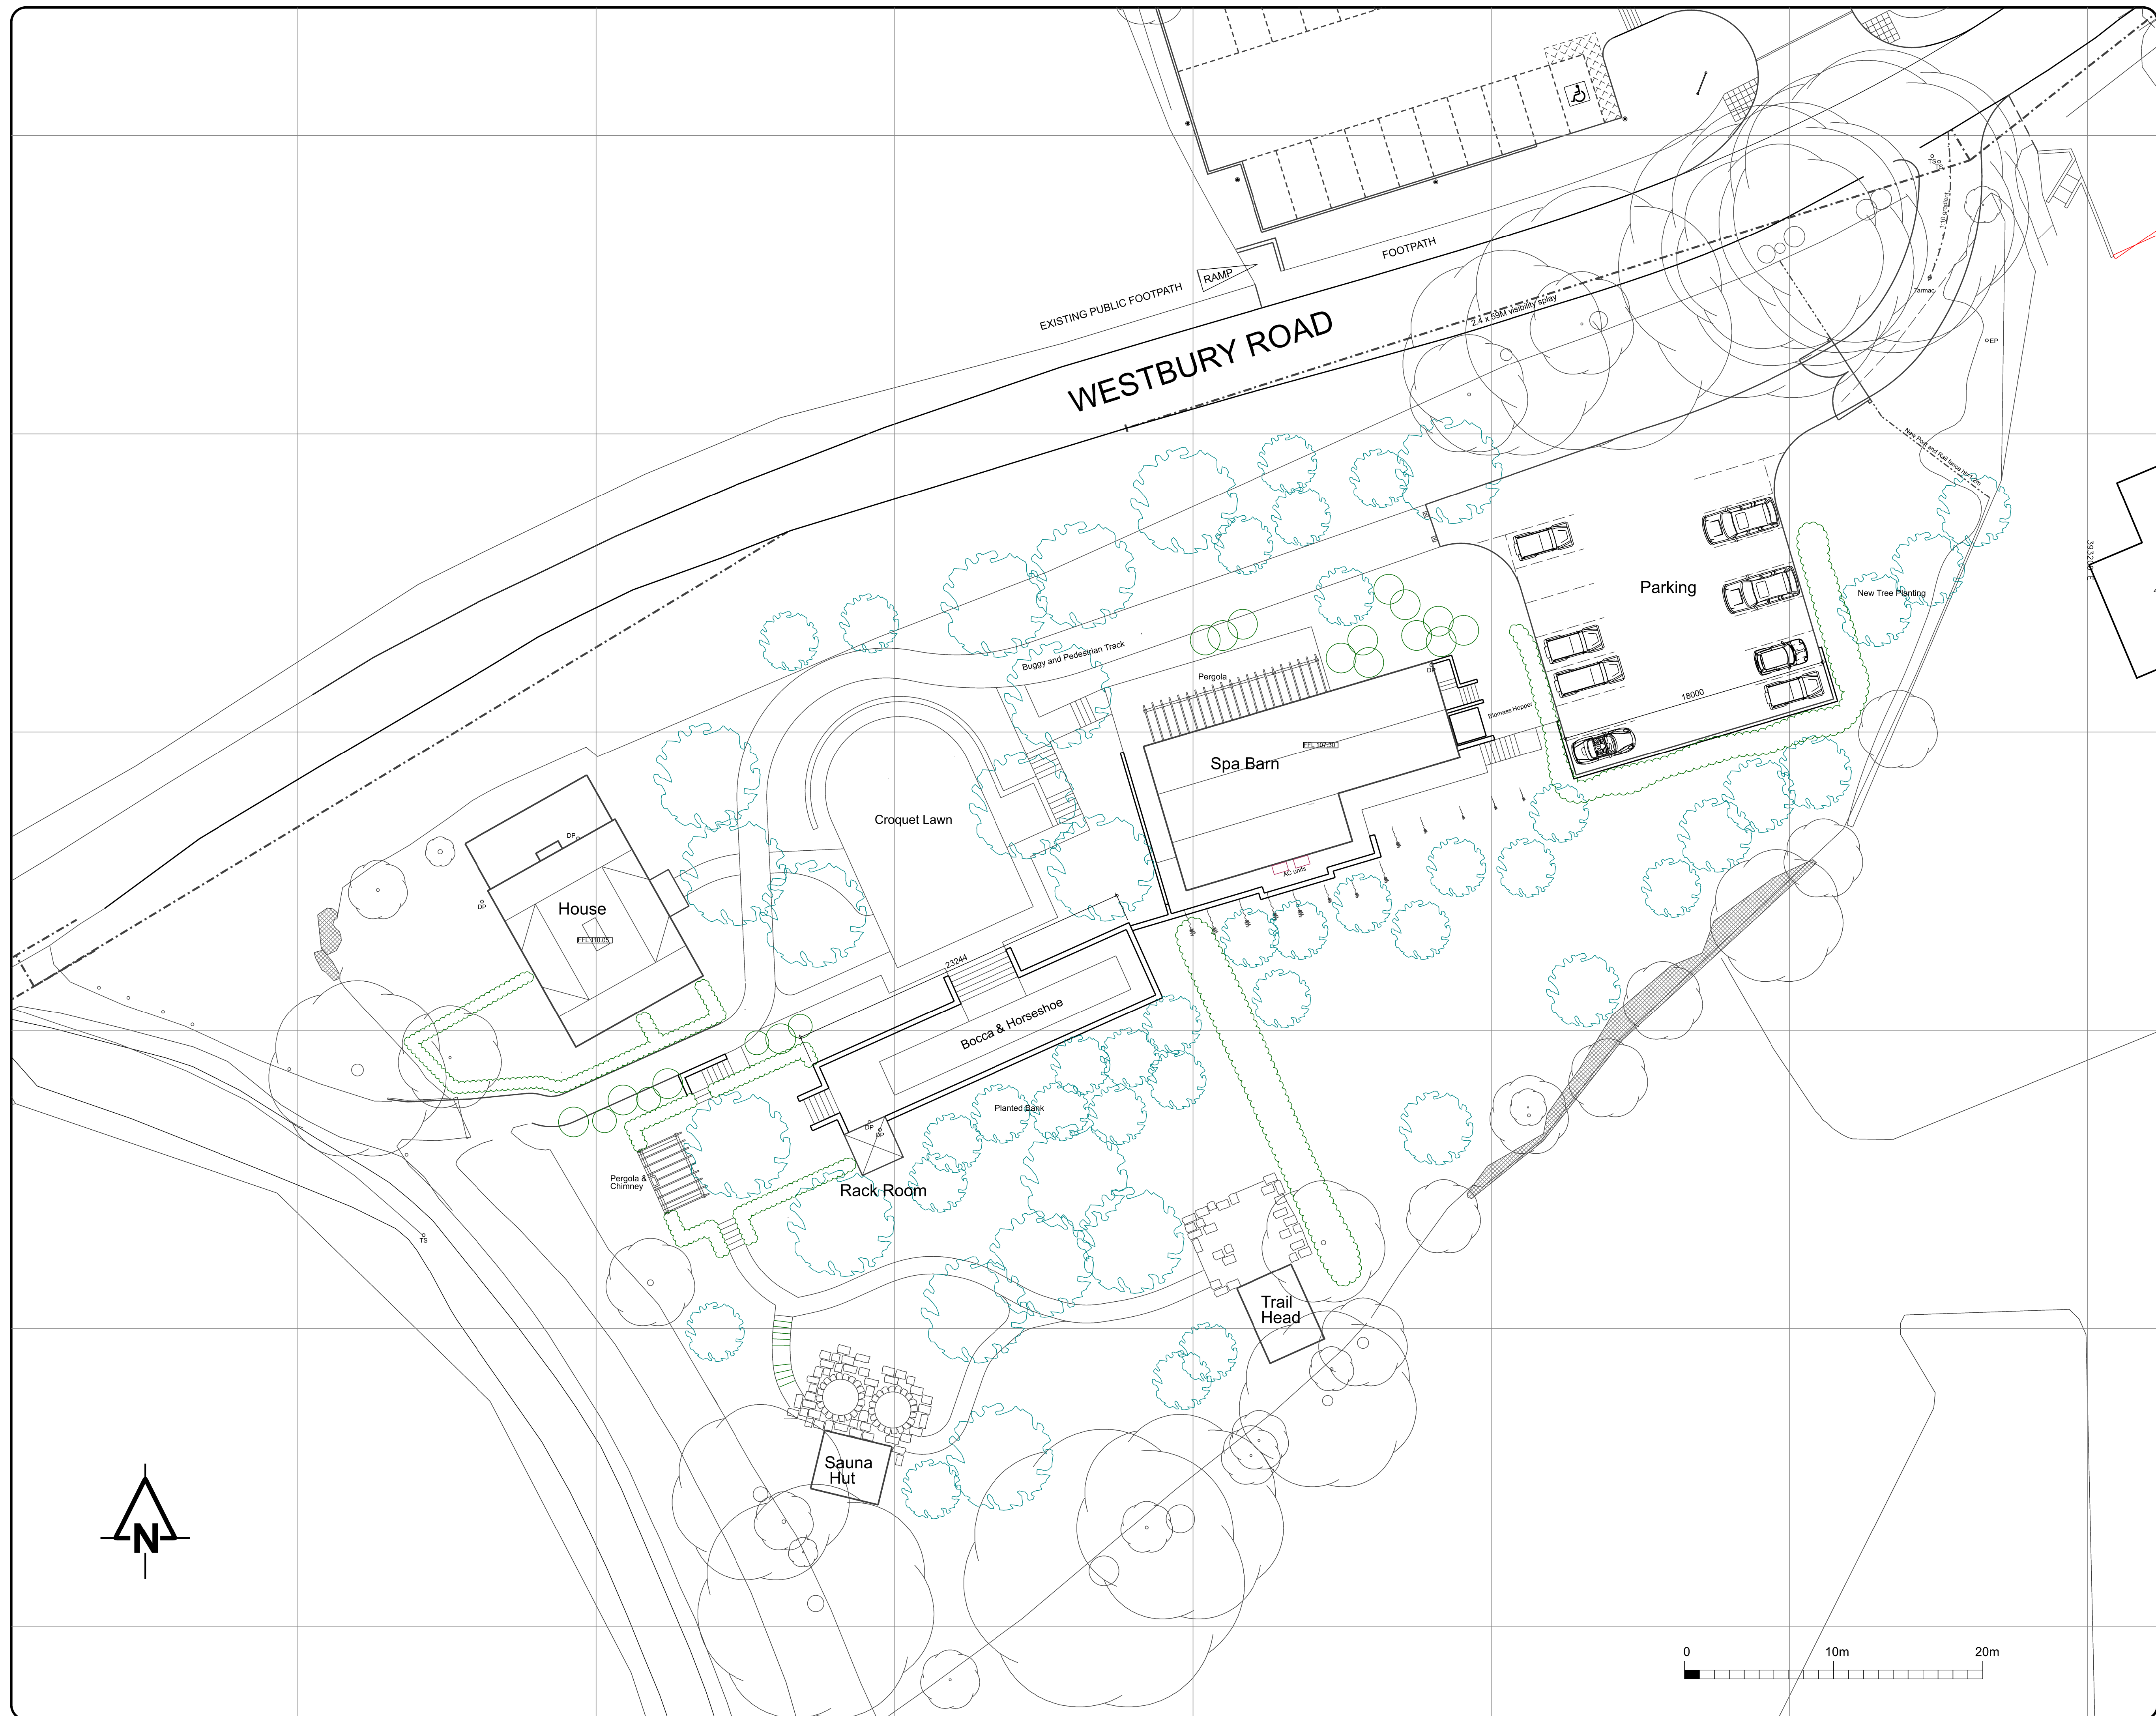
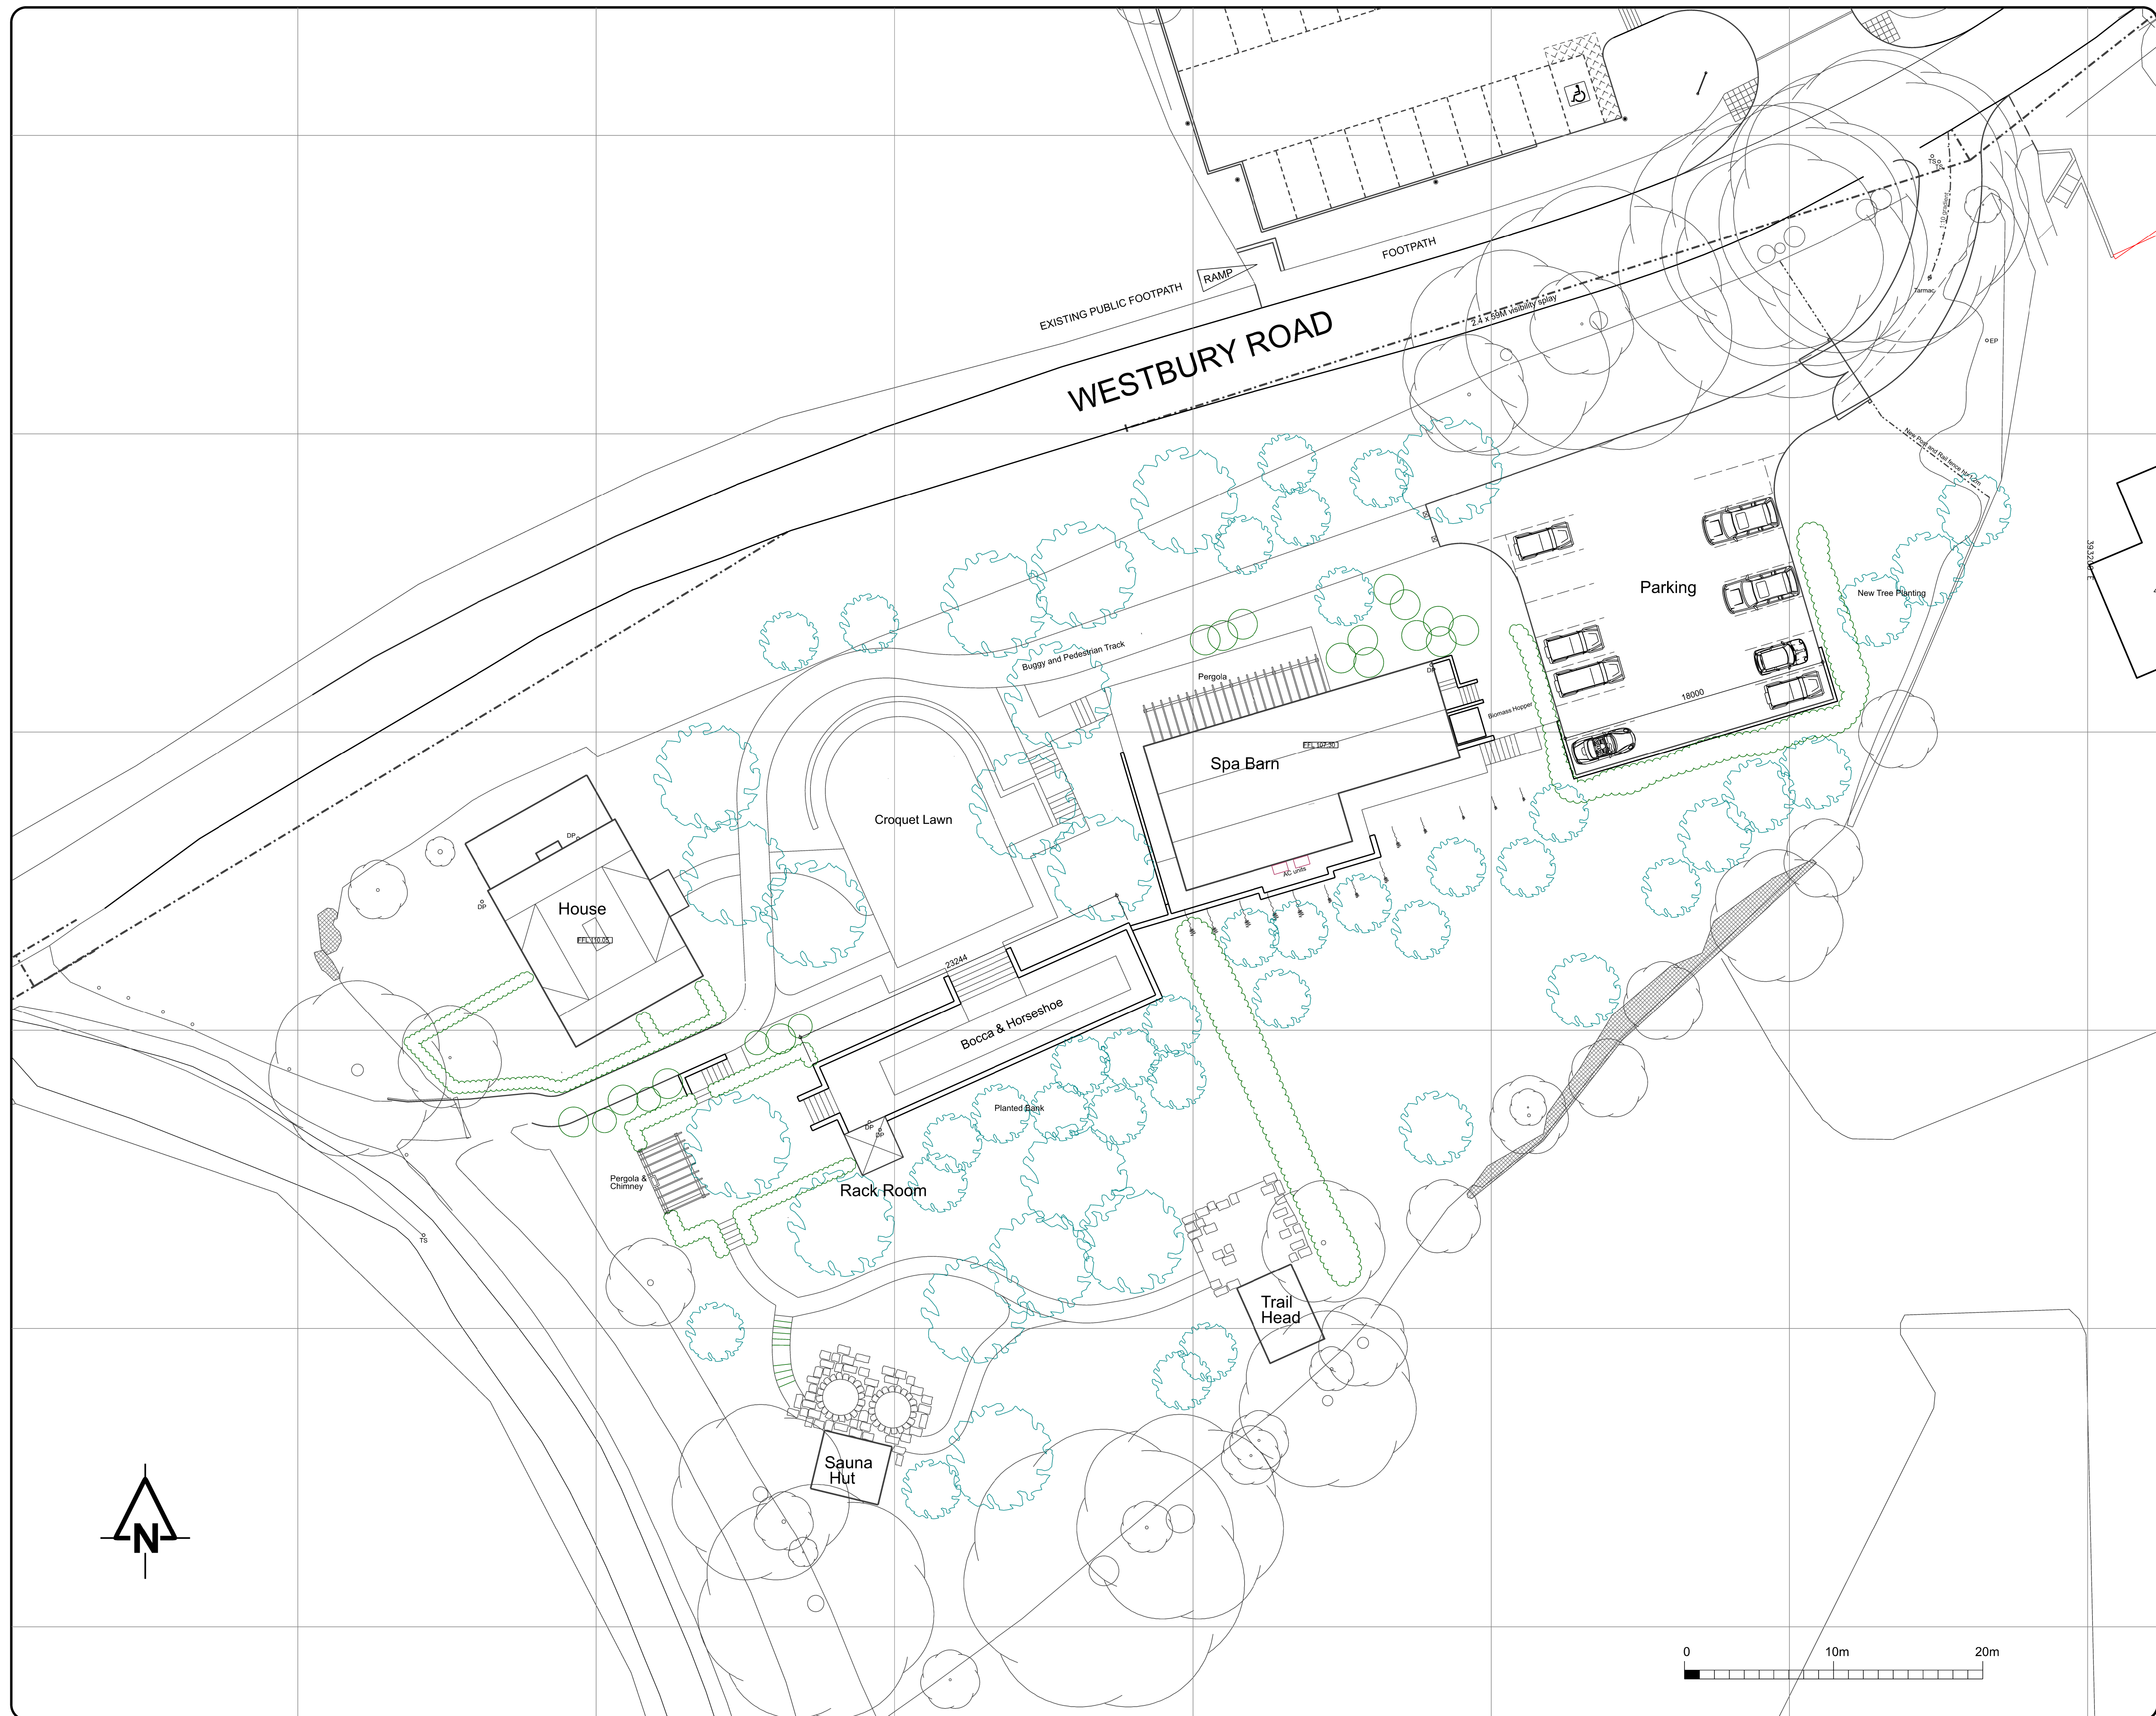
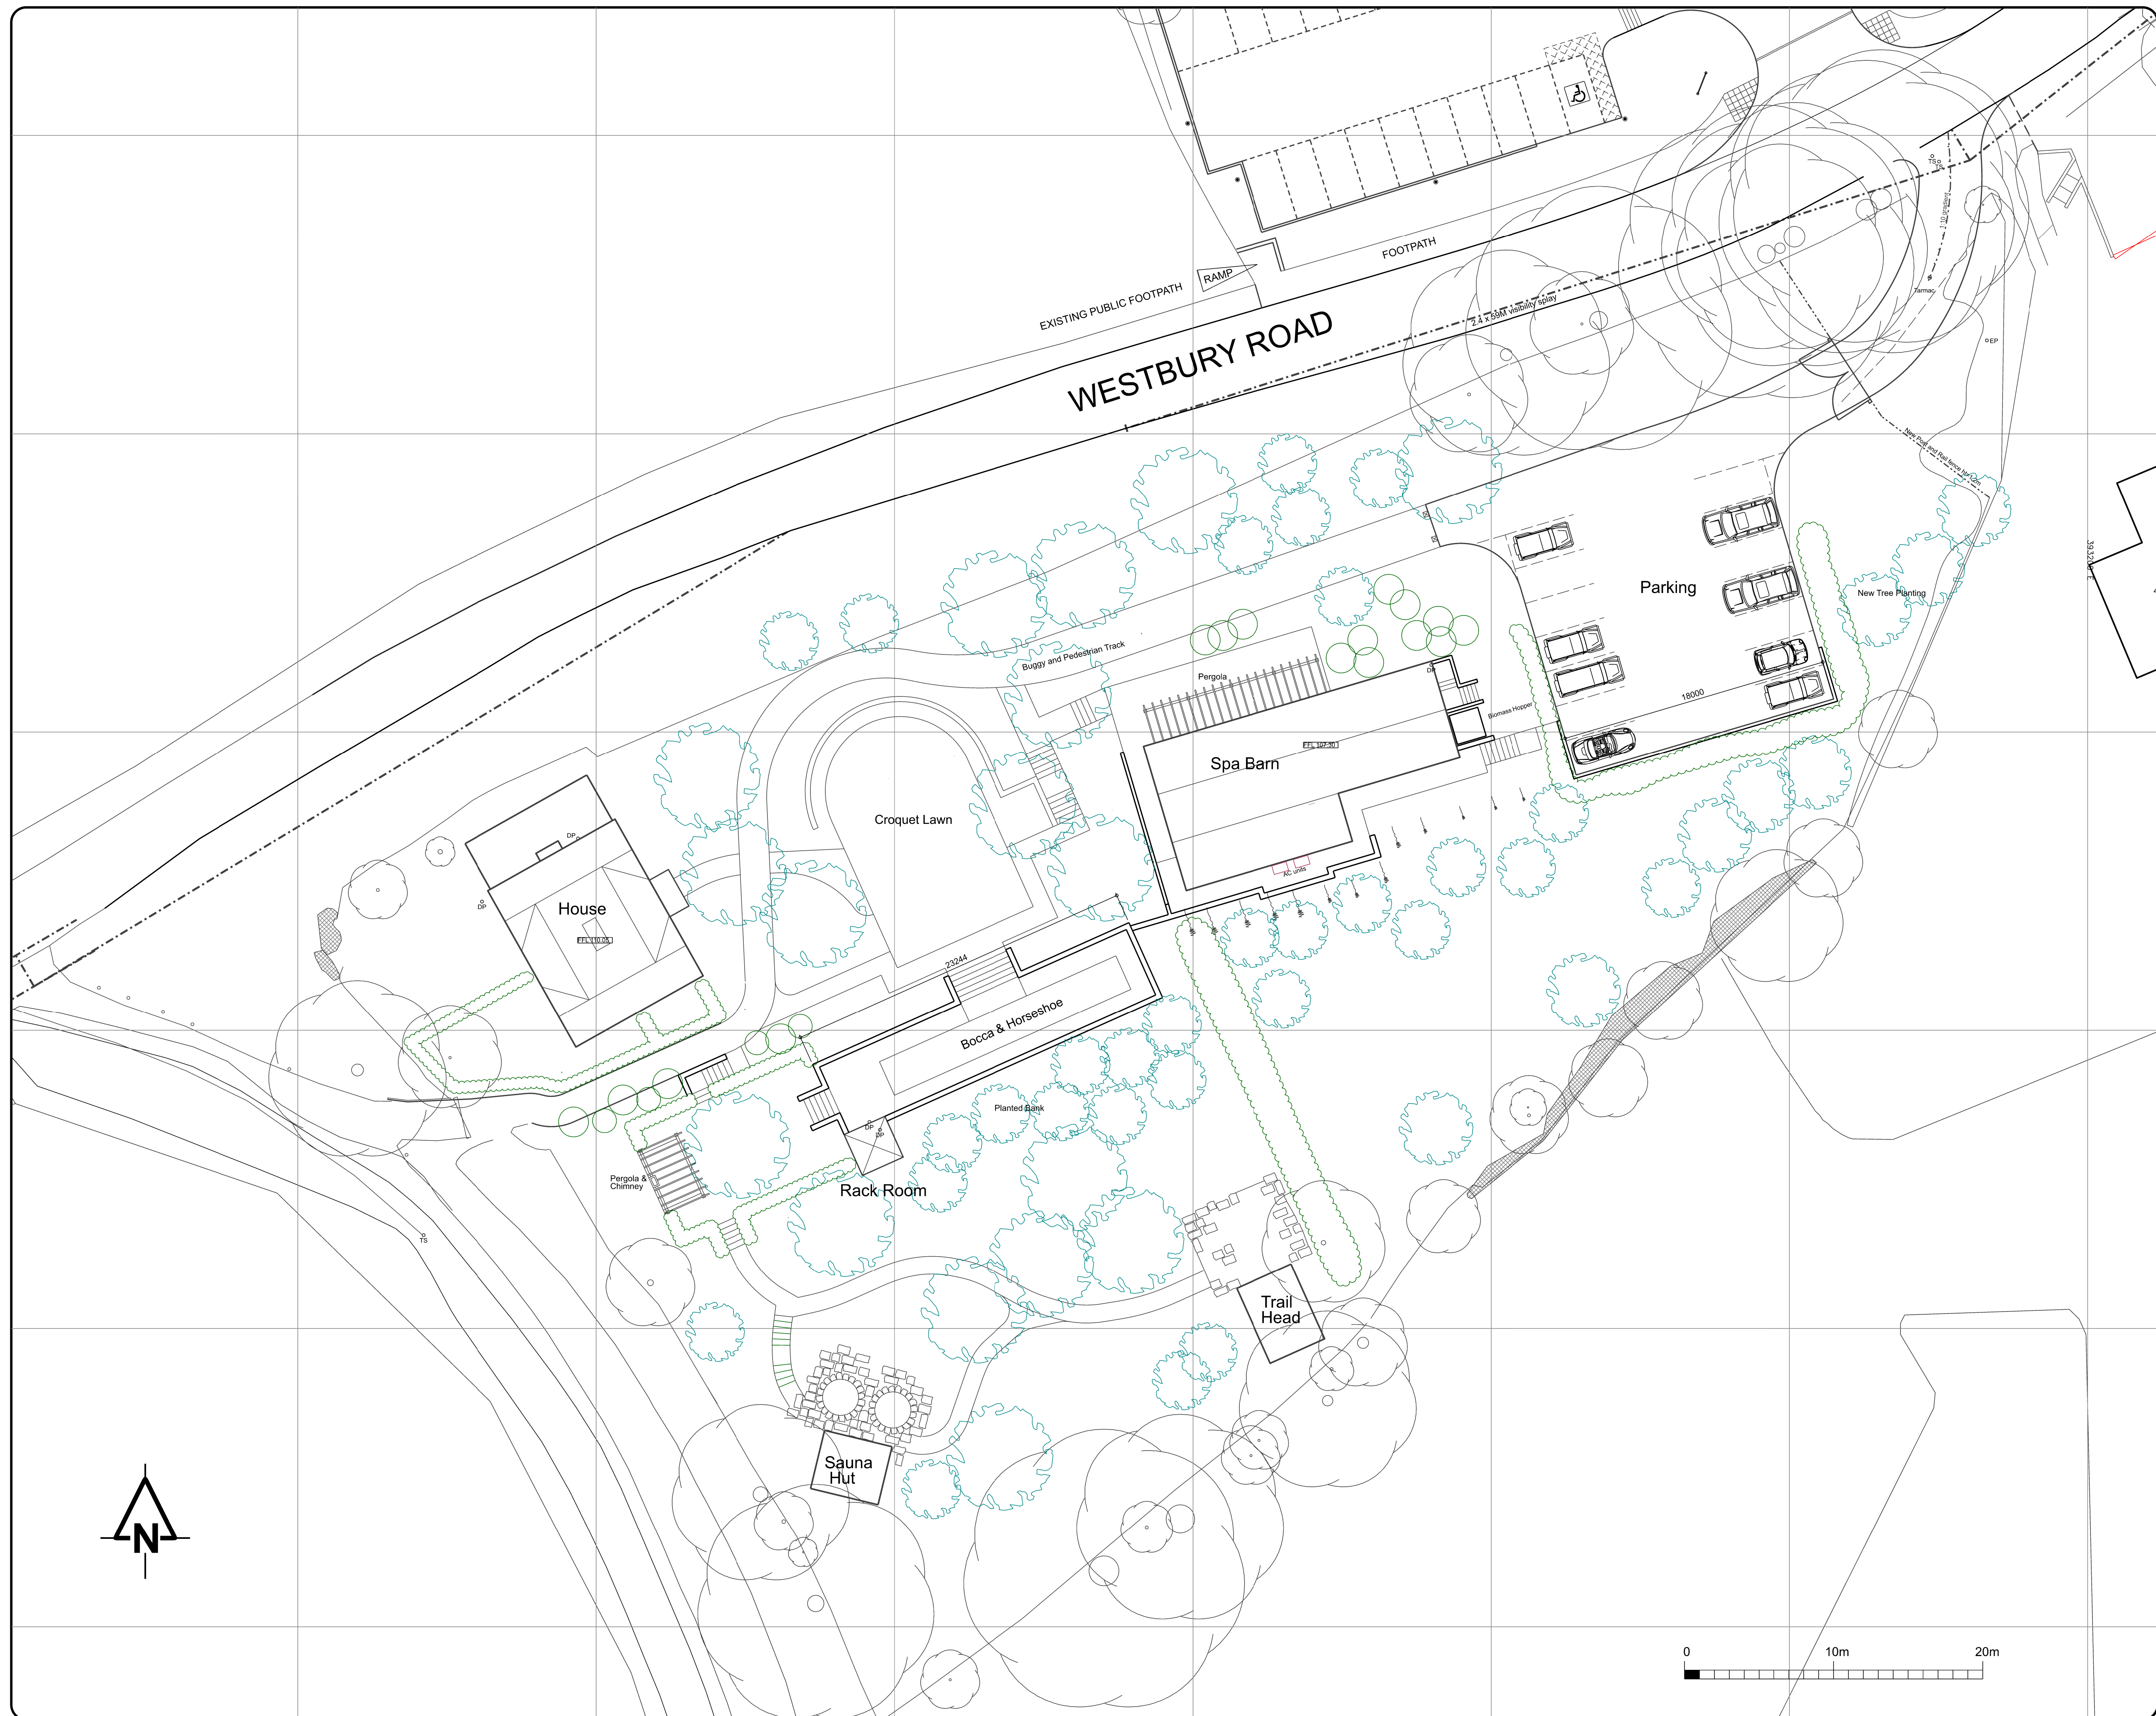
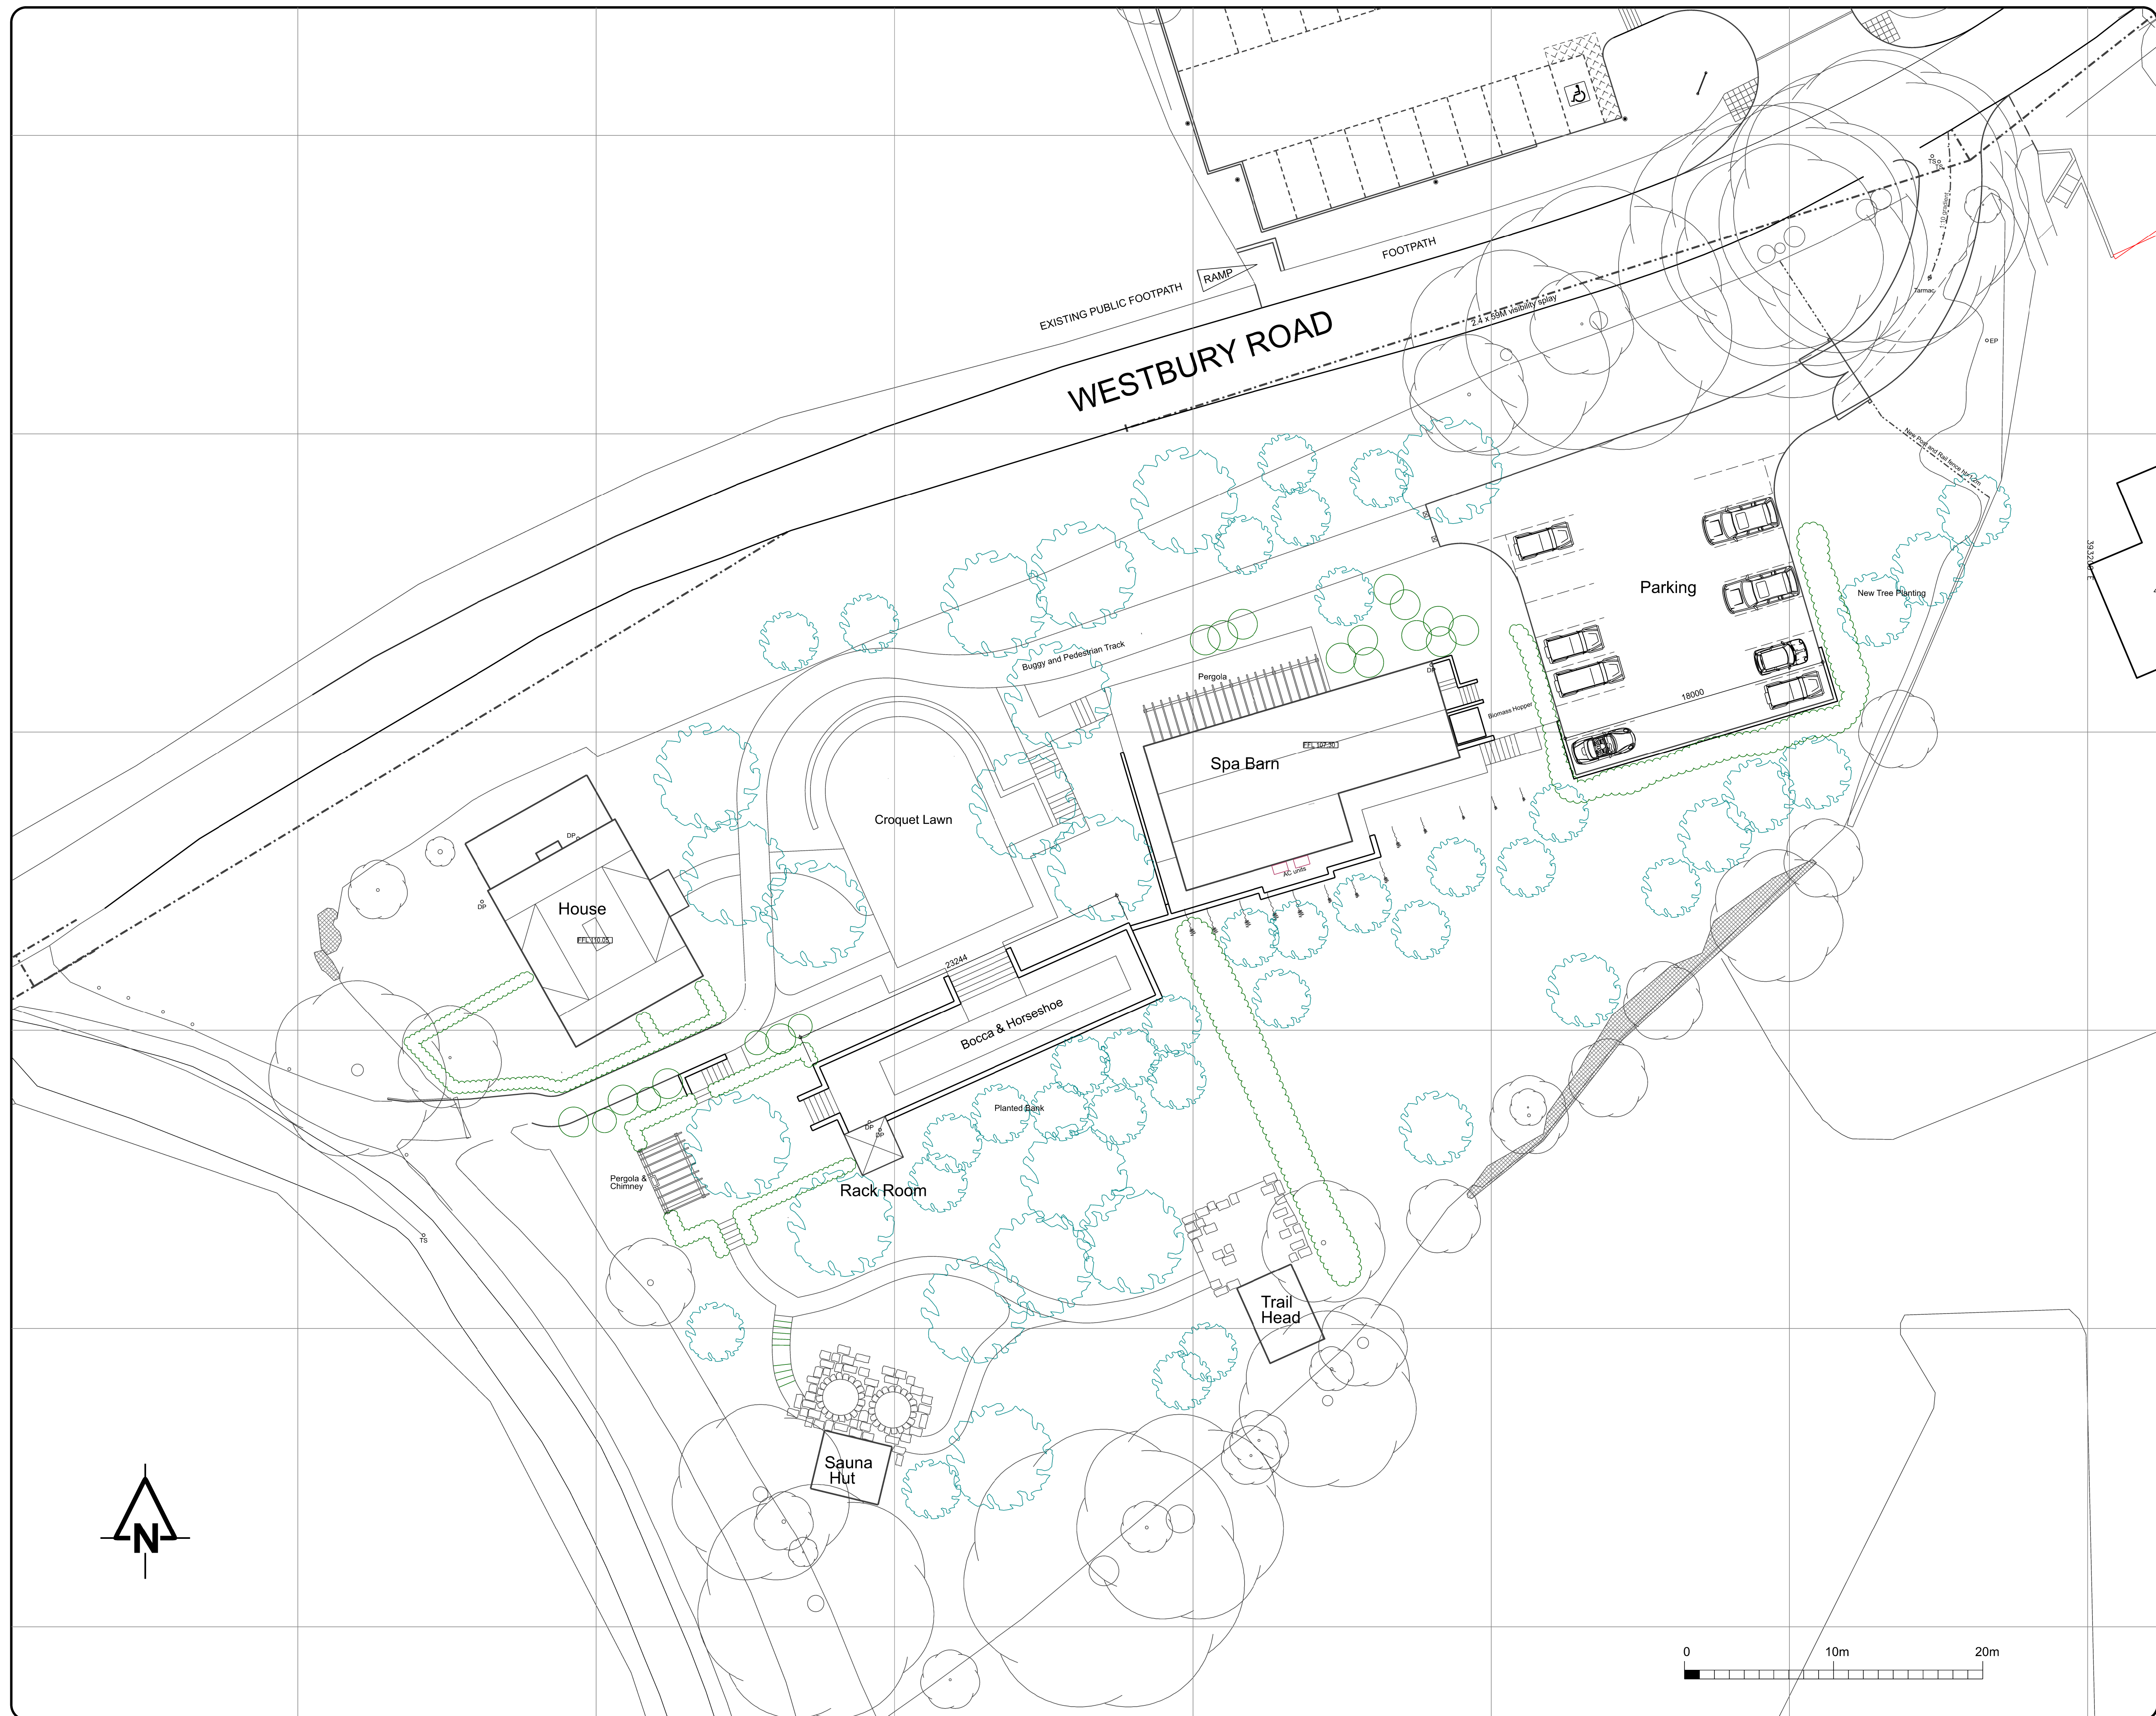
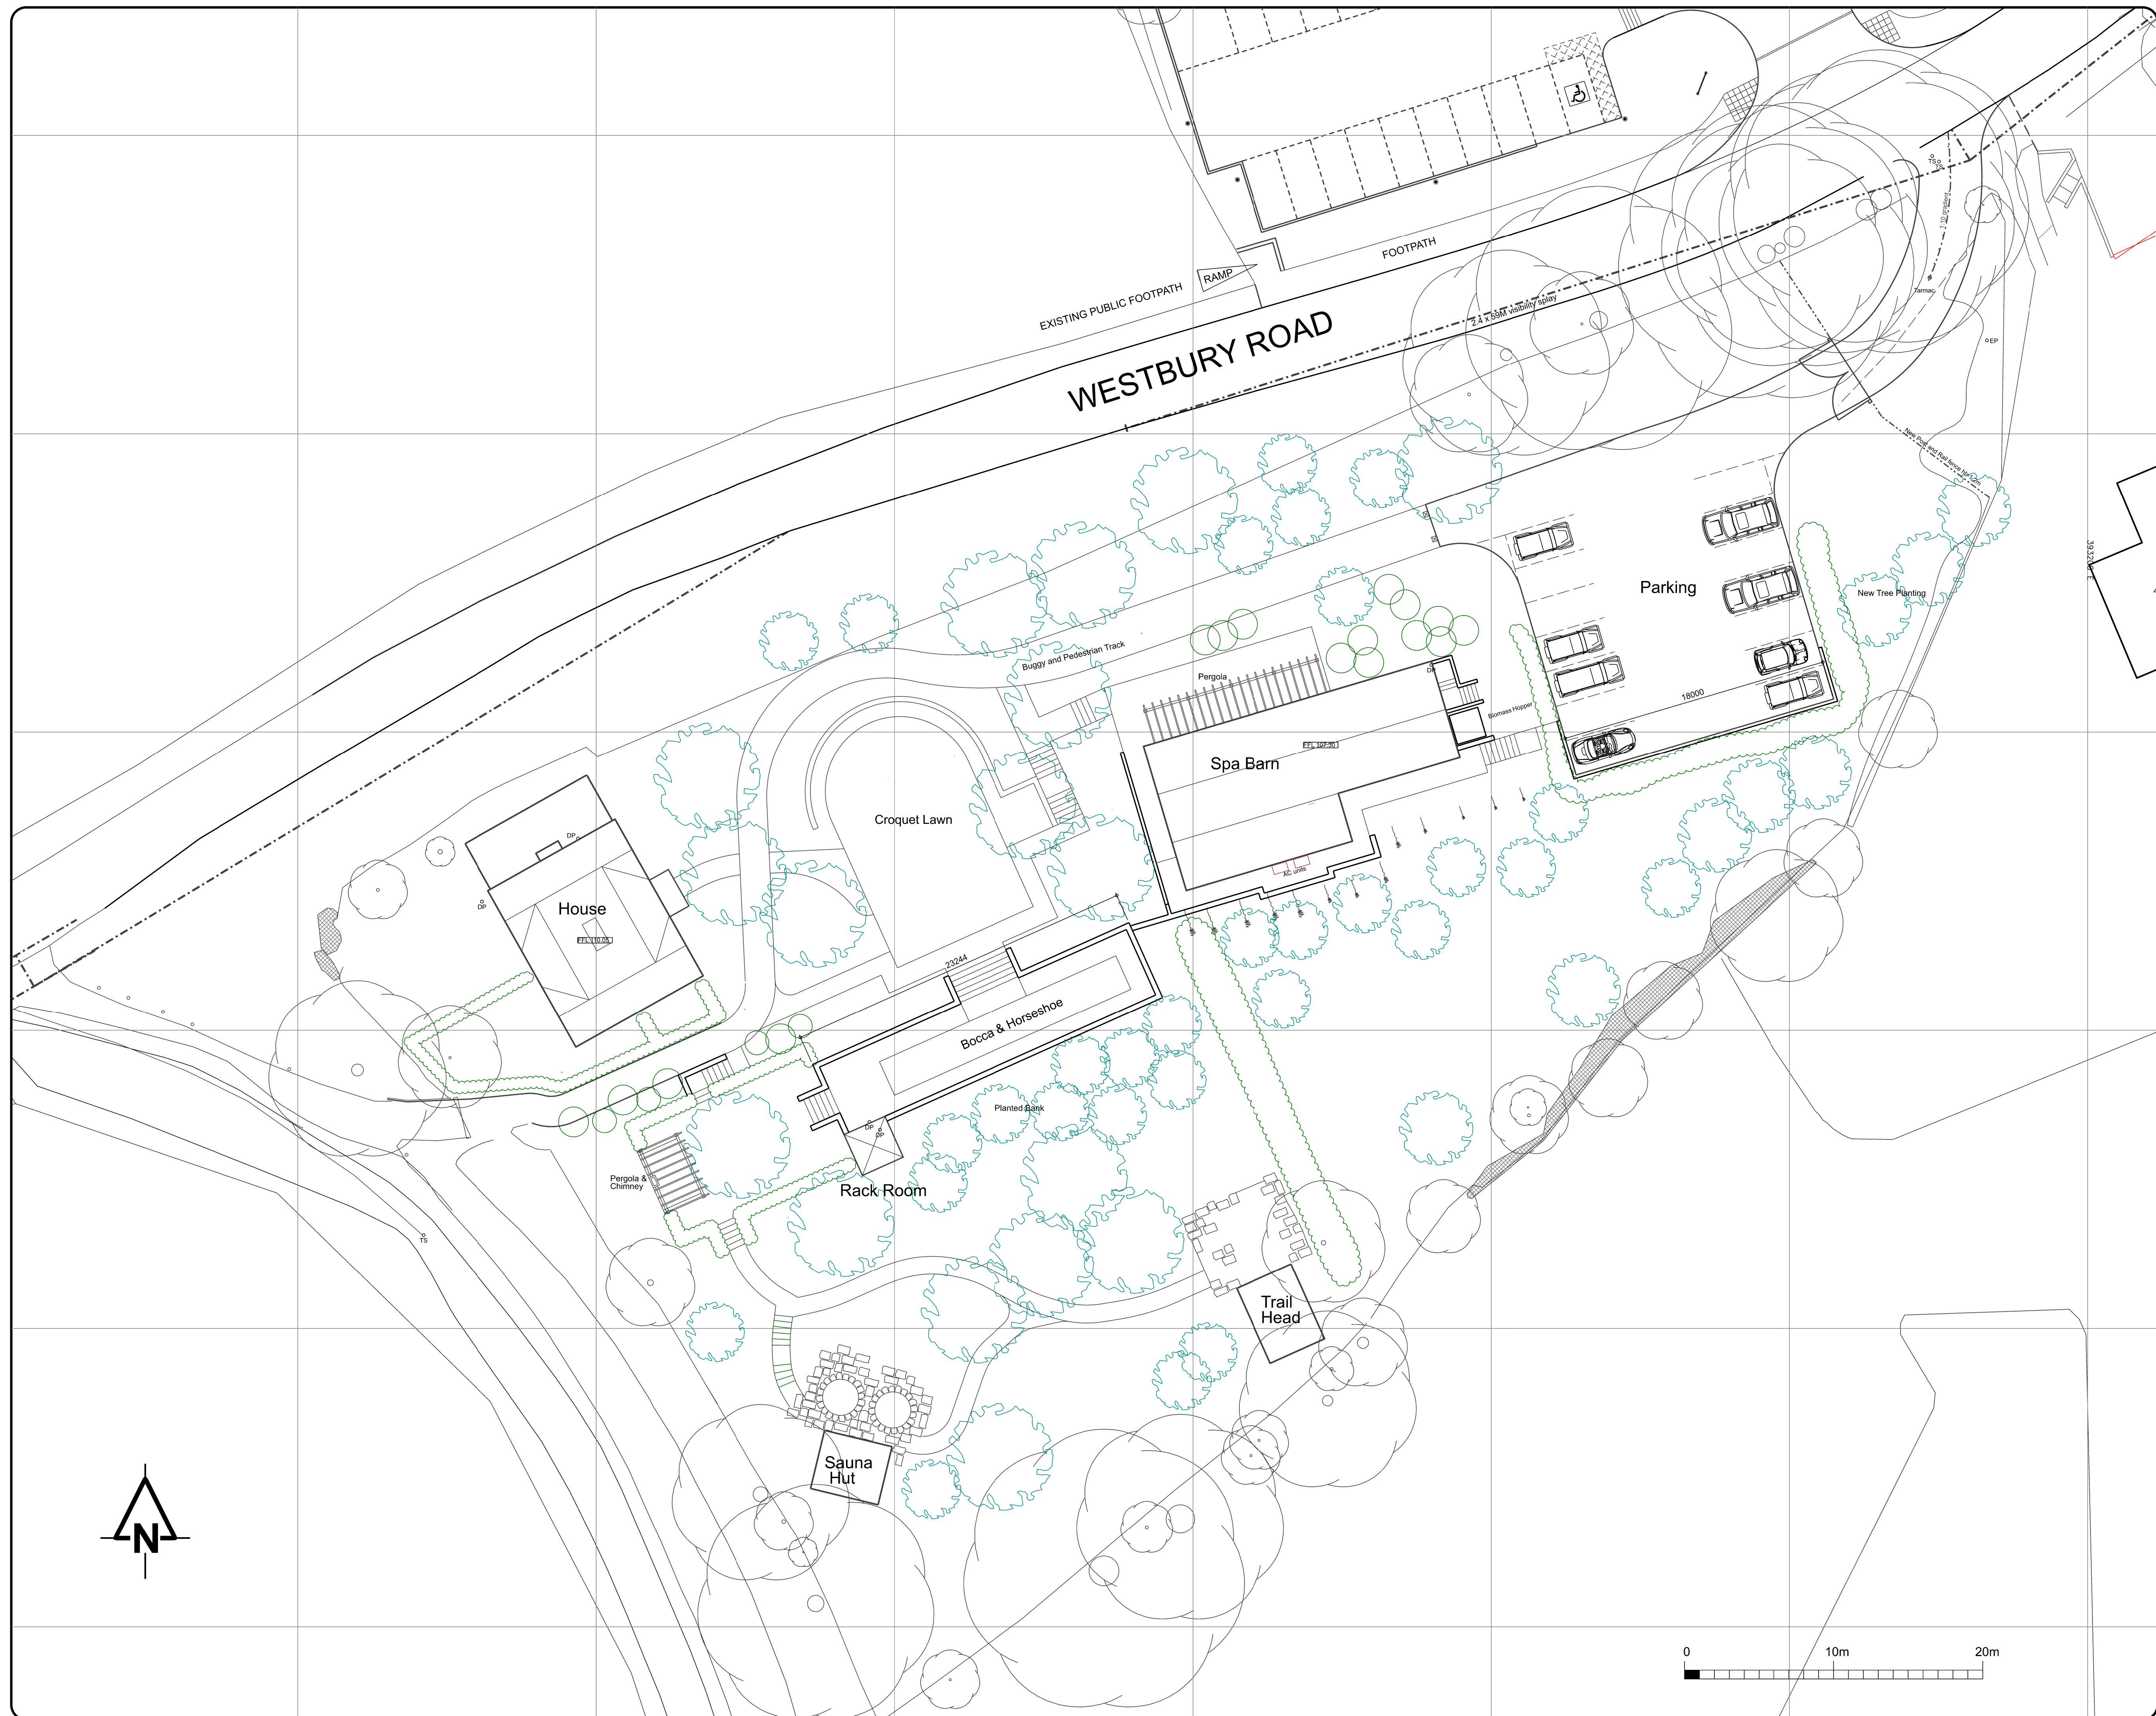
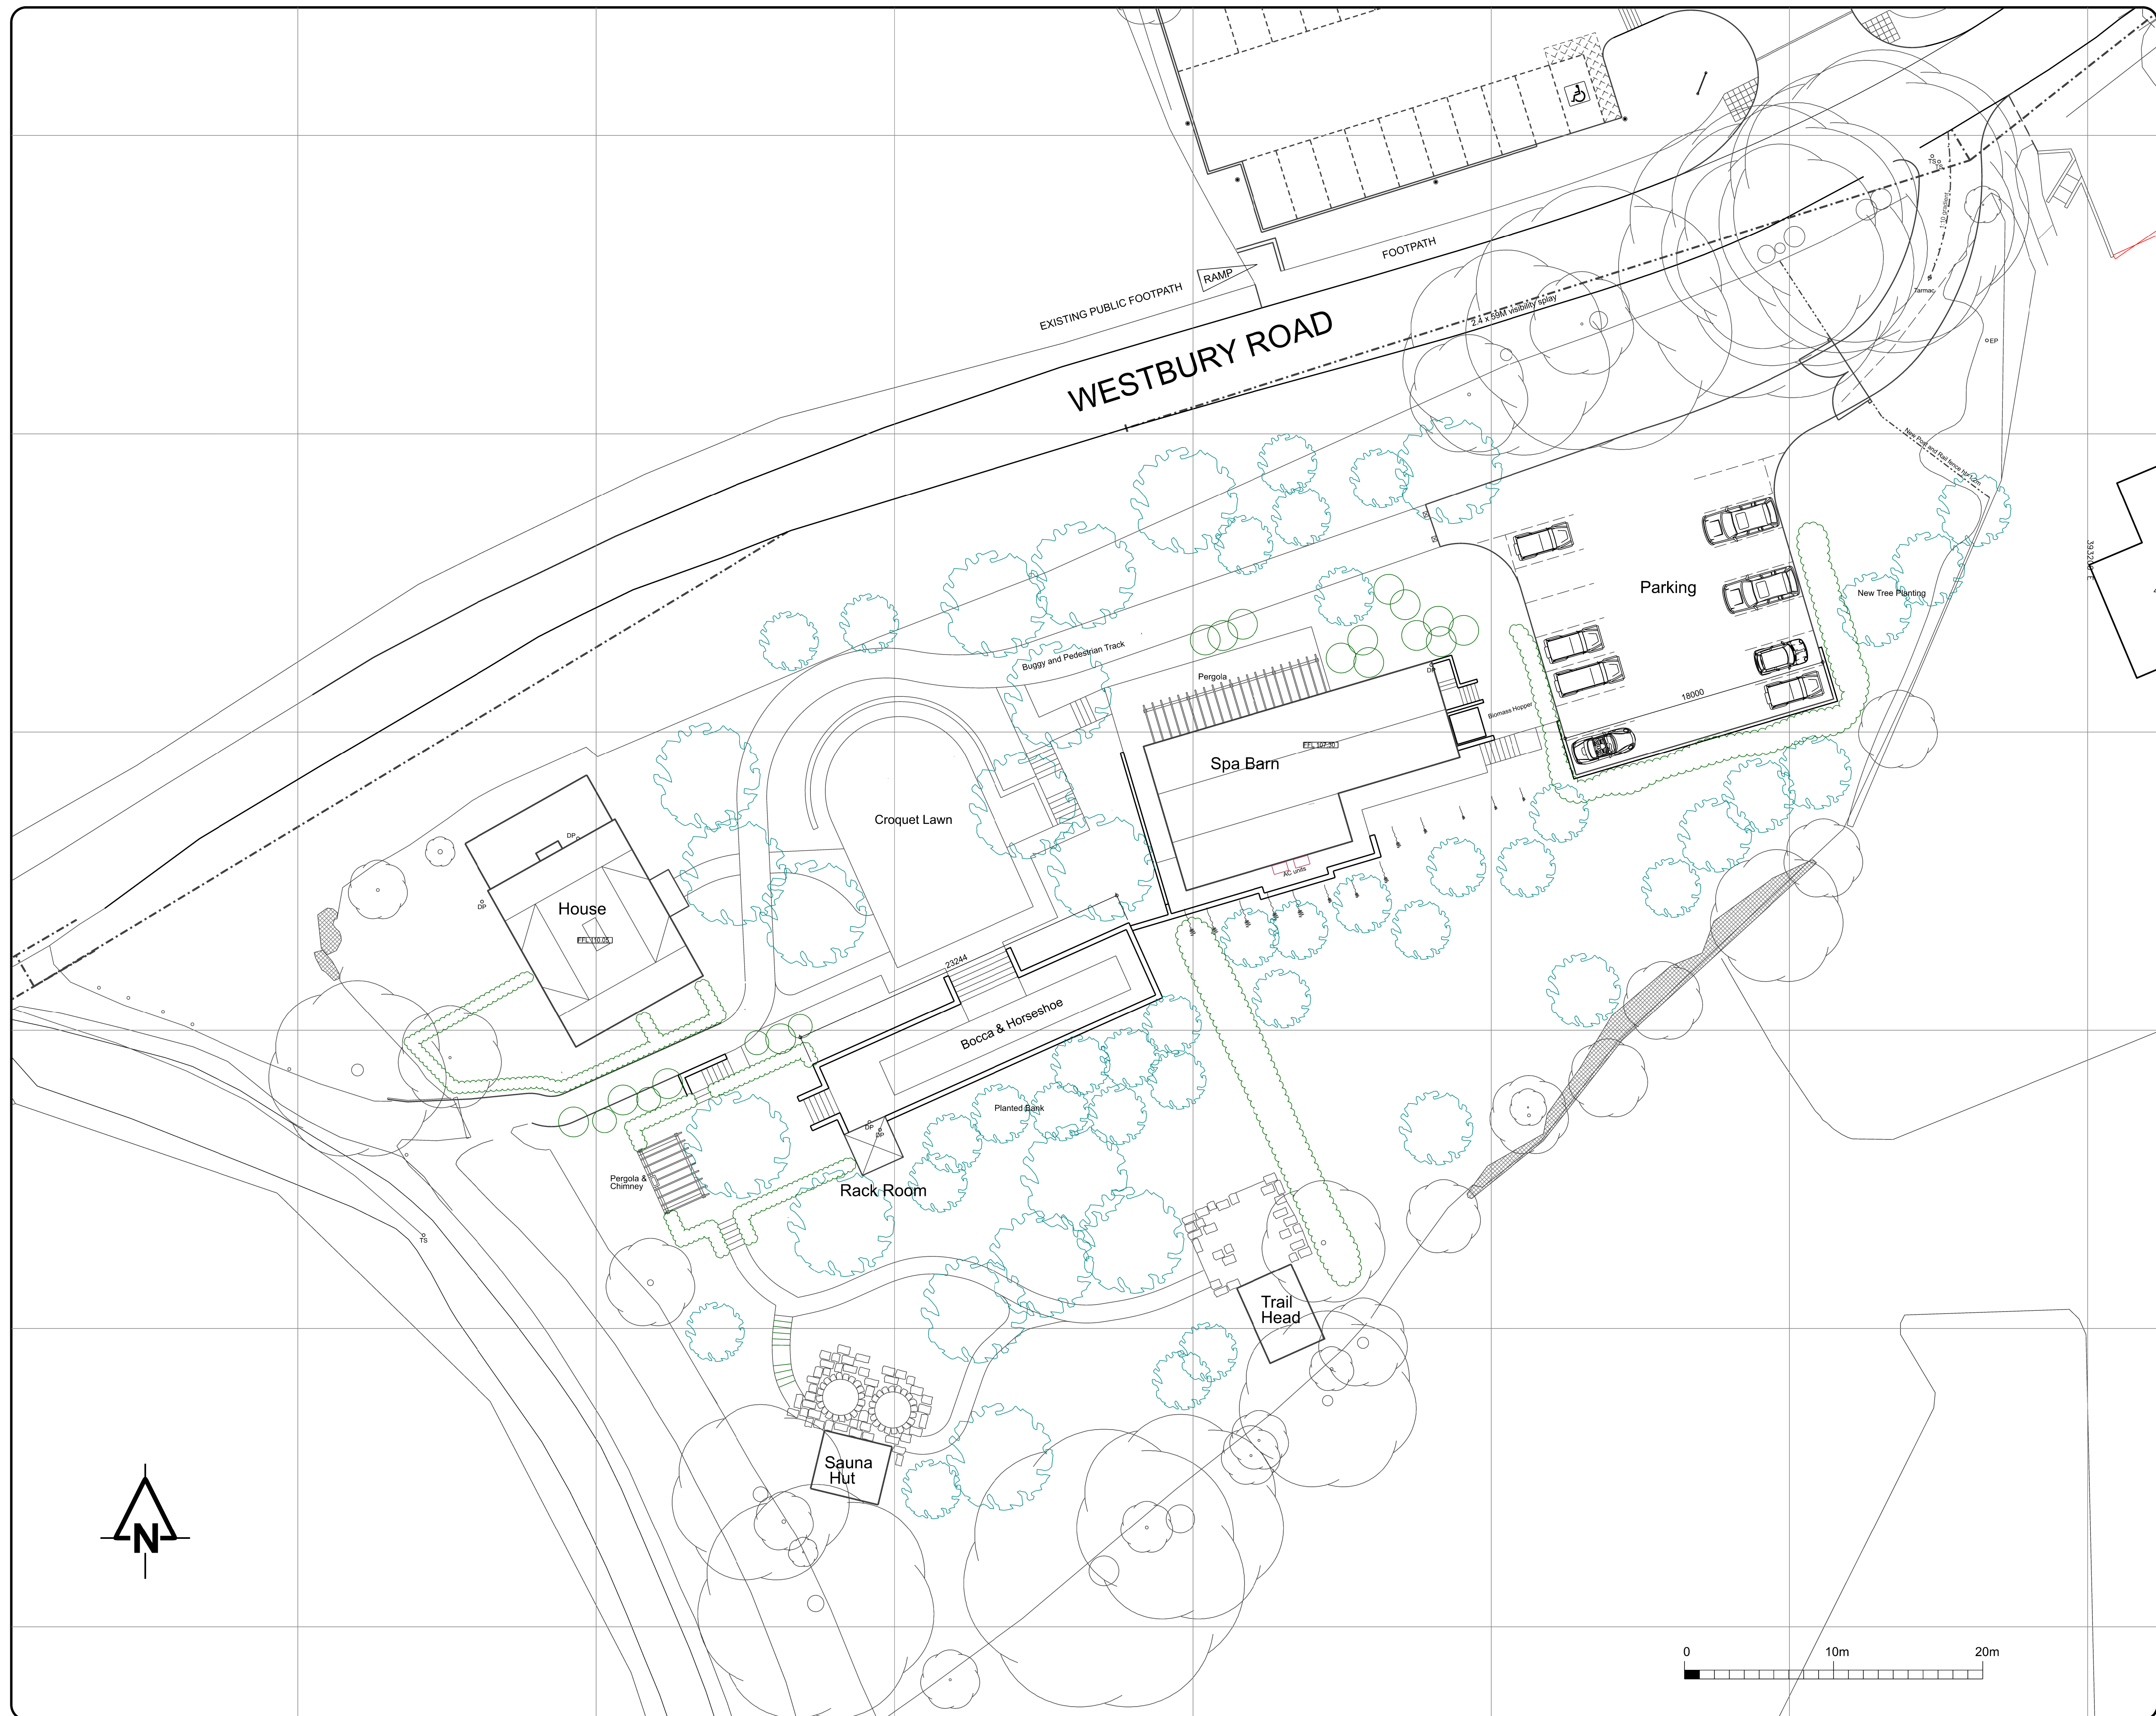
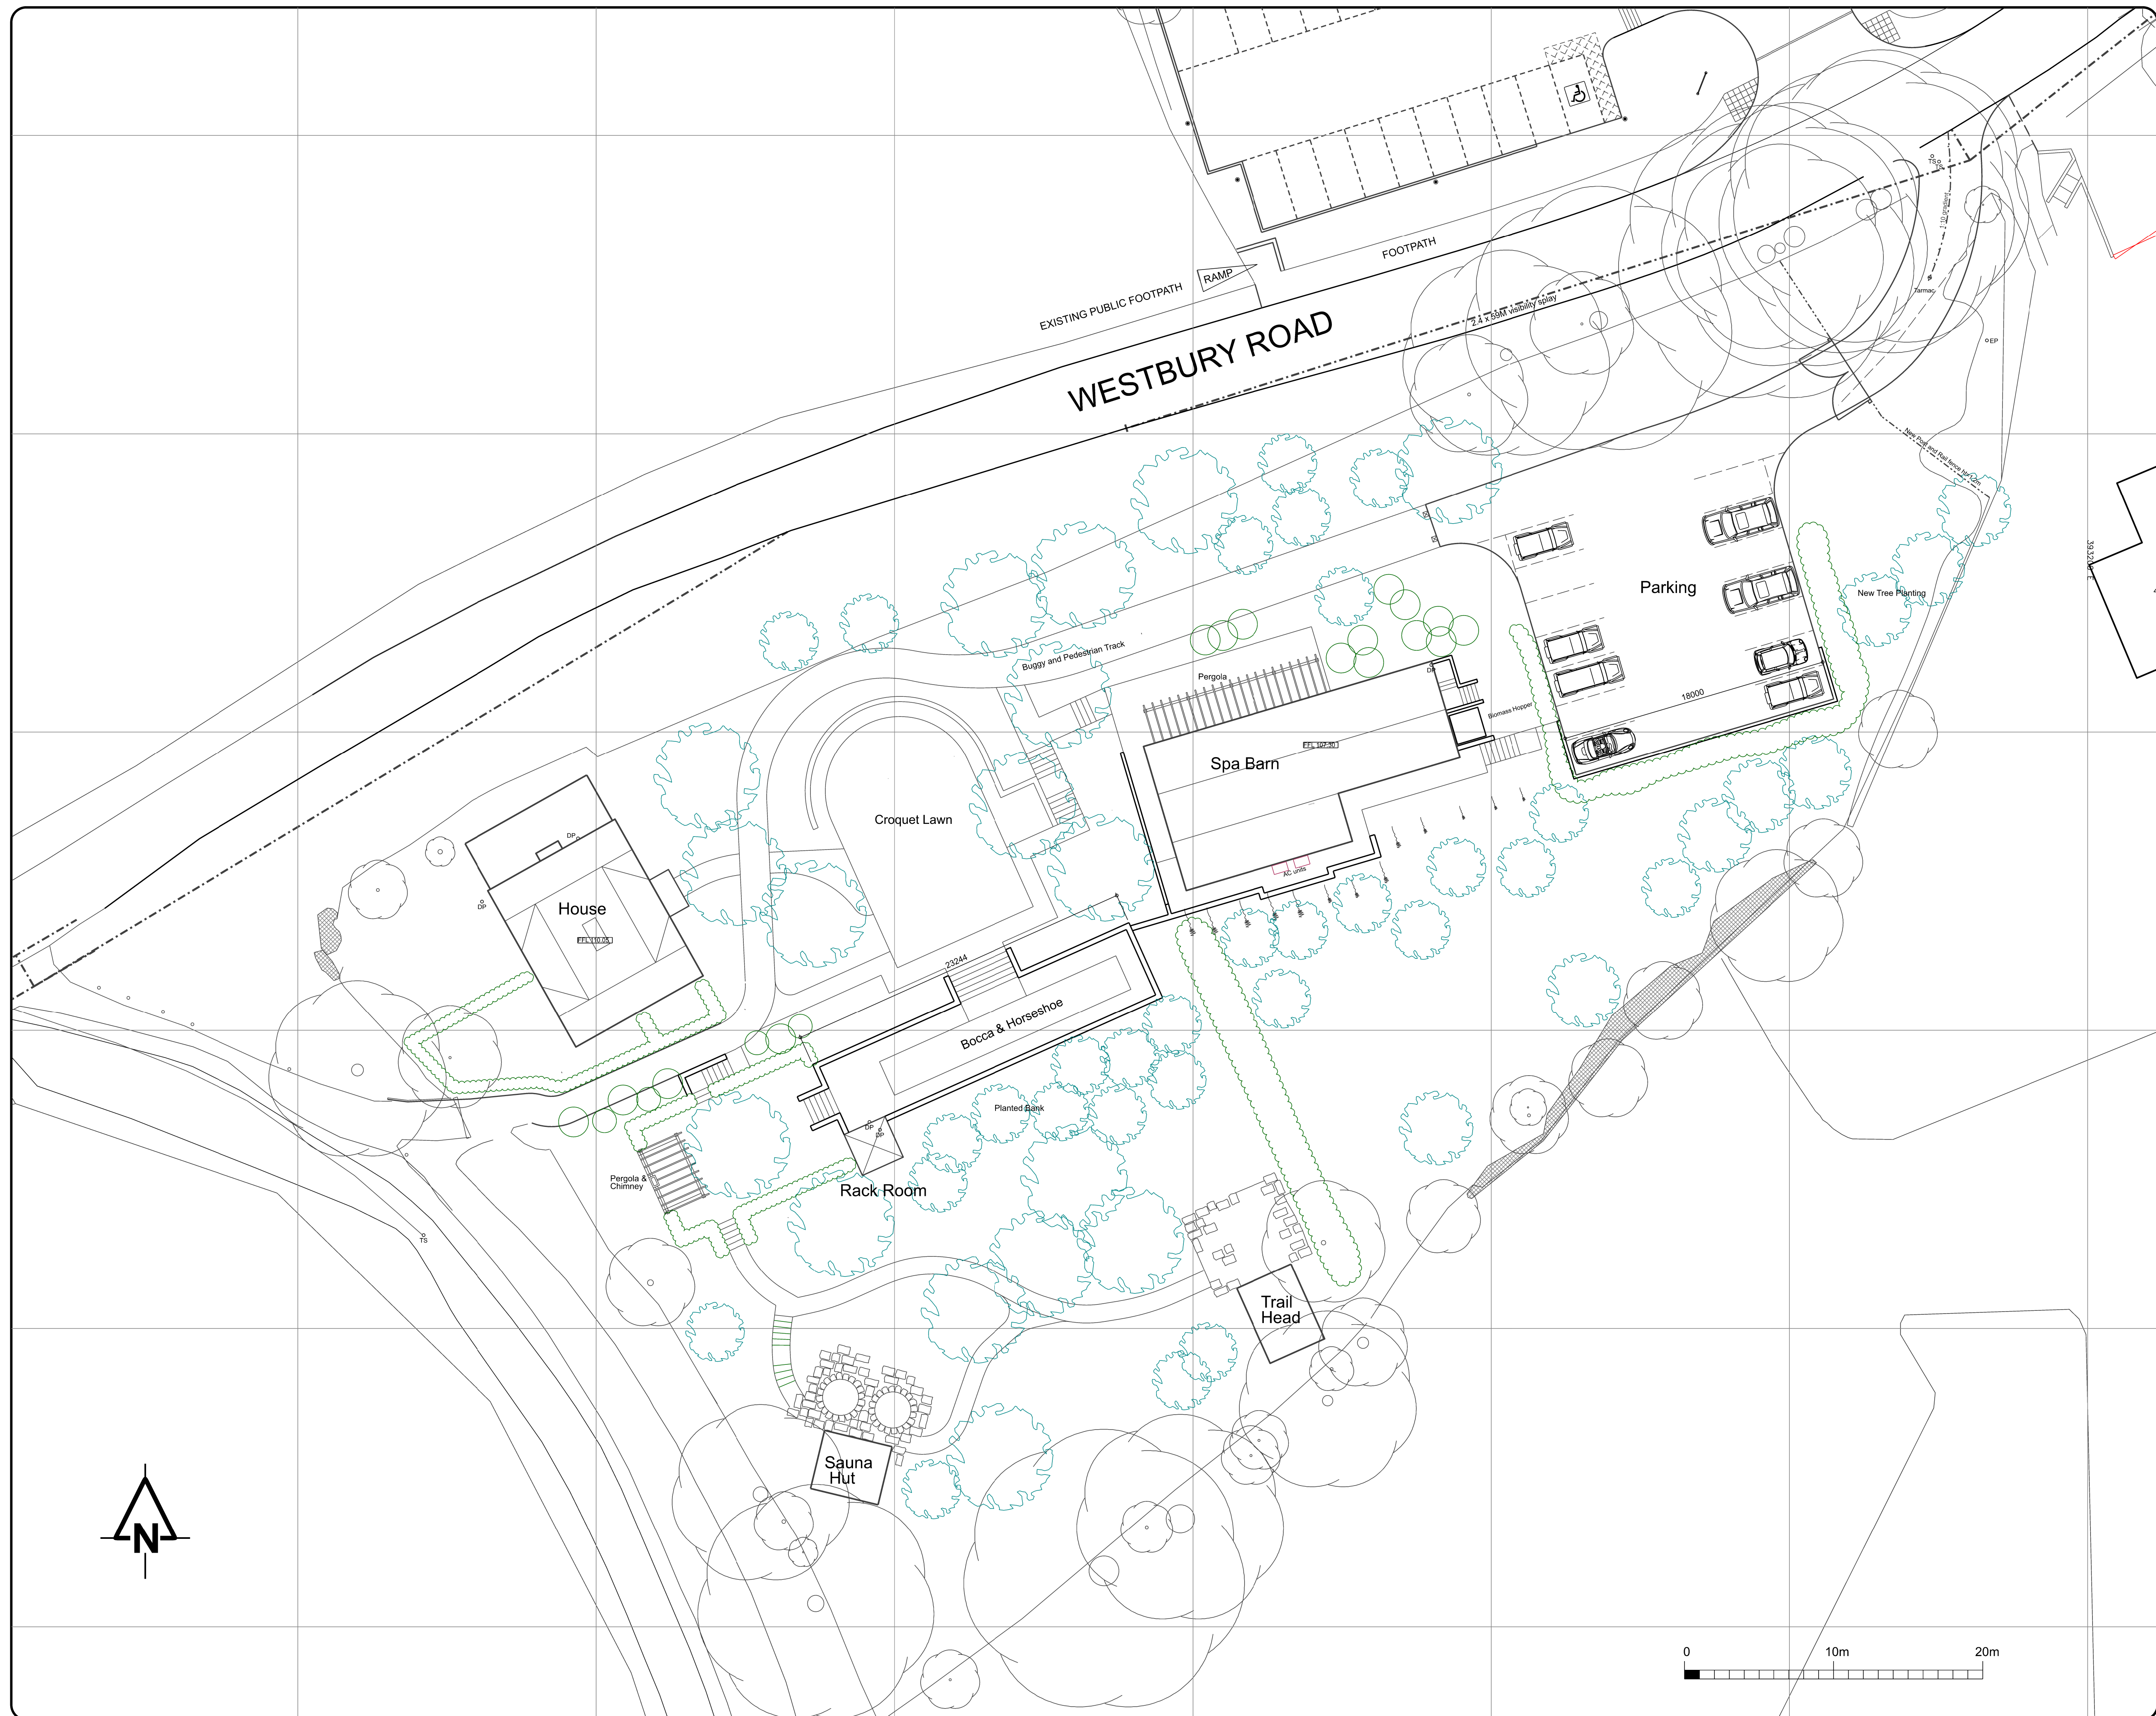
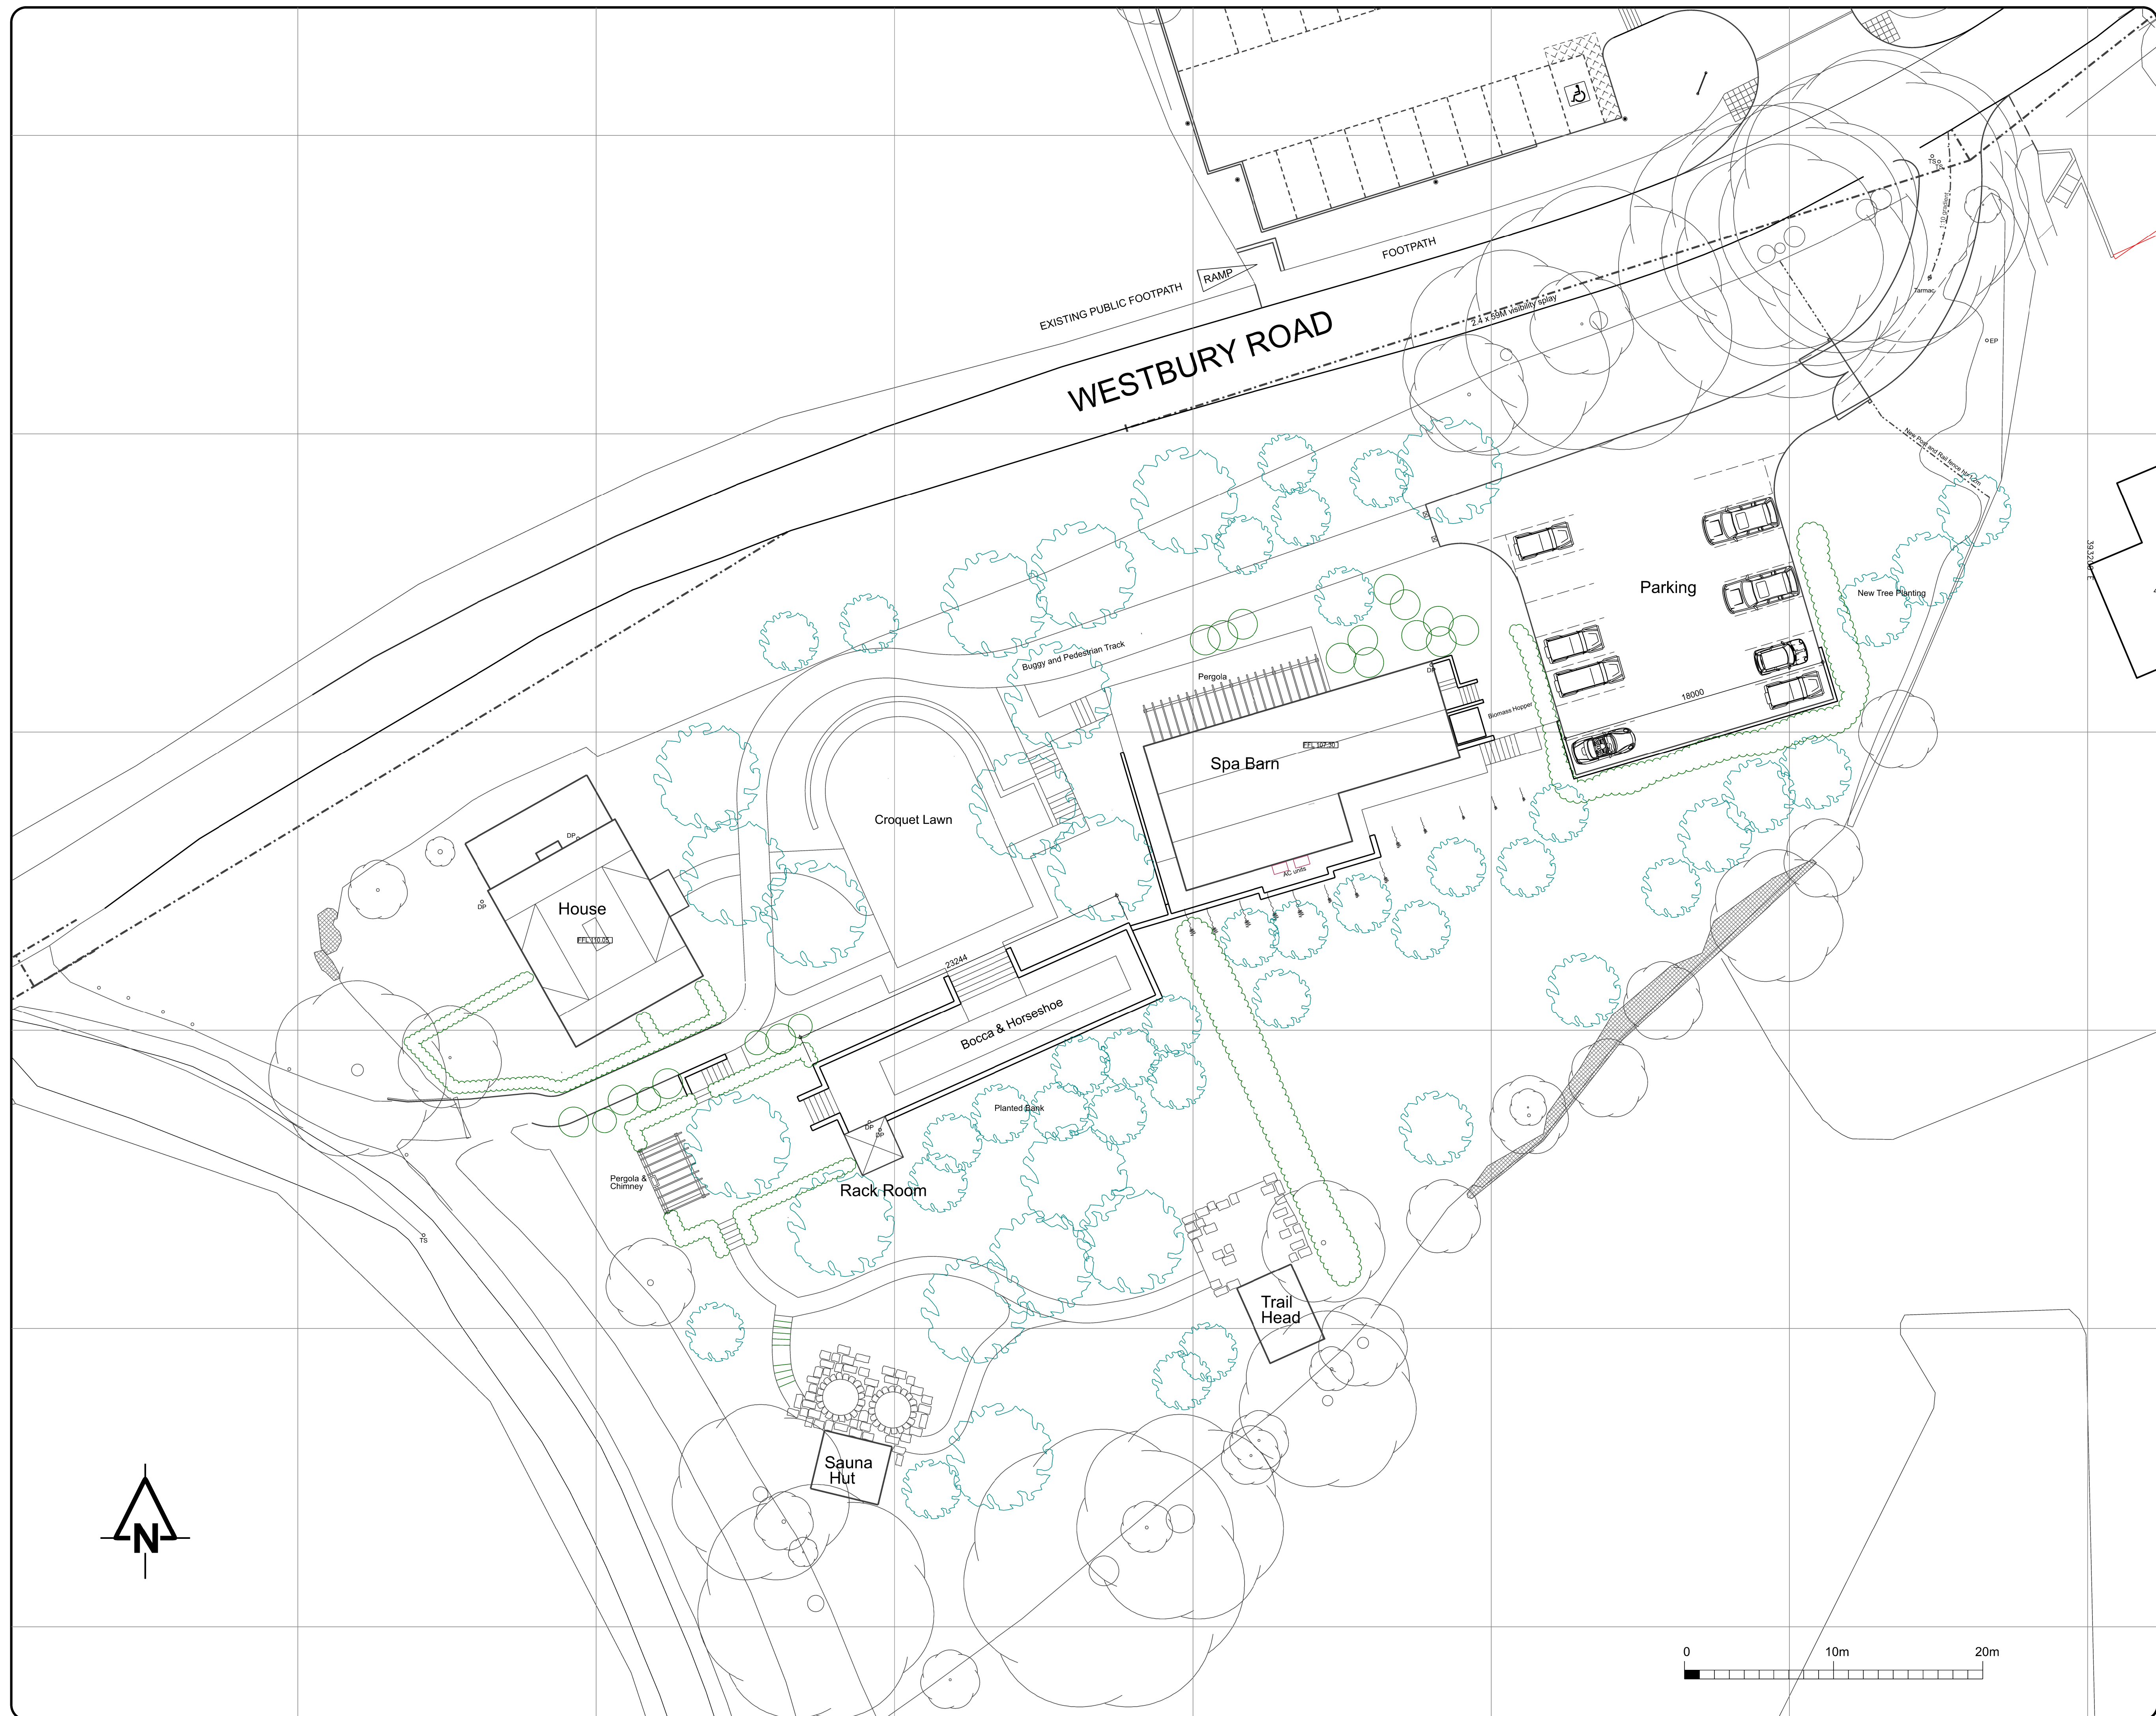
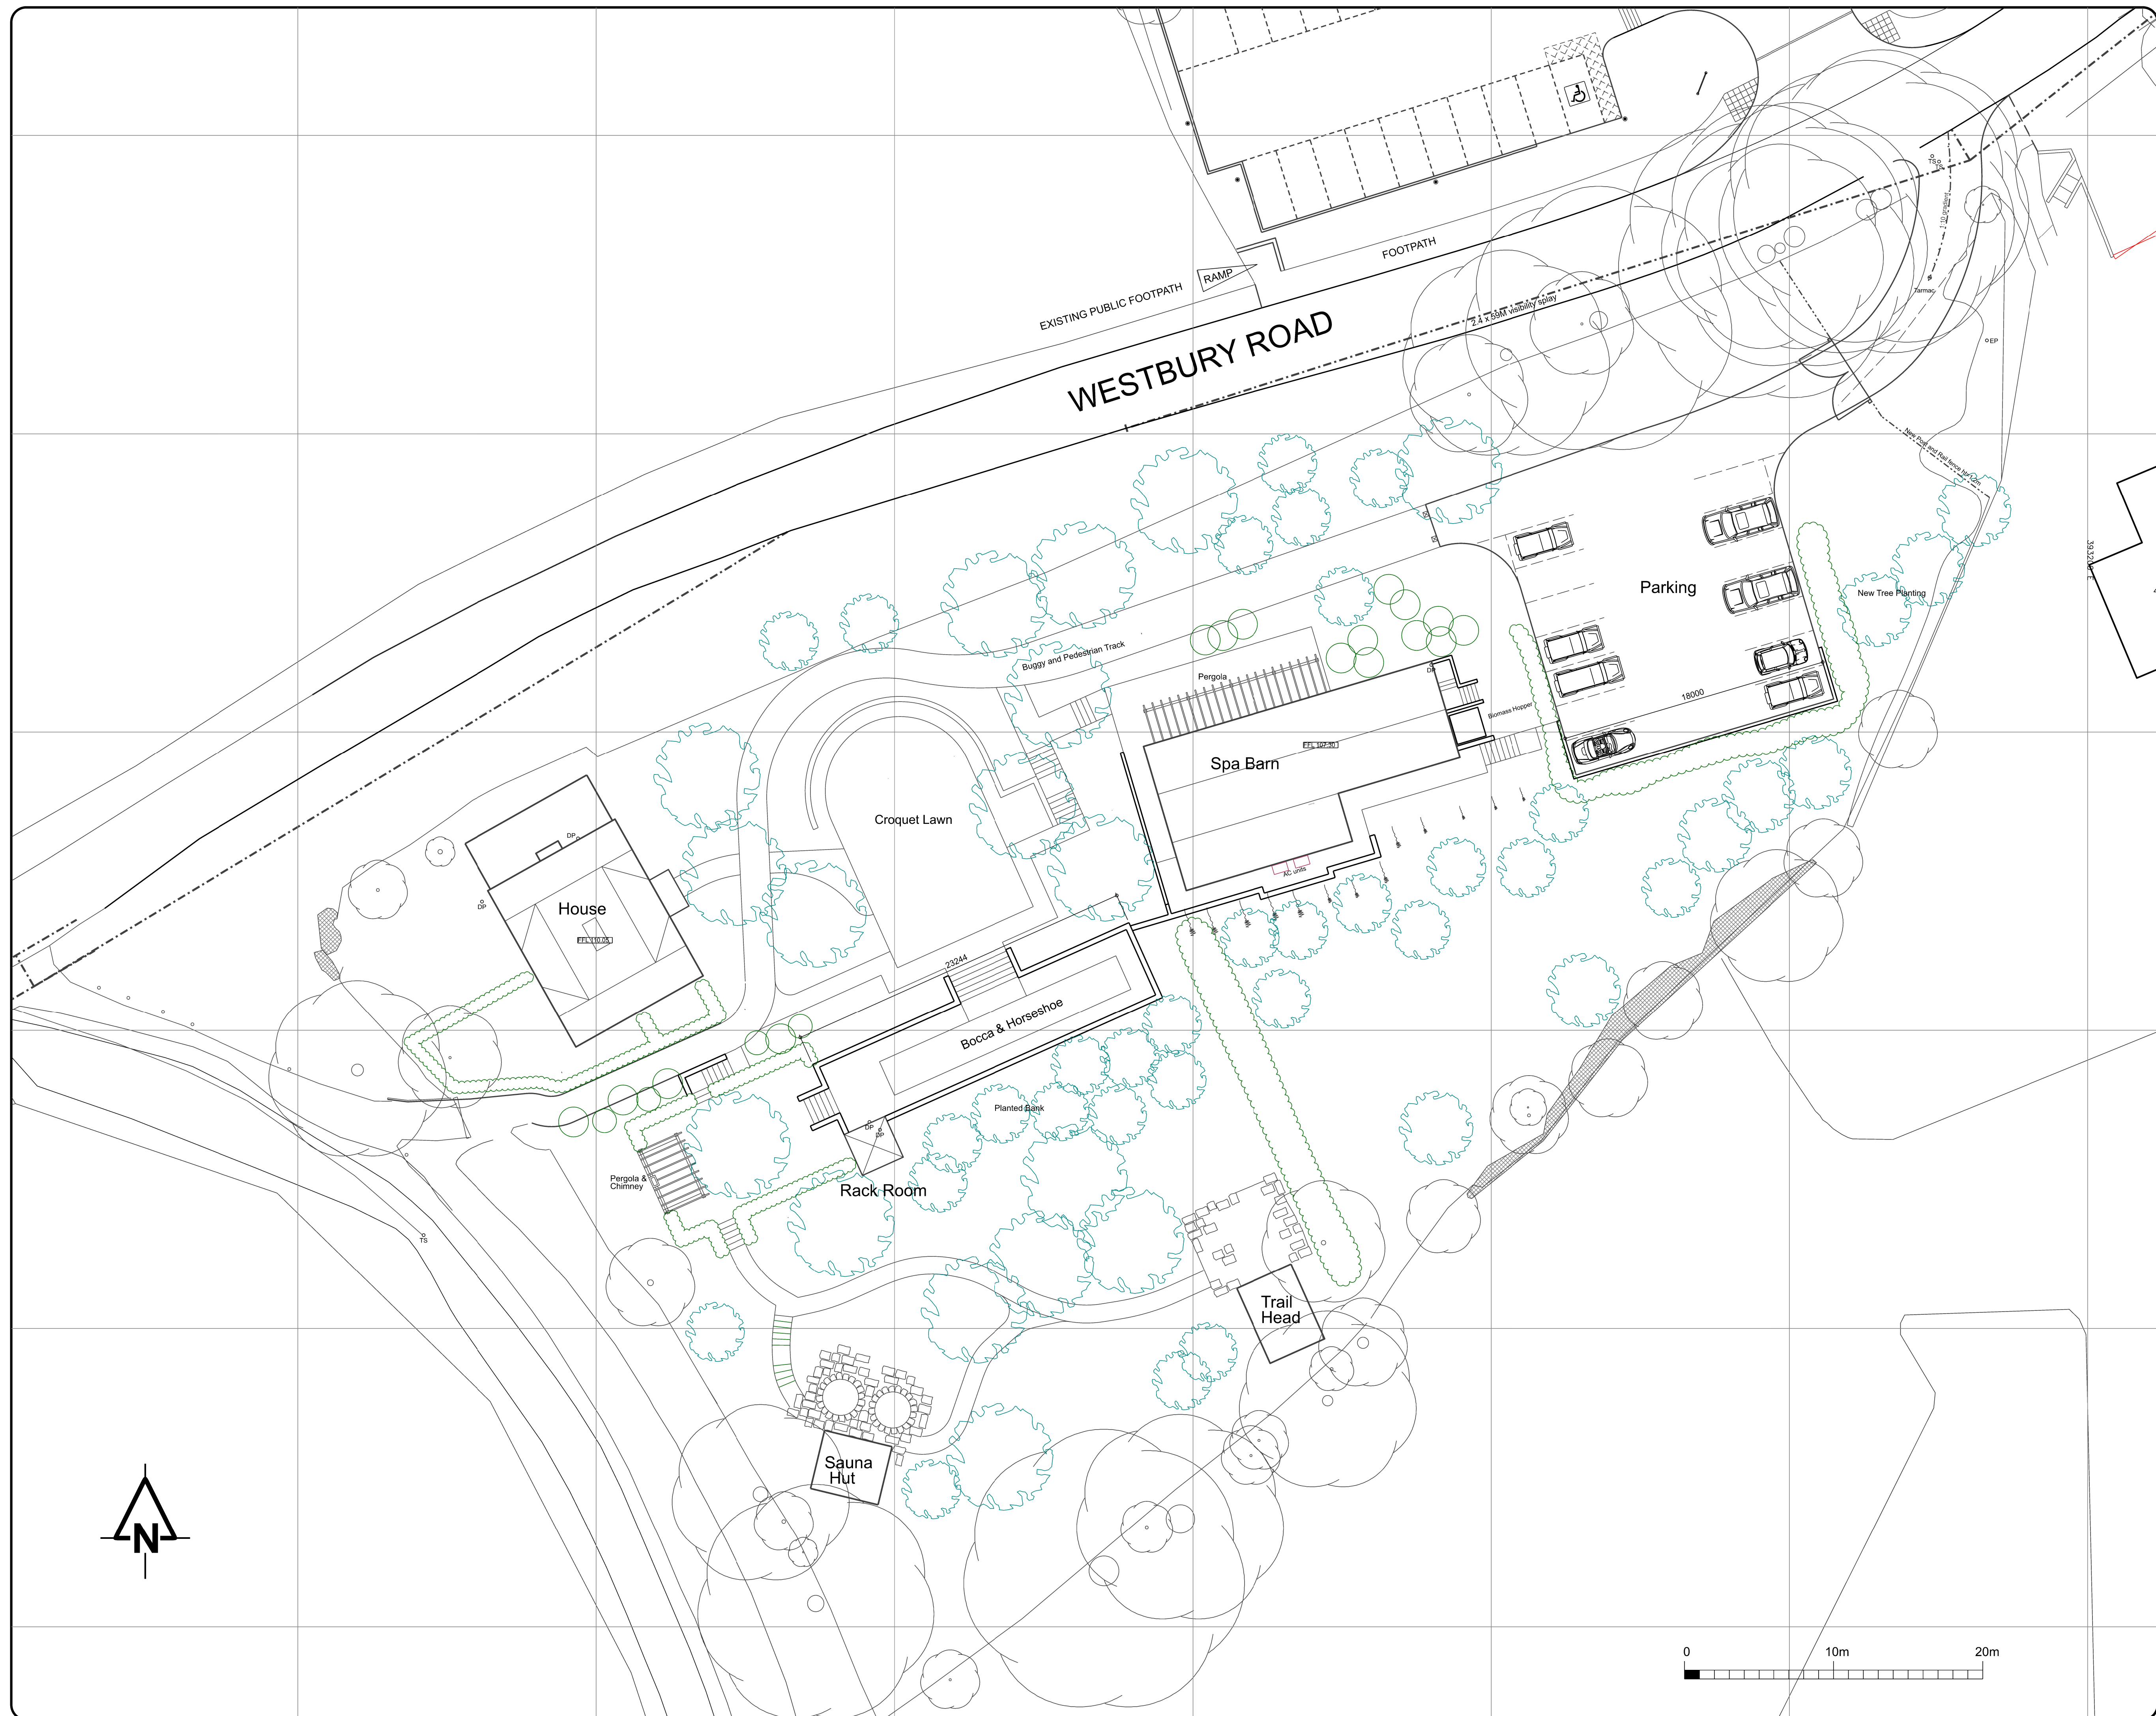
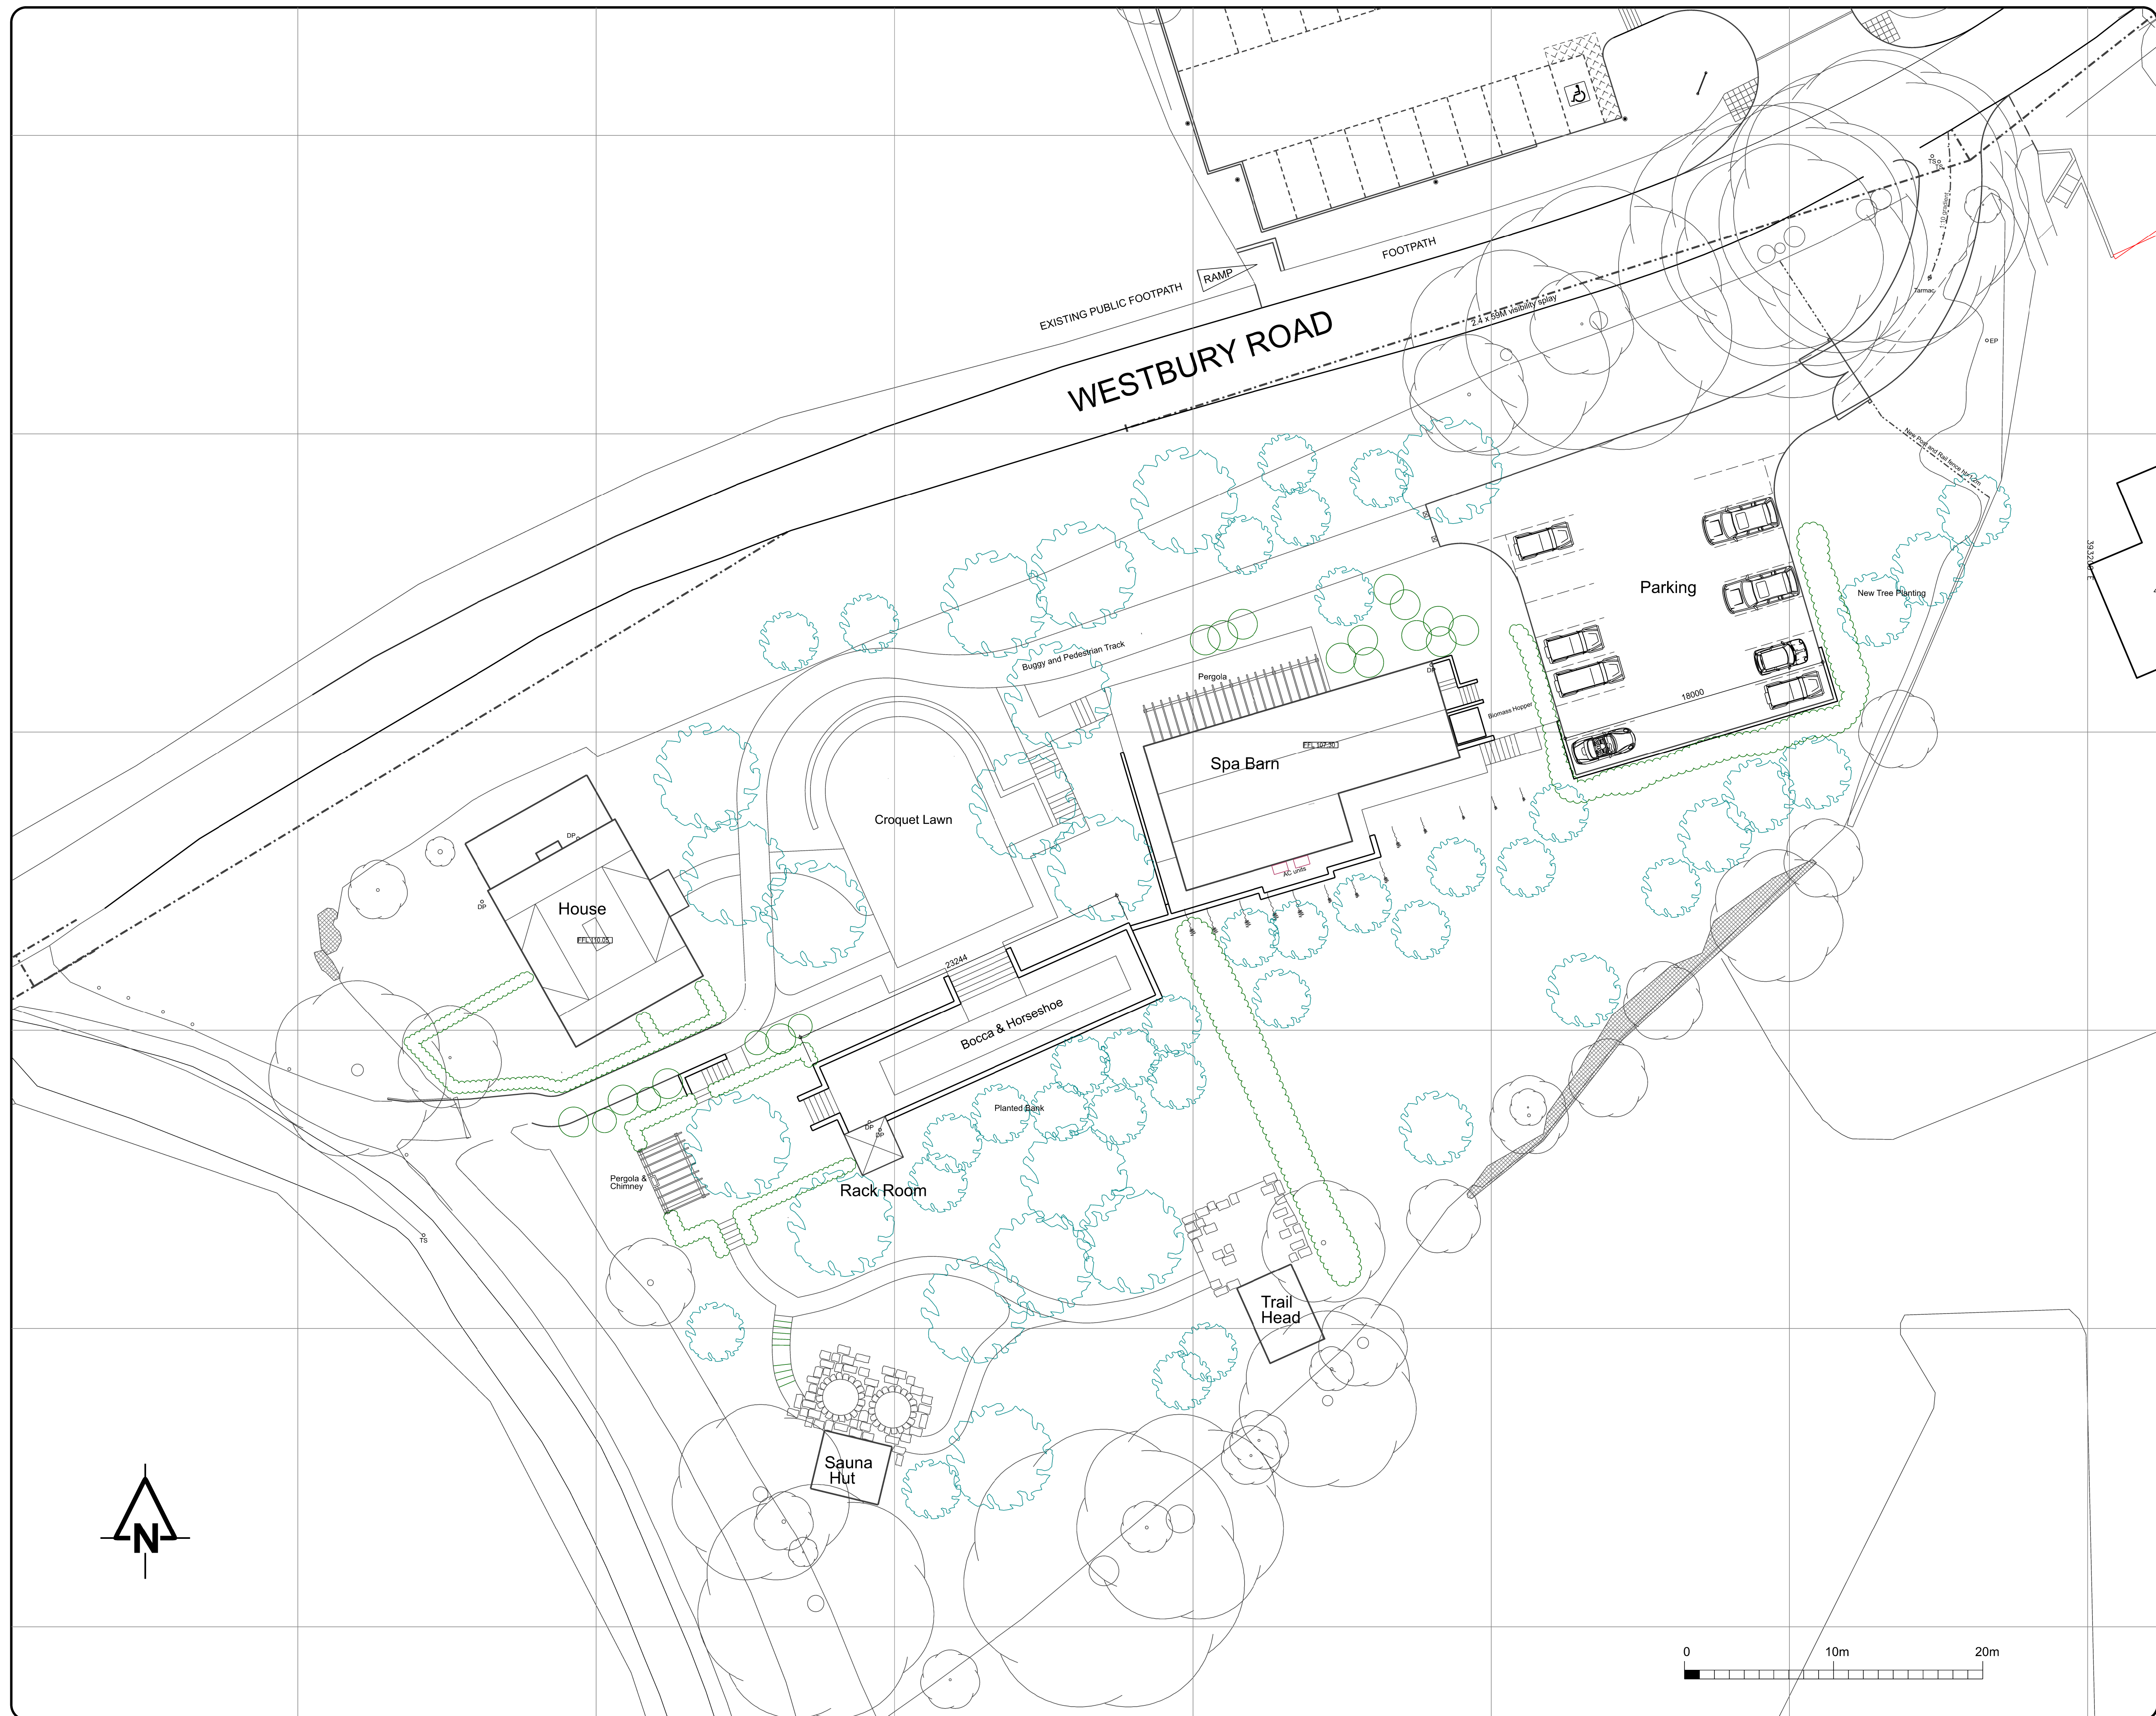
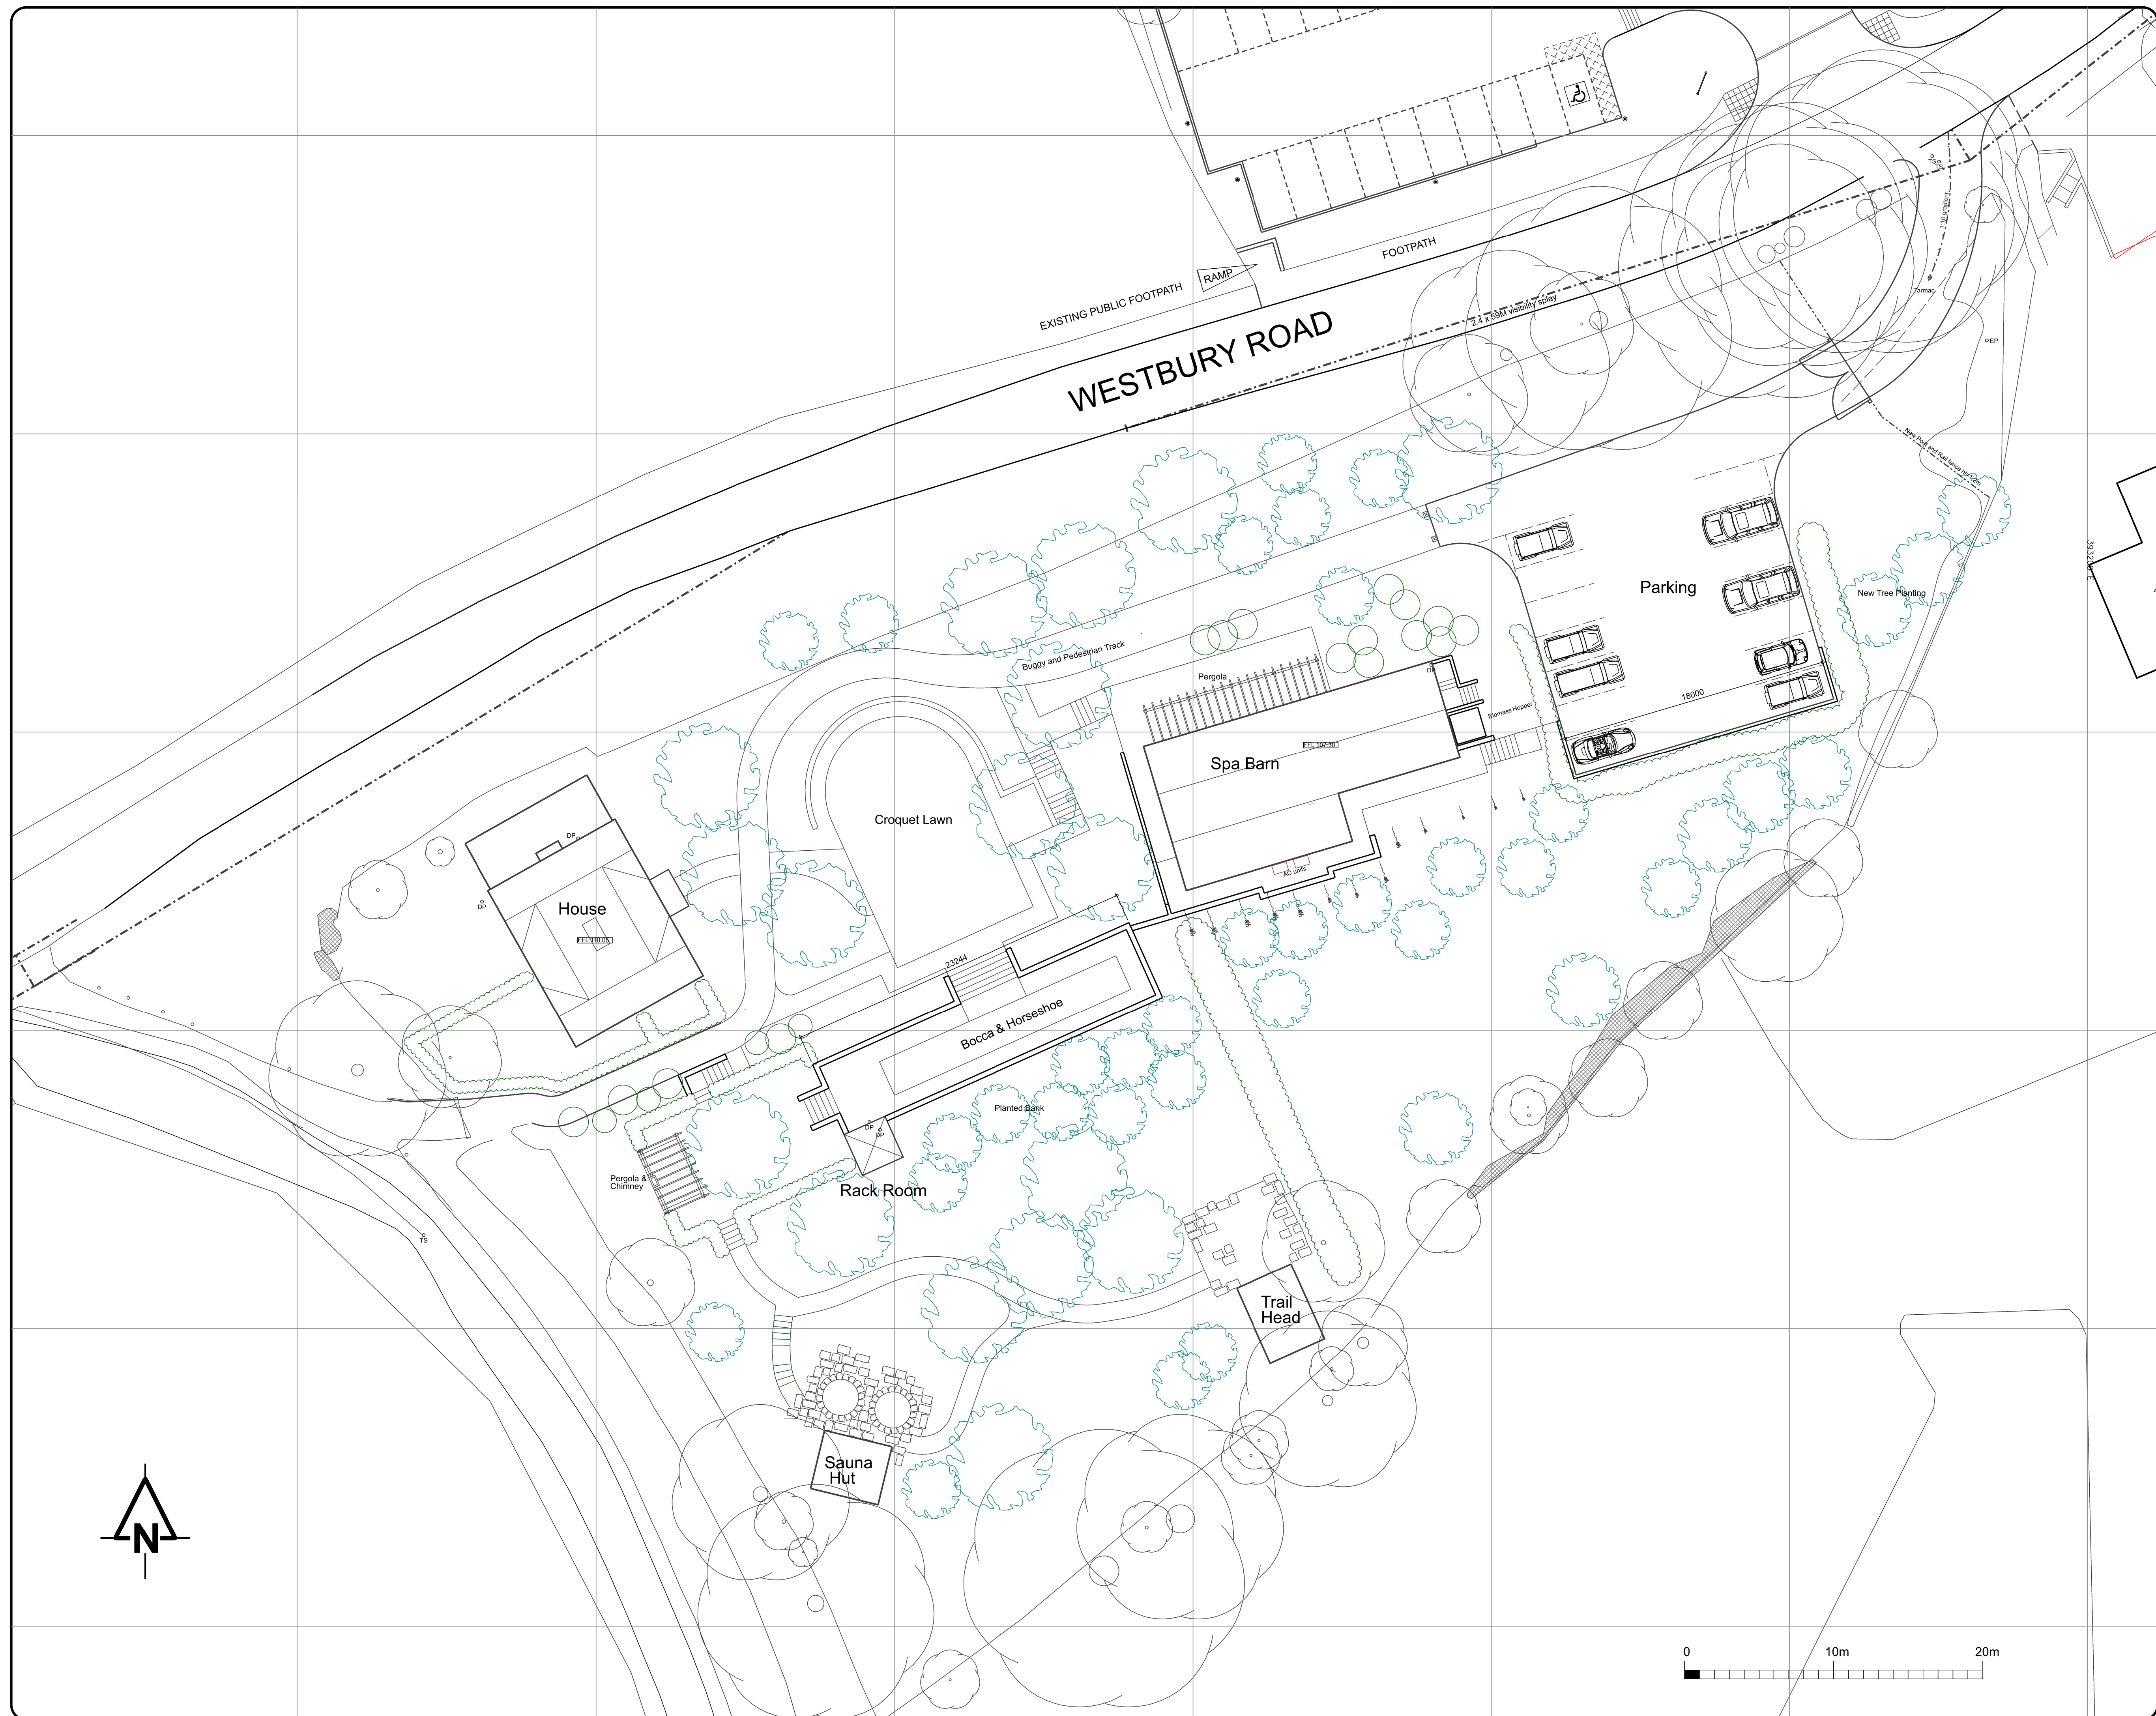
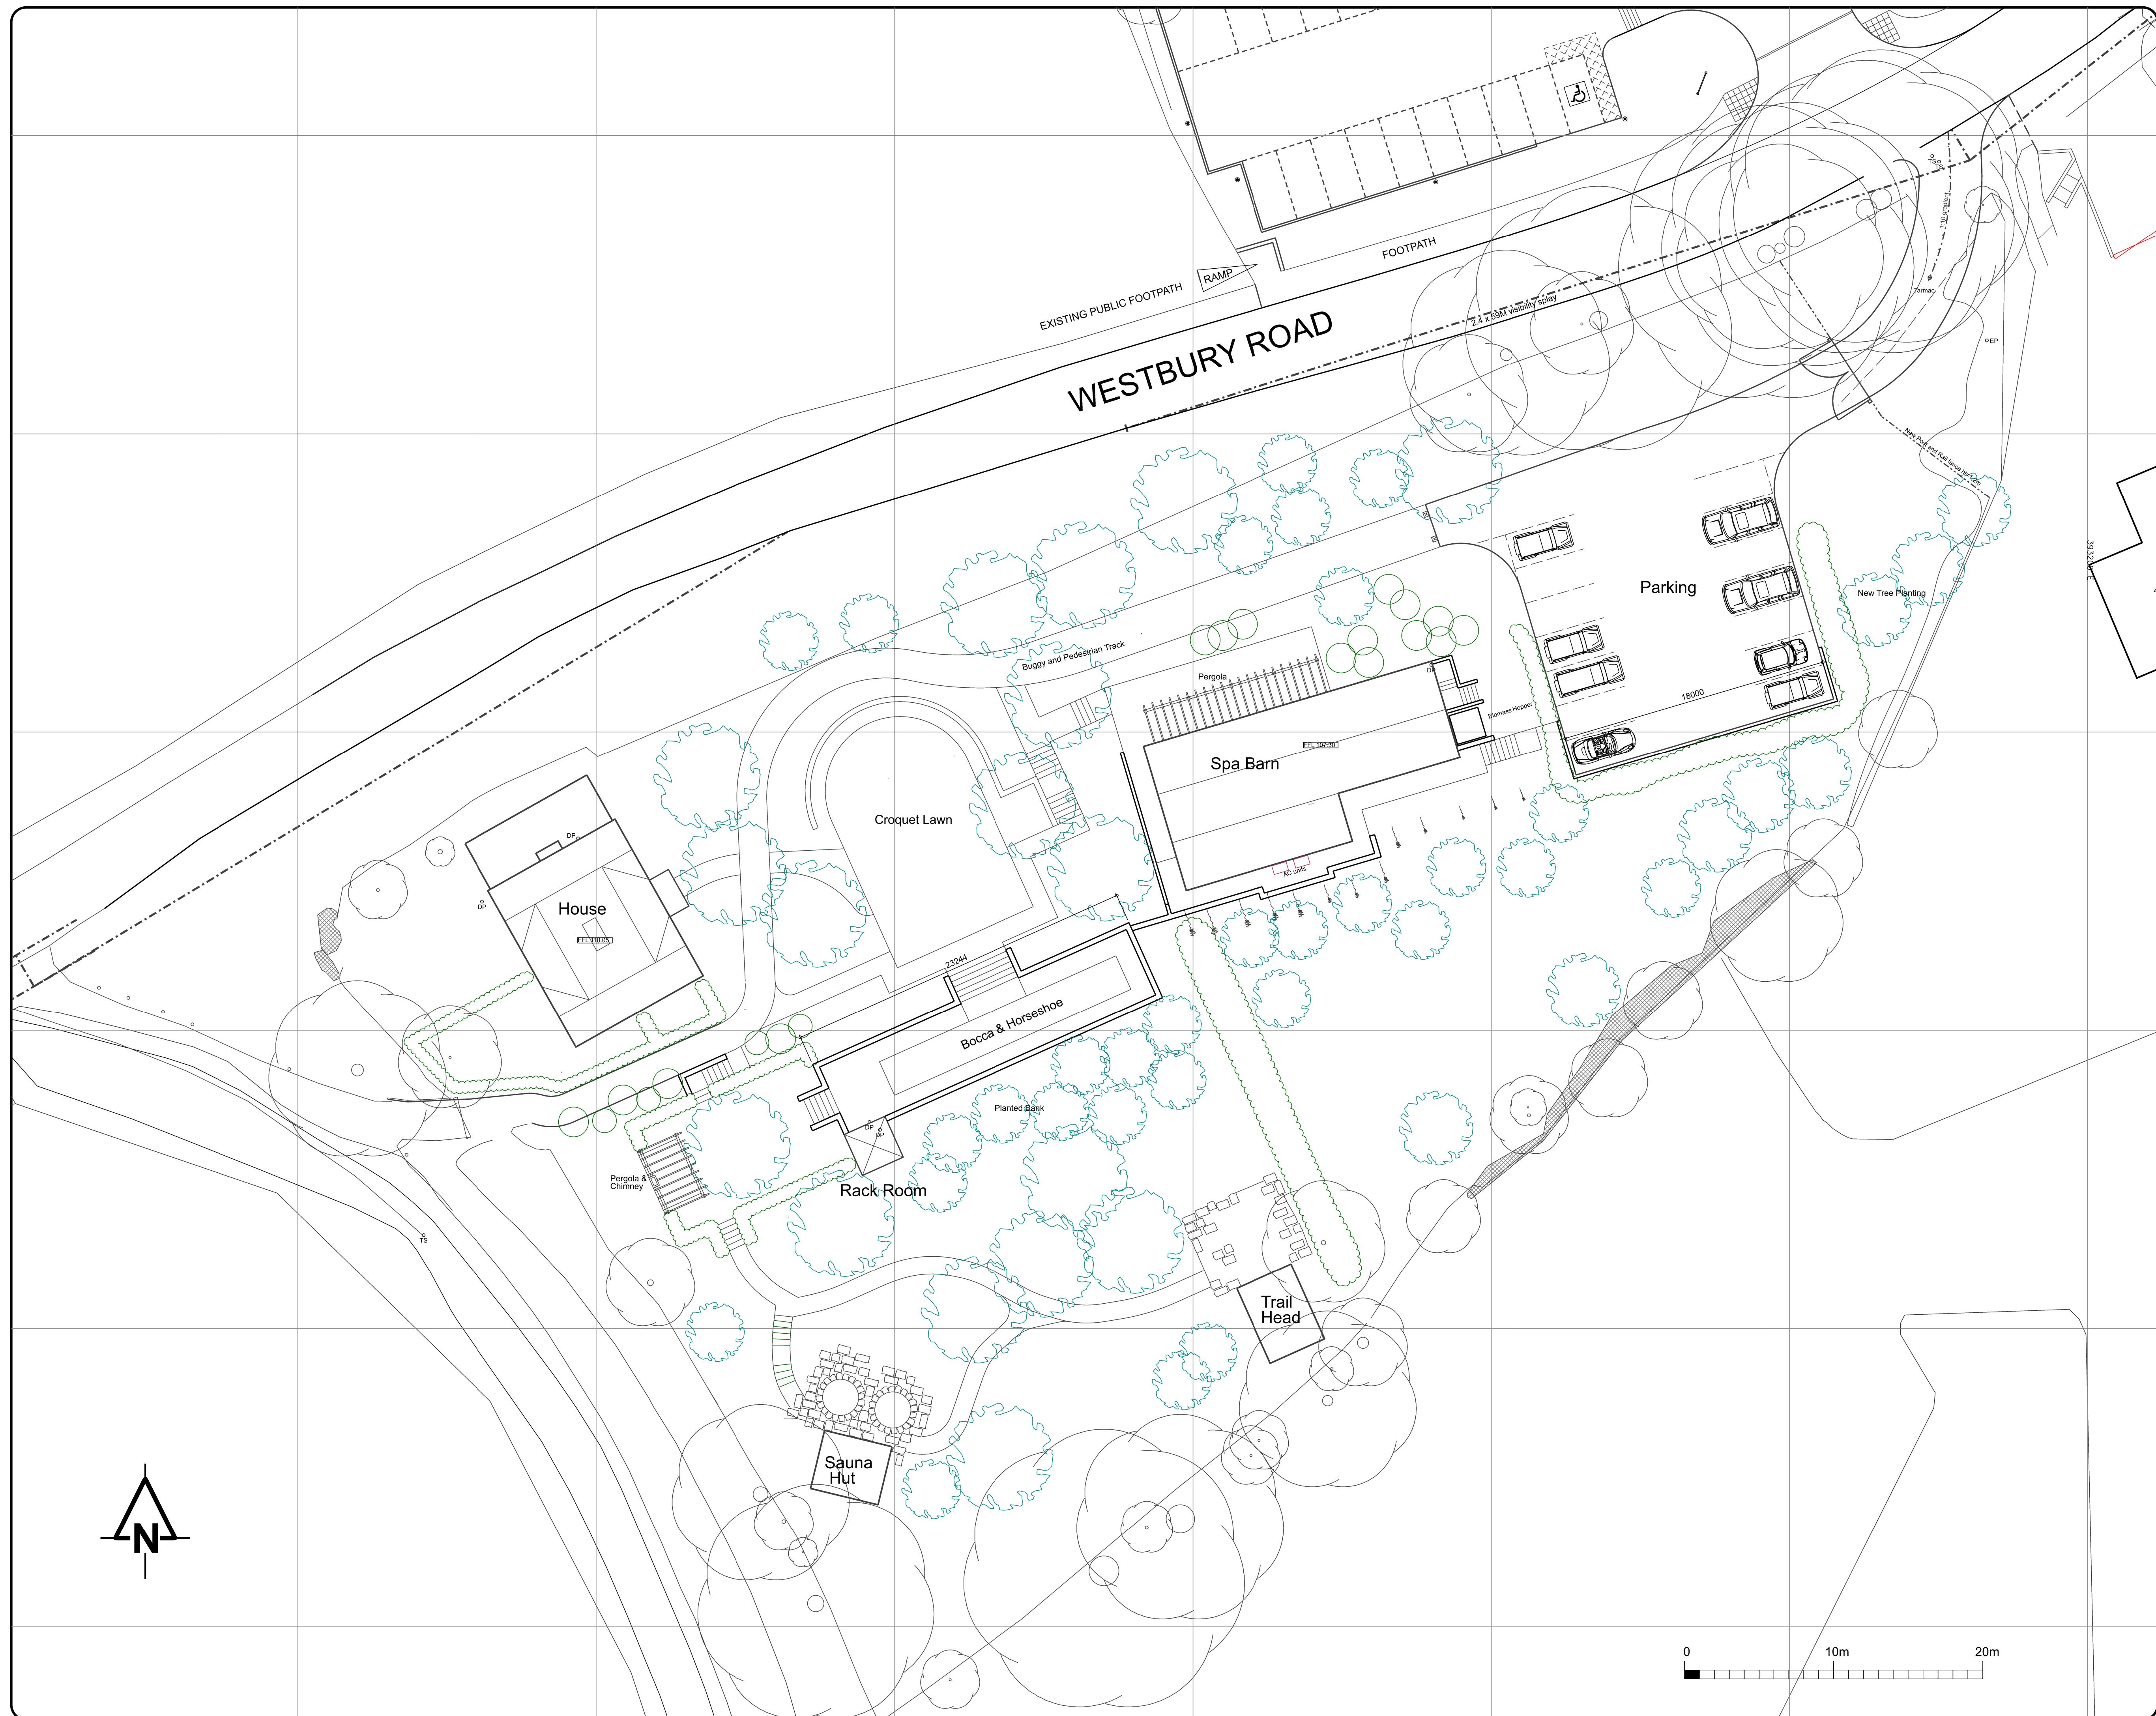
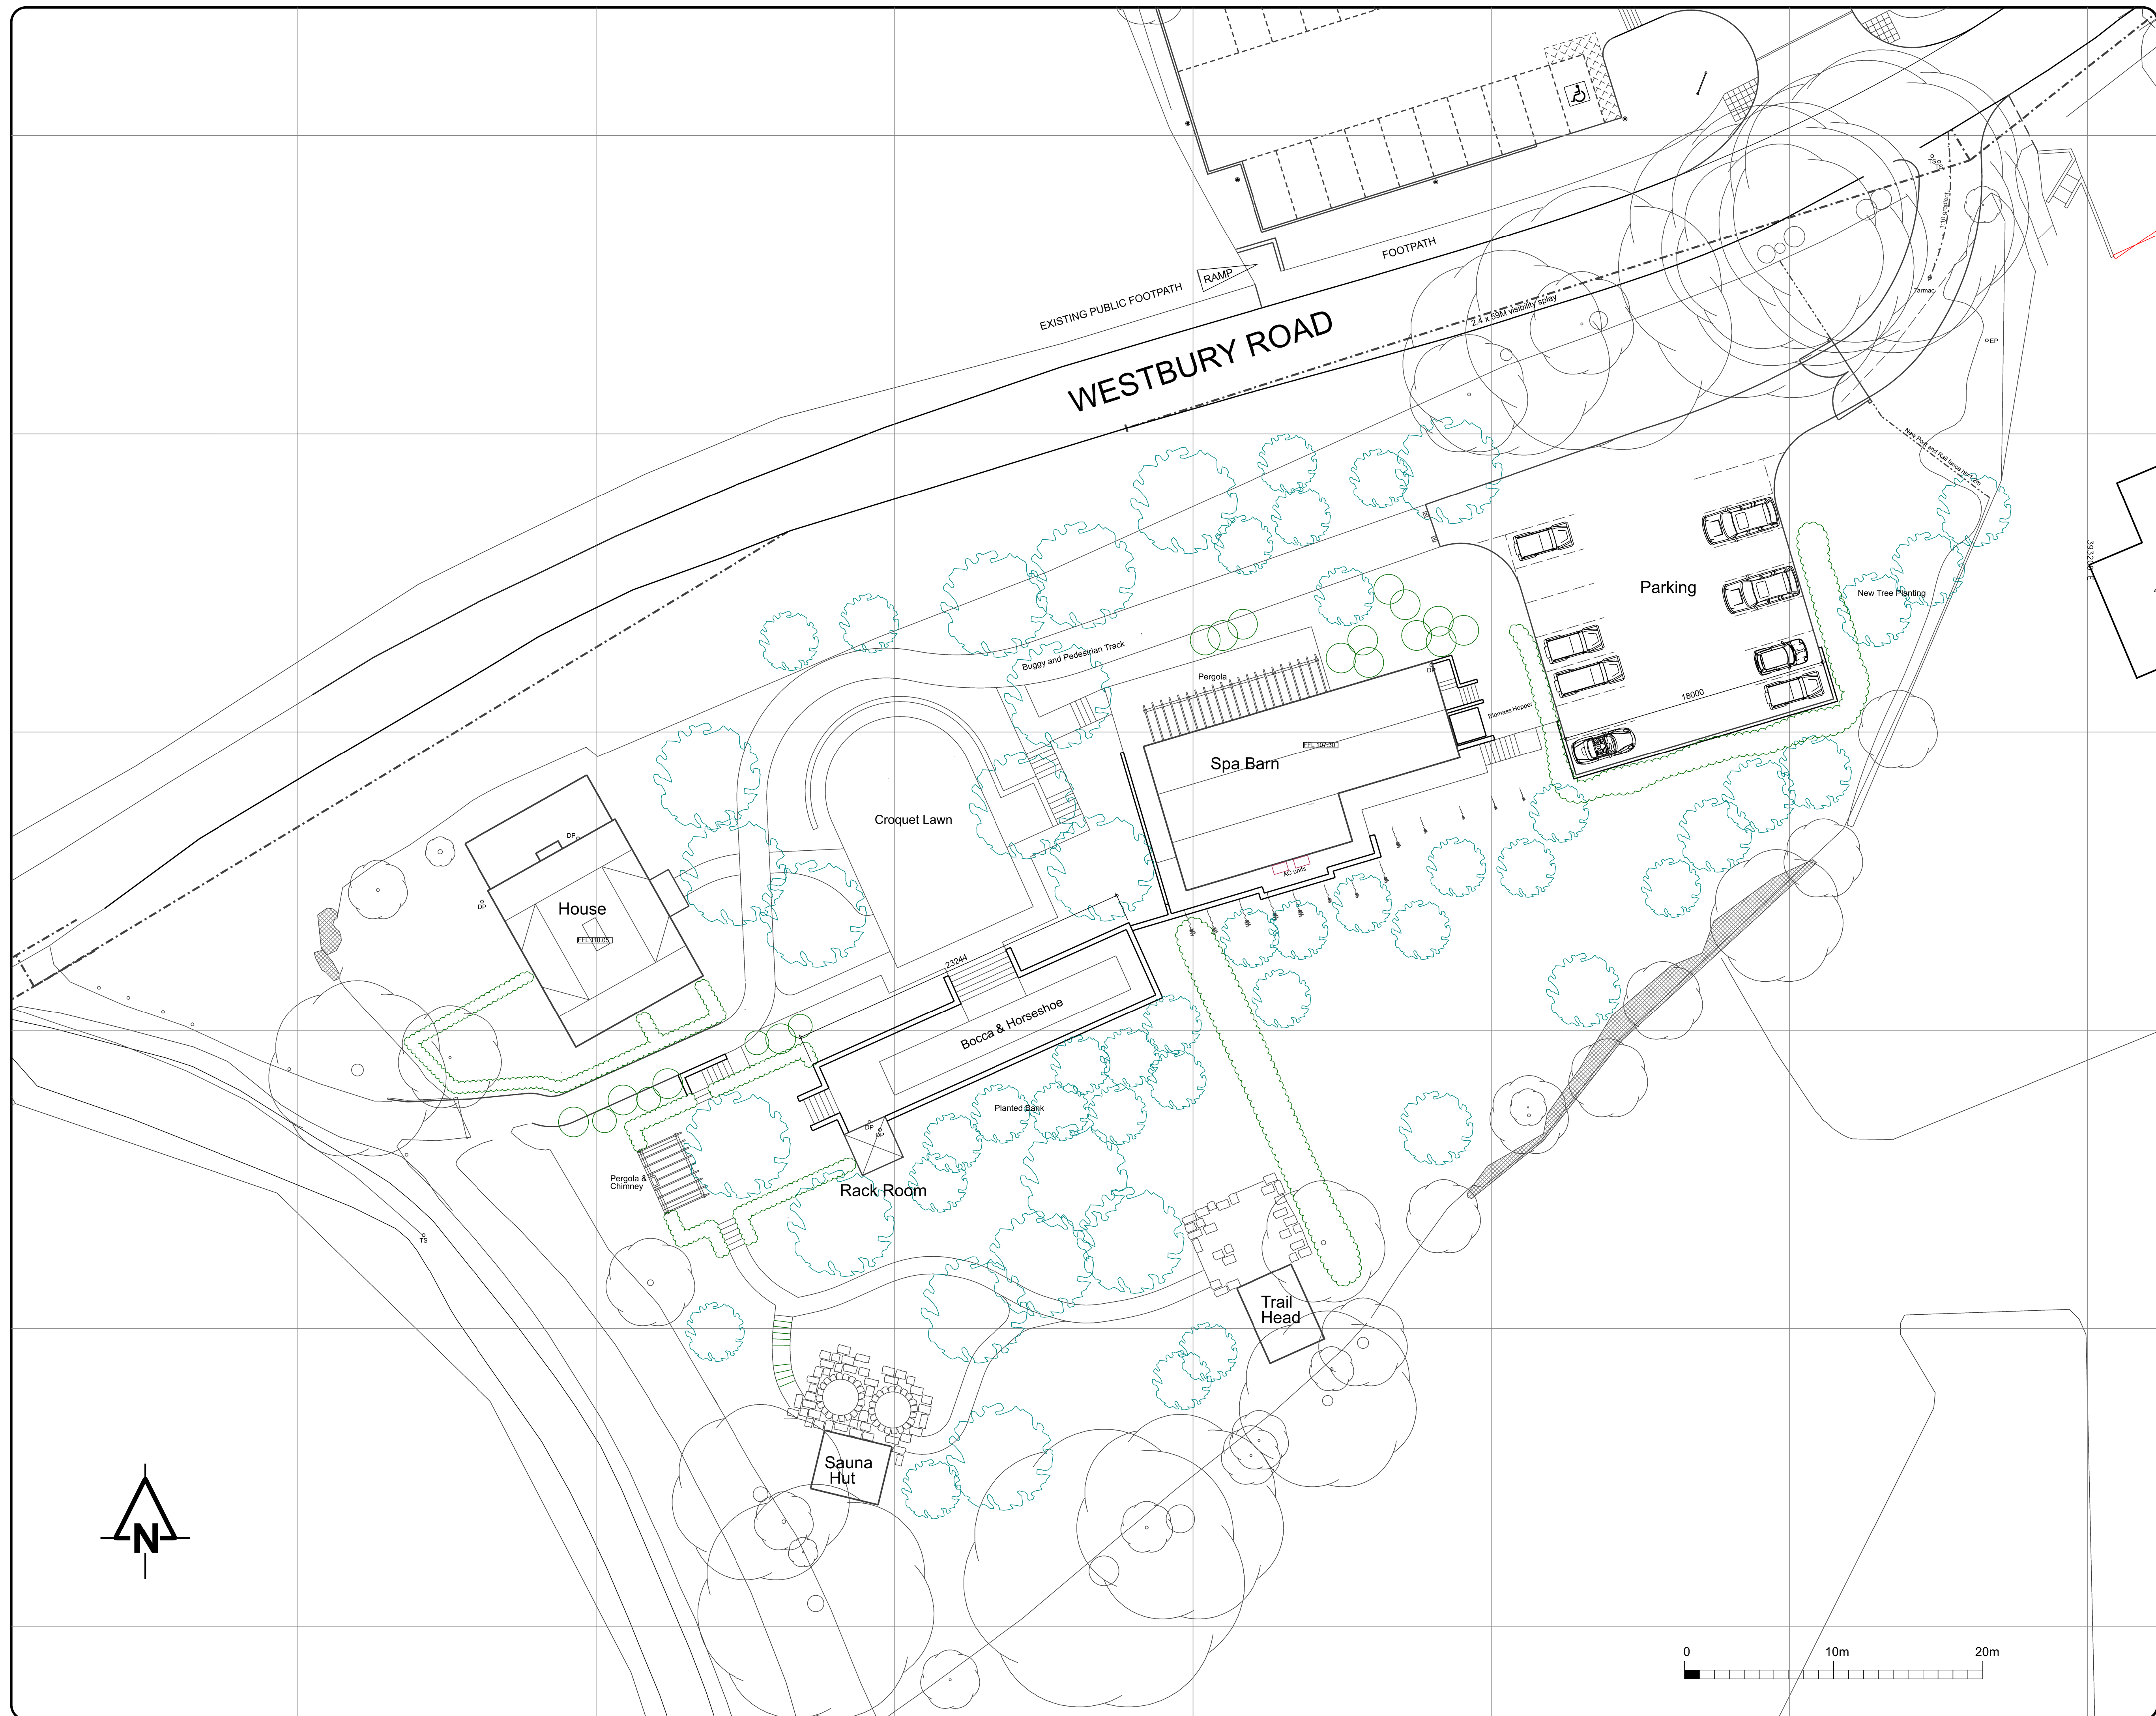
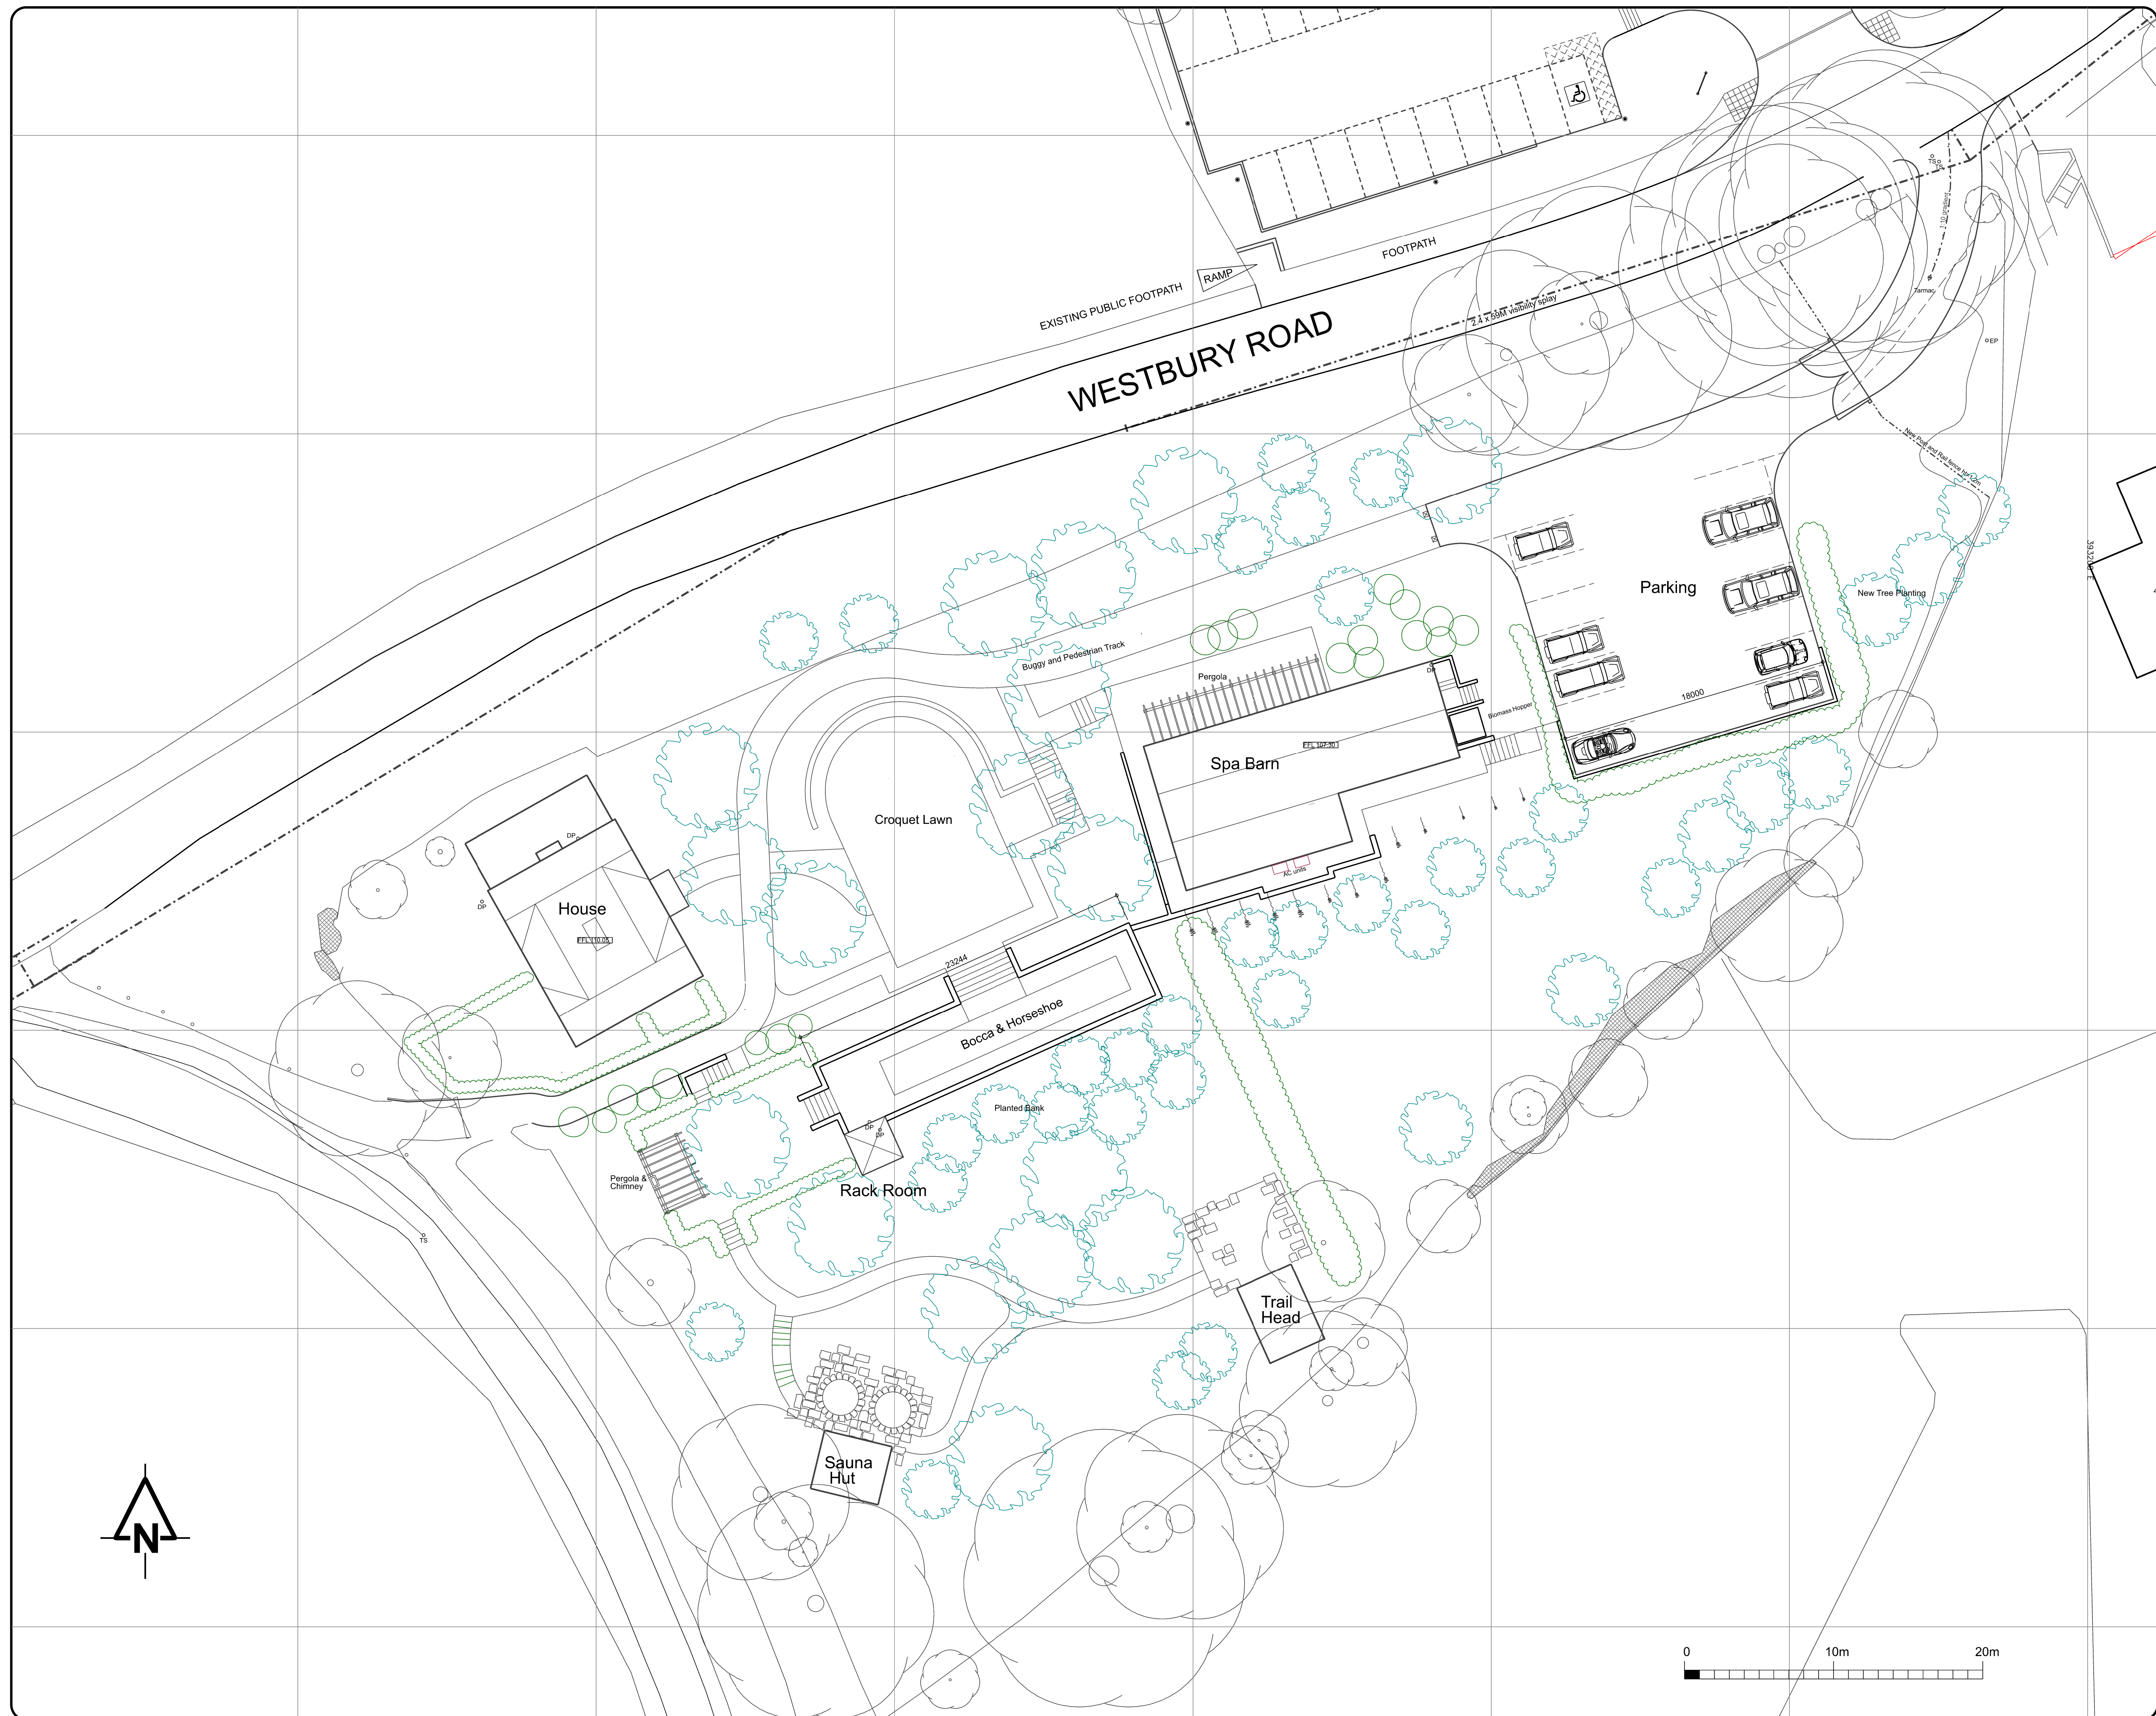
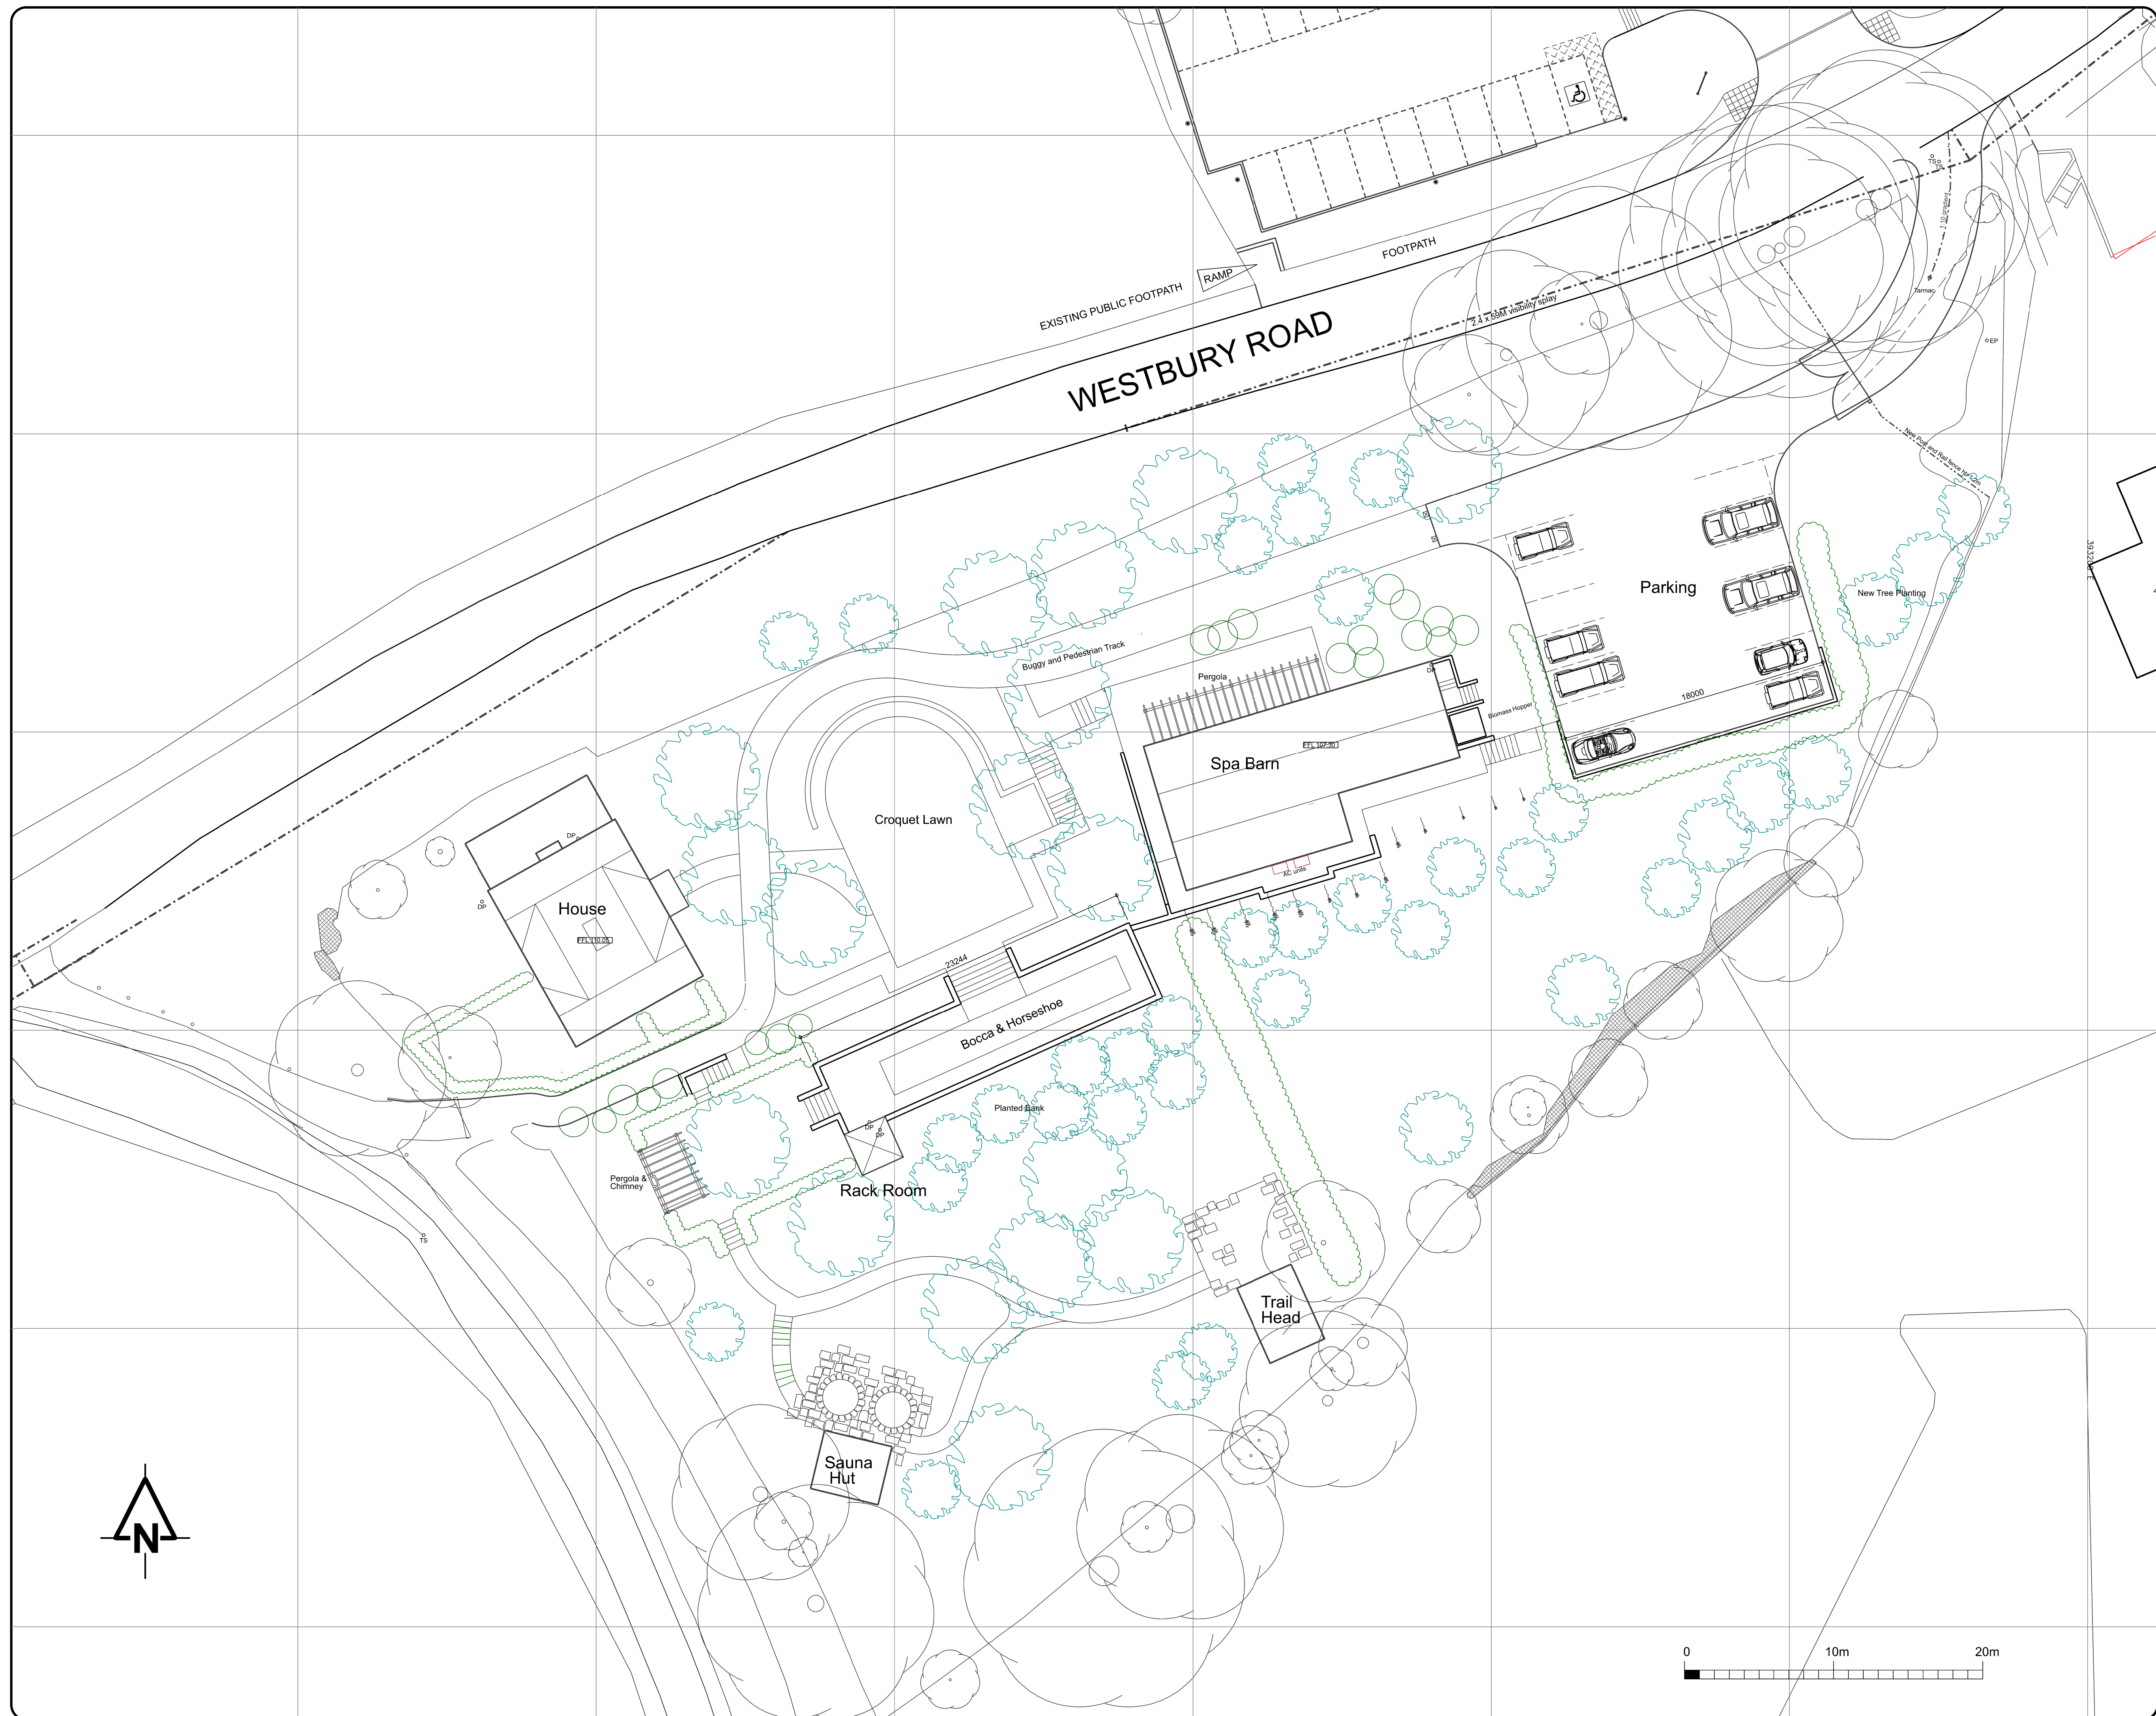
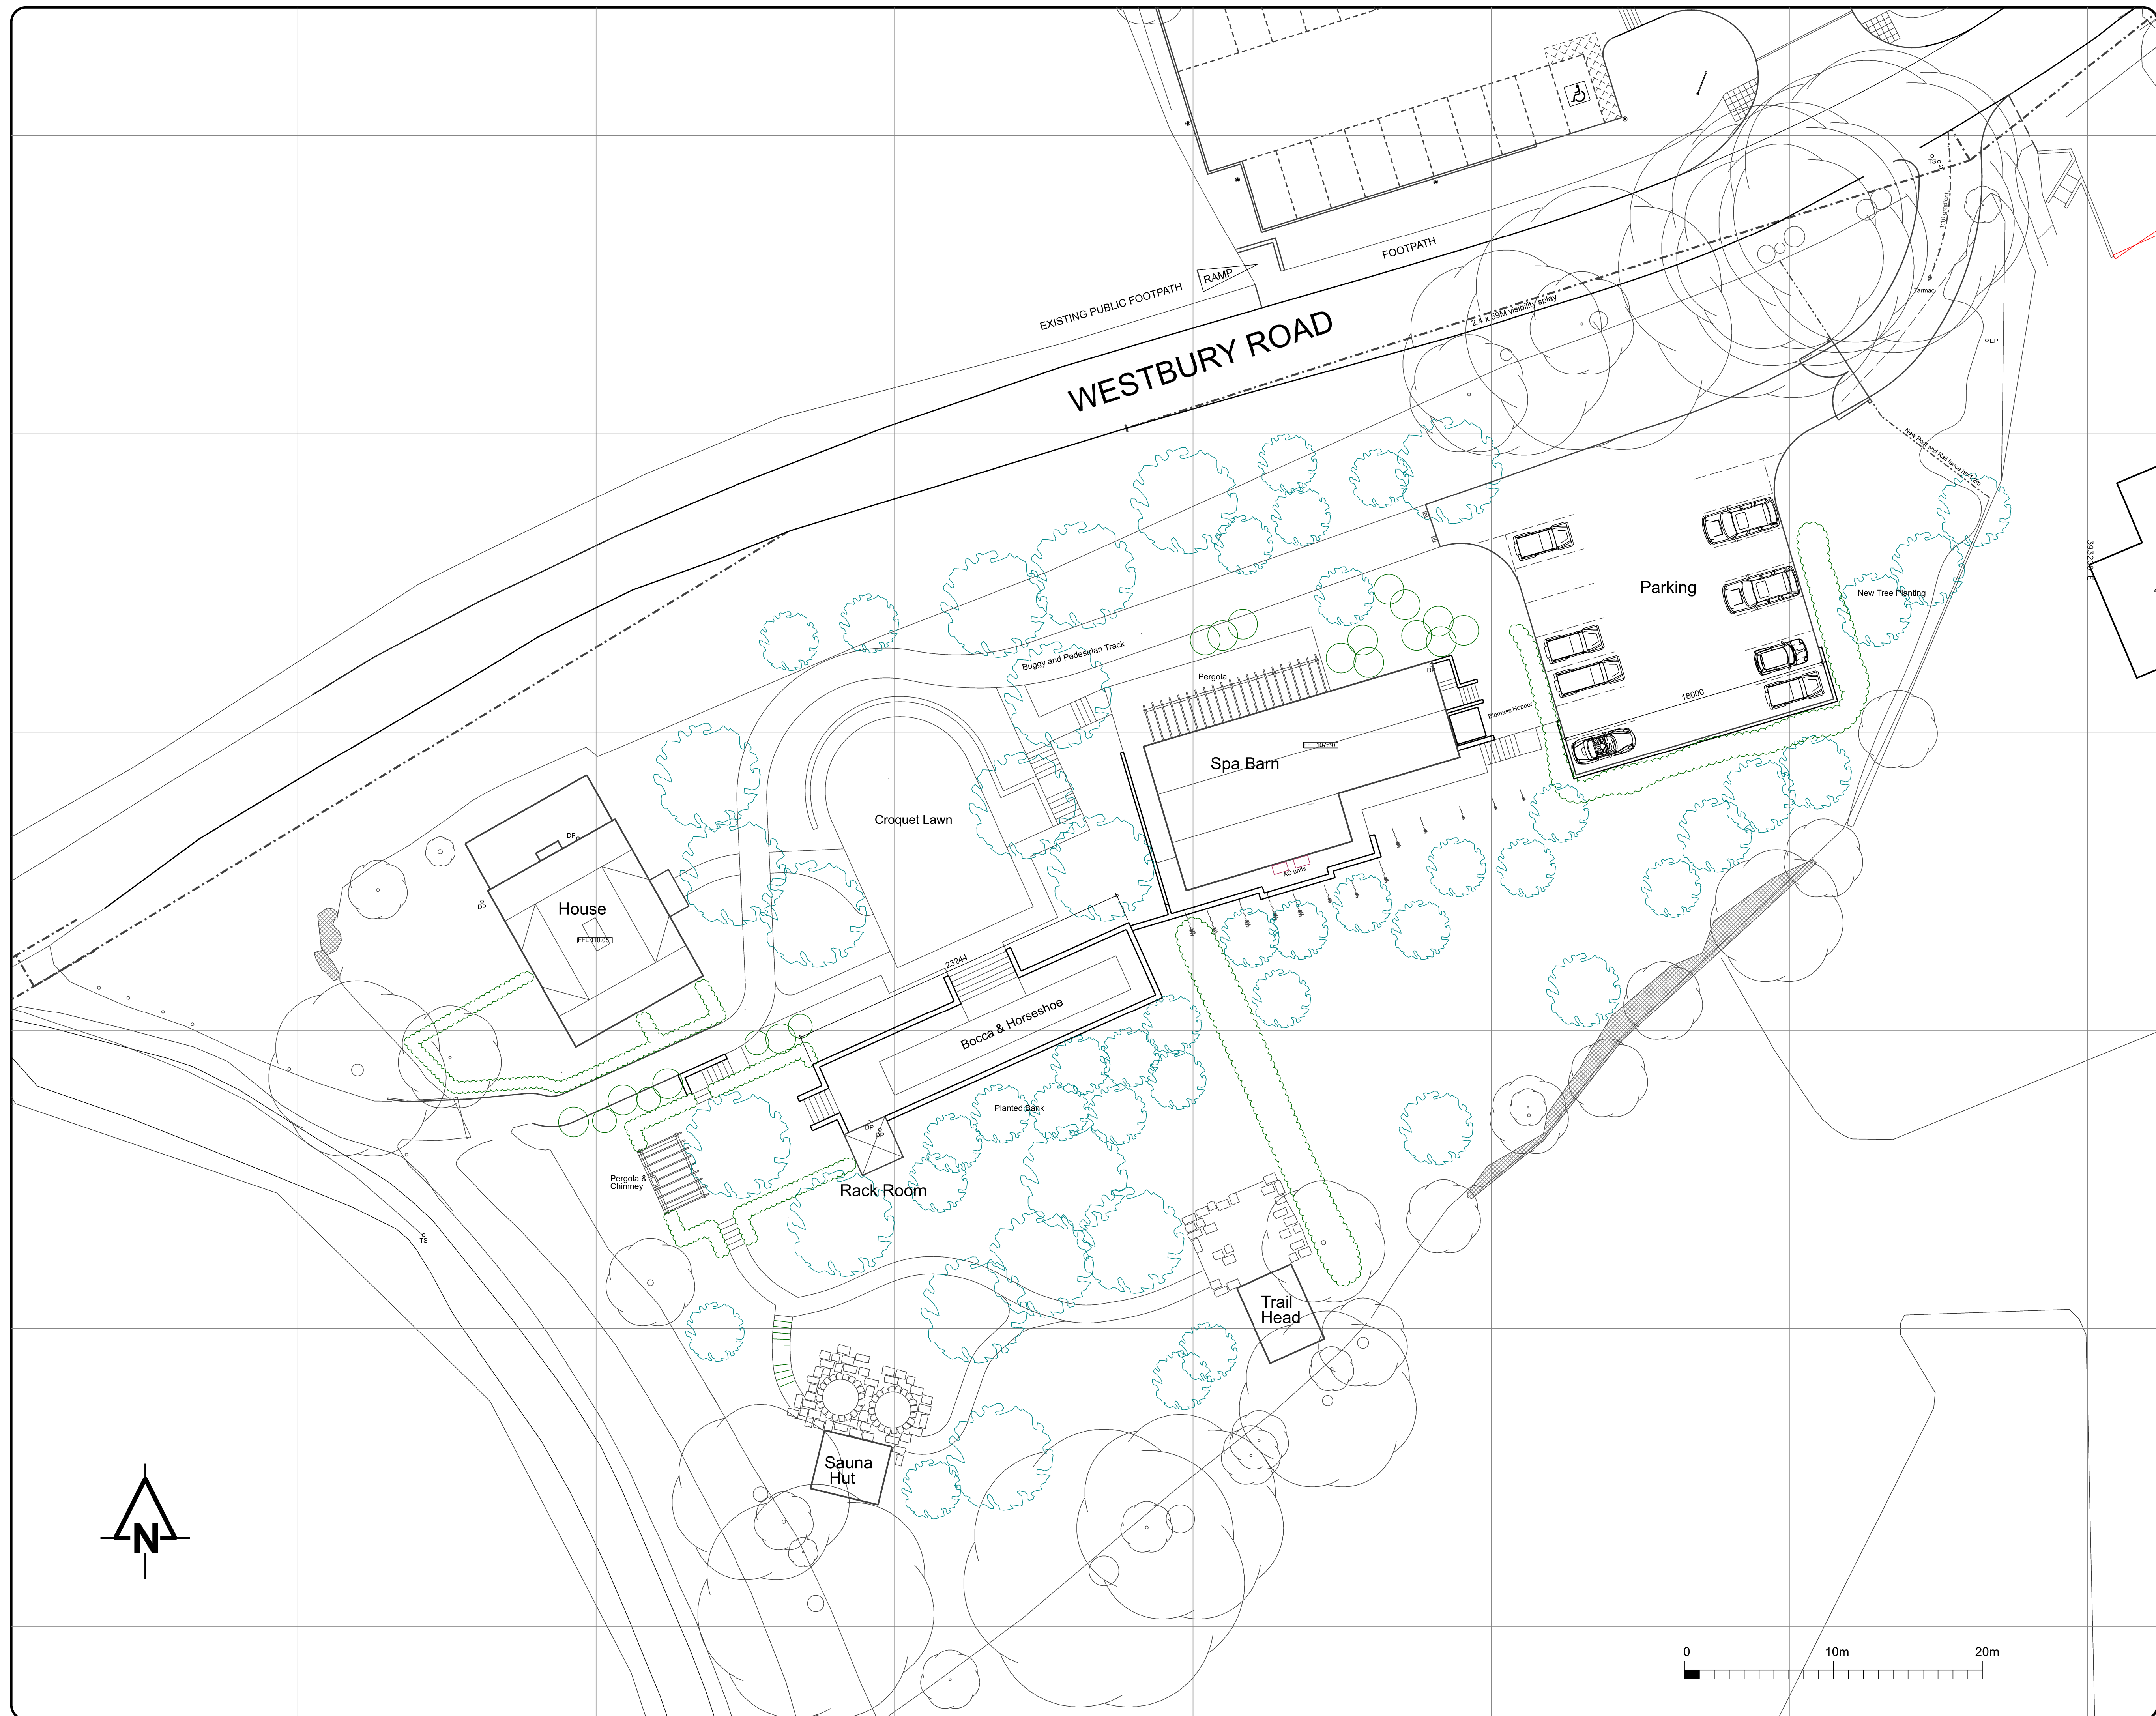
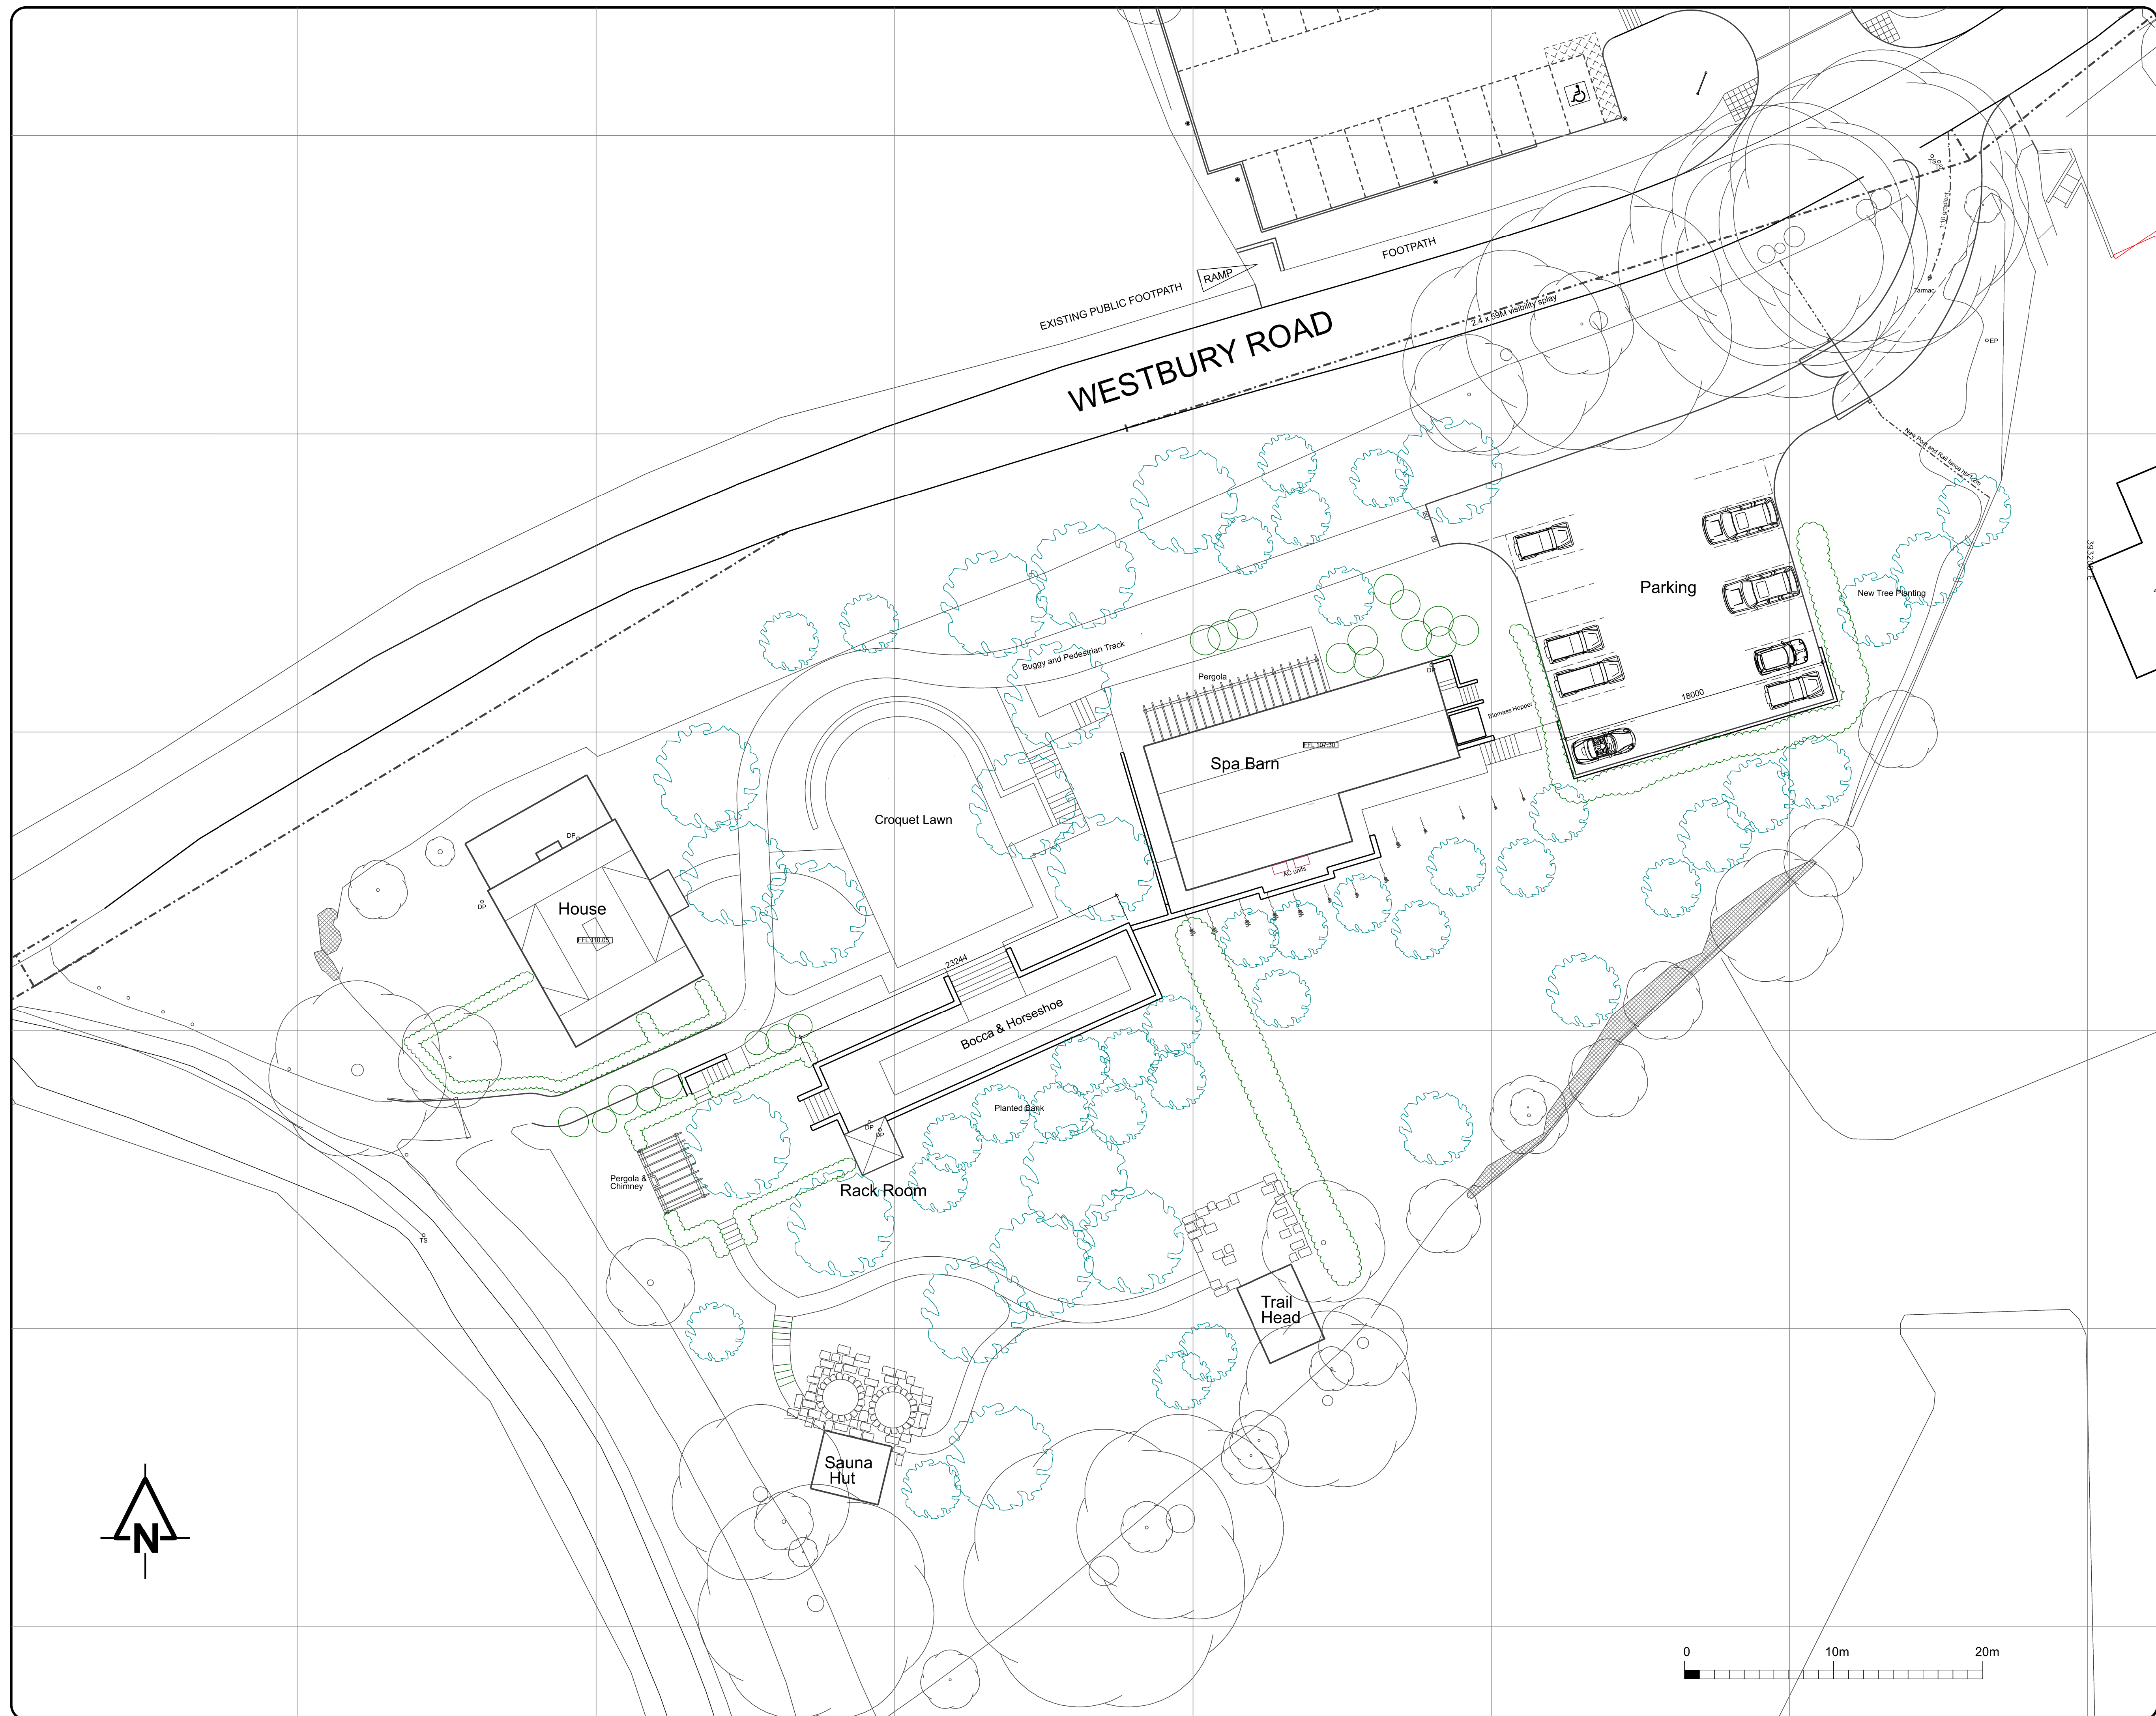
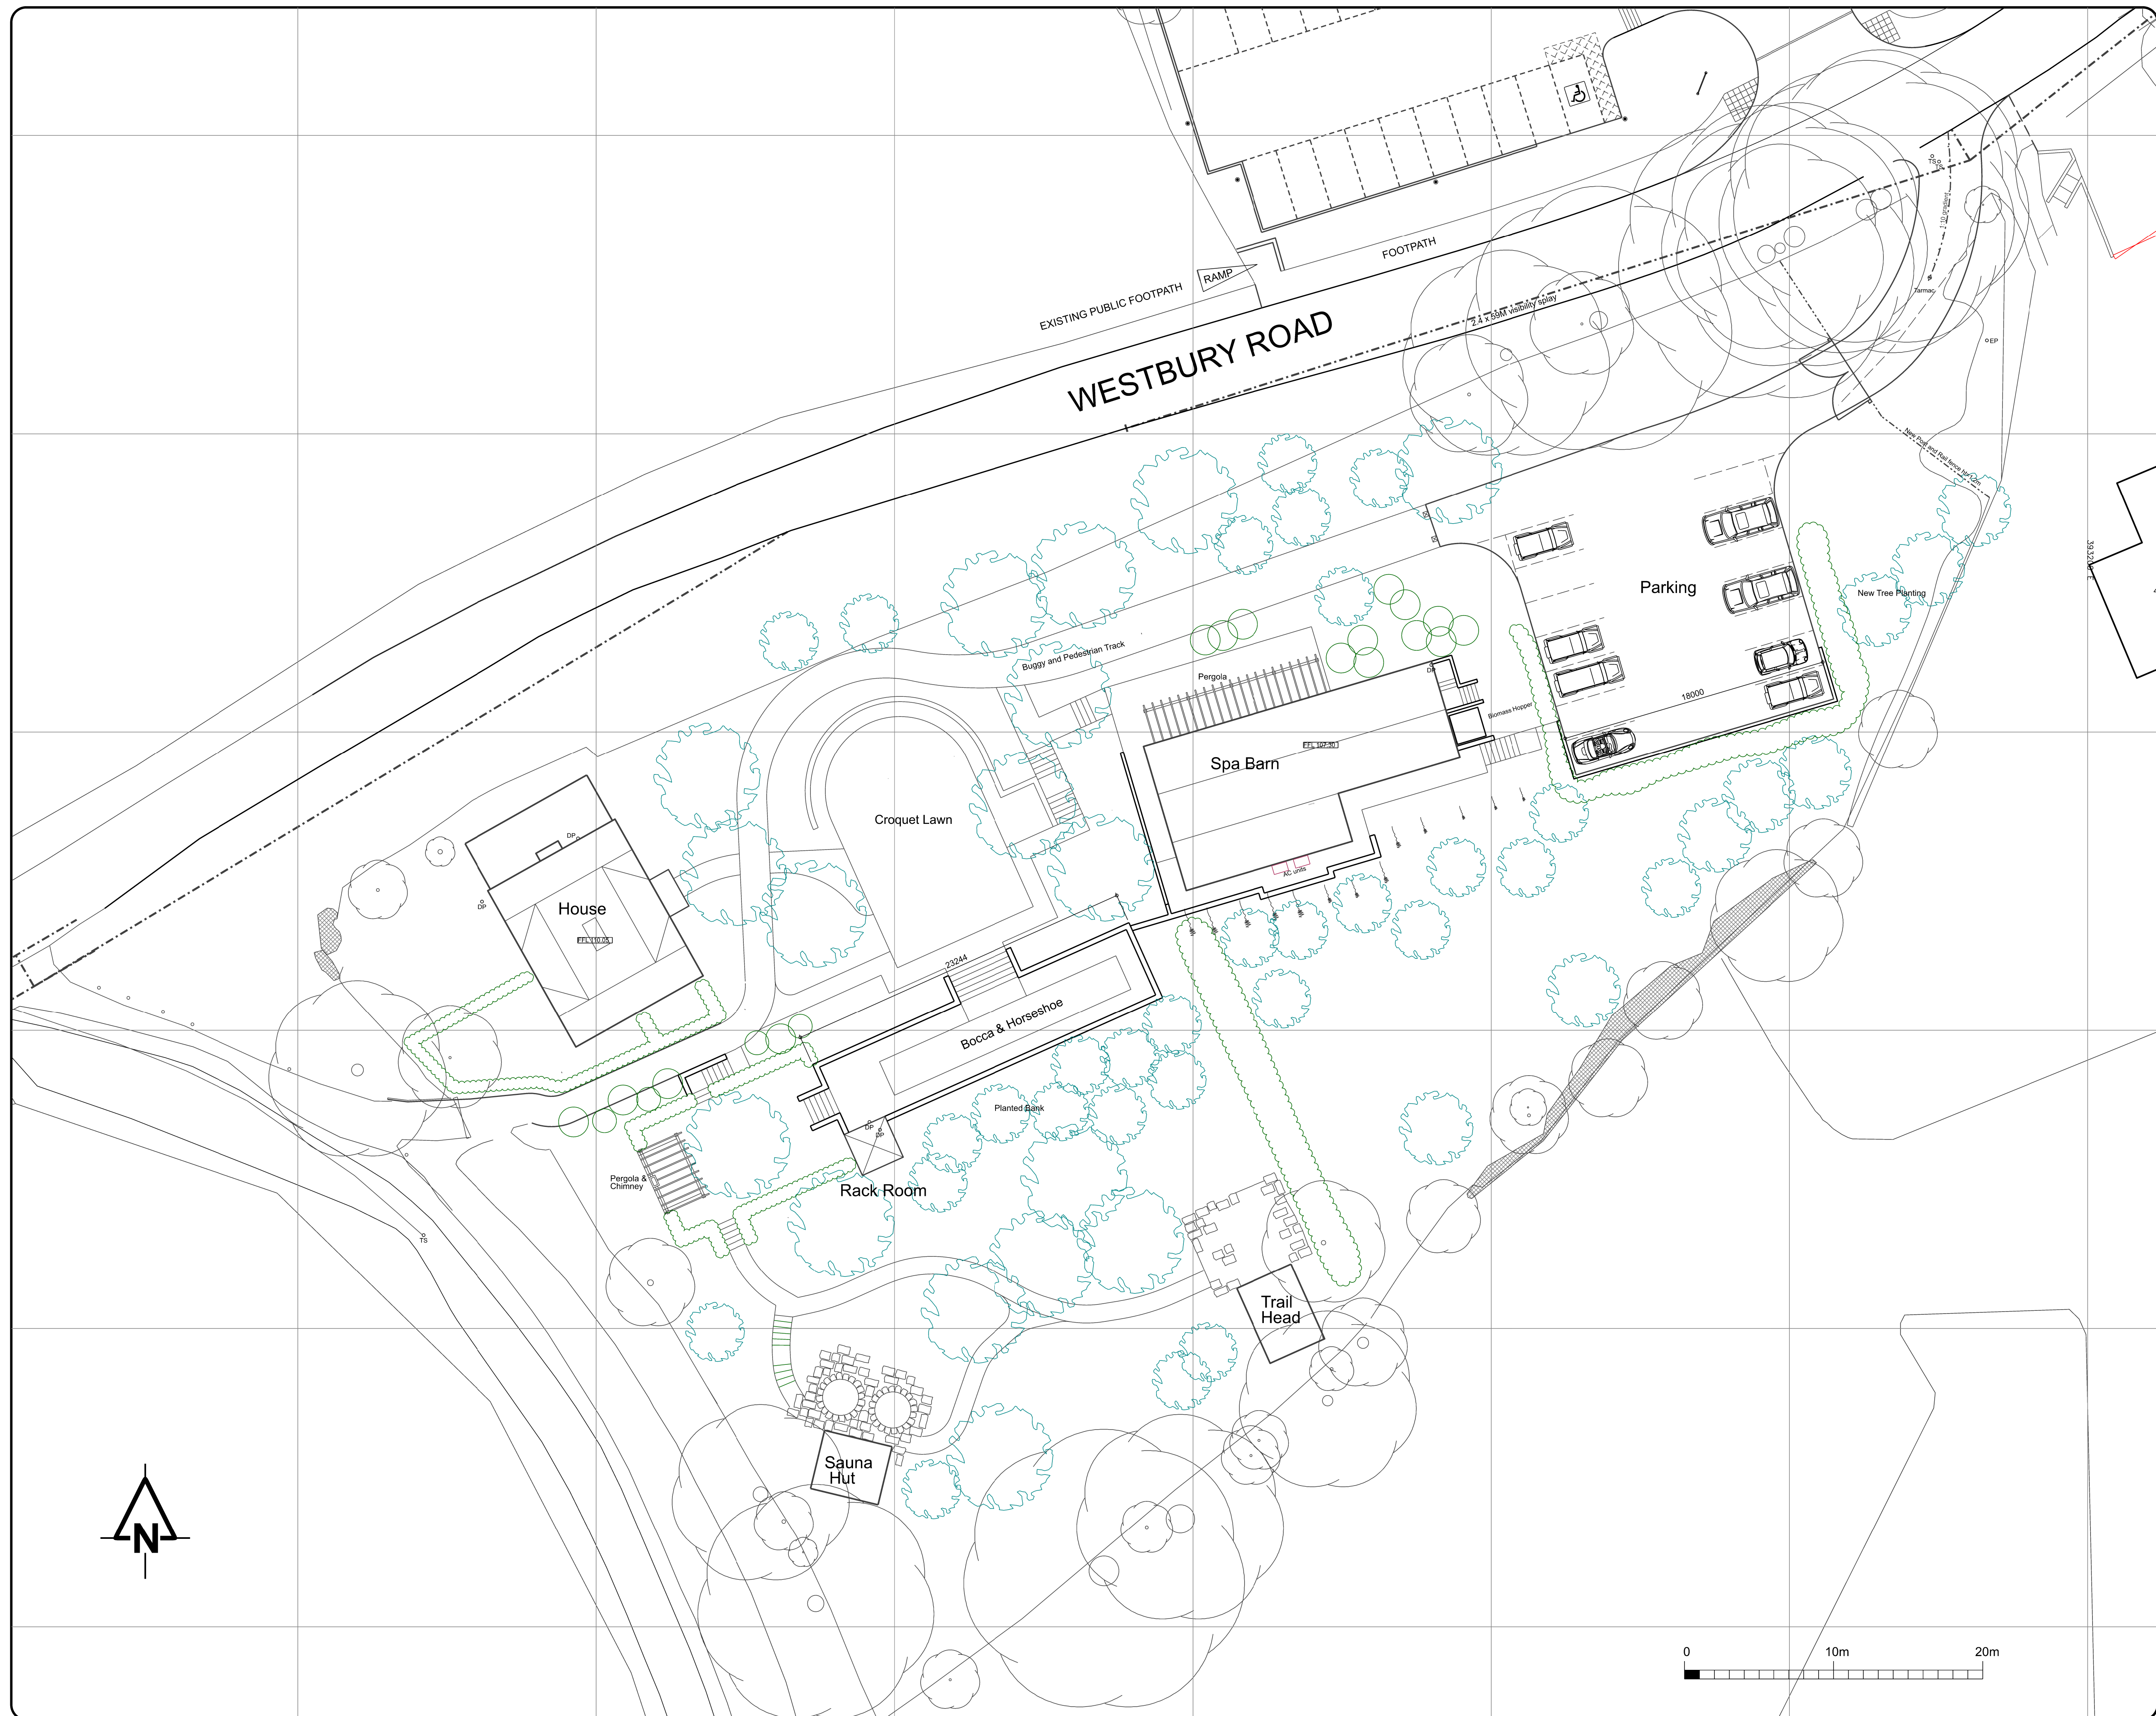
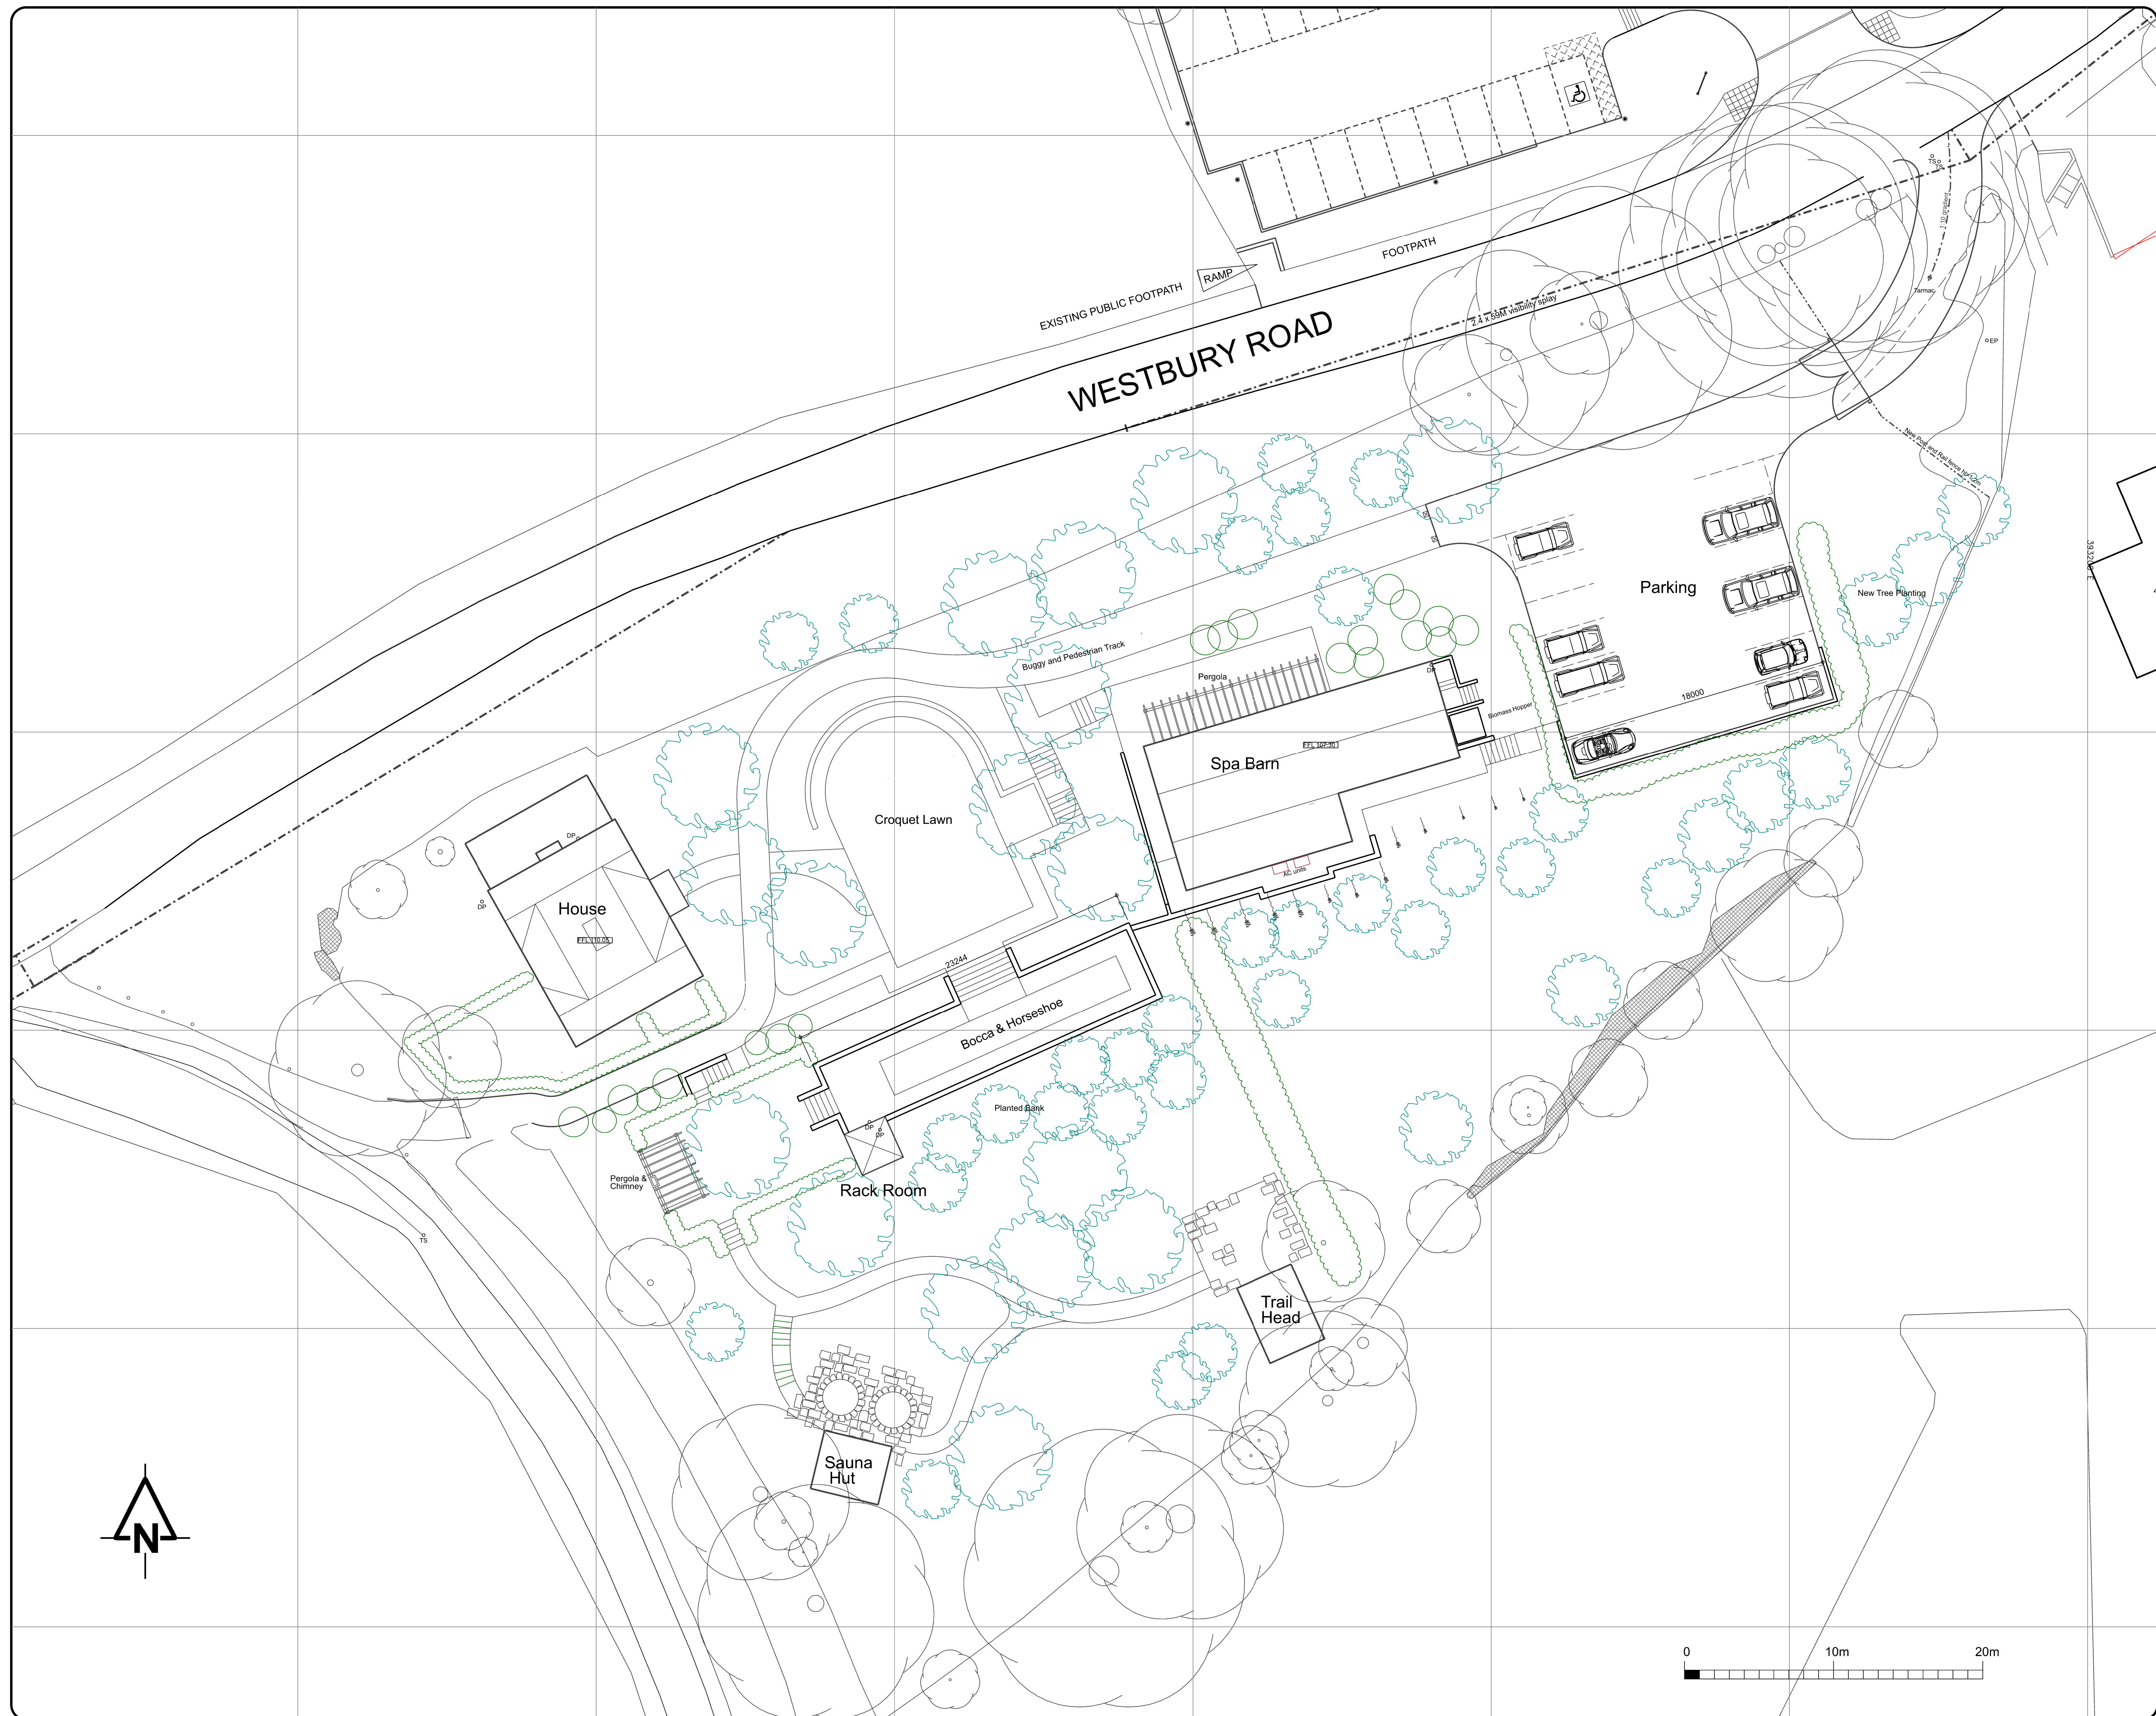
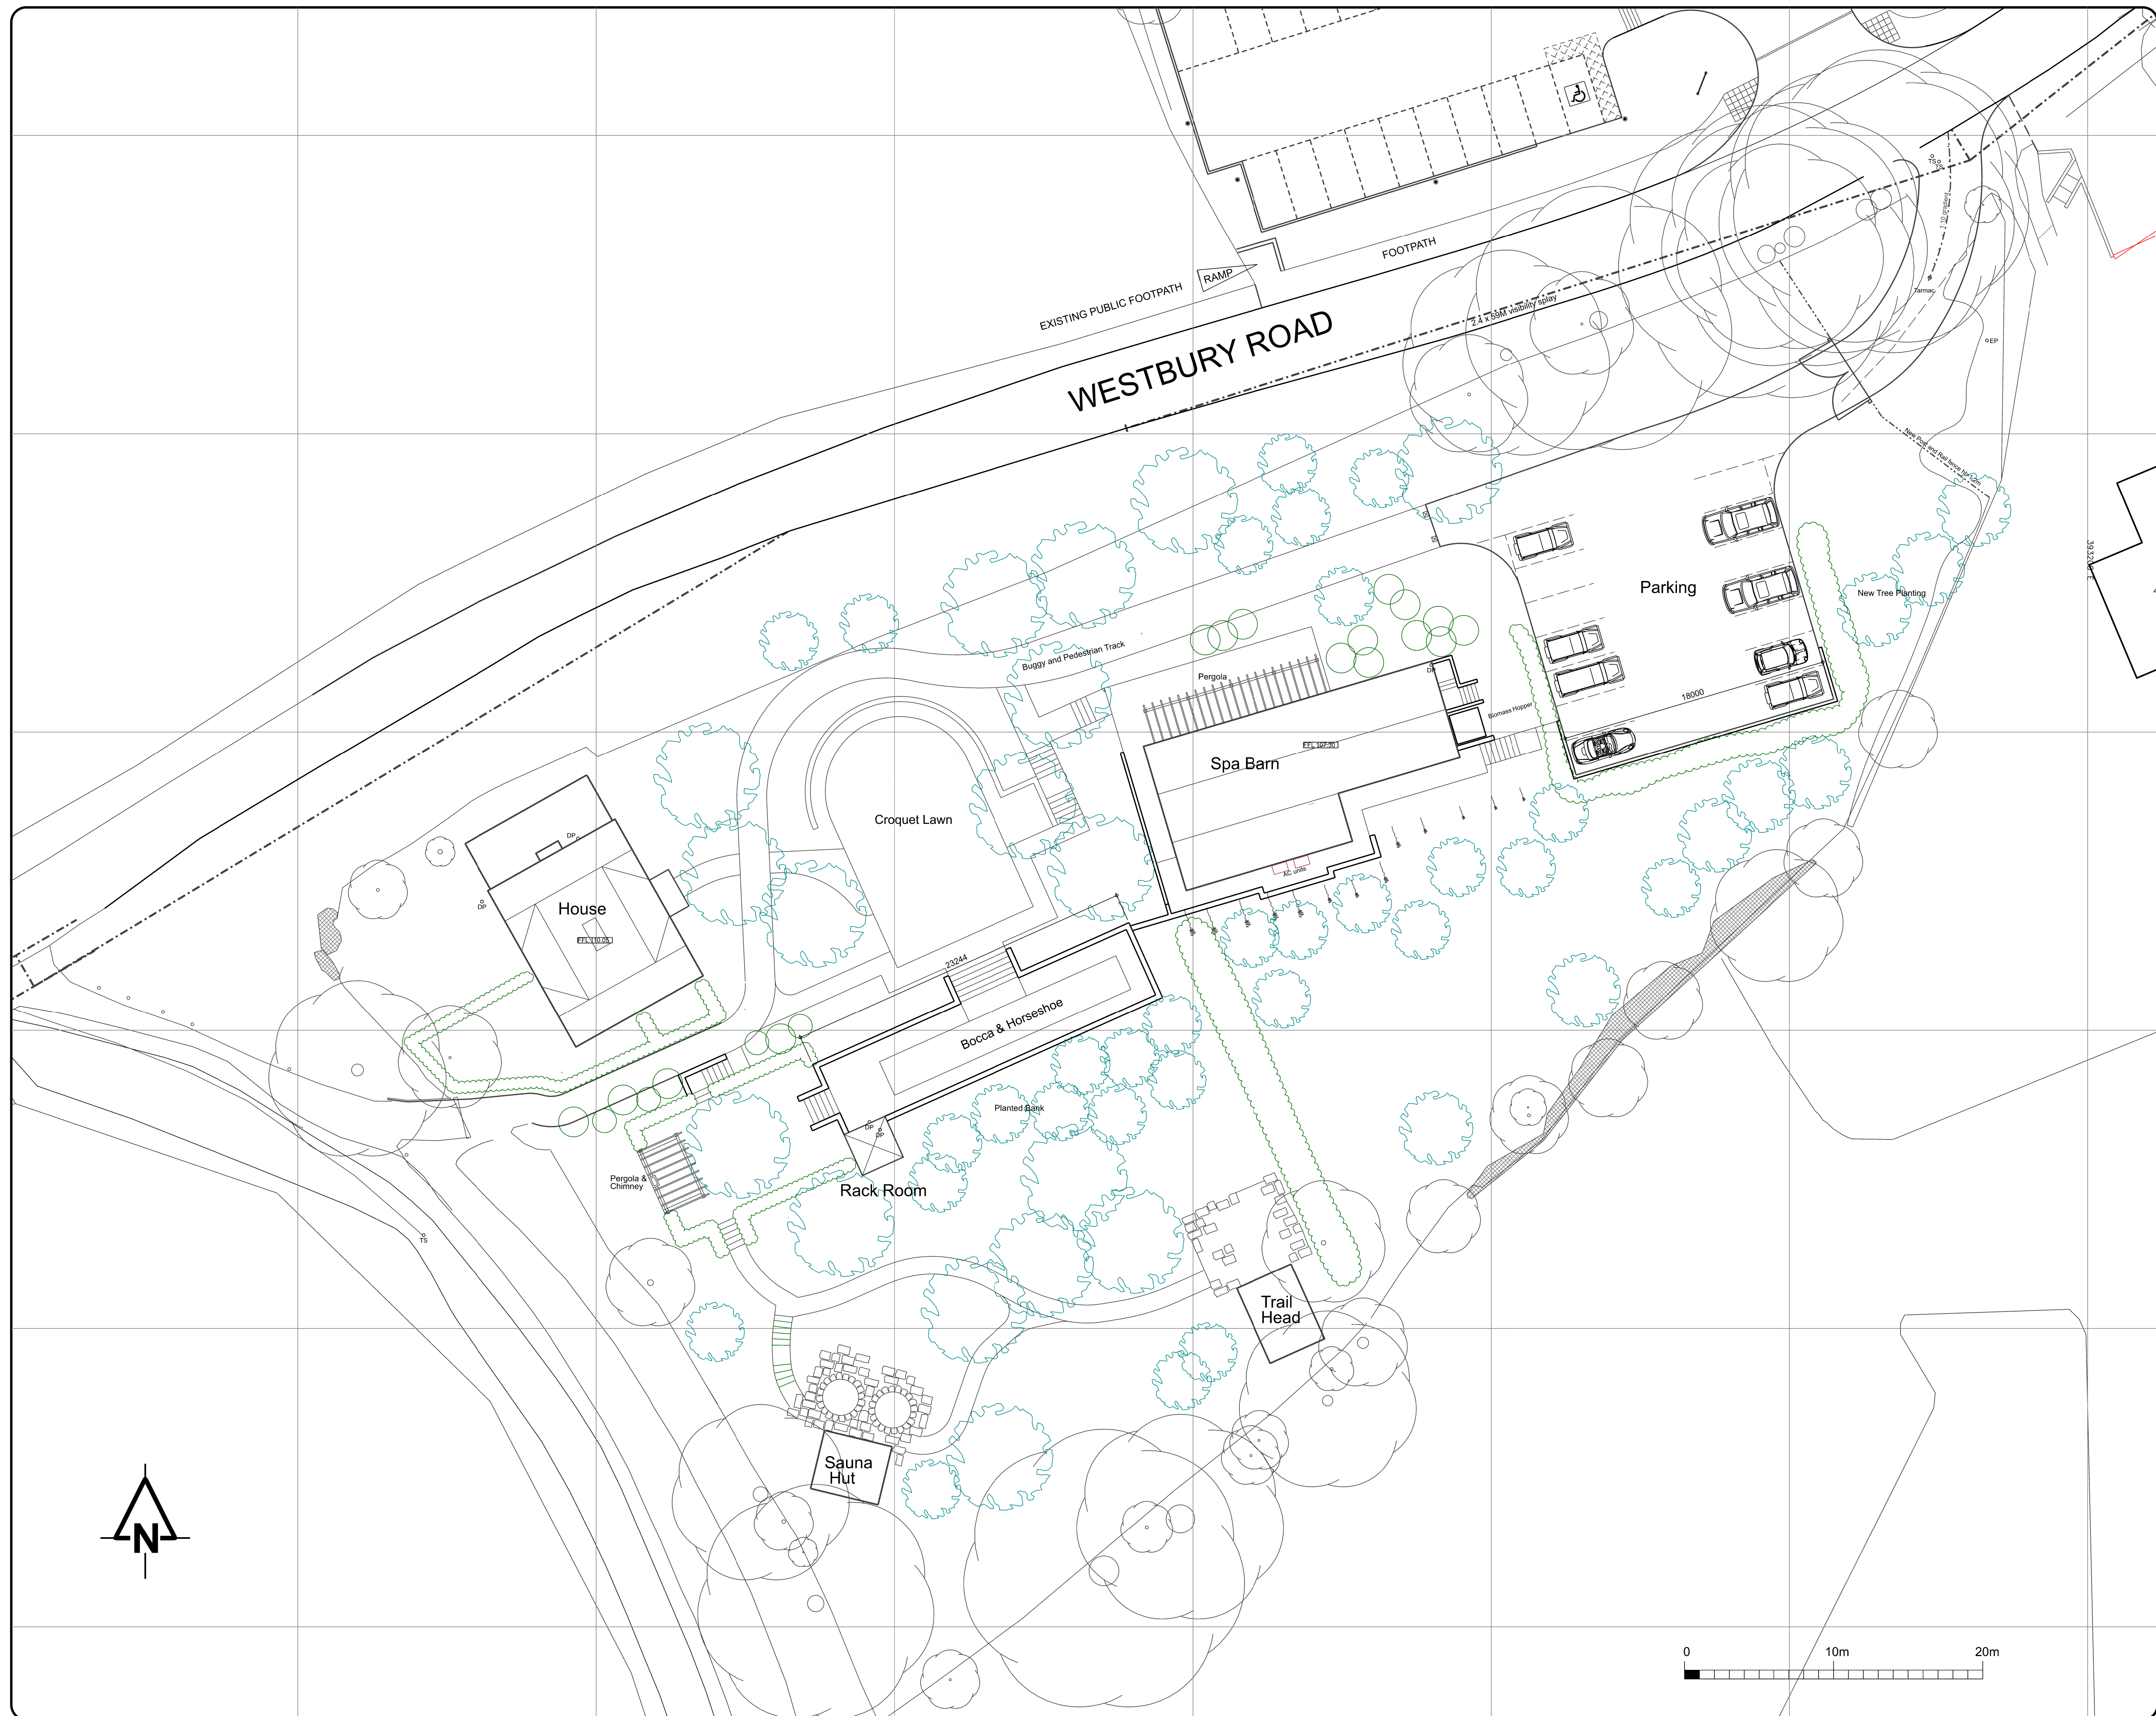
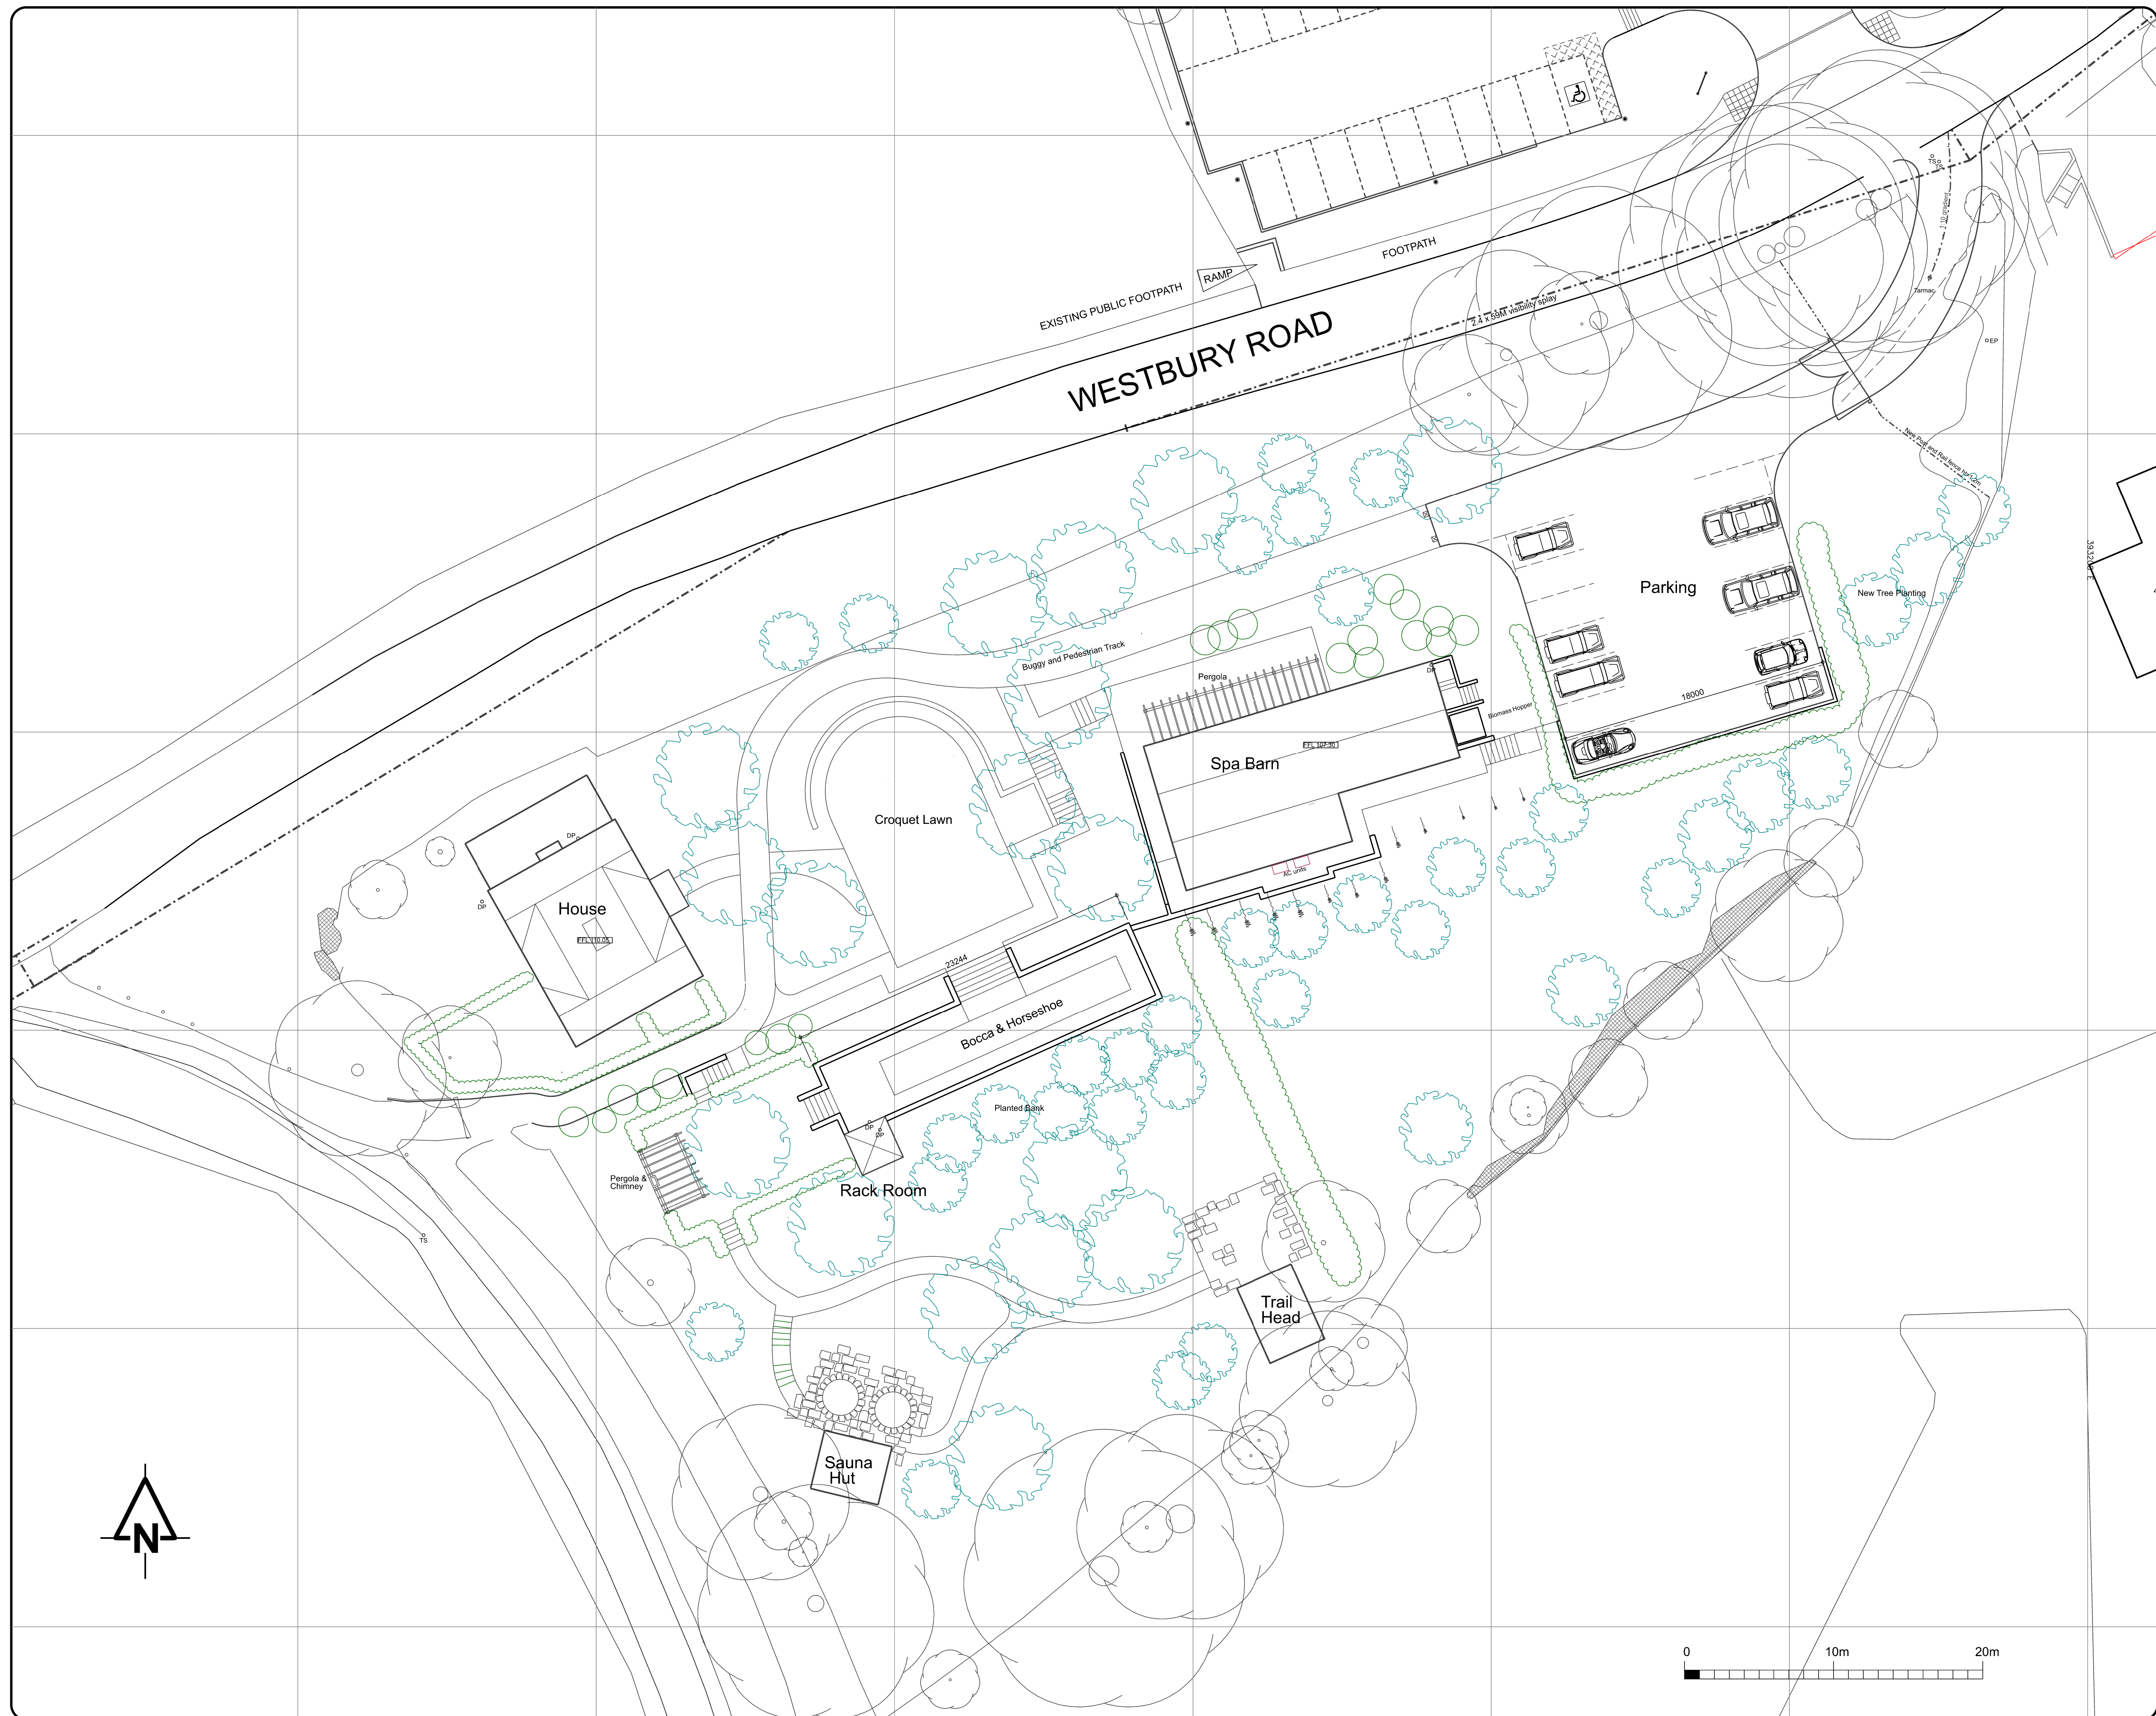
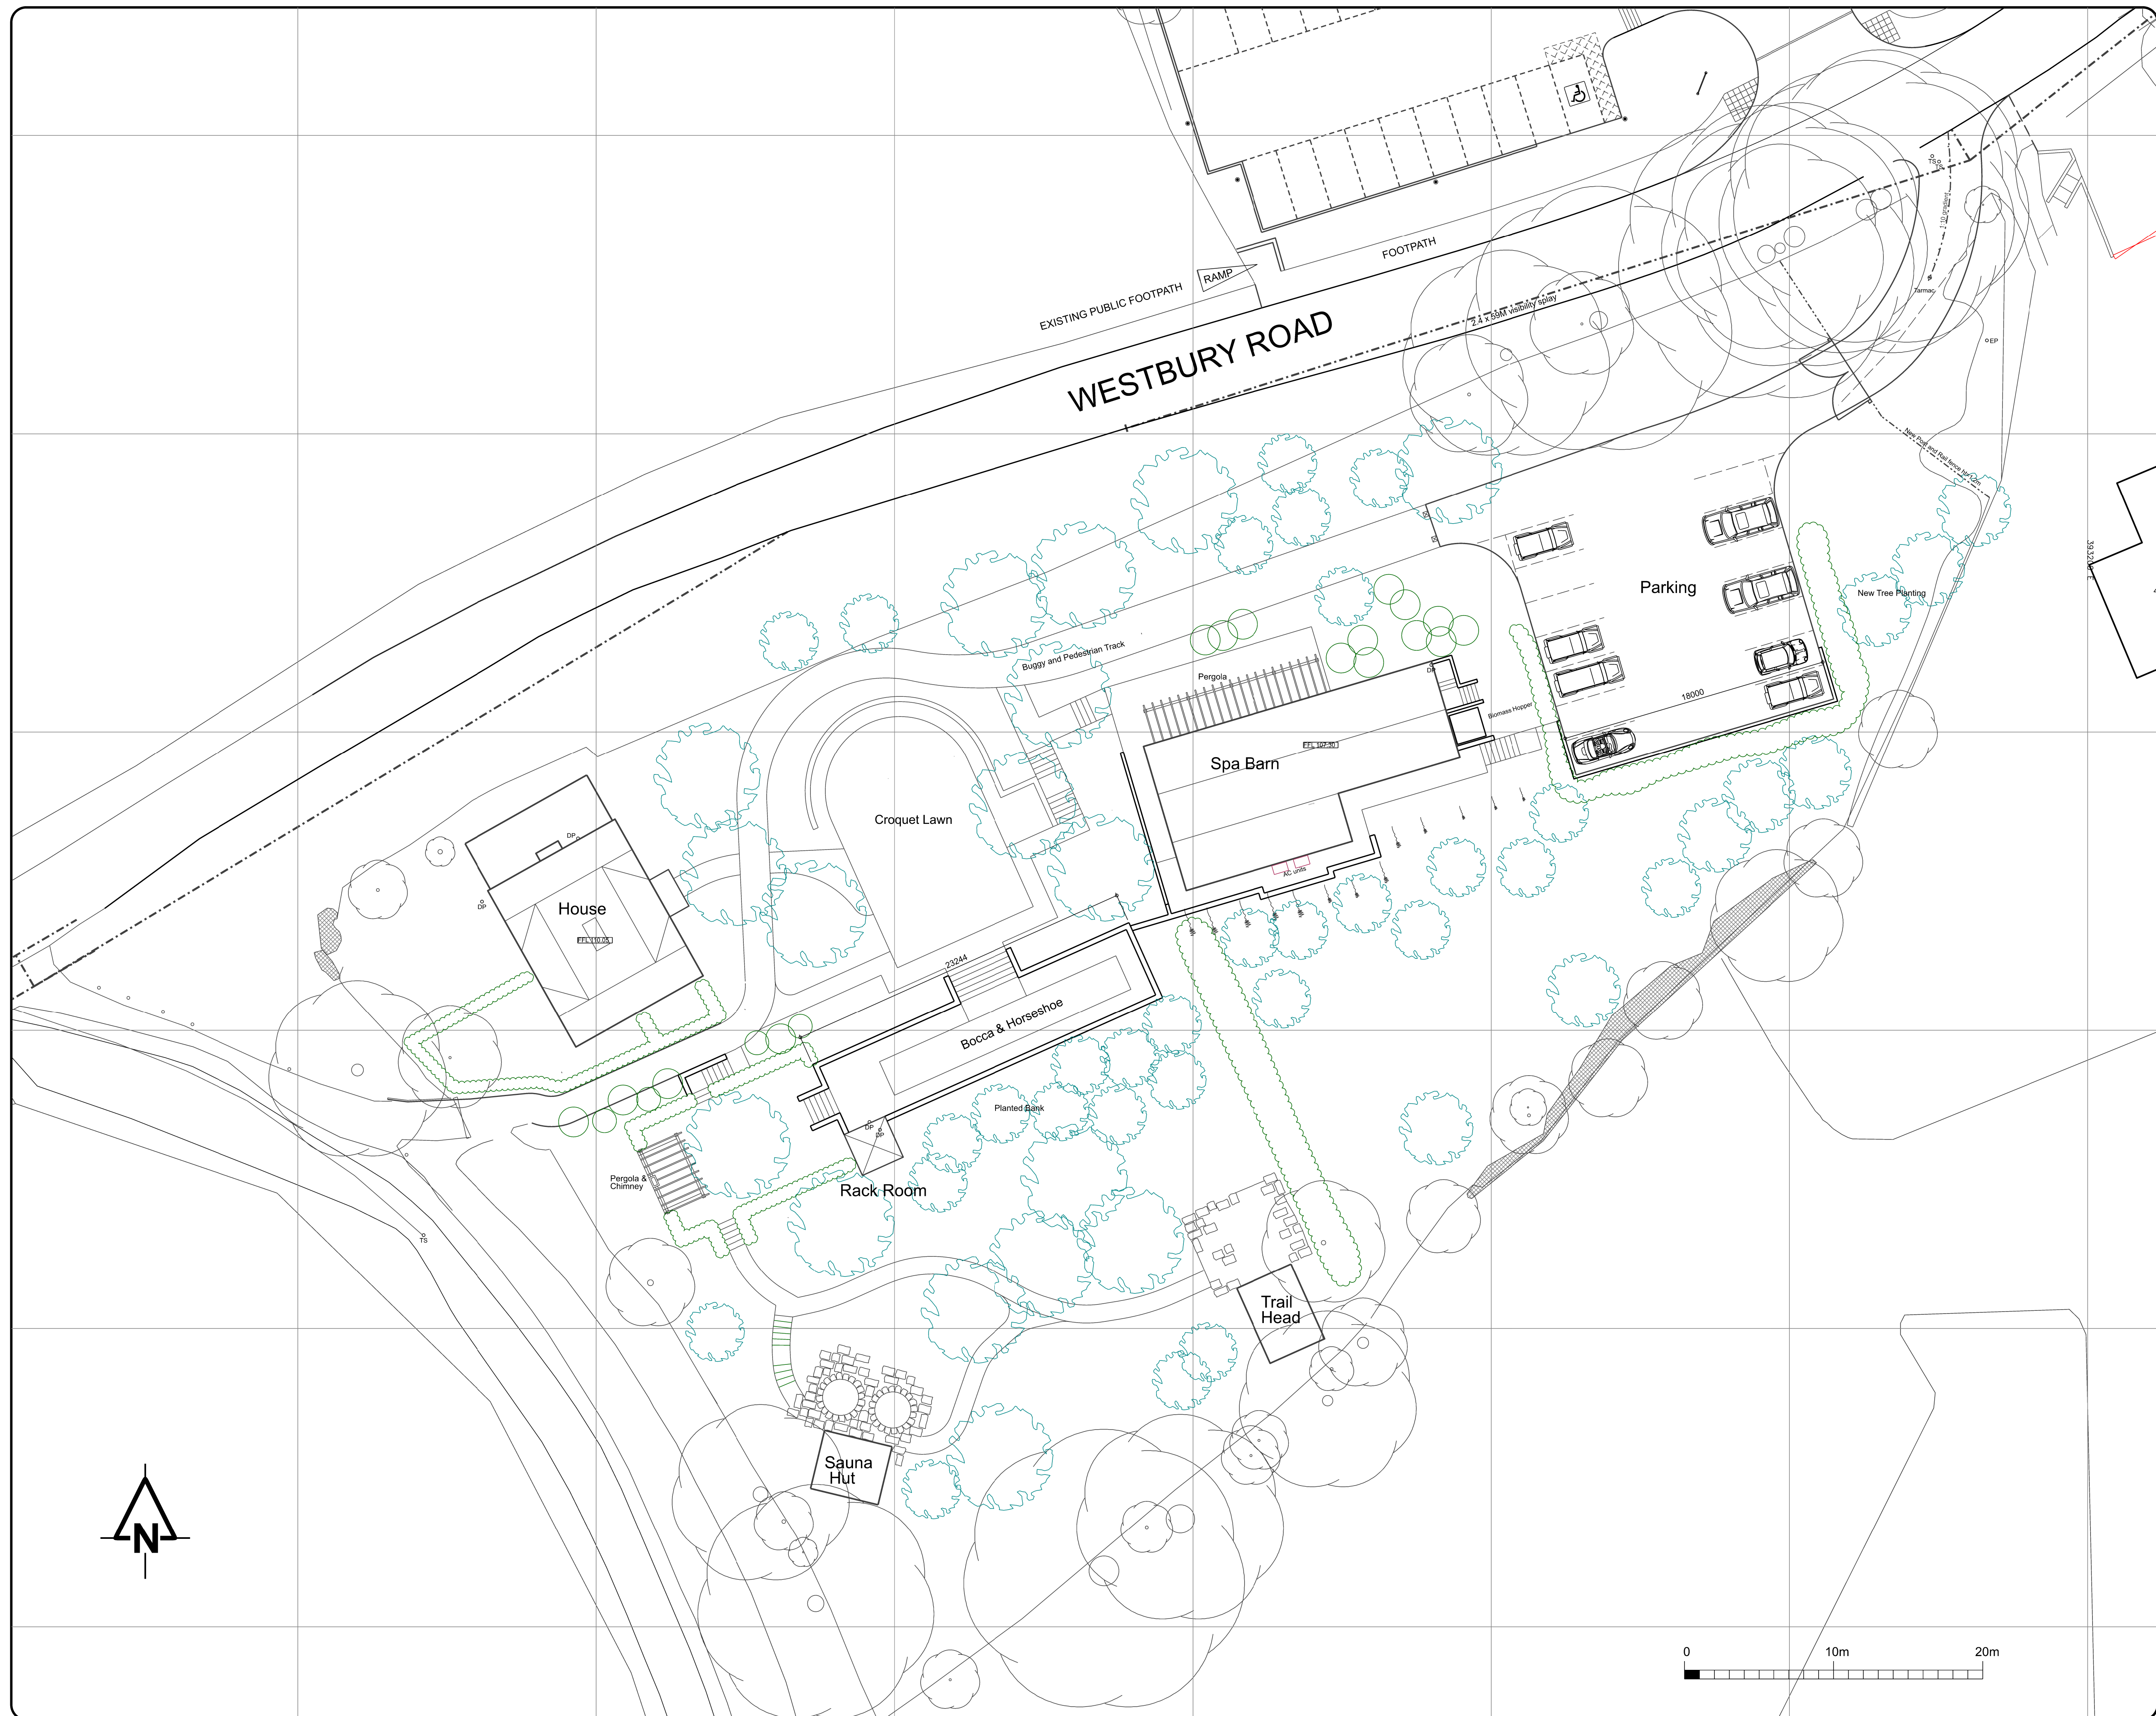


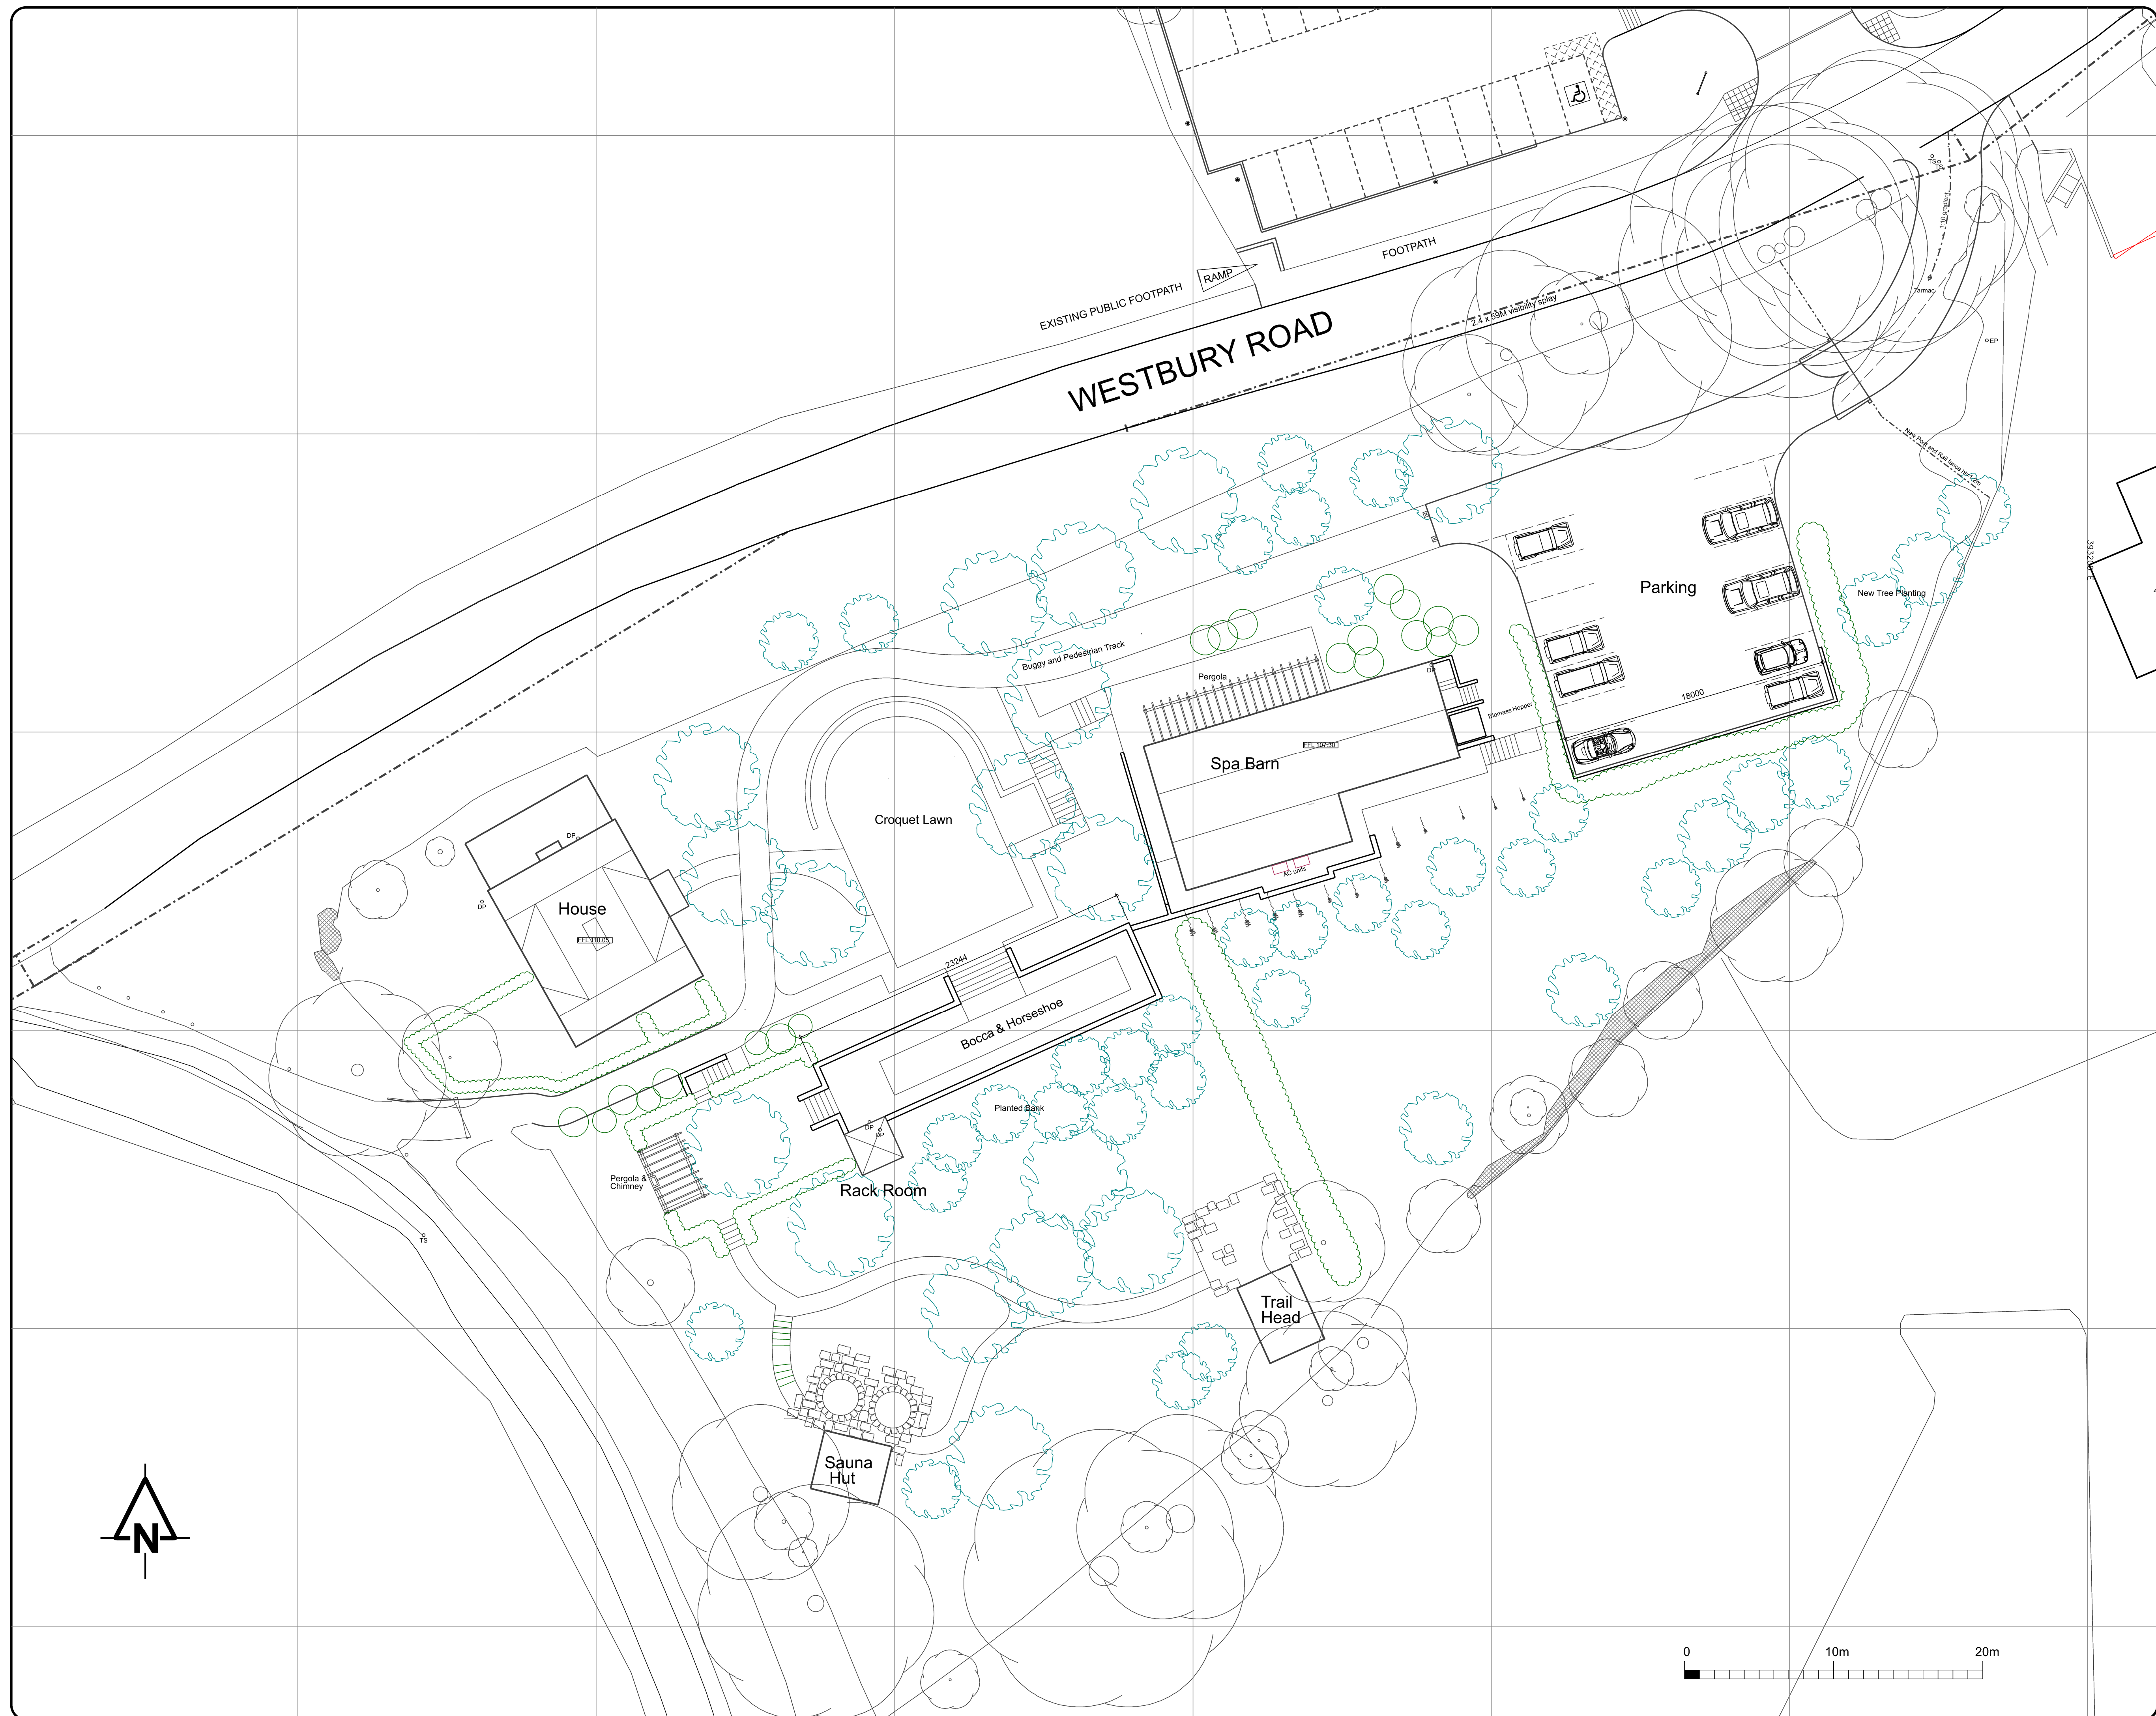

NOTES

SFILESS
SPENTBLS\$
SDATES

REVISIONS	
rev	date
A	10.12.25
	Sanna Hut and Trail Head Labels added

CLIENT

Hillside Cottage Ltd

PROJECT

Hillside,
45 Westbury Rd,
Edington.

DRAWING

Site Plan

The Old Ride
Bath Road
Bradford on Avon
Wiltshire
Tel 01225 865220
Fax 01225 866086

ASHLEY
DESIGN



SCALE 1:200 @ A1
DATE Nov 2018
DRAWN MAS
CHECKED

DRAWING NUMBER

2540-18

REVISIONS

A																			
---	--	--	--	--	--	--	--	--	--	--	--	--	--	--	--	--	--	--	--

All rights described in Chapter IV of the Copyright, Designs and Patents Act 1988 has been generally asserted. © 2011
Ashley Design Associates Contractors must check all dimensions on site. Only figured dimensions are to be worked from.
Discrepancies are to be reported immediately before proceeding

All rights described in Chapter IV of the Copyright, Designs and Patents Act 1988 has been generally asserted. © 2011 Ashley Design Associates. Contractors must check all dimensions on site. Only figured dimensions are to be worked from. Discrepancies are to be reported immediately before proceeding