


Plan view




Material: Steel Construction
Finish: Painted White


KEY PLAN (NOT TO SCALE):

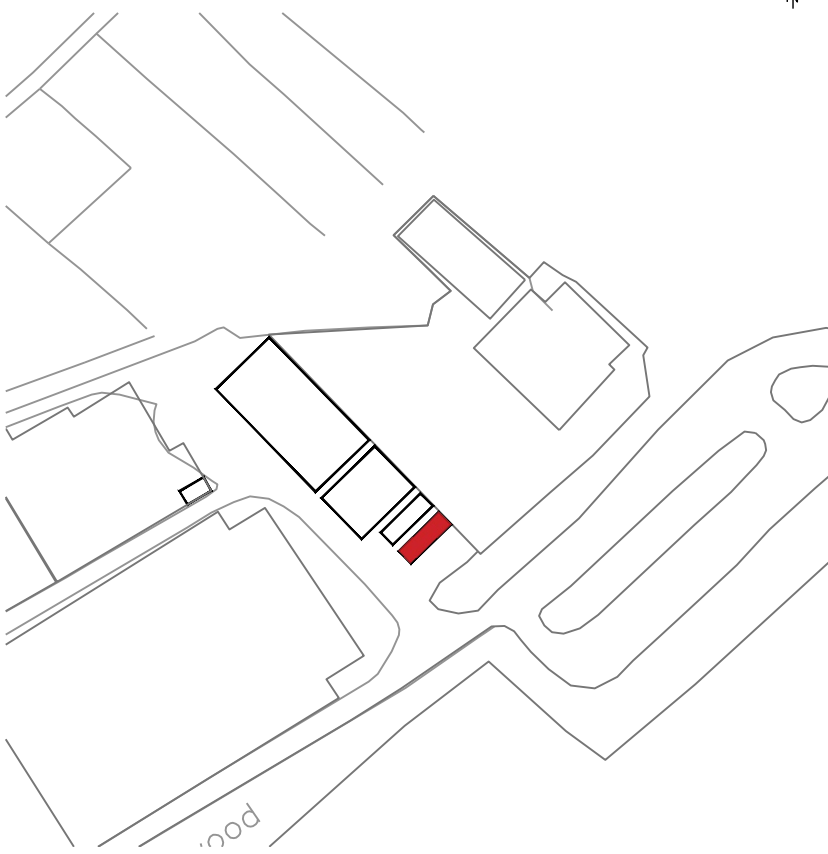


South Elevation

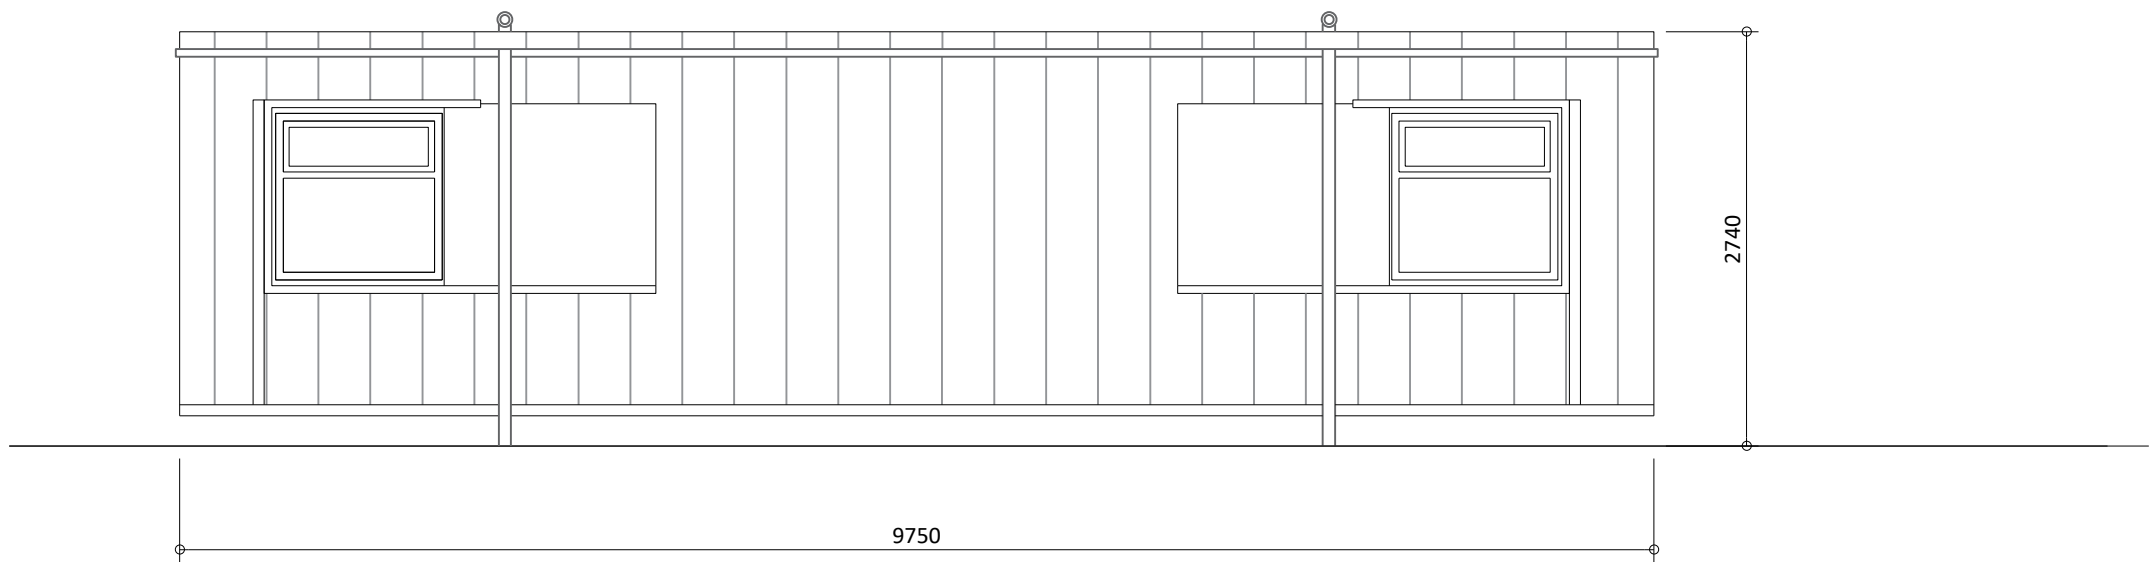


East Elevation

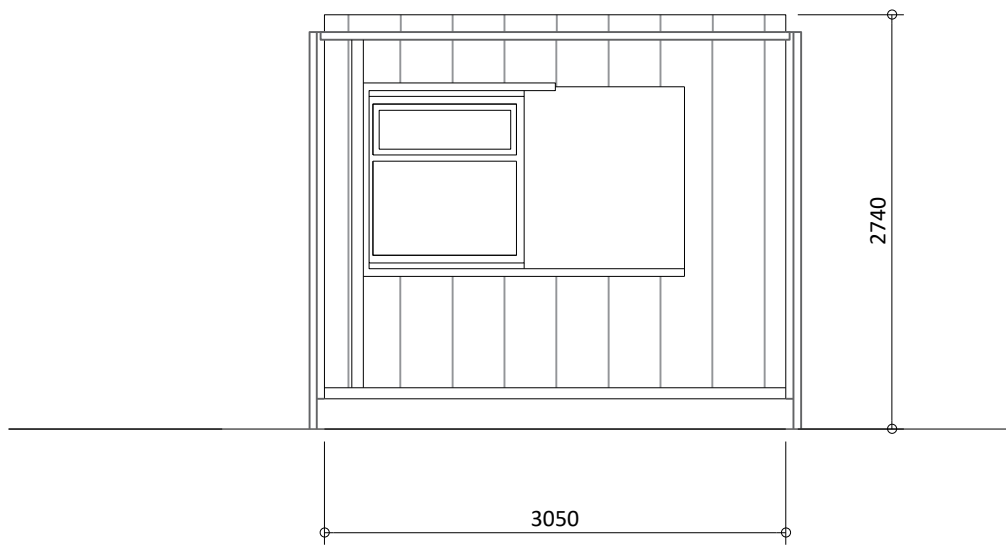


North Elevation

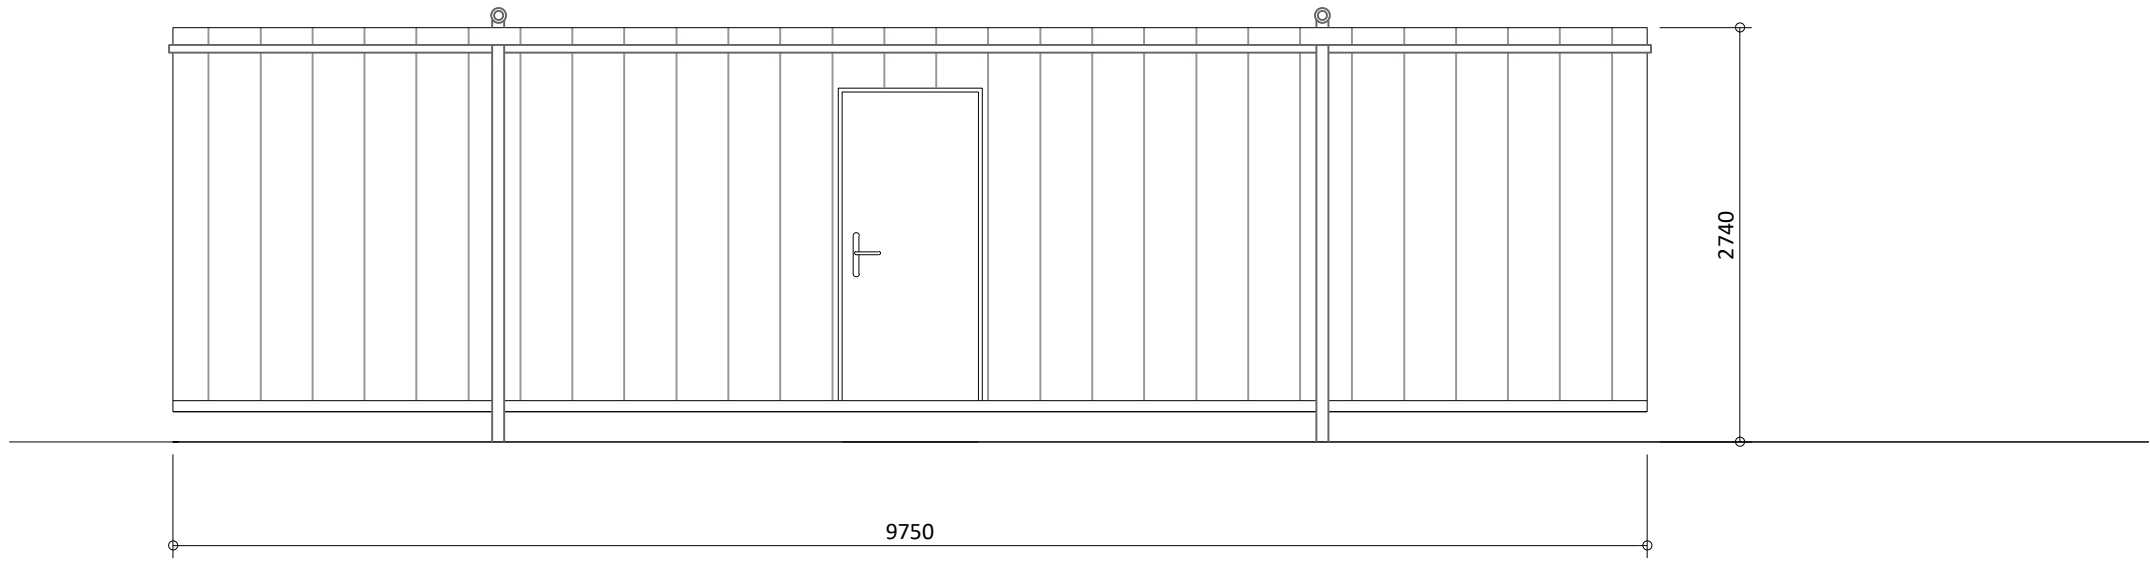

West elevation

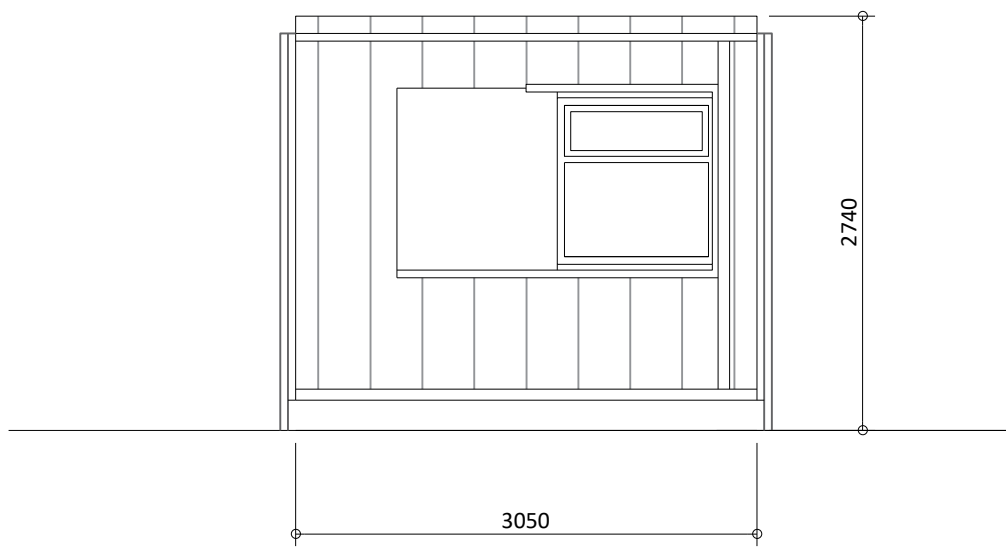

Rev	Note	Date
P1	For Planning	15.12.2025
P2	For Planning	15.12.2025

 

GREENHALGH
Landscape Architecture

Project
Barters Farm Nursery
Chapmanslade

Drawing Name		
Structure Details - Staff Welfare Building		
Drawn By	Checked By	Scale
SG	IG	1:50 @A1
Job No.	Status	
373	S4	
Drawing No.	Rev	
373_GLA_00_XX_DR_L_5401	P2	