




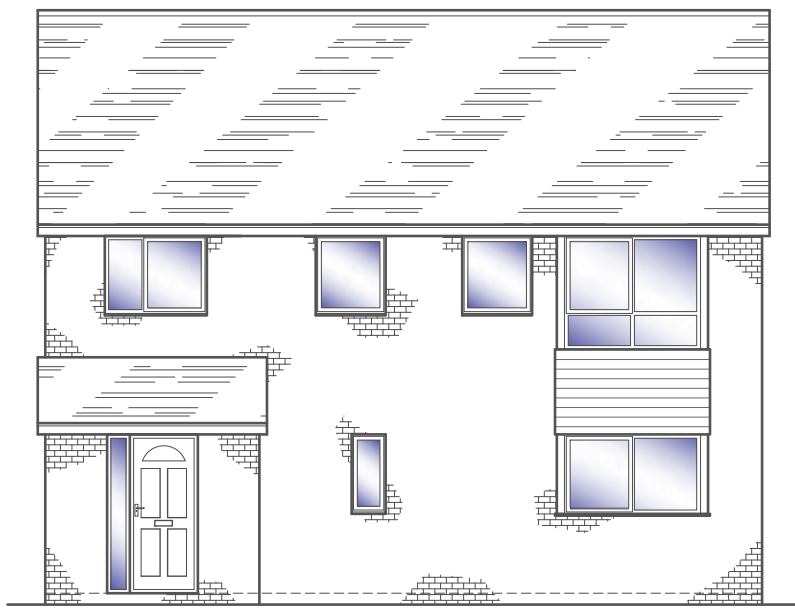


FRONT ELEVATION
Scale 1:100

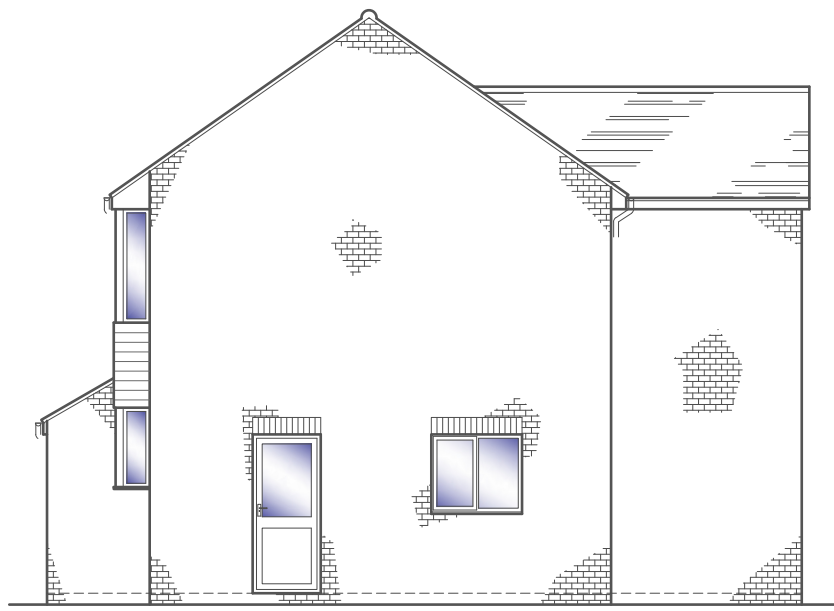


SIDE ELEVATION
Scale 1:100

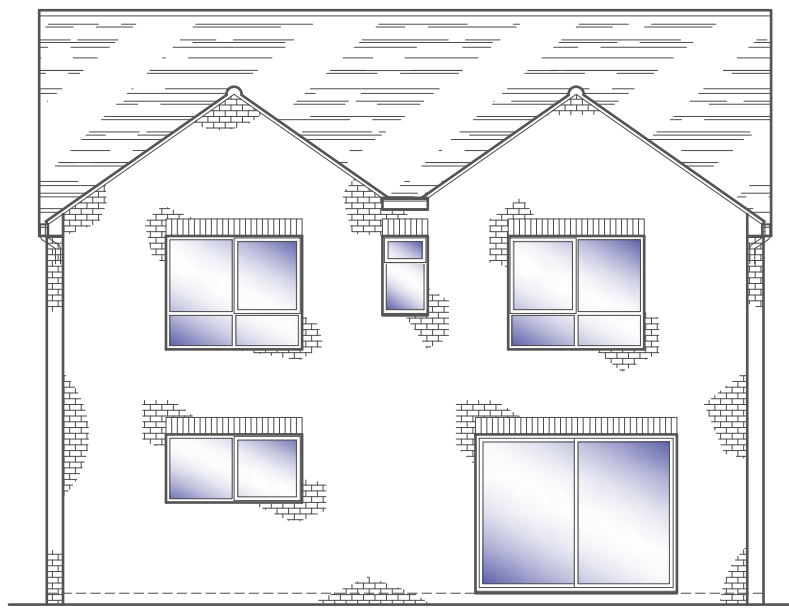


REAR ELEVATION
Scale 1:100

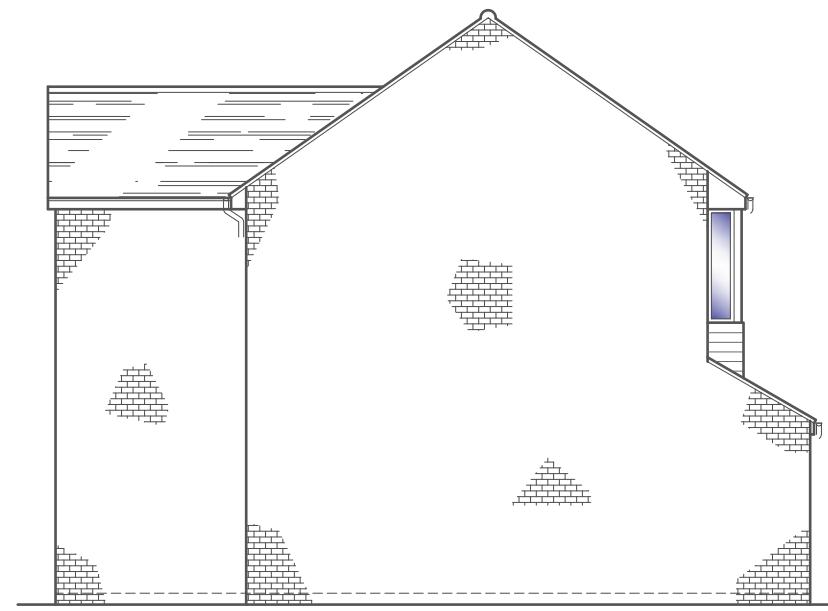


SIDE ELEVATION
Scale 1:100

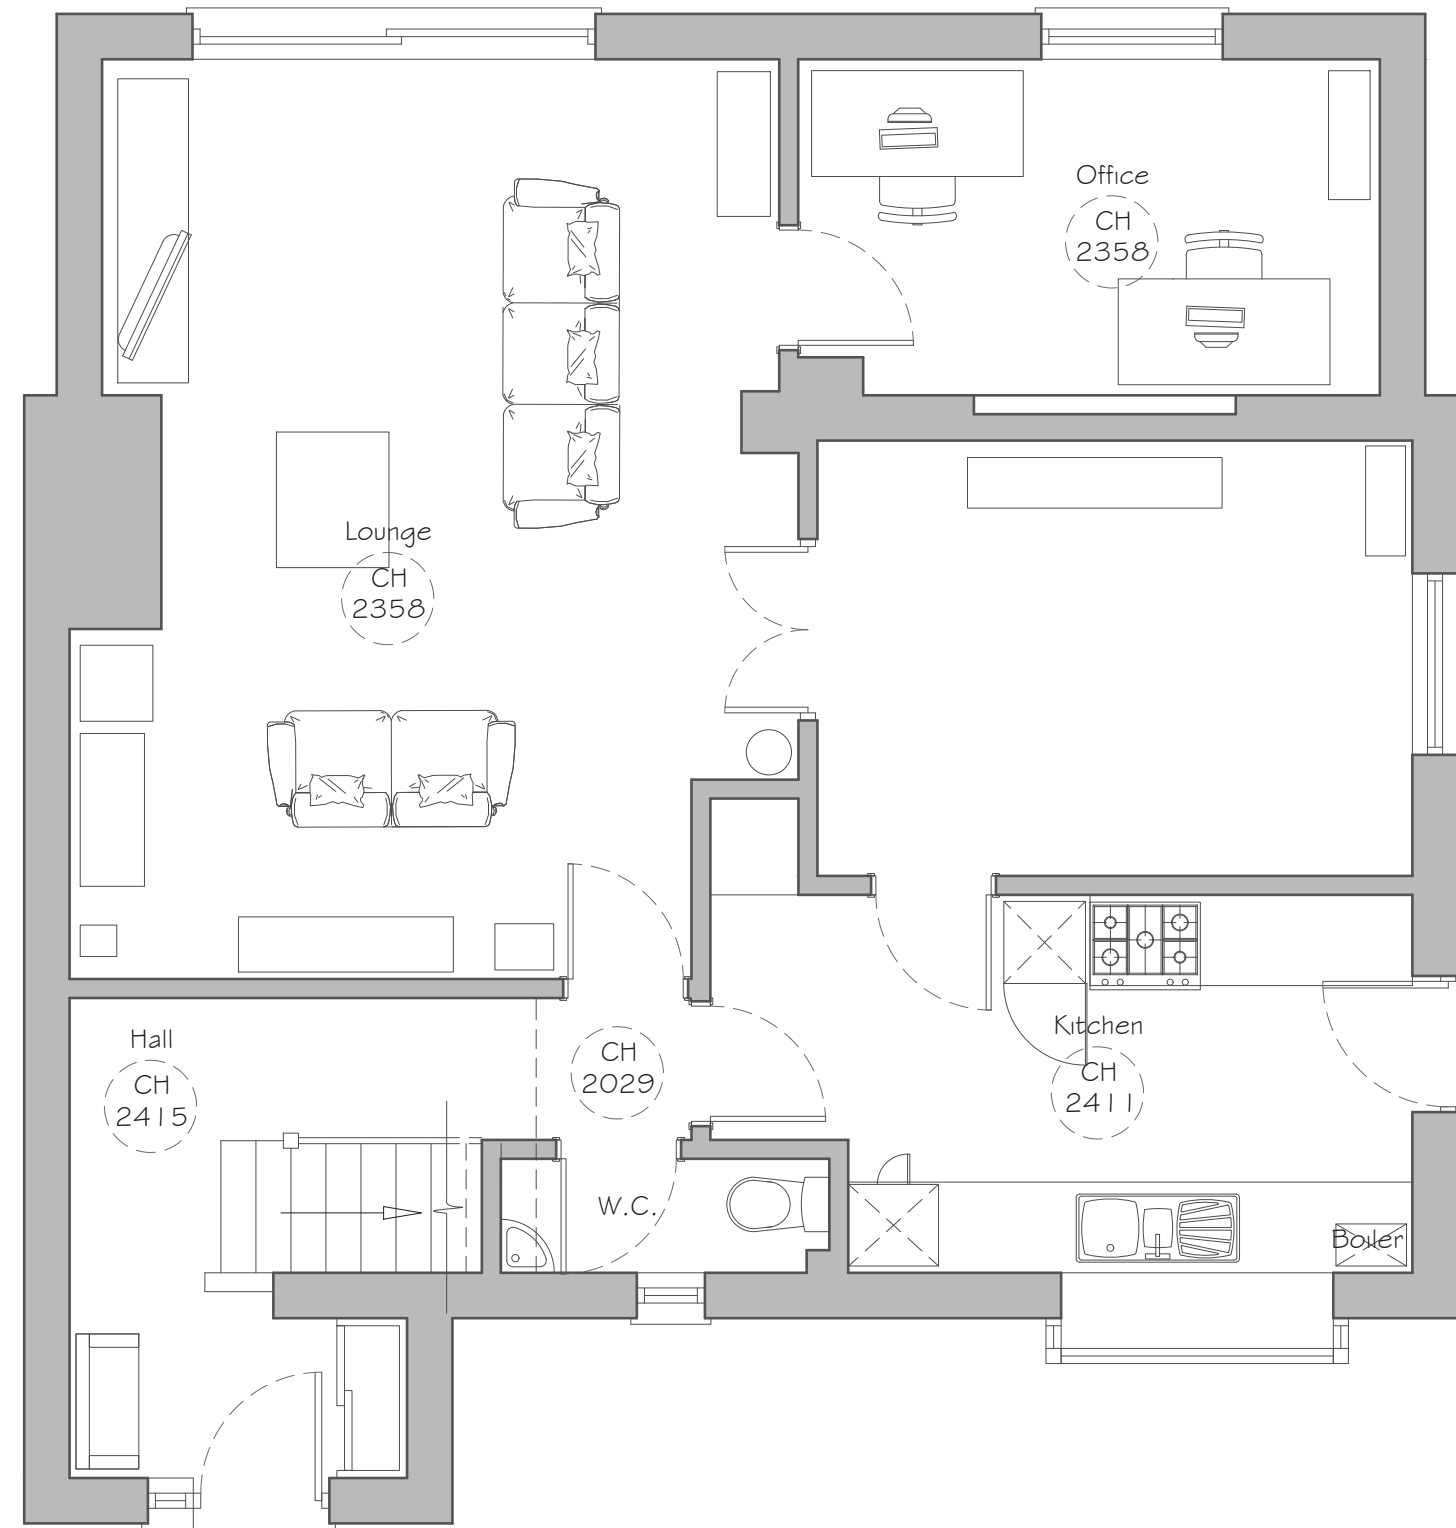


GROUND FLOOR PLAN
Scale 1:50

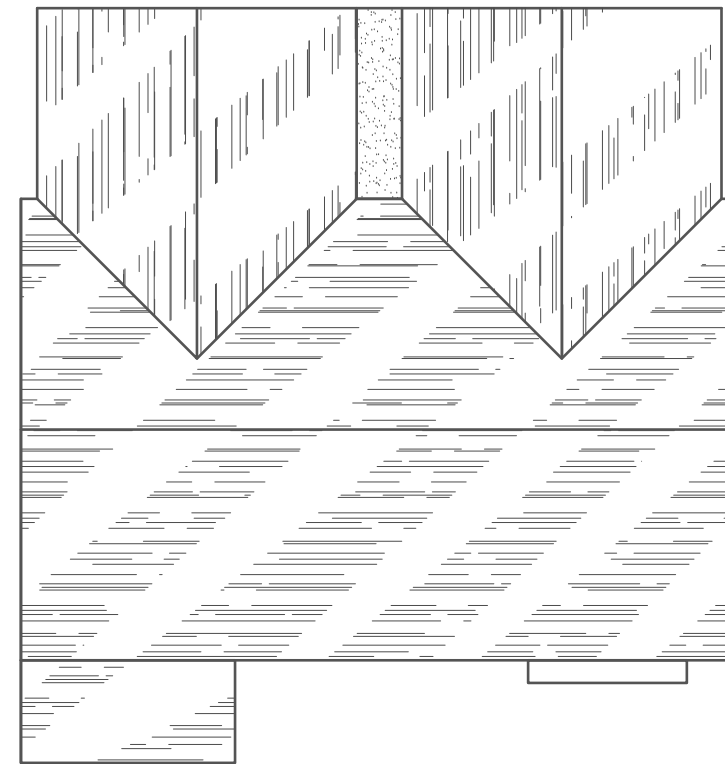


ROOF PLAN
Scale 1:100

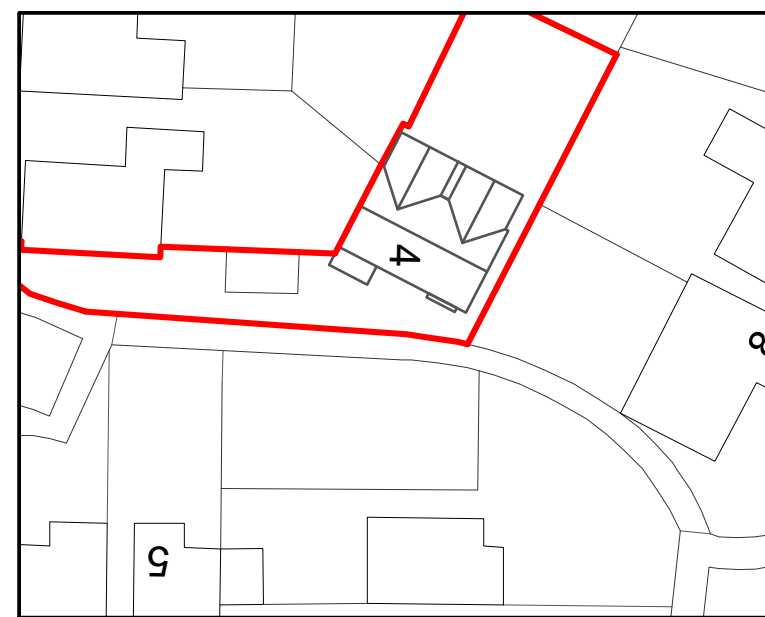

BLOCK PLAN
Scale 1:500

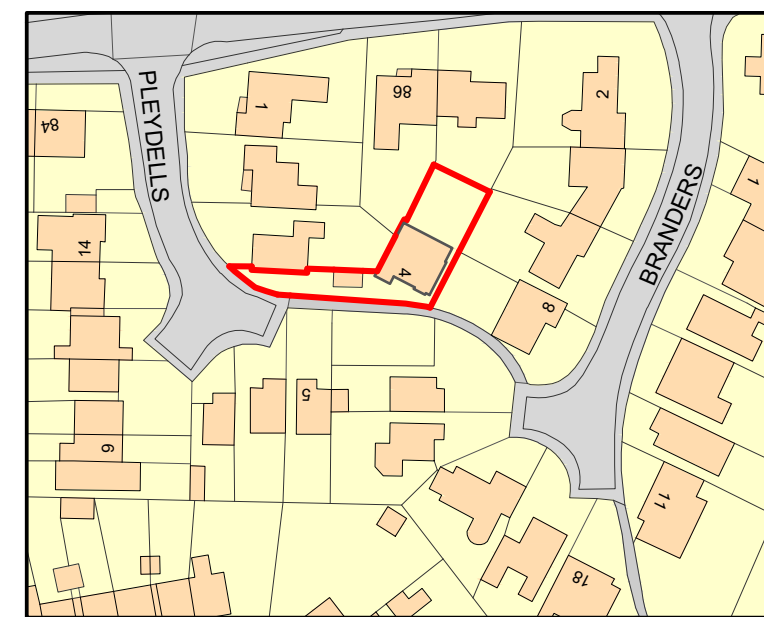

LOCATION PLAN
Scale 1:1250

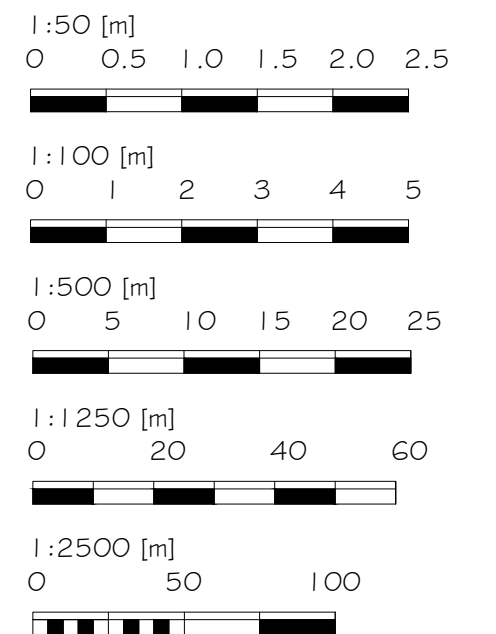

Alex Dawson
www.addraughting.co.uk
alex@addraughting.co.uk
01672 511412
07791 341698

59 Barrow Close
Marlborough
Wiltshire
SN8 2BE



AD DRAUGHTING
ARCHITECTURAL SERVICES

Client

MR & MRS DUDLEY

Job Title

EXTENSION AT:
4 PLEYDELLS,
CRICKLADE,
WILTSHIRE,
SN6 6NG.

Drawing Title

EXISTING ELEVATIONS AND PLANS

Scale AS SHOWN

Date 10/12/2025

Drawn AD

Drawing No.

1596-01

Rev

-