



Plan view

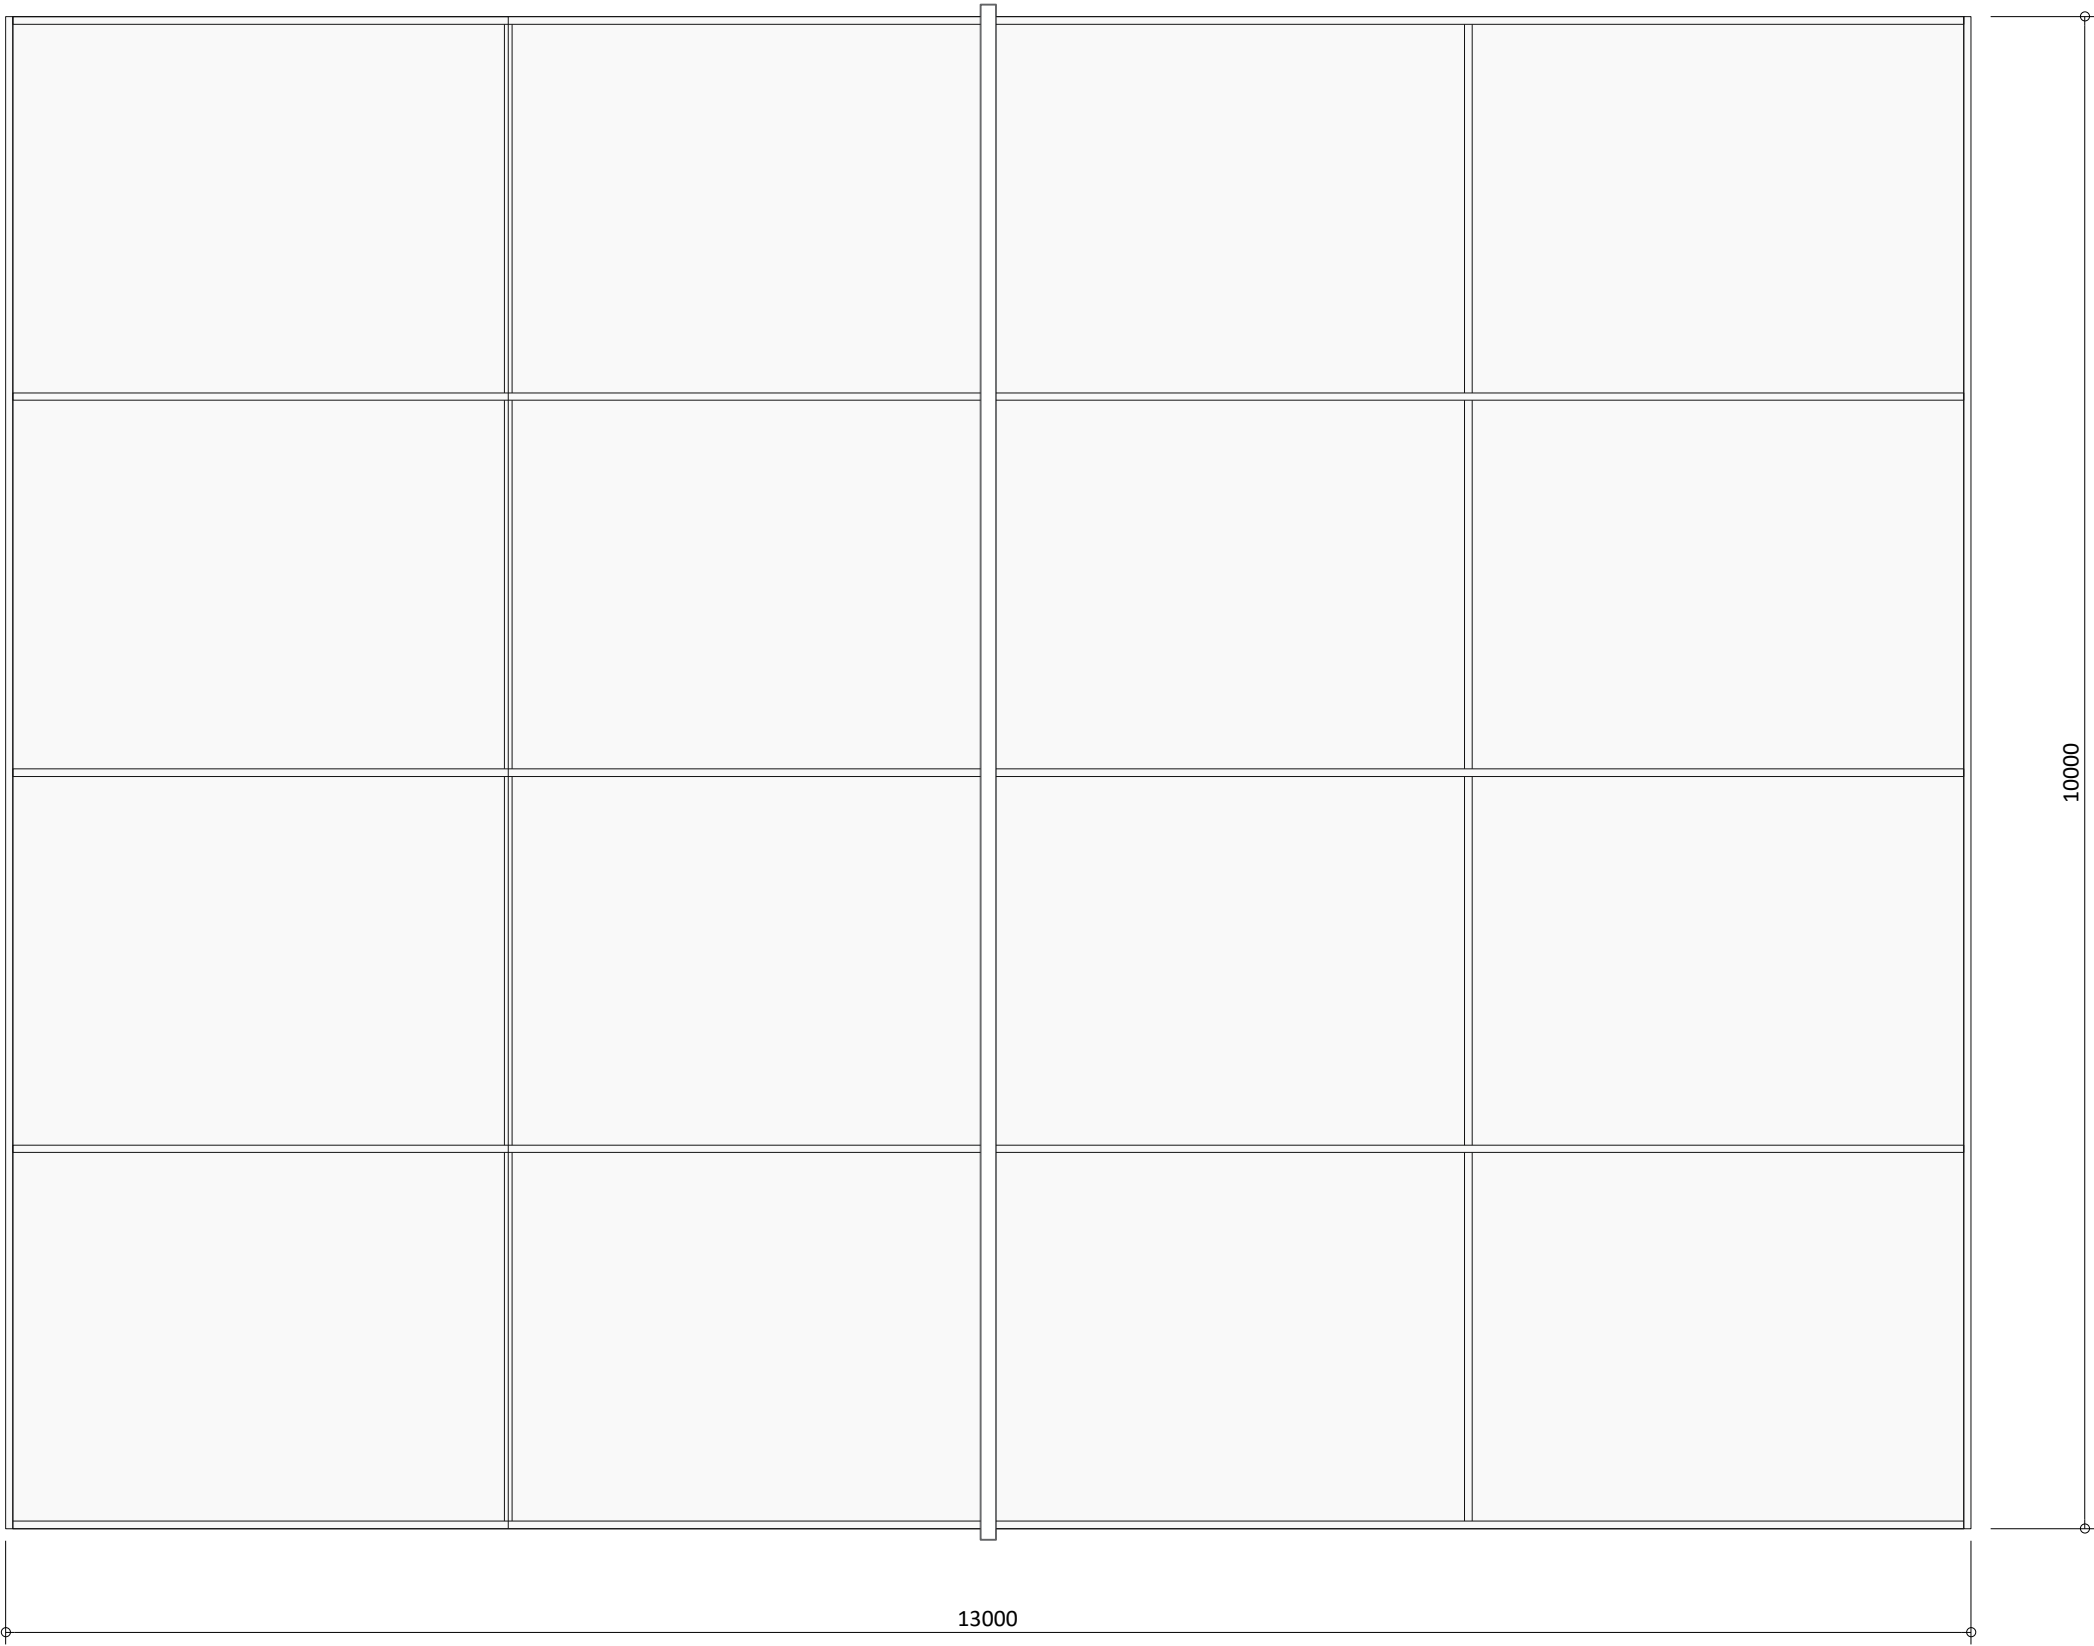


Material: Plastic sheeting over tubular steel frame
Finish: Green plastic sheeting


KEY PLAN (NOT TO SCALE):

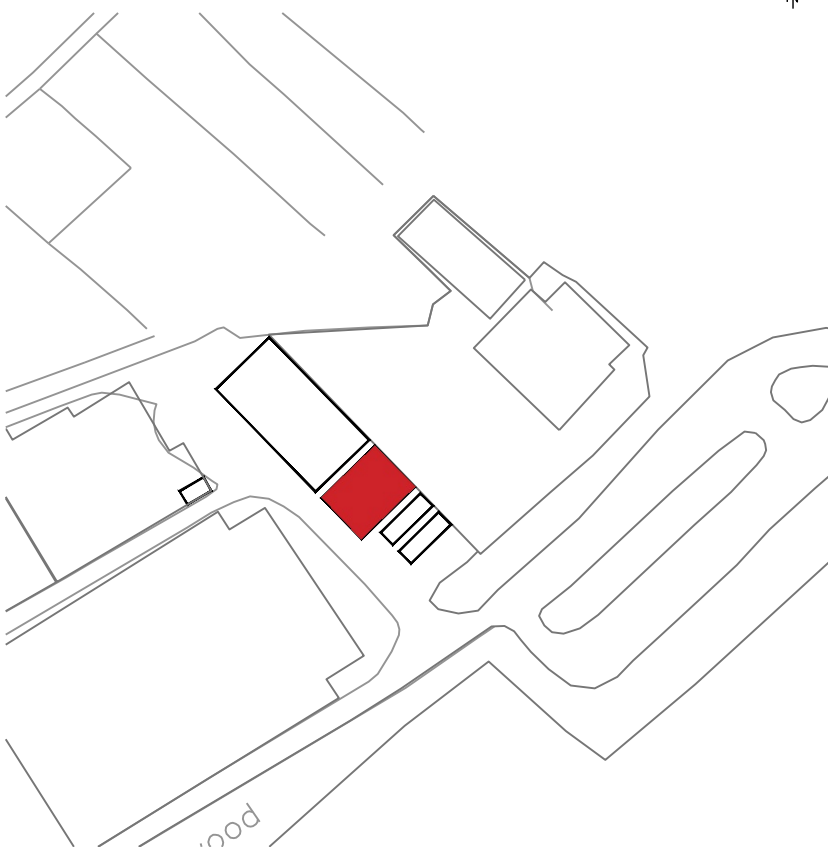


East Elevation

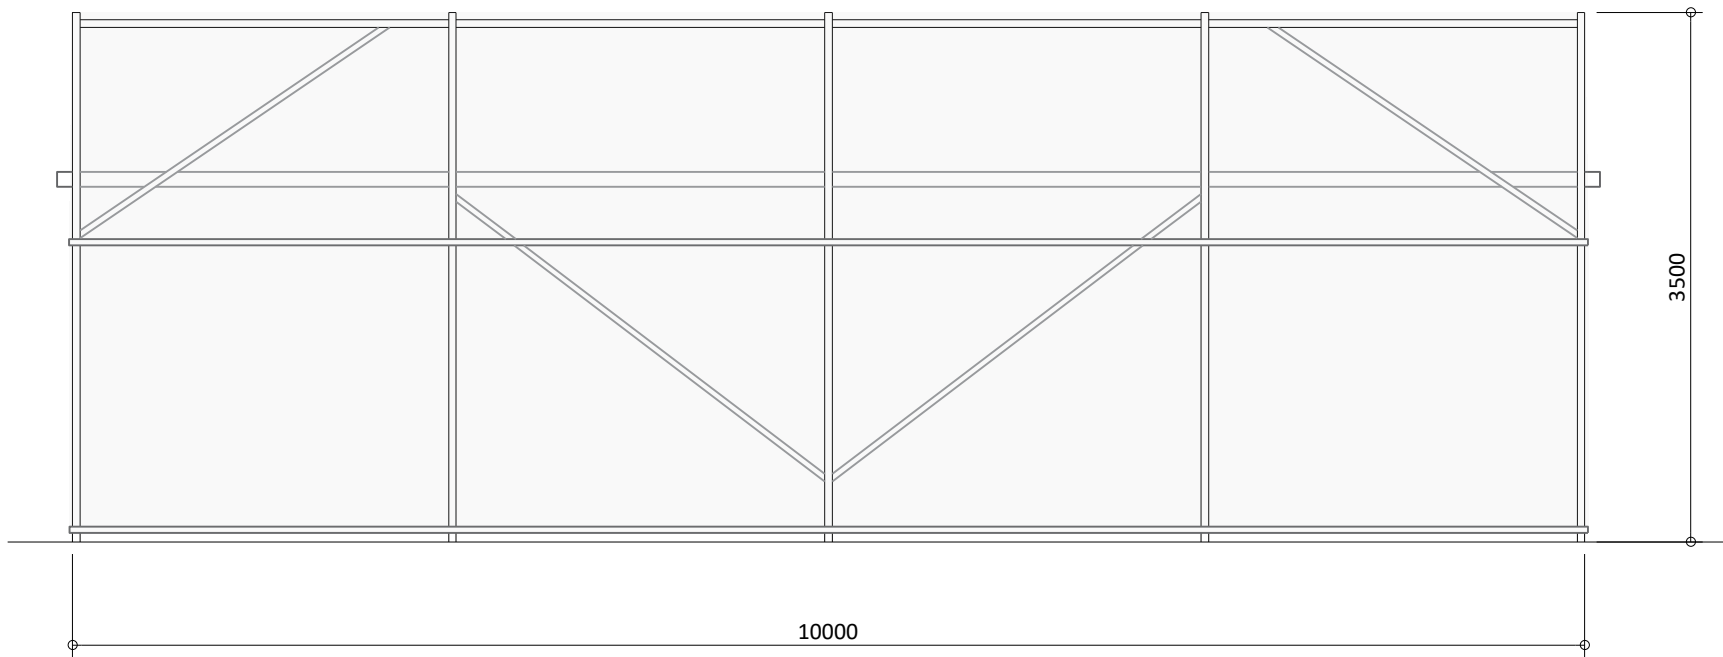


South Elevation

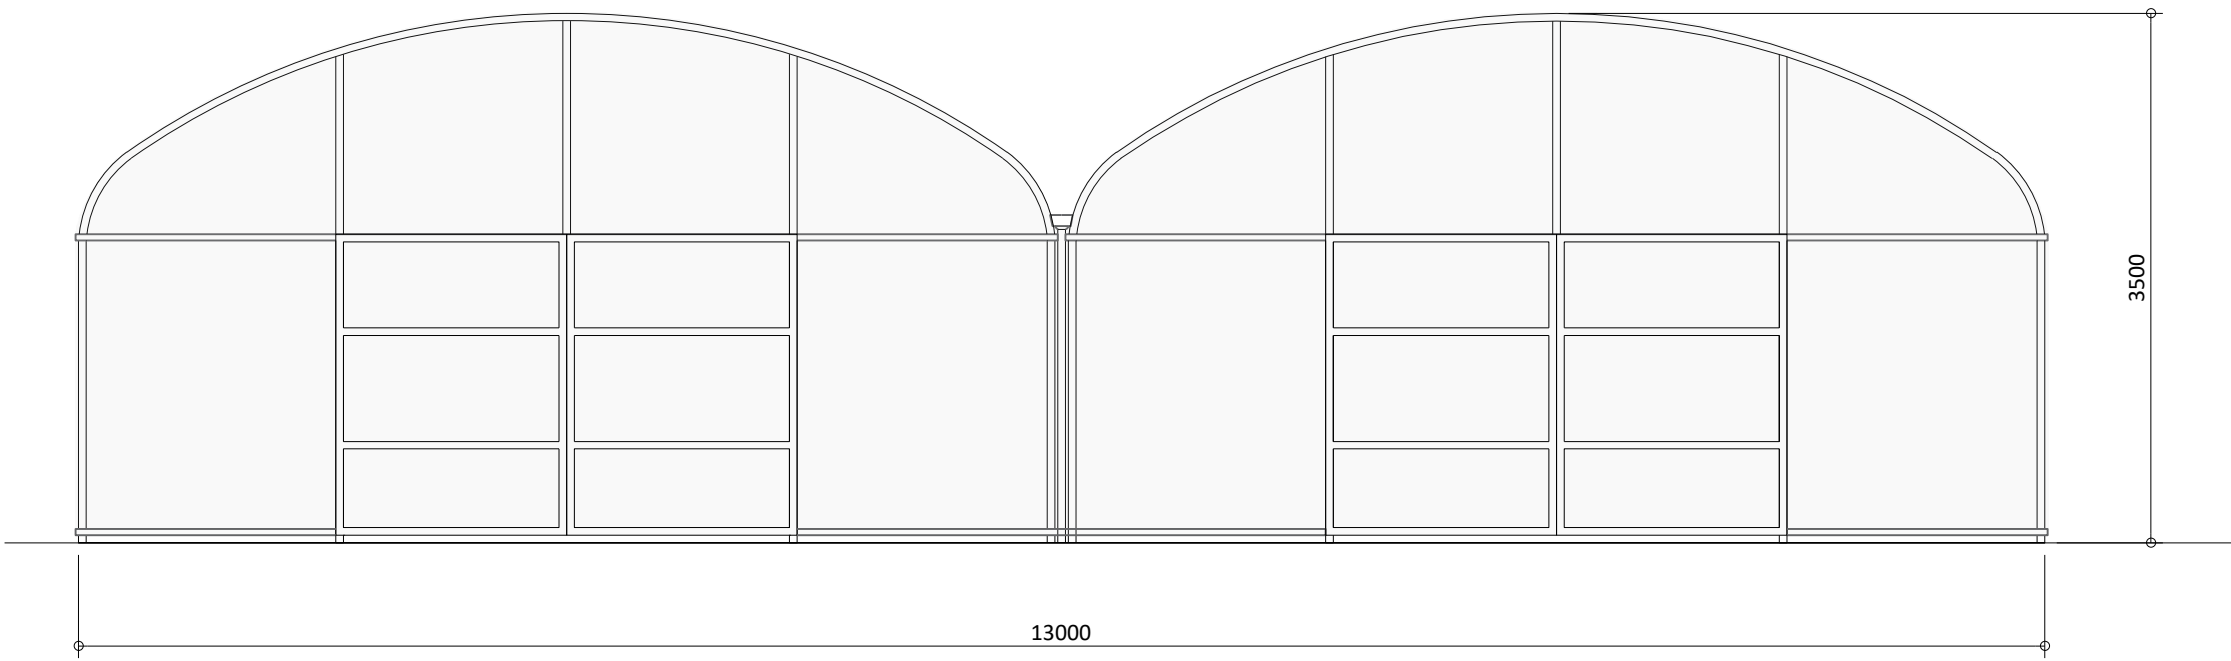


East Elevation

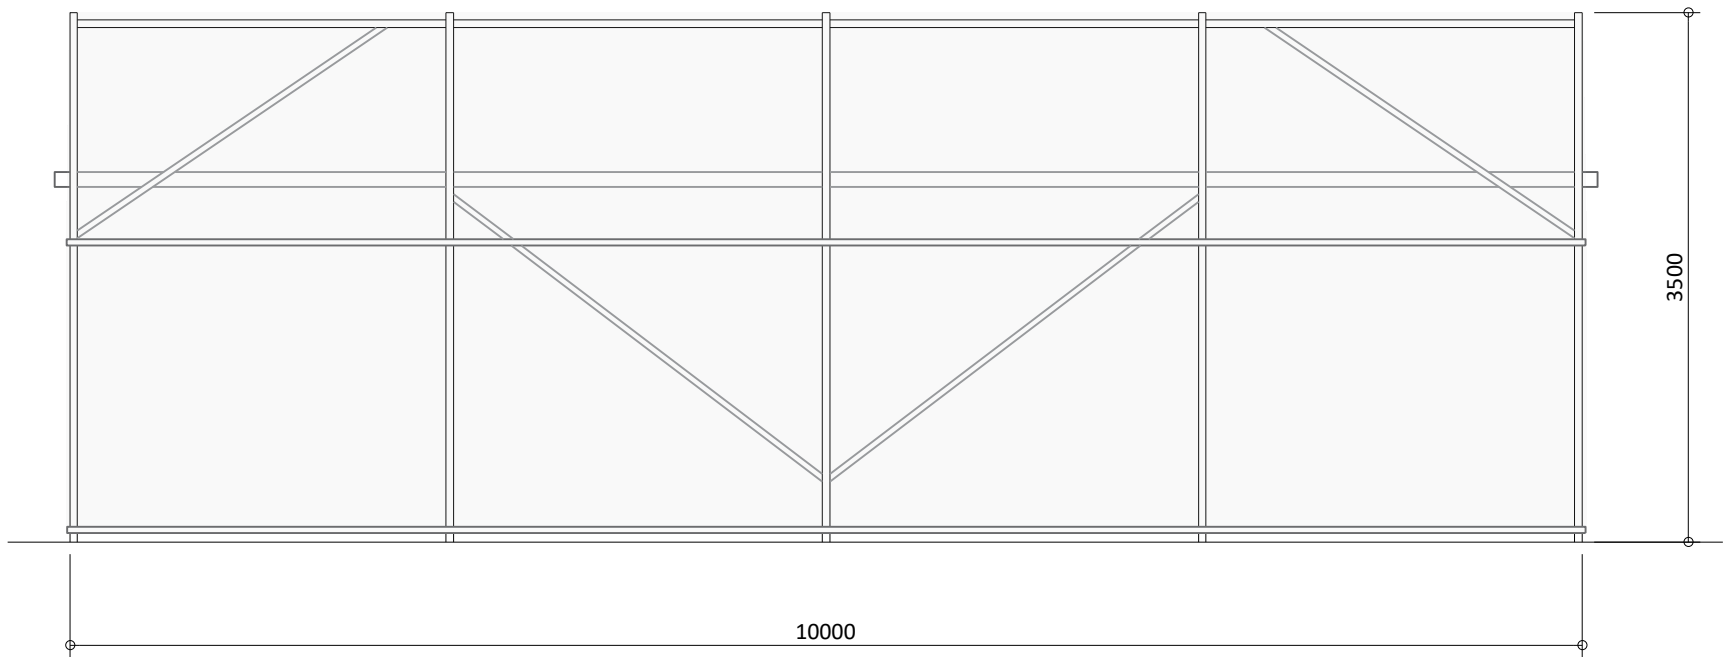

North Elevation

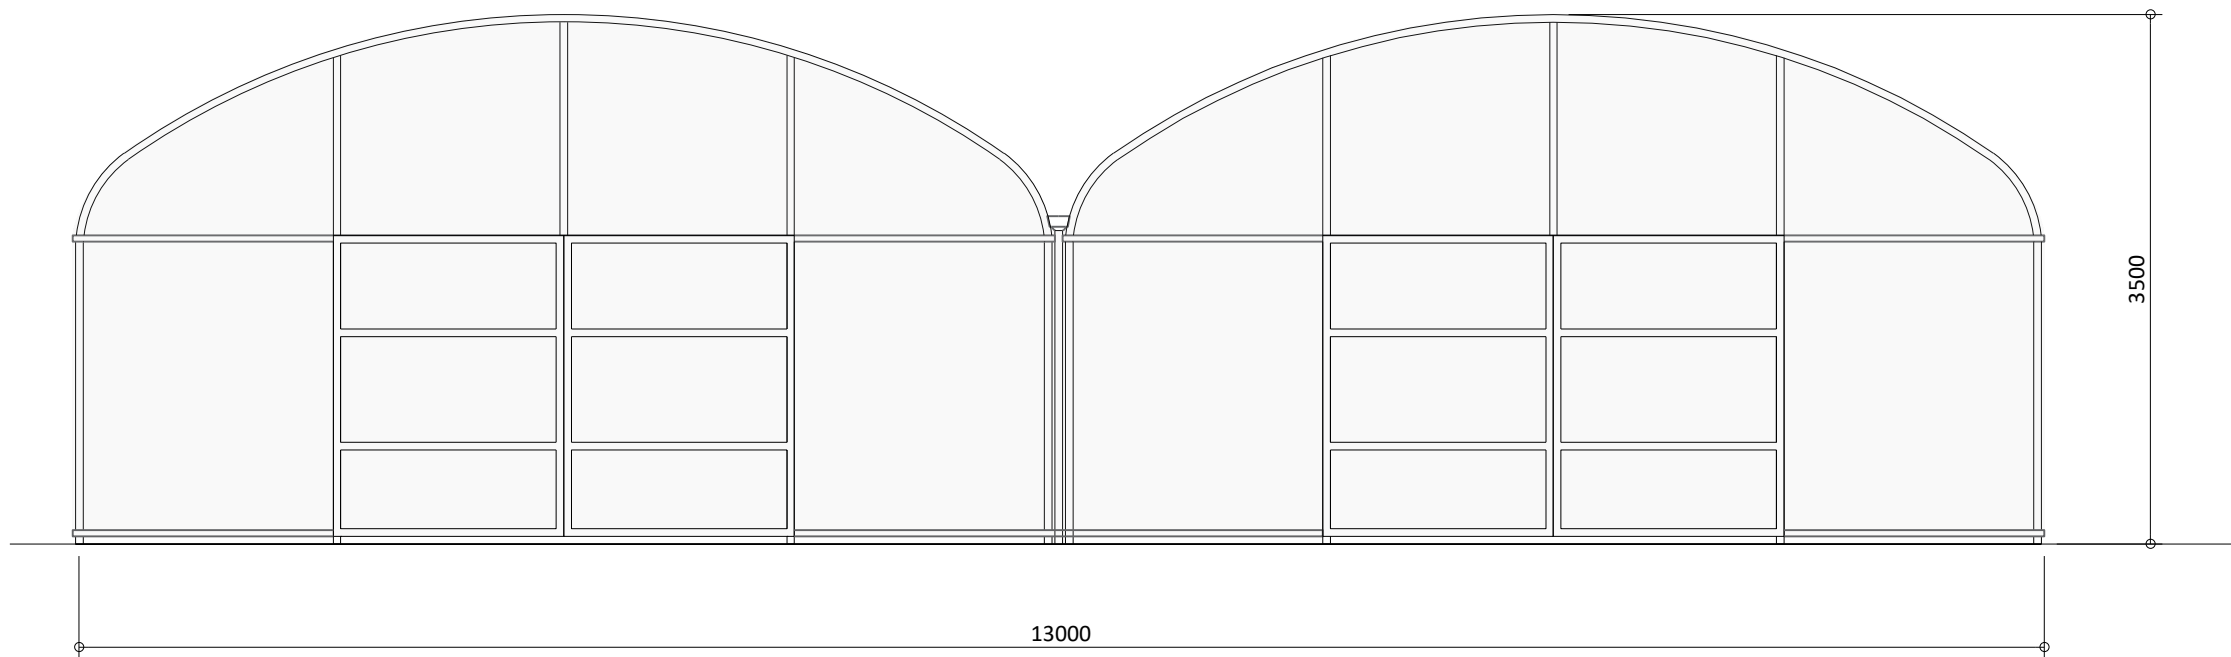

Rev	Note	Date
P1	For Planning	15.12.2025
P2	For Planning	15.12.2025

 

GREENHALGH
Landscape Architecture

Project
Barters Farm Nursery
Chapmanslade

Drawing Name Structure Details - Polytunnel A		
Drawn By SG	Checked By IG	Scale 1:50 @A1
Job No. 373	Status S4	
Drawing No. 373_GLA_00_XX_DR_L_5403	Rev P2	