




FRONT ELEVATION
Scale 1:100




SIDE ELEVATION
Scale 1:100




REAR ELEVATION
Scale 1:100

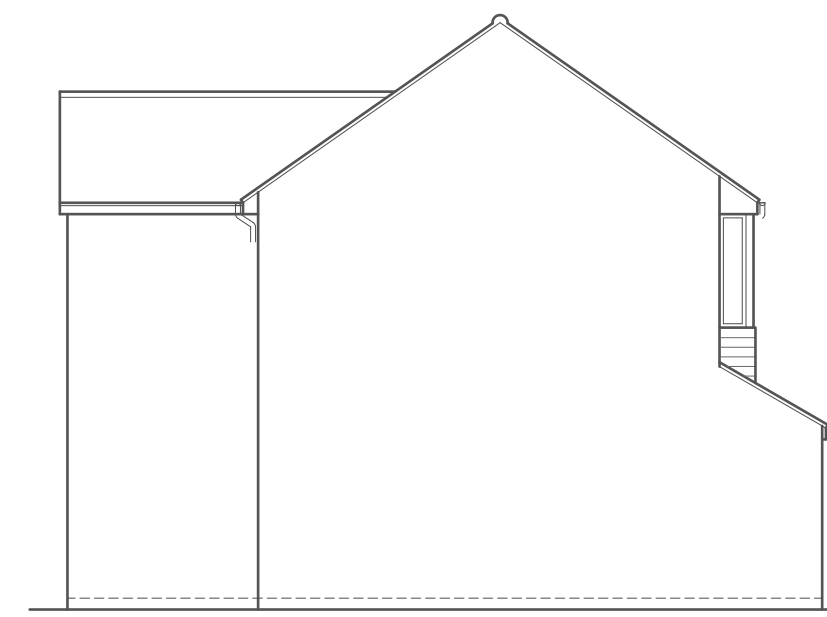


SIDE ELEVATION
Scale 1:100

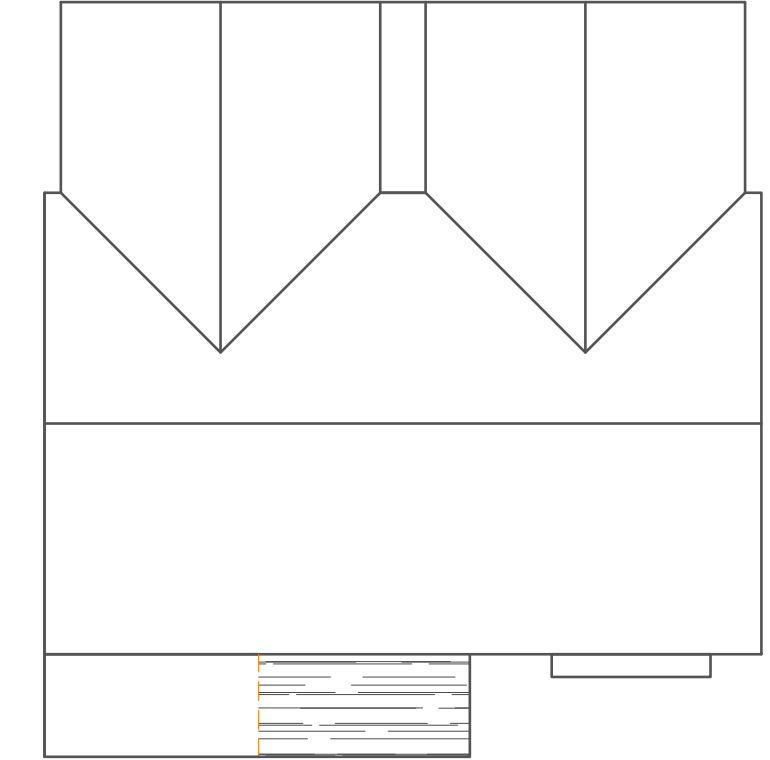


ROOF PLAN
Scale 1:100

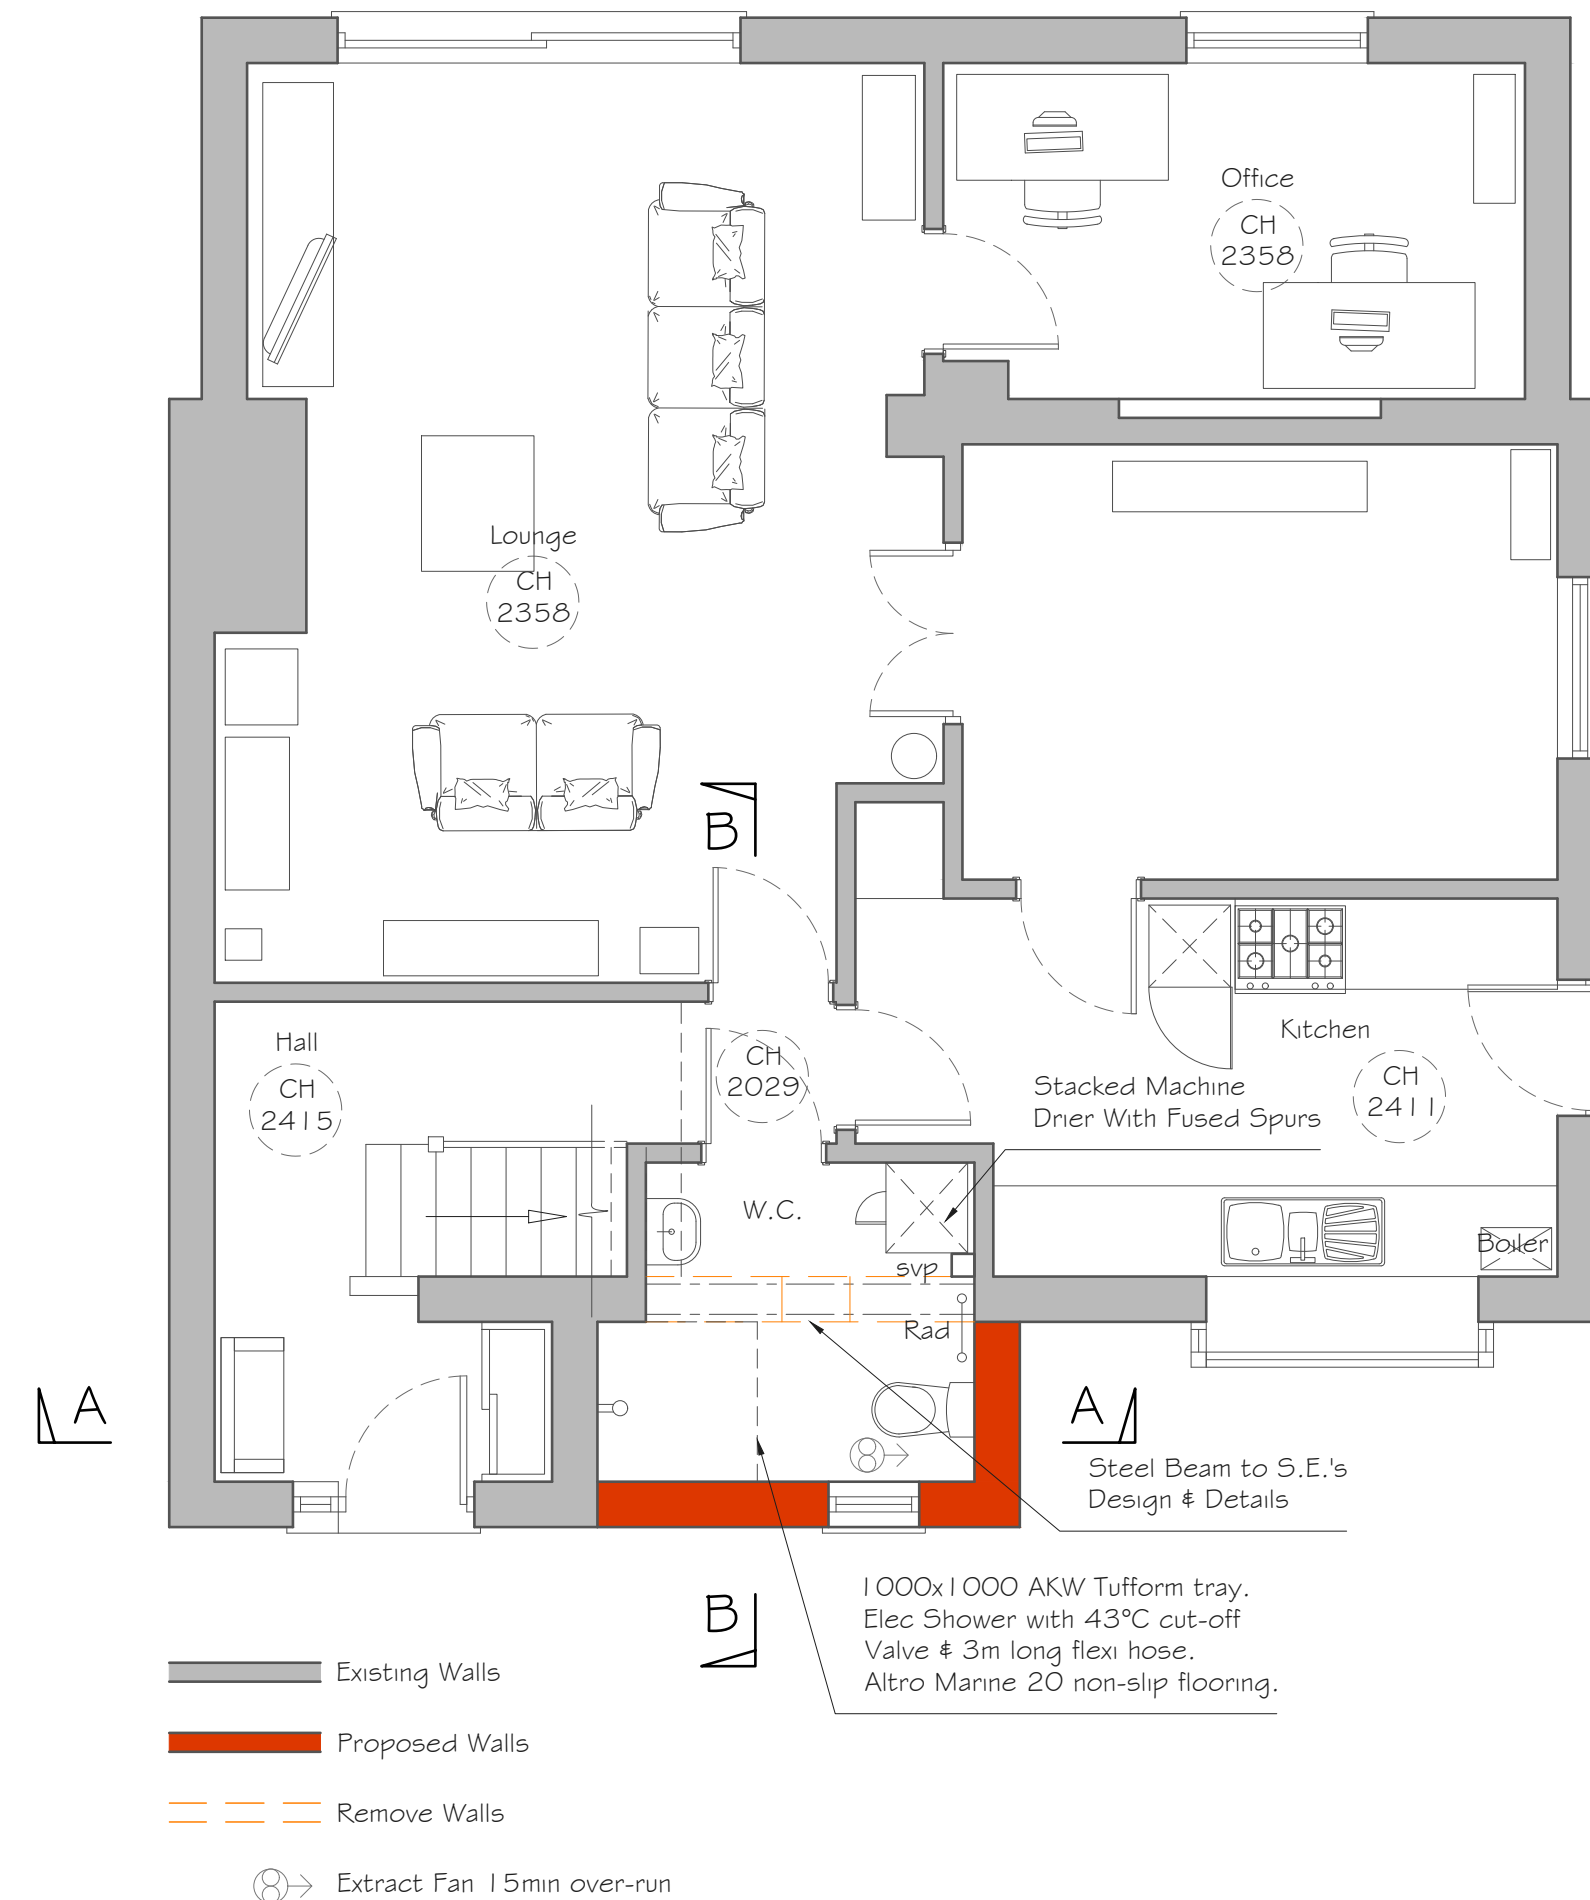


GROUND FLOOR PLAN
Scale 1:50

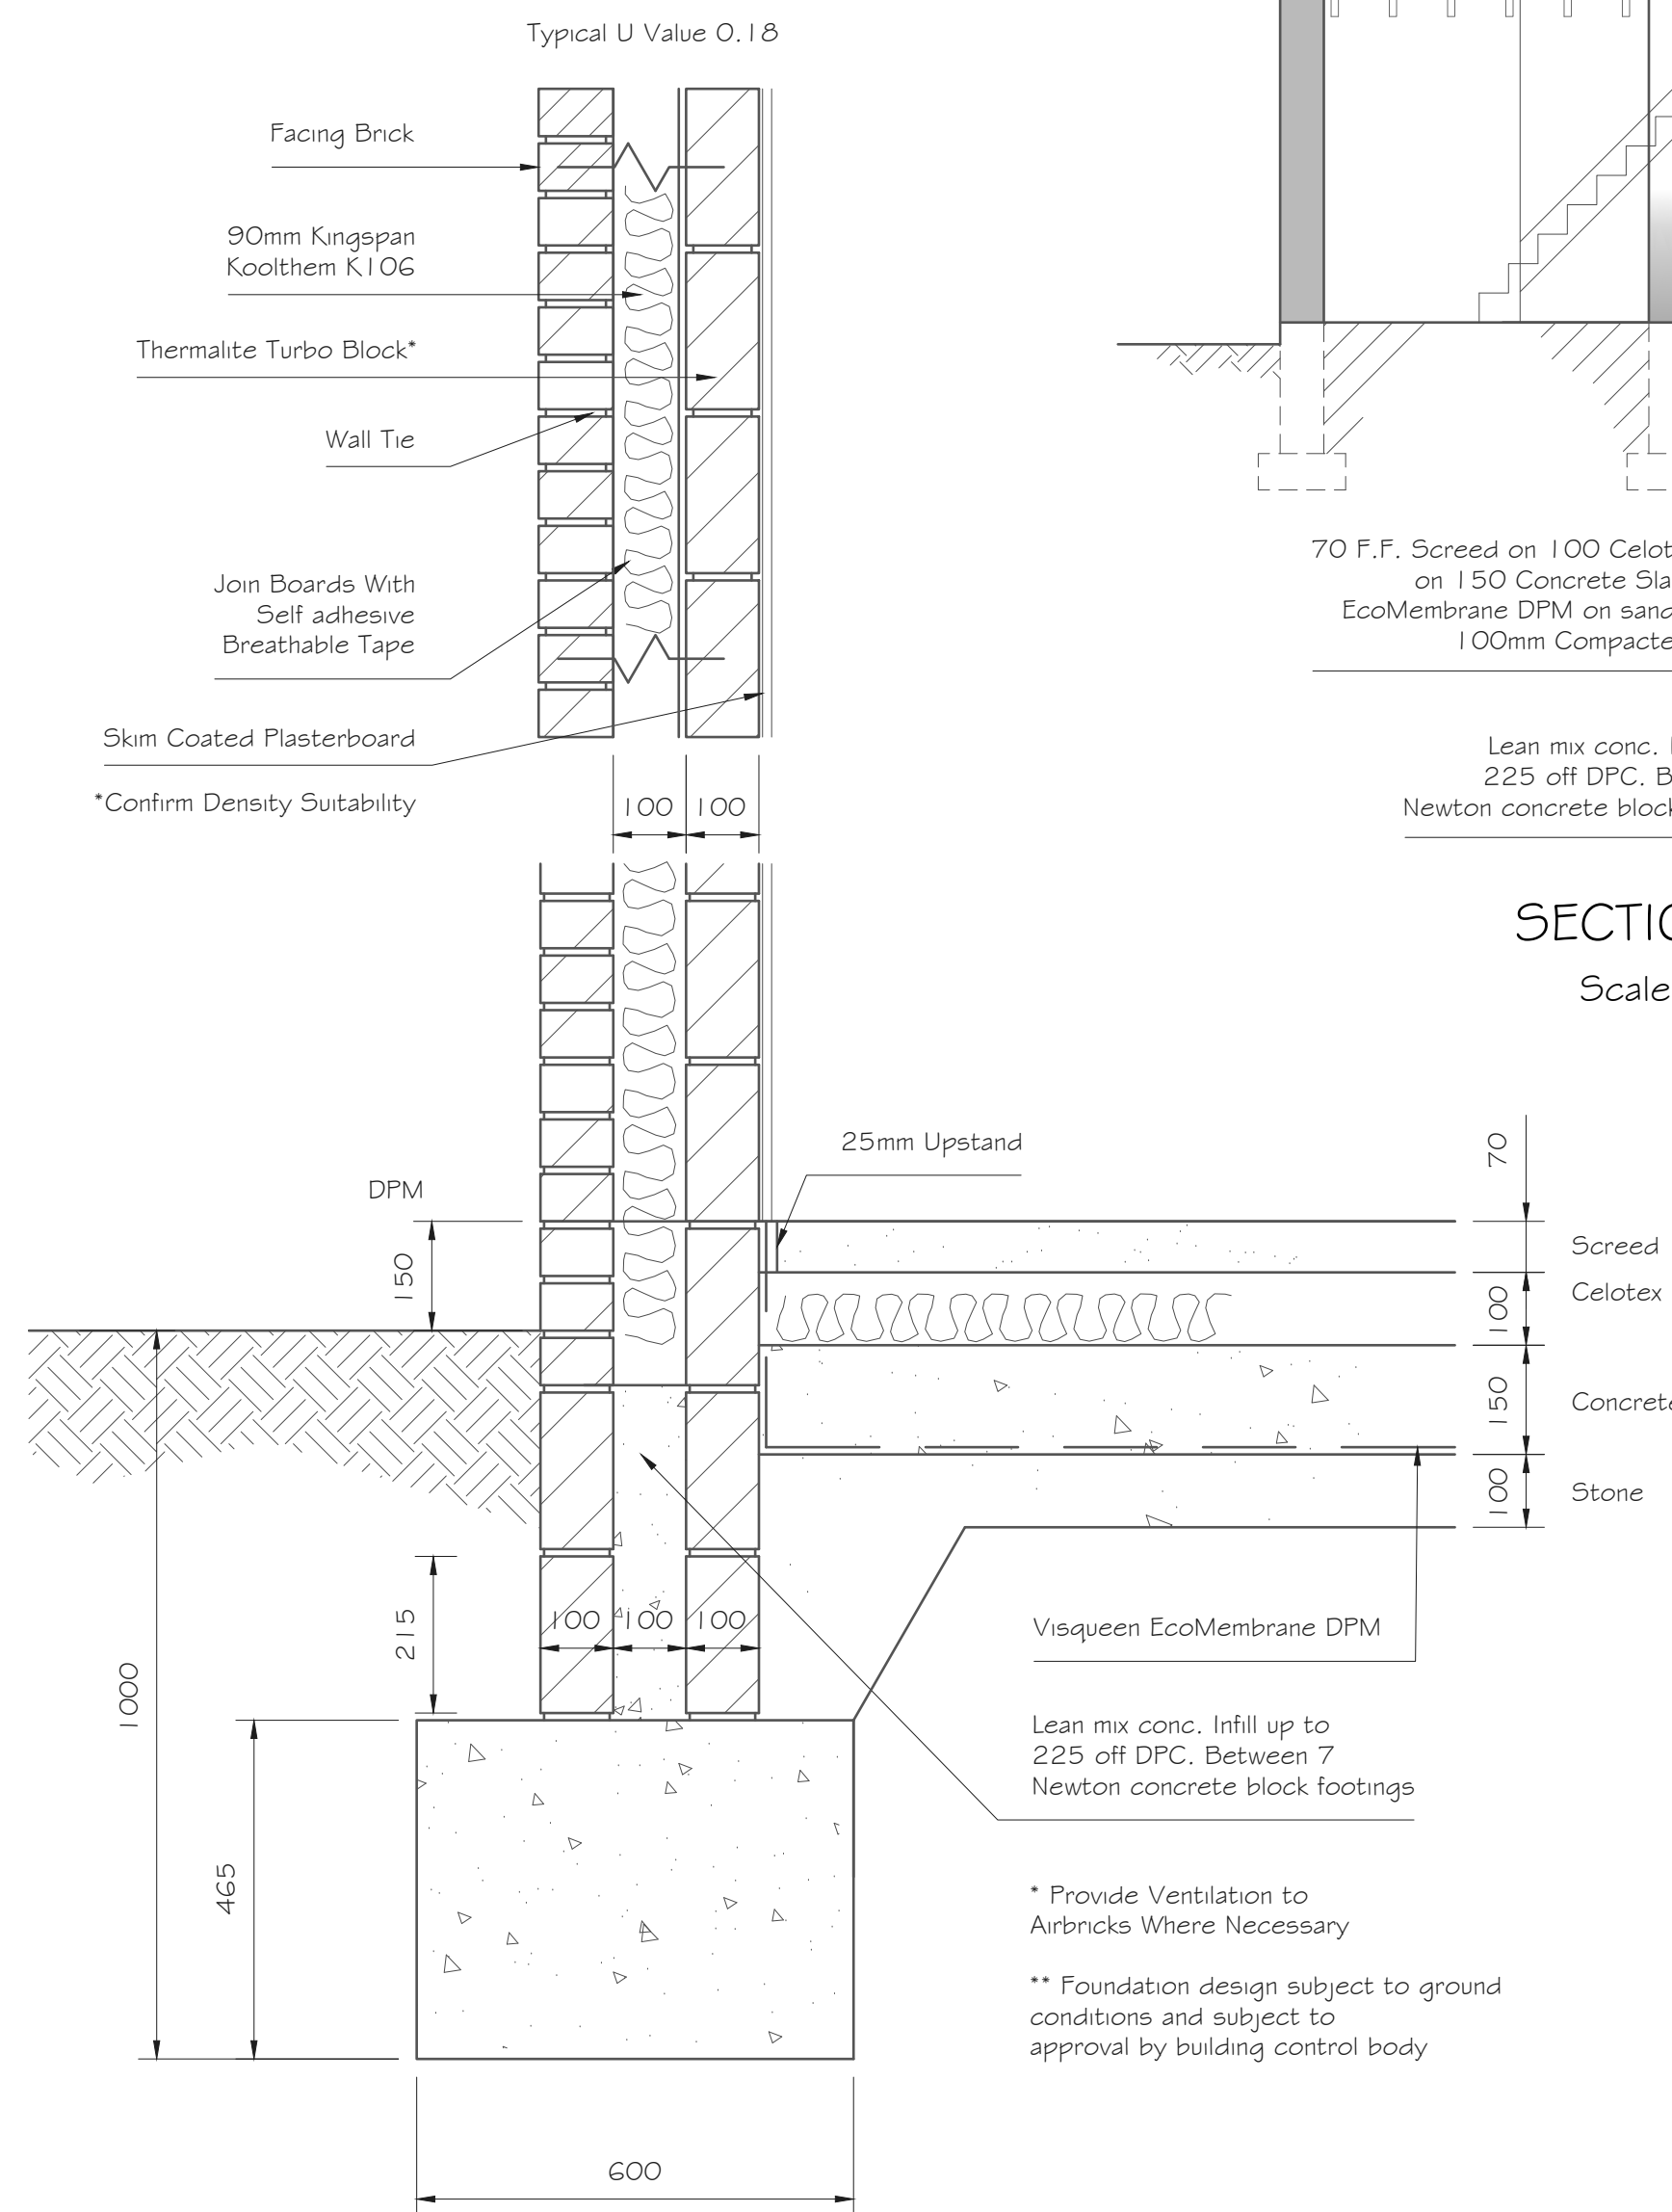


WALL AND FOUNDATION DETAIL
Scale 1:10

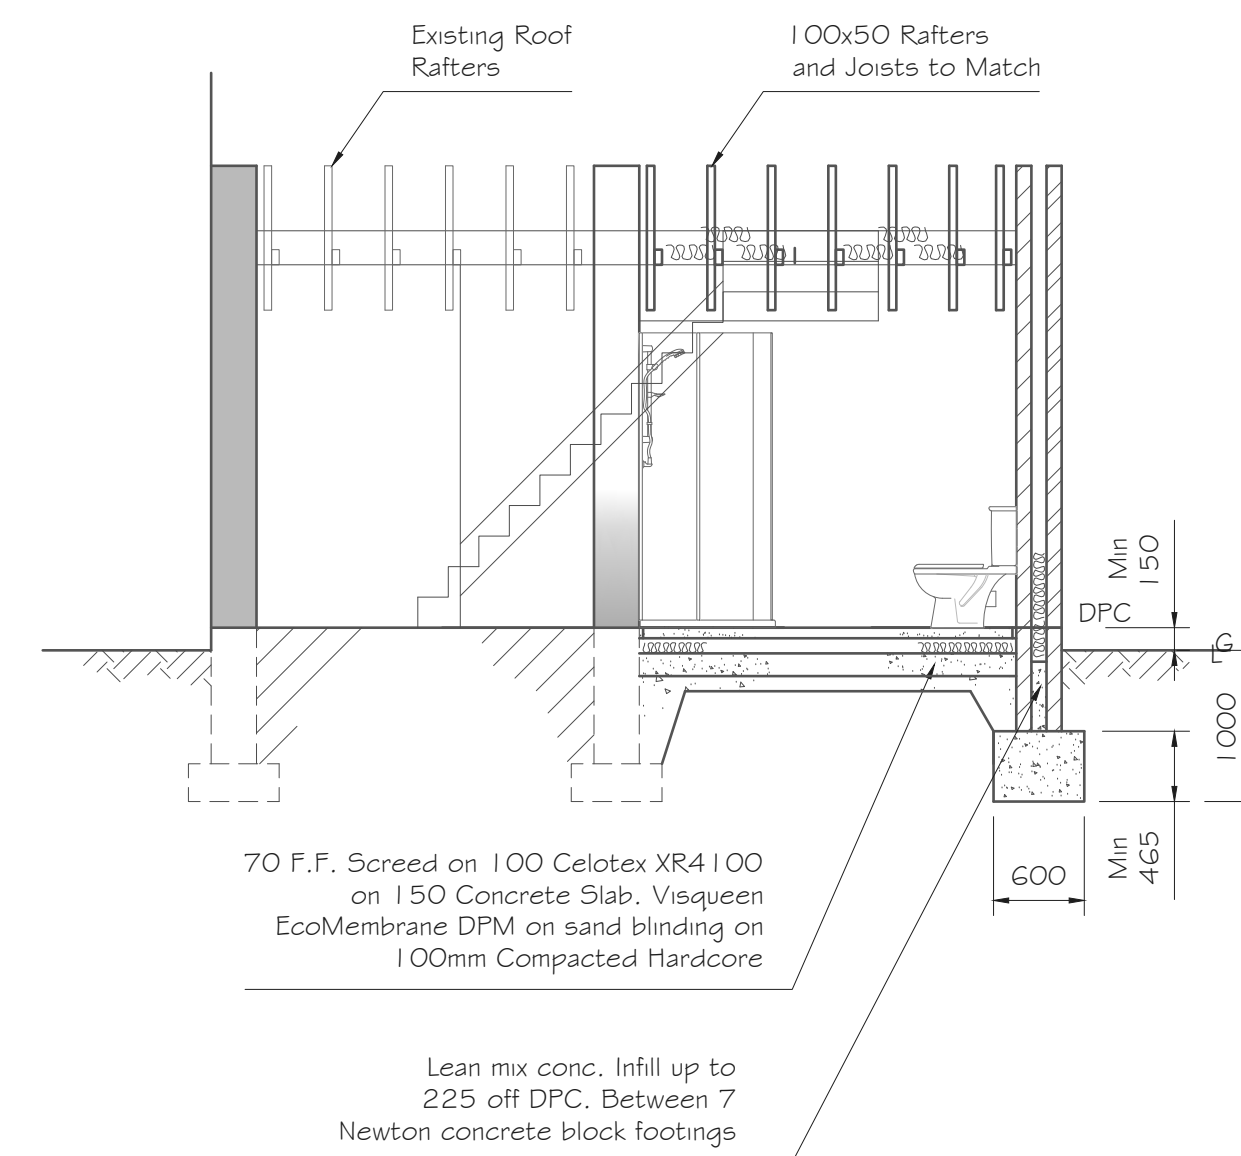


SECTION A-A
Scale 1:50

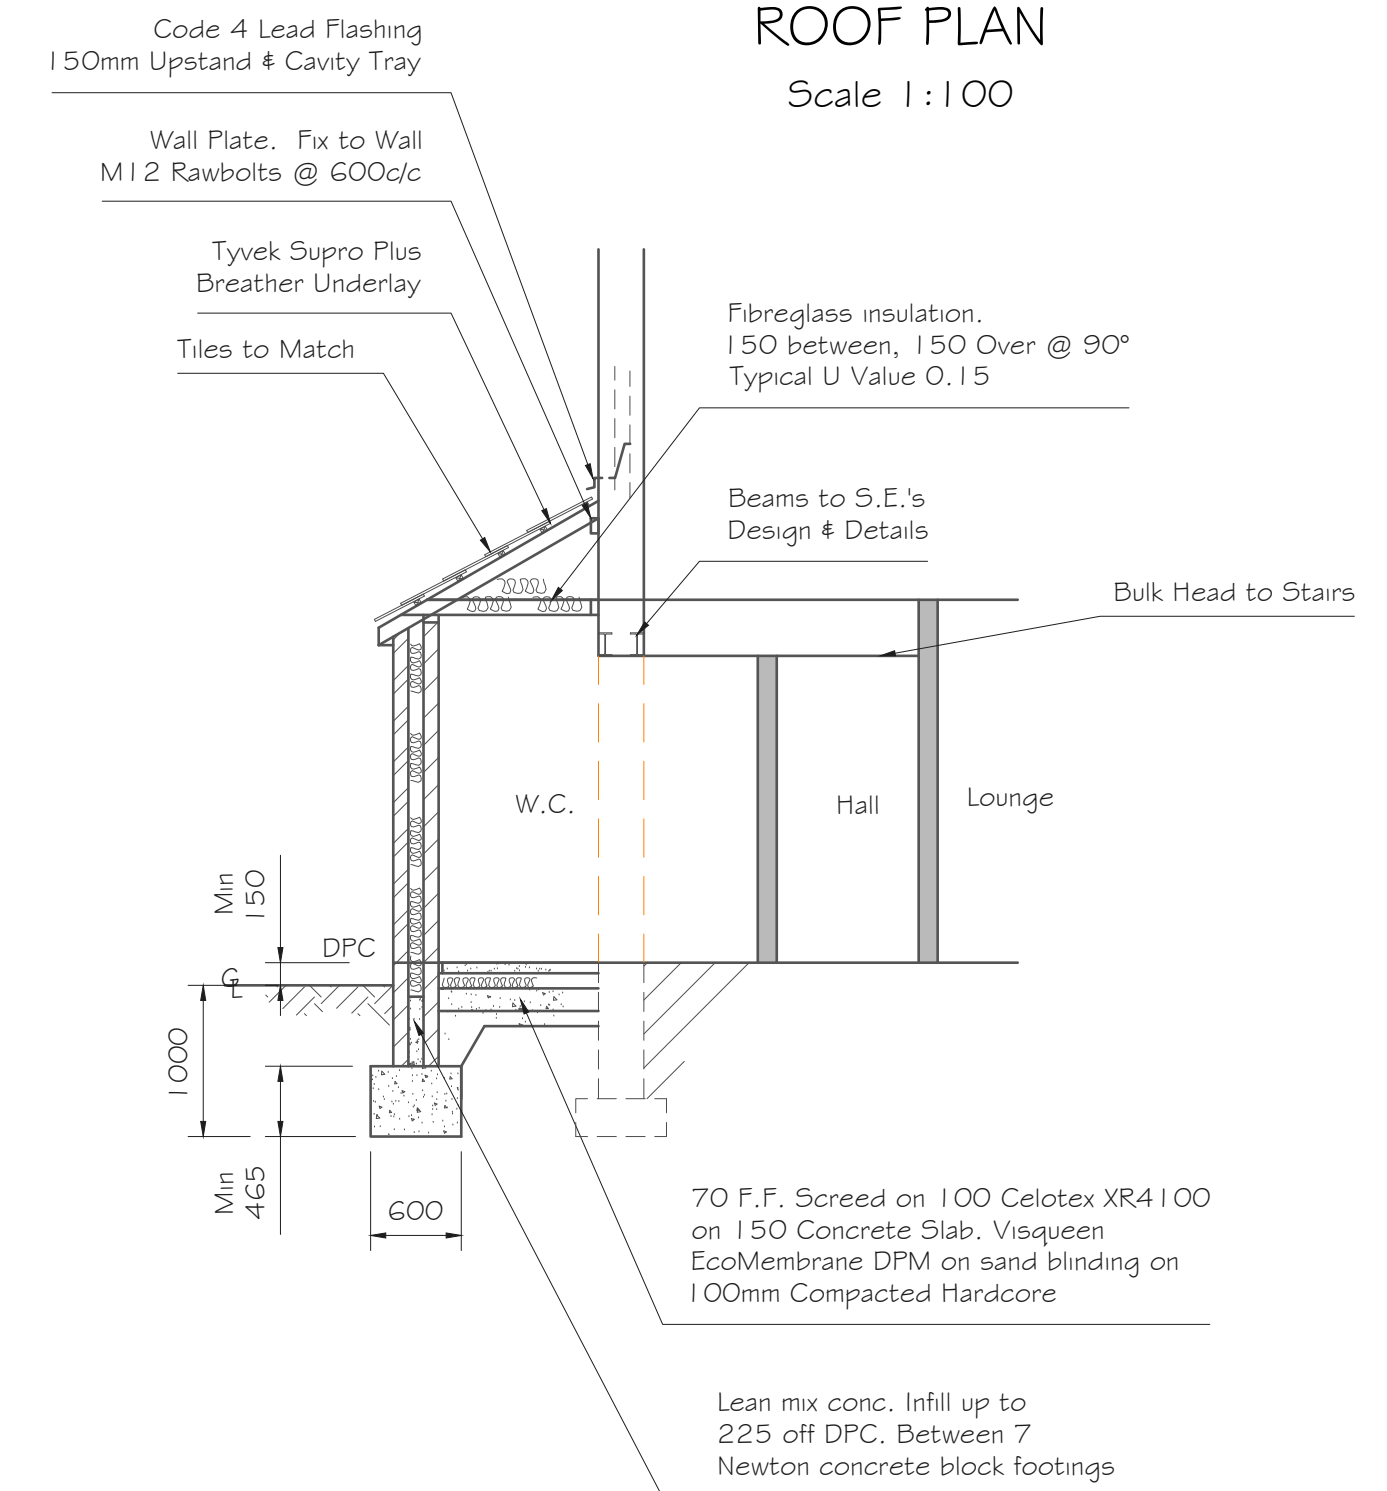

SECTION B-B
Scale 1:50

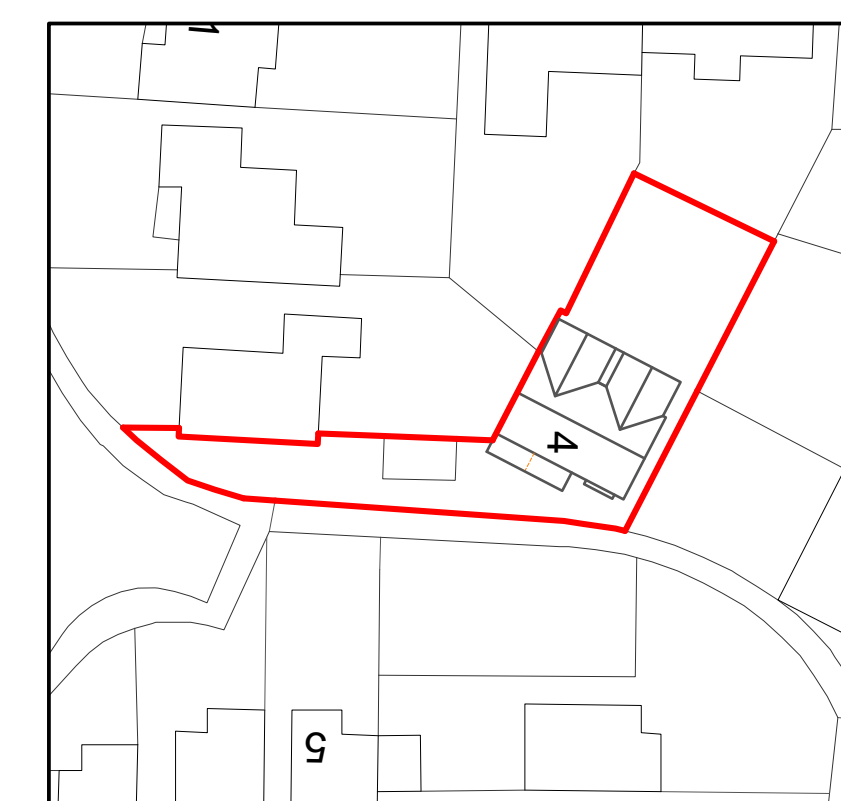

BLOCK PLAN
Scale 1:500

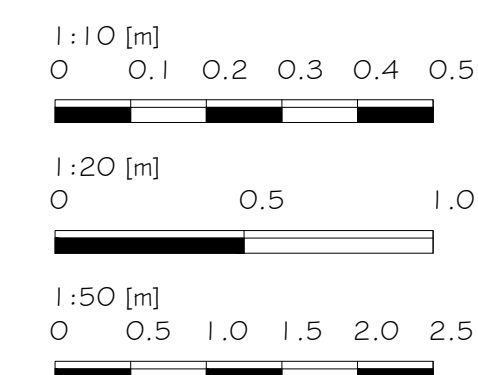

Alex Dawson www.addraughting.co.uk alex@addraughting.co.uk 01672 511412 07791 341698 59 Barrow Close Marlborough Wiltshire SN8 2BE AD DRAUGHTING ARCHITECTURAL SERVICES	
Client MR & MRS DUDLEY	
Job Title EXTENSION AT: 4 PLEYDELLS, CRICKLADE, WILTSHIRE, SN6 6NG.	
Drawing Title PROPOSED ELEVATIONS AND PLANS	
Scale AS SHOWN	
Date 19/12/2025	Drawn AD
Drawing No. 1596-02	Rev B