


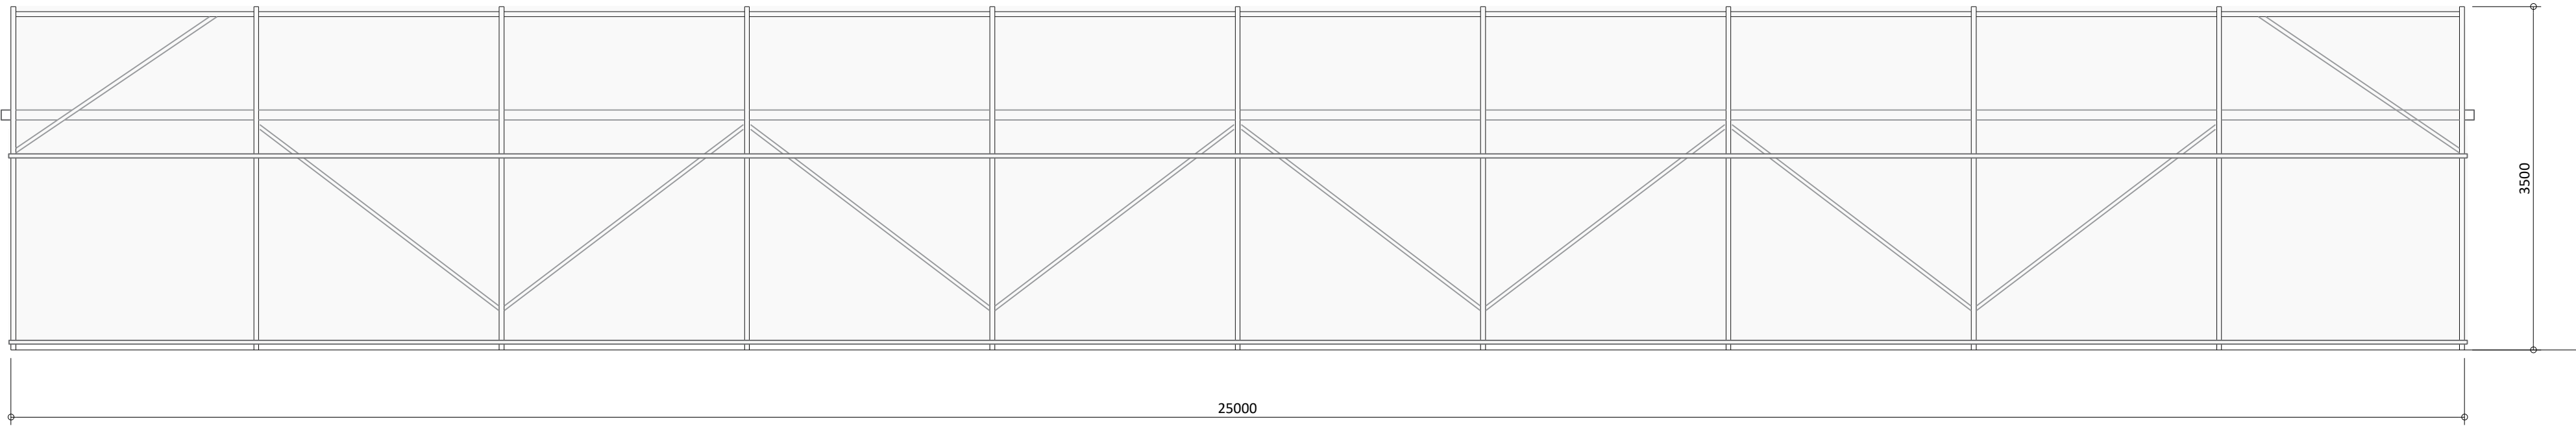


Material: Plastic sheeting over tubular steel frame
Finish: Clear/white plastic sheeting


West elevation




East Elevation

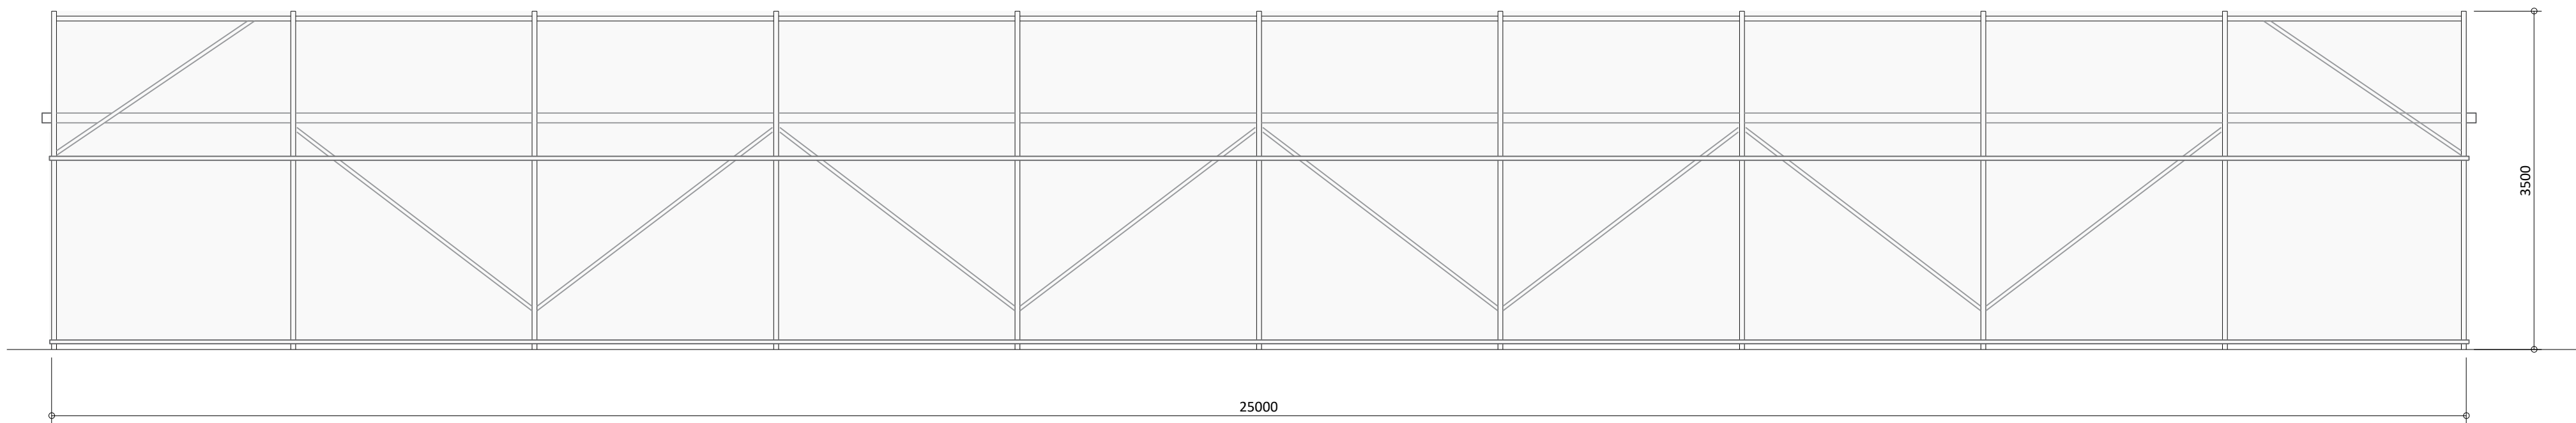


South Elevation

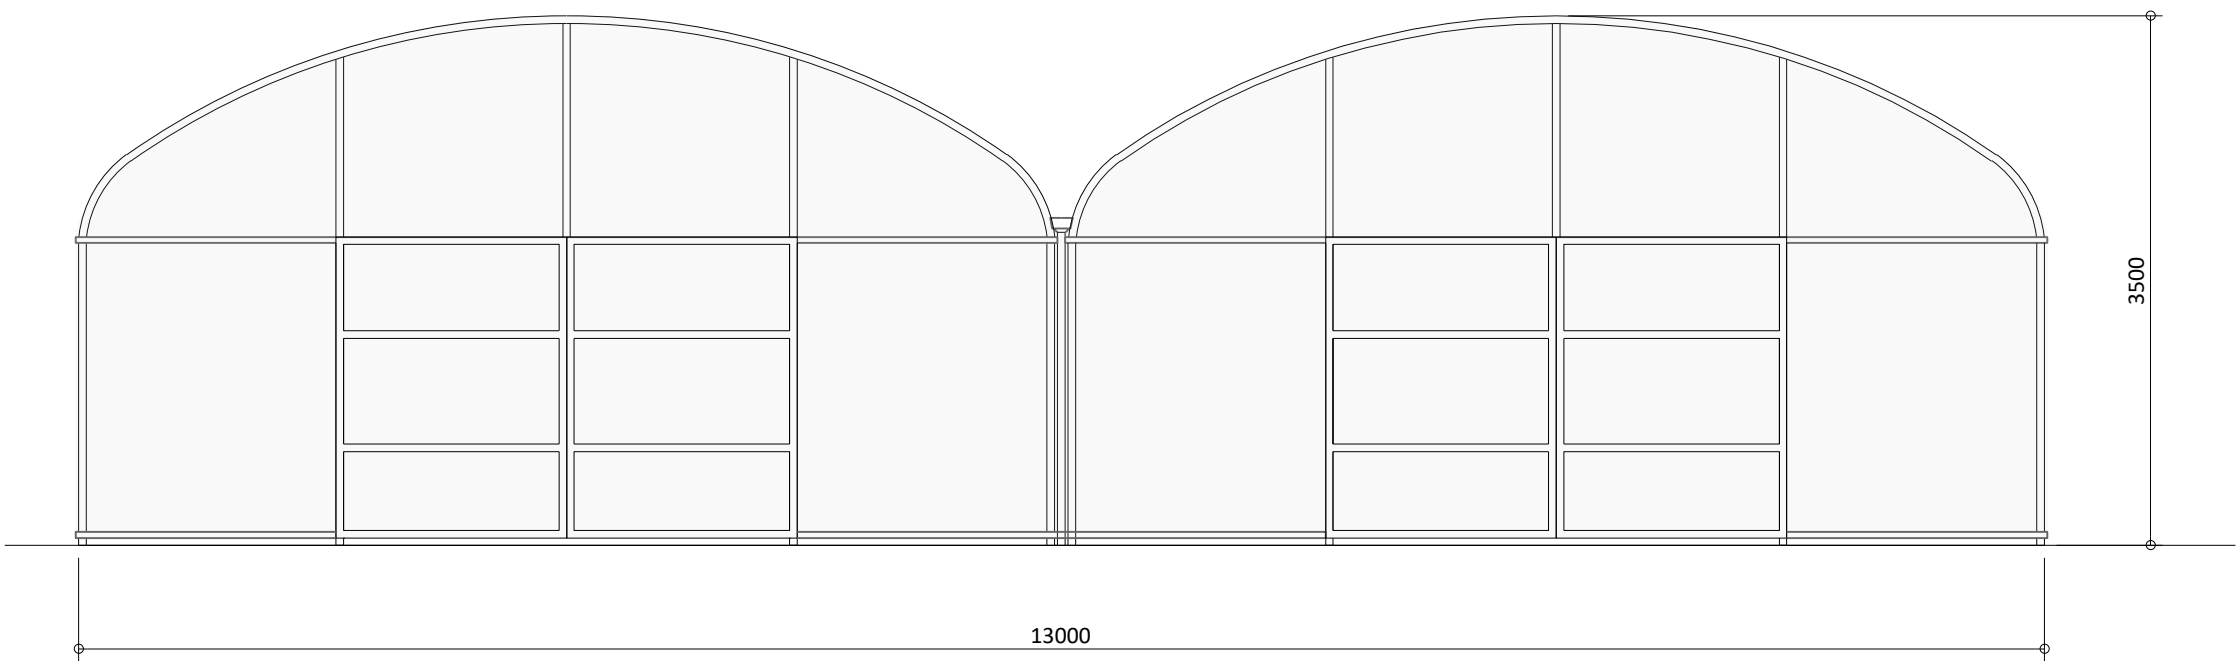


North Elevation

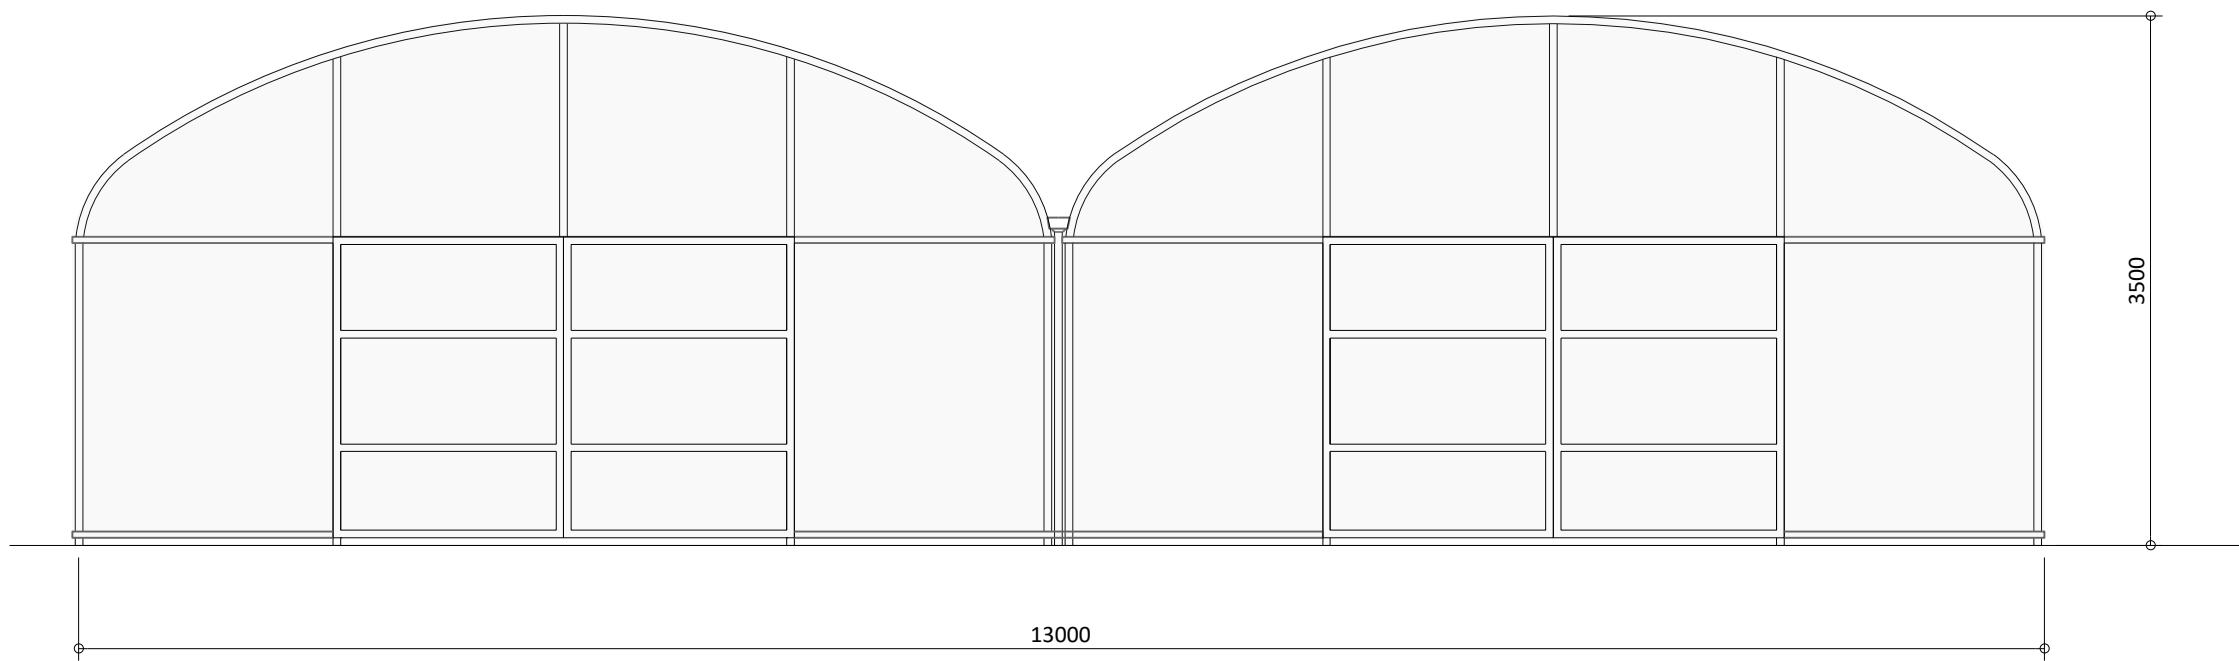

KEY PLAN (NOT TO SCALE):

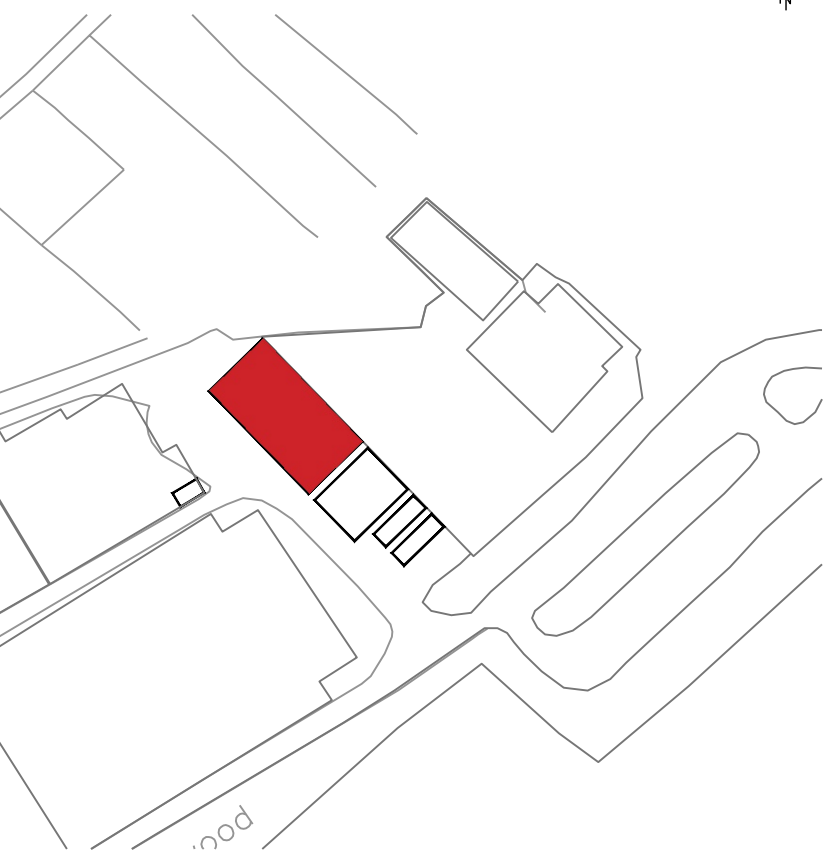

Rev	Note	Date
P1	For Planning	15.12.2025
P2	For Planning	15.12.2025

 

GREENHALGH

Landscape Architecture

Project
Barters Farm Nursery
Chapmanslade

Drawing Name Structure Details - Polytunnel B		
Drawn By SG	Checked By IG	Scale 1:50 @A1
Job No. 373	Status S4	
Drawing No. 373_GLA_00_XX_DR_L_5403	Rev P2	