

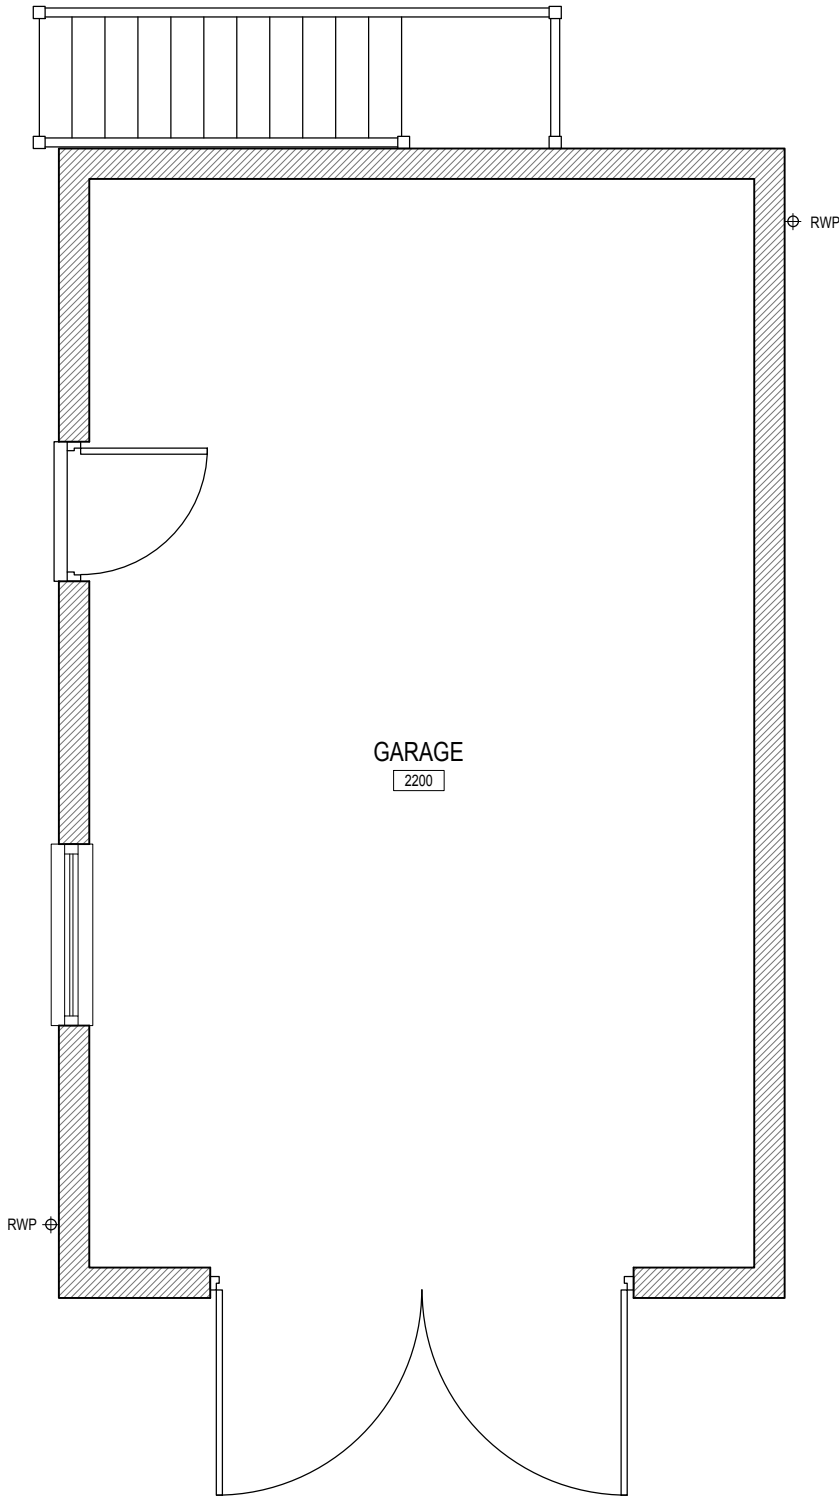


* COPYRIGHT.
DO NOT SCALE EXCEPT FOR PLANNING PURPOSES.
CHECK ALL DIMENSIONS ON SITE.
THIS DRAWING IS ONLY TO BE USED ON THE SITE
FOR WHICH DESIGNED.

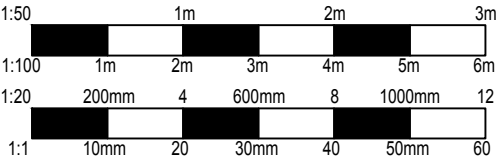

PROPOSED GROUND FLOOR PLAN

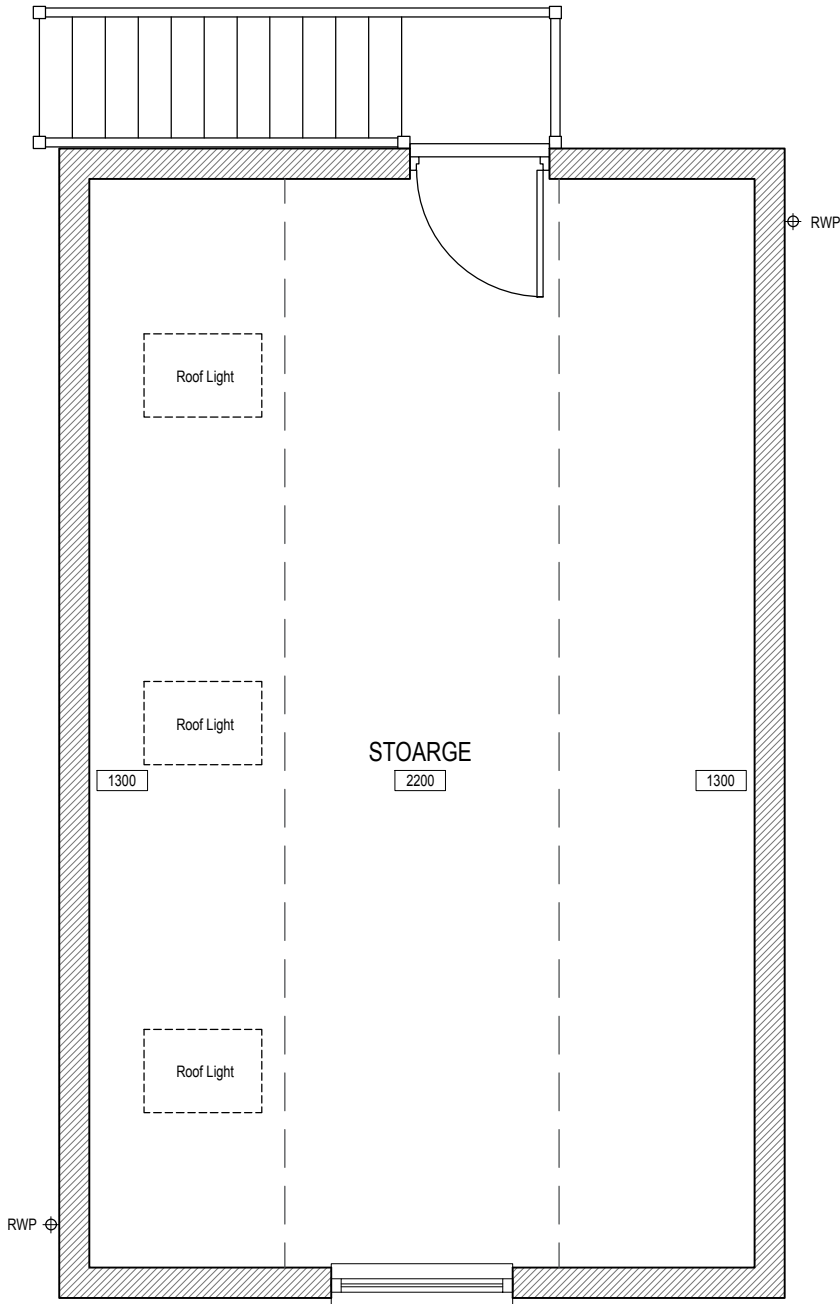

PROPOSED FIRST FLOOR PLAN

REVISIONS		DATE
CLIENT: MR & MRS MALONEY		
PROJECT: REPLACEMENT OF EXISTING GARAGE FOR PROPOSED NEW GARAGE AT: FROG HOLLOW, 69 OLD ROAD, STUDLEY, CALNE, SN11 9NF		
TITLE: PROPOSED GROUND FLOOR PLAN PROPOSED FIRST FLOOR PLAN		
DRAWN: RJ	SCALES @ A3:	
CHECKED: JA	1:50	
DATE: JULY 25		
DRG No: AA/25/26/12	REV: -	

Armstrong
architecture

THE OLD BAKEHOUSE, 21 TIMBER STREET,
CHIPPENHAM, WILTSHIRE, SN15 3BS
01249 404 004 info@armstrongarchitecture.co.uk