

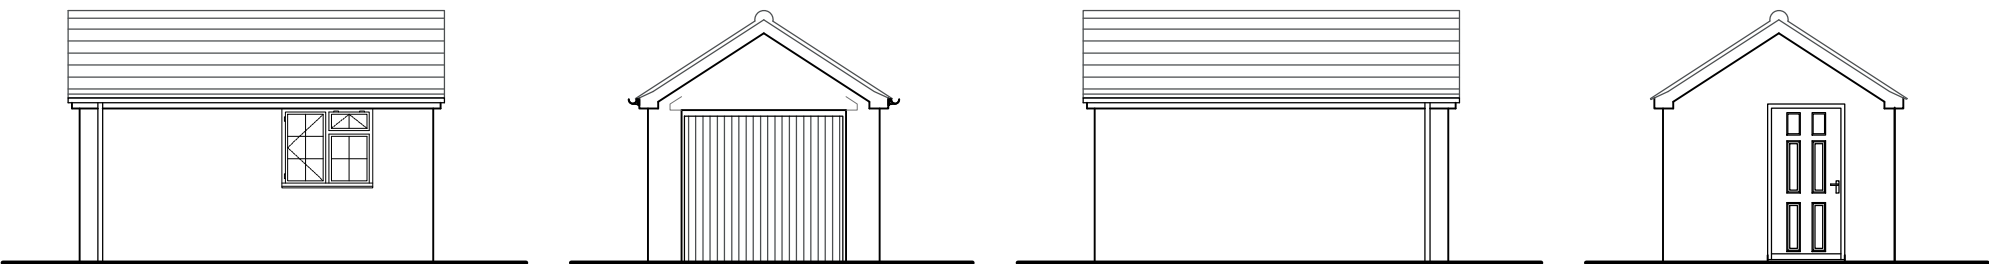


\* COPYRIGHT.  
DO NOT SCALE EXCEPT FOR PLANNING PURPOSES.  
CHECK ALL DIMENSIONS ON SITE.  
THIS DRAWING IS ONLY TO BE USED ON THE SITE  
FOR WHICH DESIGNED.

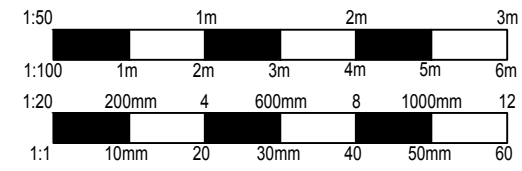

EXISTING FLOOR PLAN

| EXISTING MATERIALS  |                                                            |
|---------------------|------------------------------------------------------------|
| WALLS               | Cream render                                               |
| ROOF                | Concrete redland tiles                                     |
| WINDOWS             | White timber casement all bar                              |
| DOORS               | White timber personnel door<br>Metal up & over garage door |
| GUTTERS & DOWNPIPES | White UPVC                                                 |
| SOFFITS & FASCIAS   | Painted white timber                                       |
| HEADS / CILLS       | -/-                                                        |

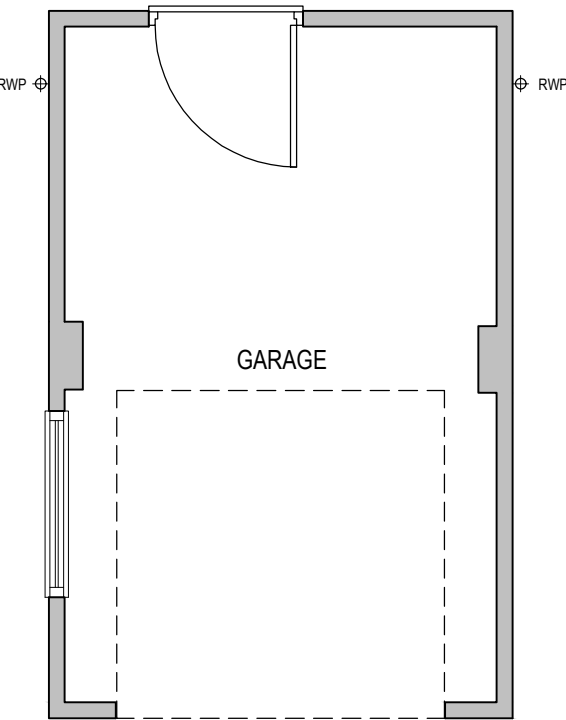

EXISTING FLOOR PLAN

|   |              |      |
|---|--------------|------|
|   |              |      |
|   |              |      |
|   |              |      |
| REVISIONS   |              | DATE |
| CLIENT:<br>MR & MRS MALONEY   |              |      |
| PROJECT:<br>REPLACEMENT OF EXISTING GARAGE<br>FOR PROPOSED NEW GARAGE AT:<br>FROG HOLLOW, 69 OLD ROAD,<br>STUDLEY, CALNE, SN11 9NF |              |      |
| TITLE:<br>EXISTING GROUND FLOOR PLAN<br>EXISTING ELEVATIONS                                                                        |              |      |
| DRAWN: RJ   | SCALES @ A3: |      |
| CHECKED: JA   | 1:50, 1:100  |      |
| DATE: JULY 25   |              |      |
| DRG No: AA/25/26/02   | REV.: -      |      |

*Armstrong*  
architecture

THE OLD BAKEHOUSE, 21 TIMBER STREET,  
CHIPPENHAM, WILTSHIRE, SN15 3BS  
01249 404 004 info@armstrongarchitecture.co.uk