



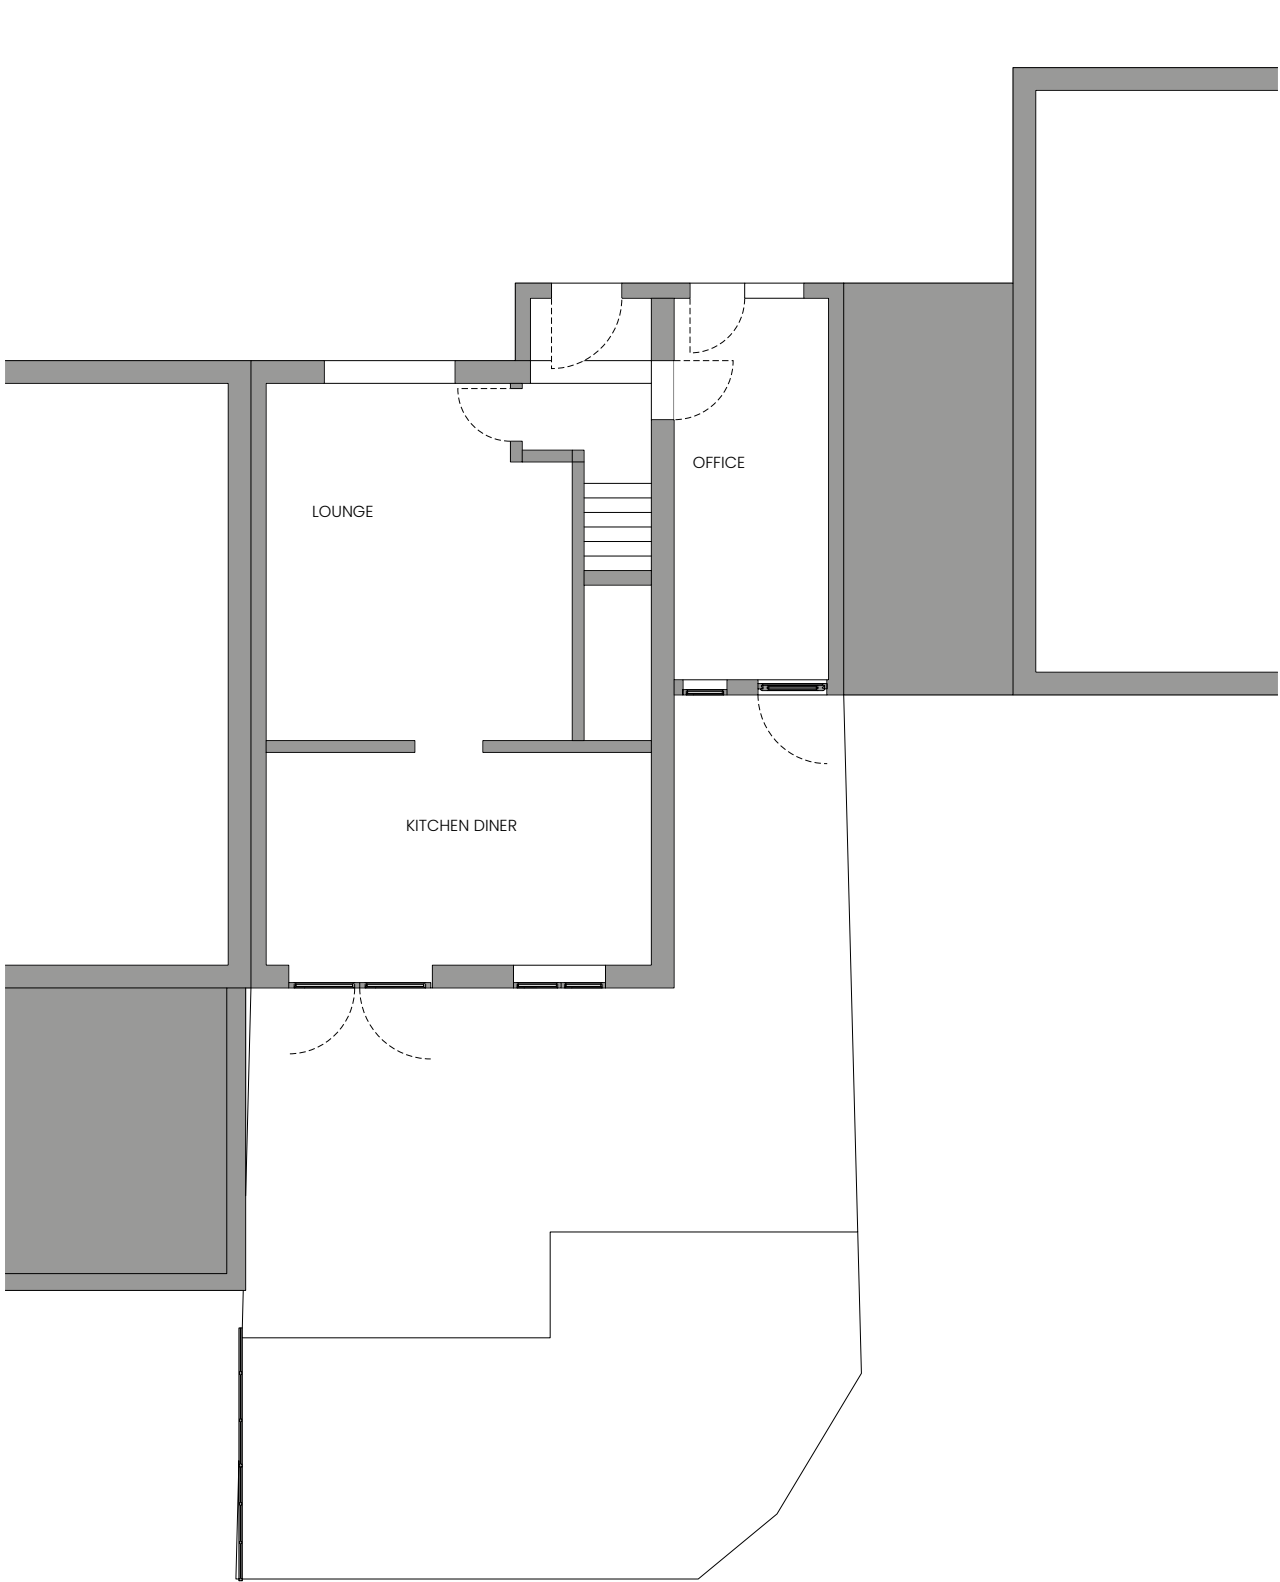

EXISTING GROUND FLOOR PLAN

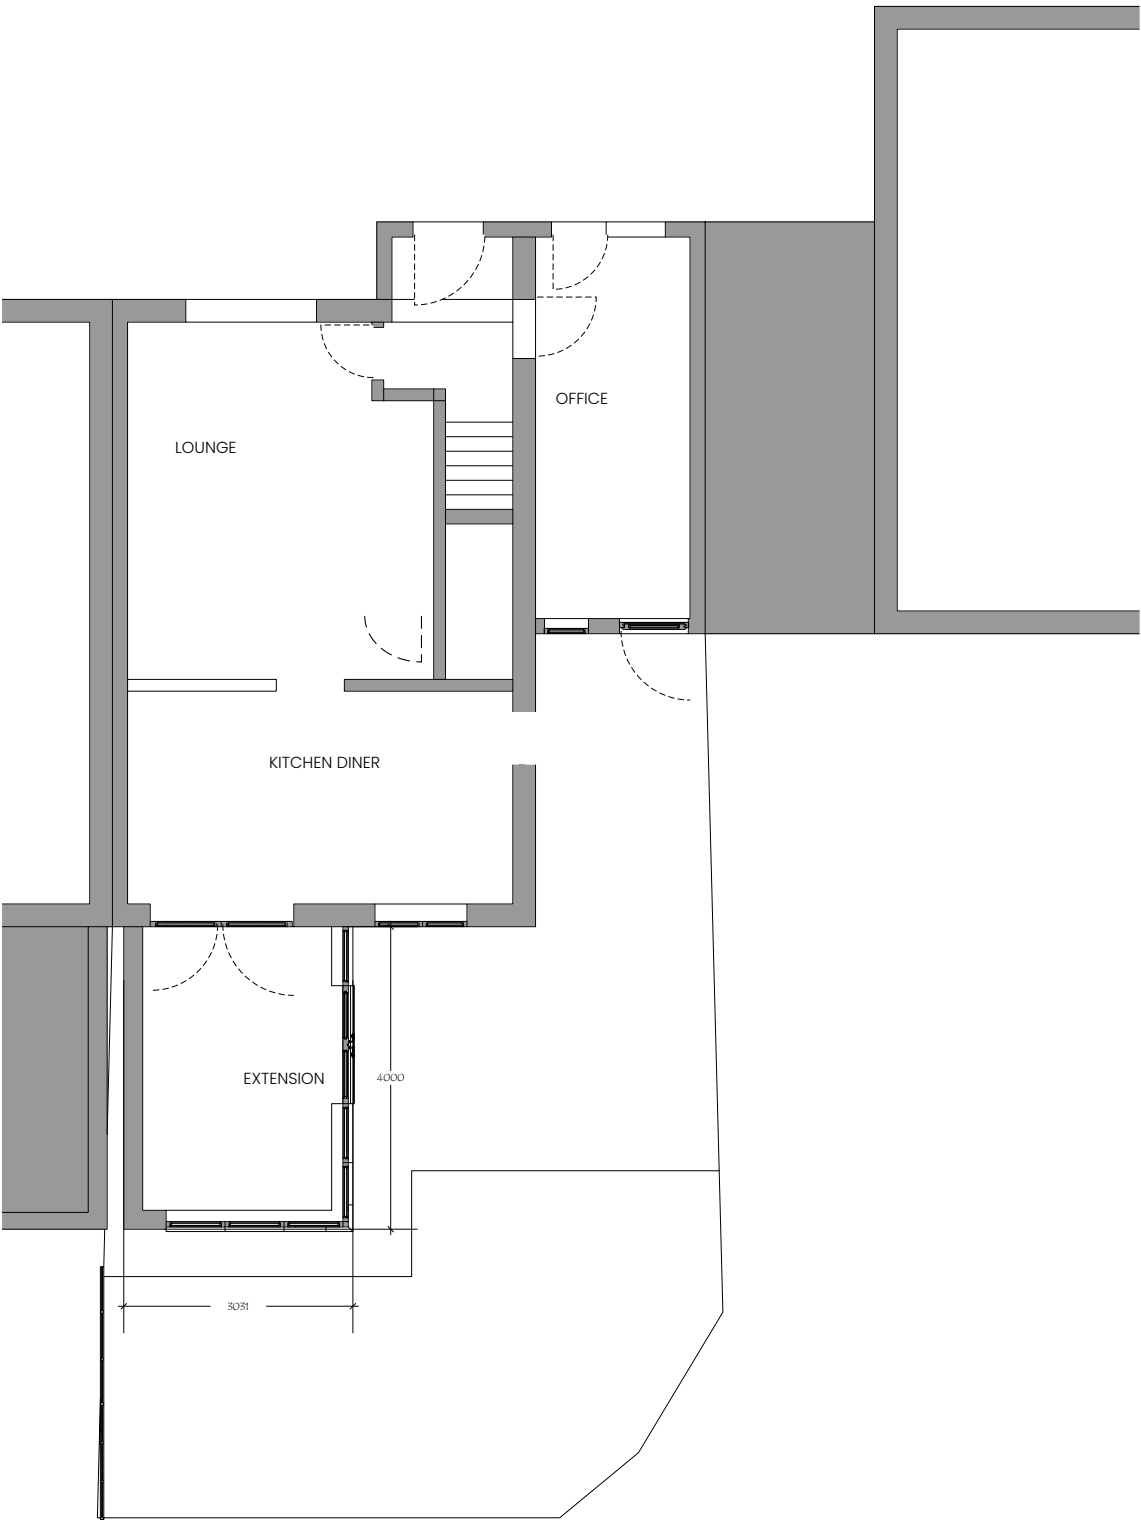

PROPOSED GROUND FLOOR PLAN



Client MR MRS CLARKE 44 WILLOW DRIVE DURRINGTON SP4 8DE
Project REAR SINGLE STOREY EXTENSION
Drawing Title GROUND FLOOR PLANS
Drawing Detail Scale @ A3 - 1:100 Drawing No Drawn by GG CL/03/25
Date 18-12-25
Contact G Greenwood m.0748 3873 045 gordongreenwood@btinternet.com