




32 Years

BDS

Celebrating 31 Years 1991-2021

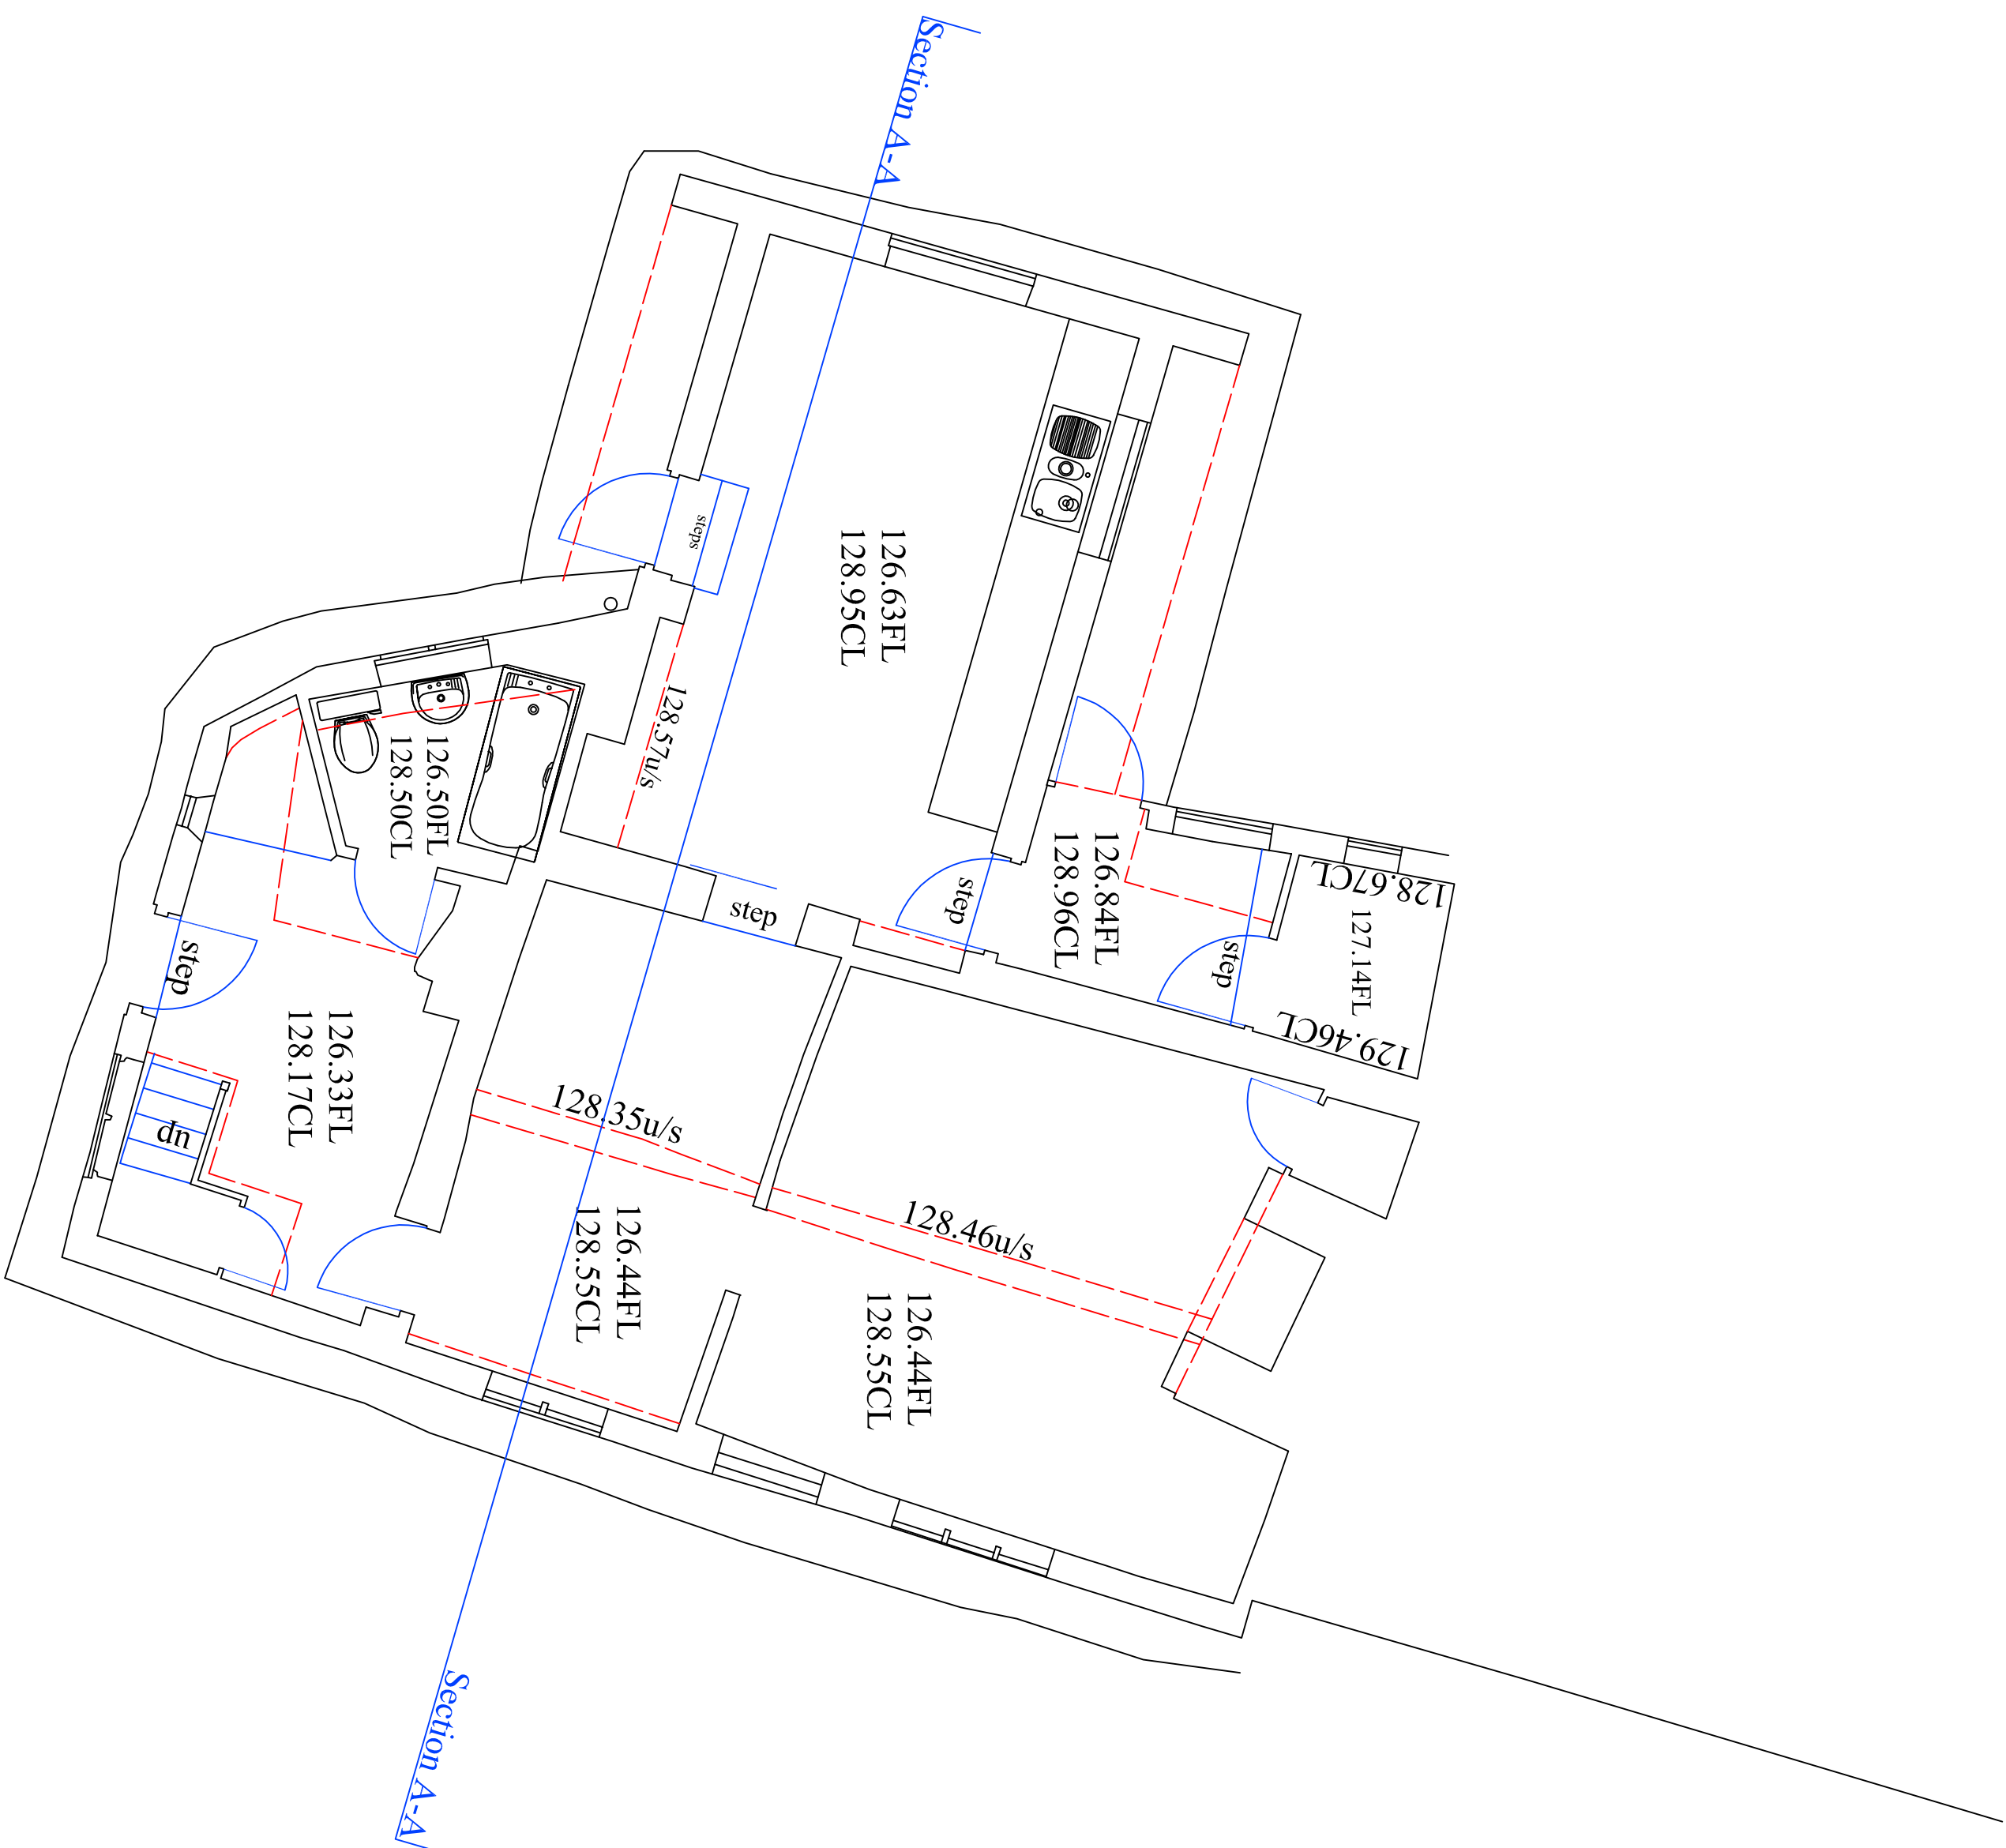

Building Design Surveys

(Building Design Surveys Ltd) www.bds.co.uk

Building Plans Drawn for Planning & Building Regulation Approval

NEW-BUILD - EXTENSIONS - REFURBISHMENT

C.A.D. Designed/Drawing Construction Plans Foundation Plans 3d Illustrations Lintel & Building Surveying	Architectural Services Building Surveys Planning Applications Photo Montage 3d Laser Scanning
---	---

Team Studio: Watlington Cottage, 61 London Road, Chalfont St Giles, Bucks HP8 4NR
 Tel: 0494 411248 Fax: 0494 411256
 Mobile: 07740 335693
Email:bds@bds.co.uk

Project Name:

Cobblers Cottage
Great Bedwyn

Drawing Title:
Ground Floor Survey

Client:
Mr & Mrs S Fairbank

Date:	Scale:
November 2025	1:50 @ A1

Drawn	Checked	Dwg No	Rev
P.J.S	G.H.	BDS-1-25-02	

Notes:

Survey Grid based on OS Levels based on OSGM+15

(Copyright to this drawing remains with BDS Ltd)

WDH
 DESIGN HOUSE
 Members