



* COPYRIGHT.
DO NOT SCALE EXCEPT FOR PLANNING PURPOSES.
CHECK ALL DIMENSIONS ON SITE.
THIS DRAWING IS ONLY TO BE USED ON THE SITE
FOR WHICH DESIGNED.

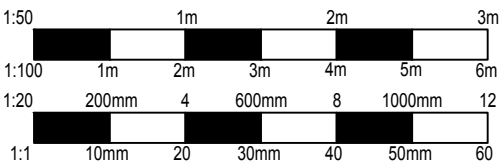

REVISIONS		DATE
CLIENT: MR & MRS WICKMAN		
PROJECT: PROPOSED INTERNAL RECONFIGURATION AND ADDITION OF GARDEN ROOM AT: 10 FARMER CLOSE CHIPPENHAM WILTSHIRE SN15 1UE		
TITLE: PROPOSED GROUND FLOOR PLAN OPTION A		
DRAWN:		SCALES @ A3: 1:50
CHECKED: JA		
DATE: AUG 25		REV.: -
DRG No: AA/25/22/12		
Armstrong architecture THE OLD BAKEHOUSE, 21 TIMBER STREET, CHIPPENHAM, WILTSHIRE, SN15 3BS 01249 404 004 info@armstrongarchitecture.co.uk		

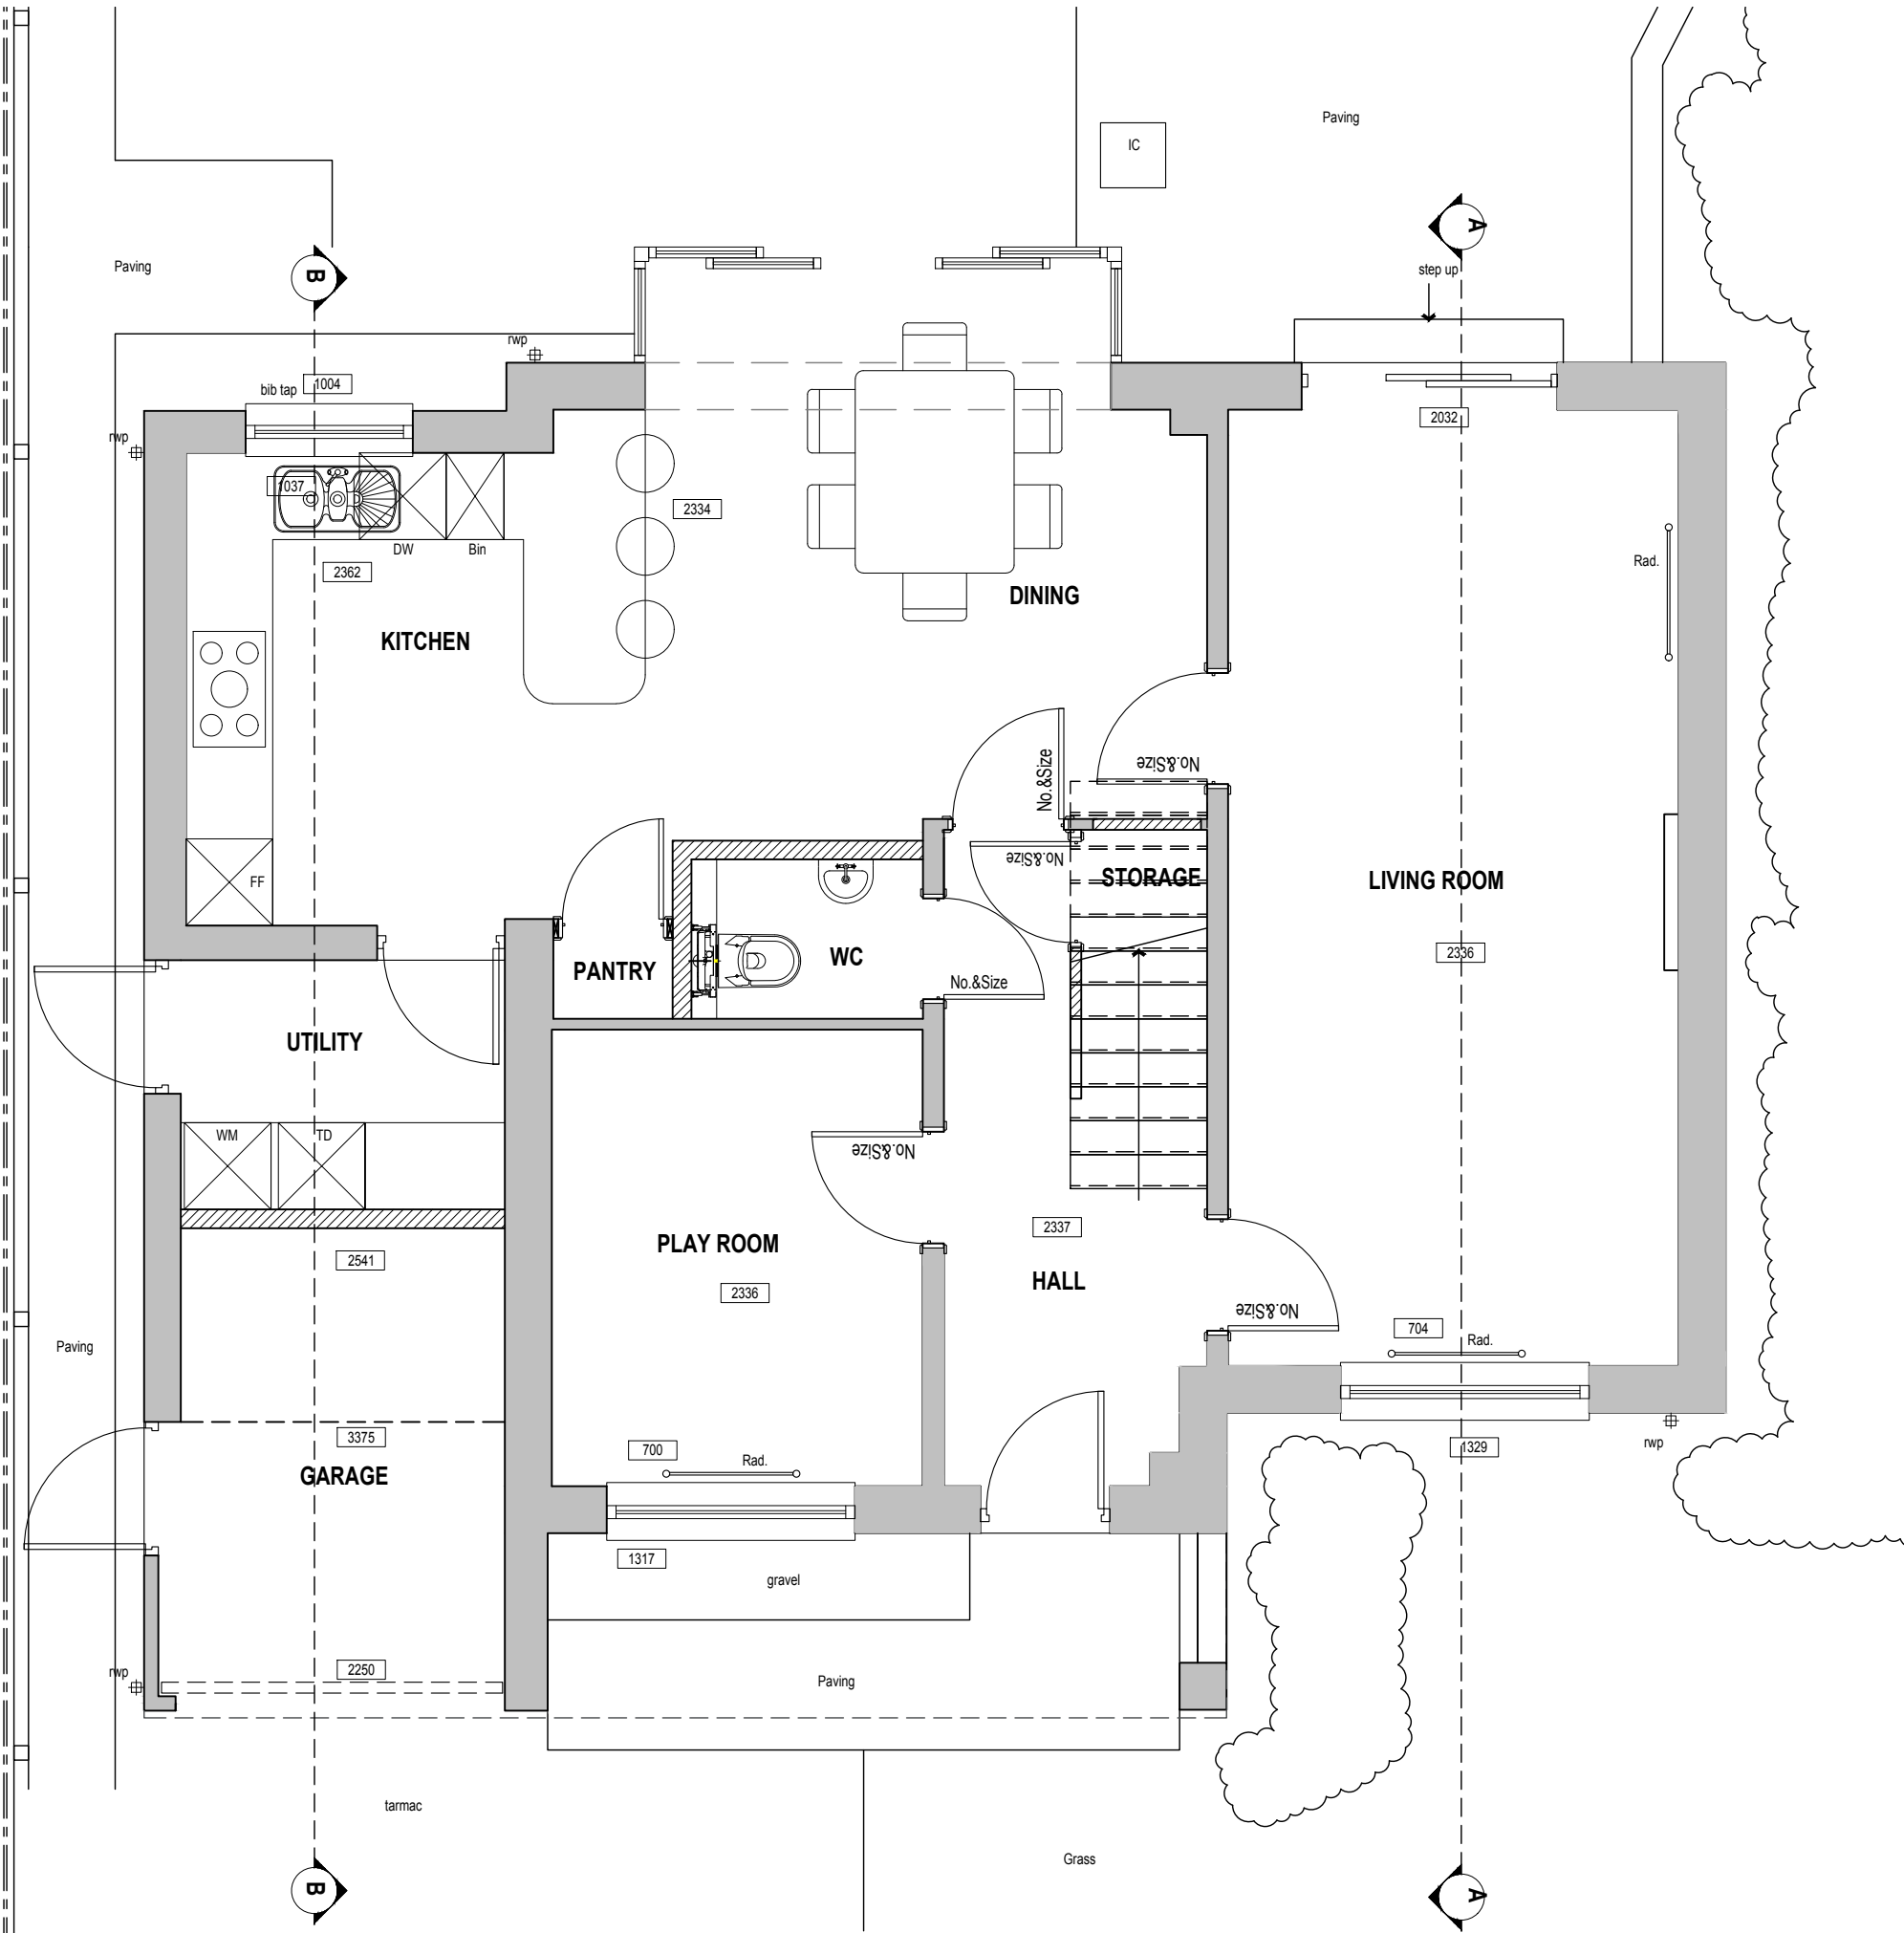

PROPOSED GROUND FLOOR PLAN