



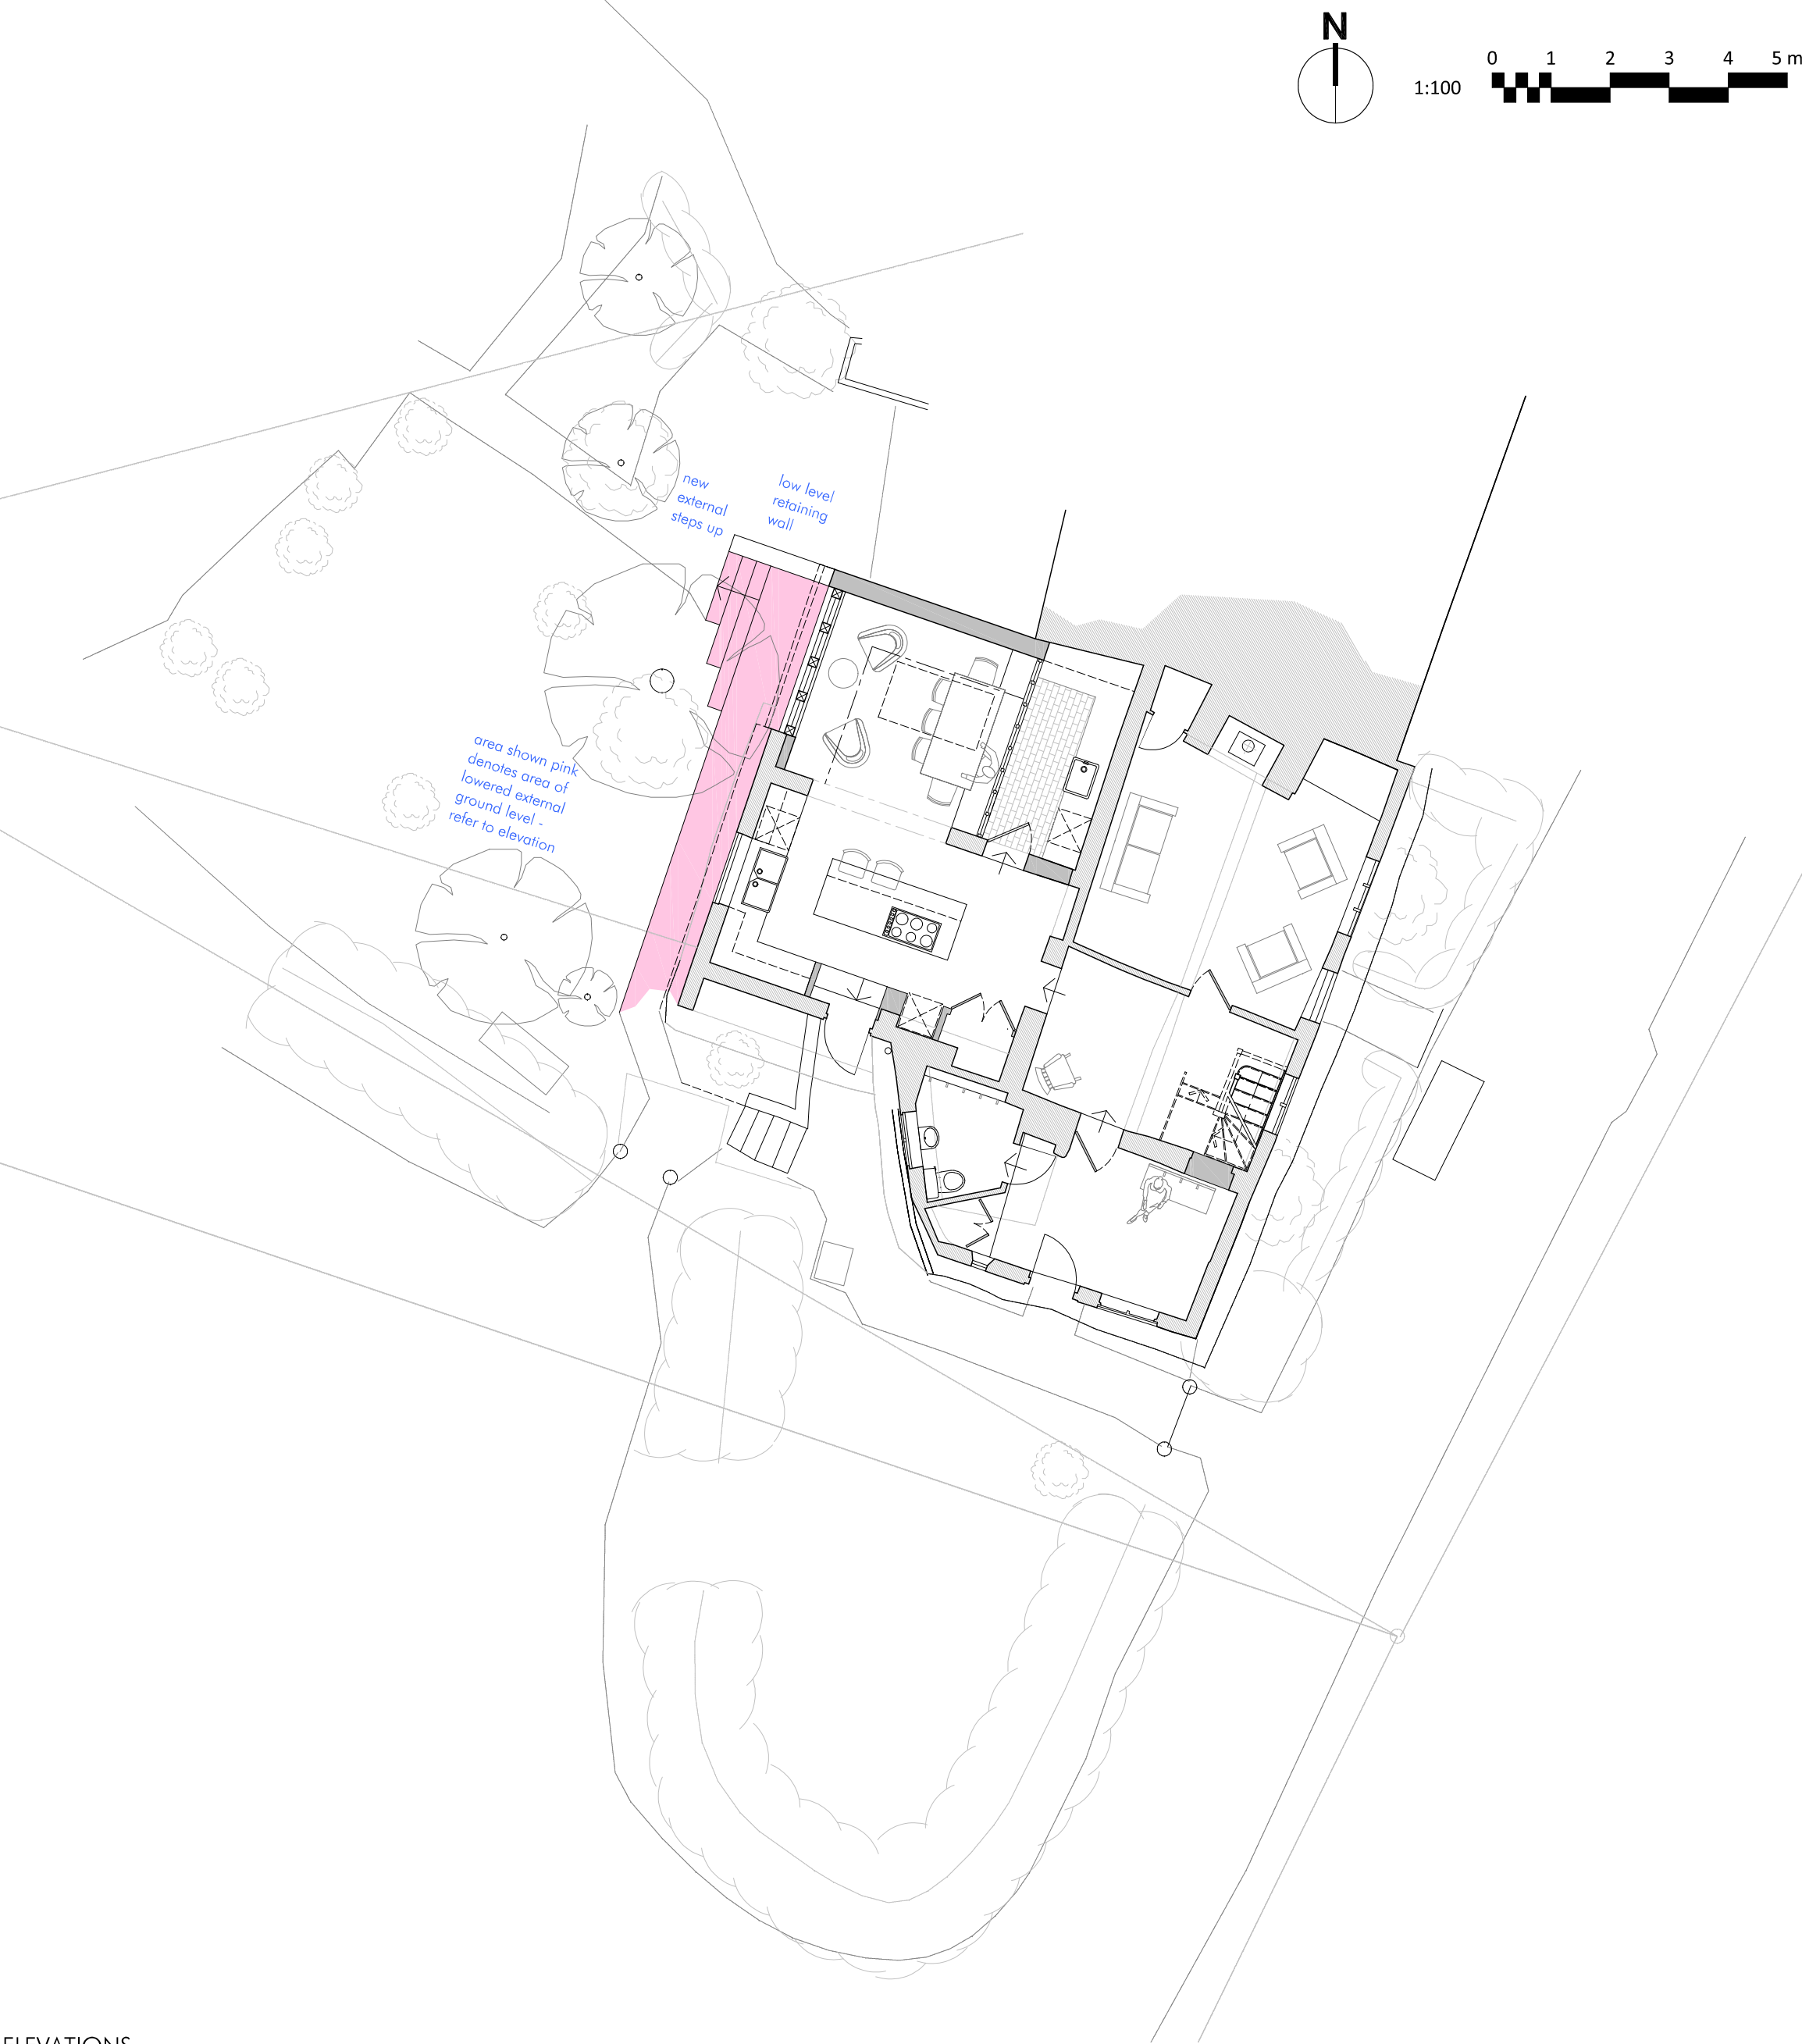


ELEVATIONS


West Elevation

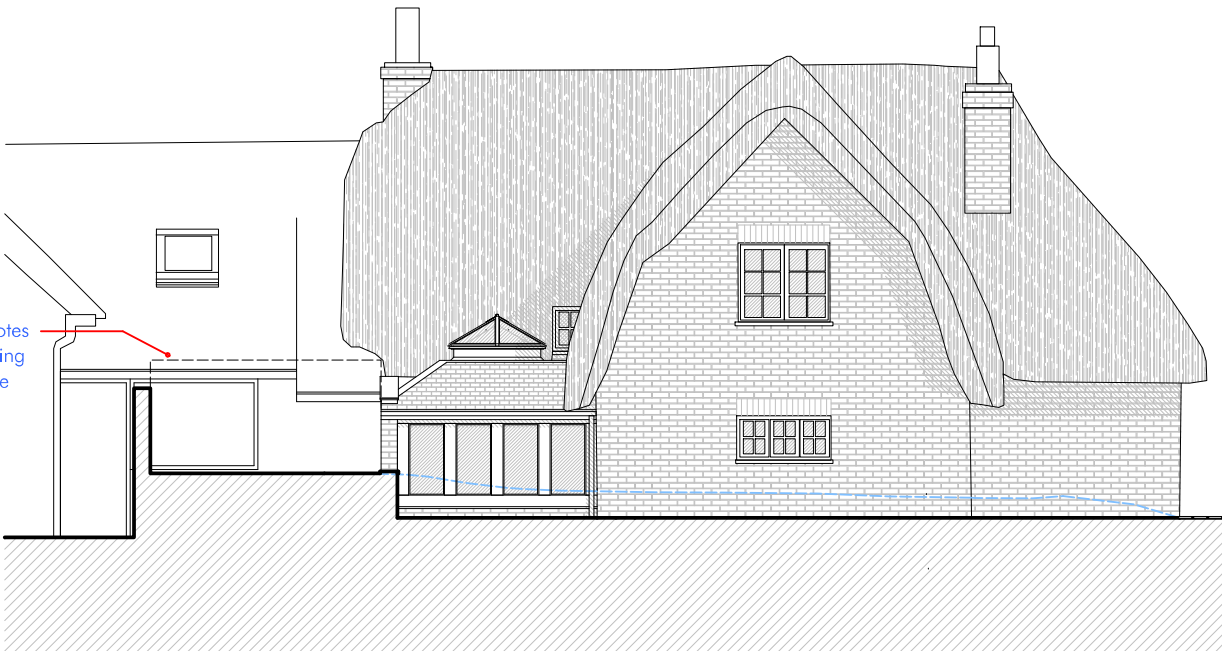


Section A-A

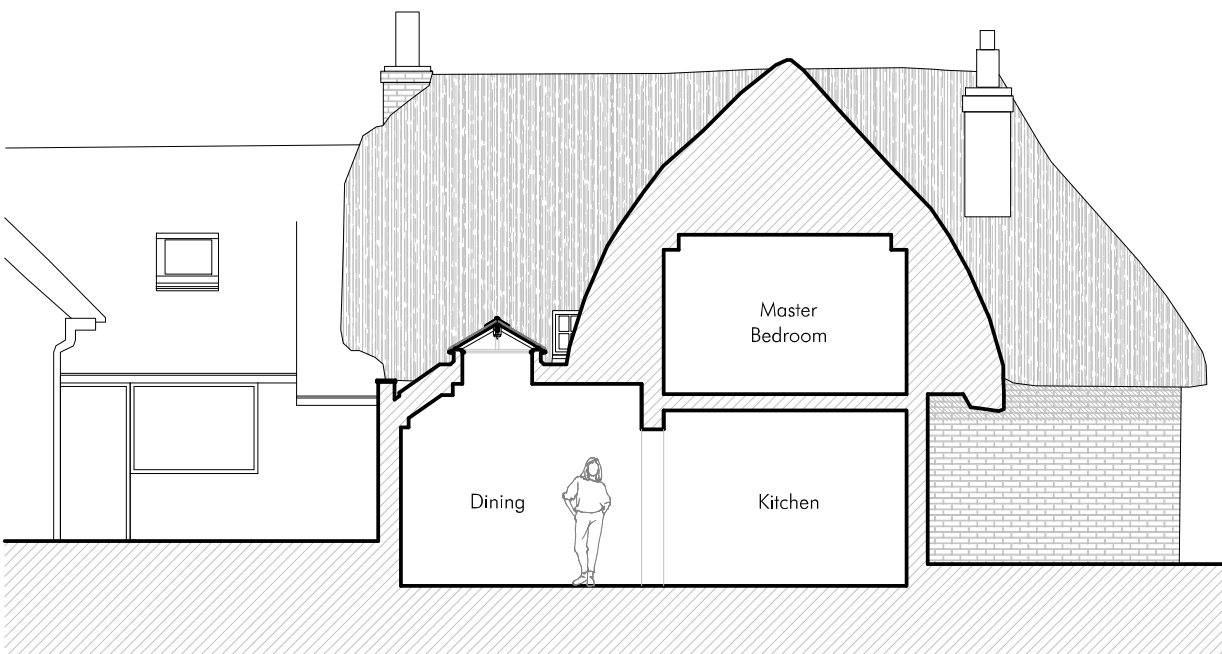

North Elevation

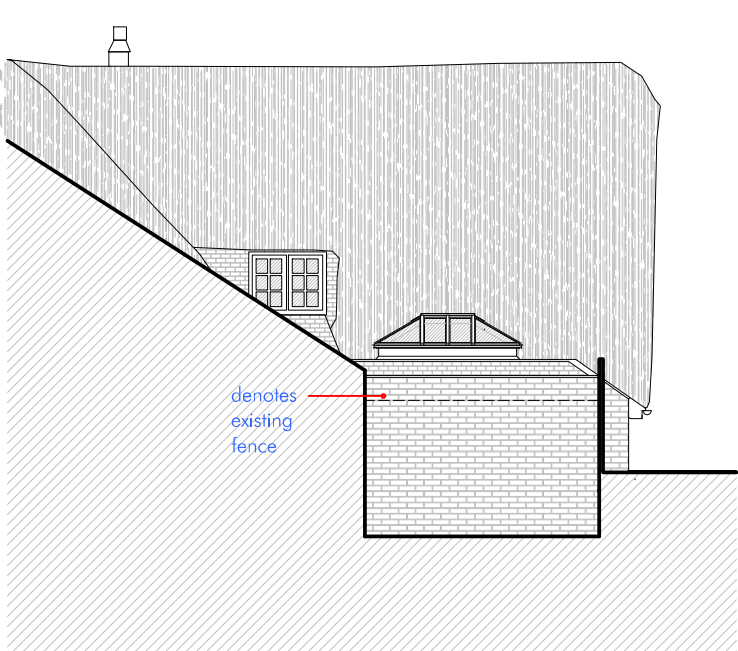


Section B-B

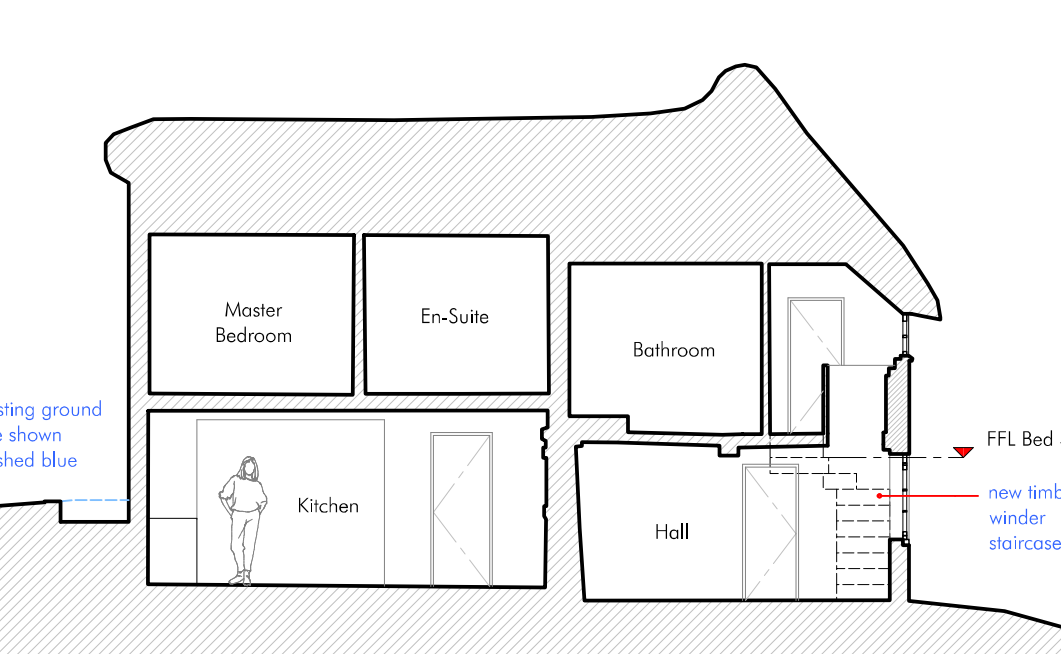


FLOOR PLANS

Ground Floor

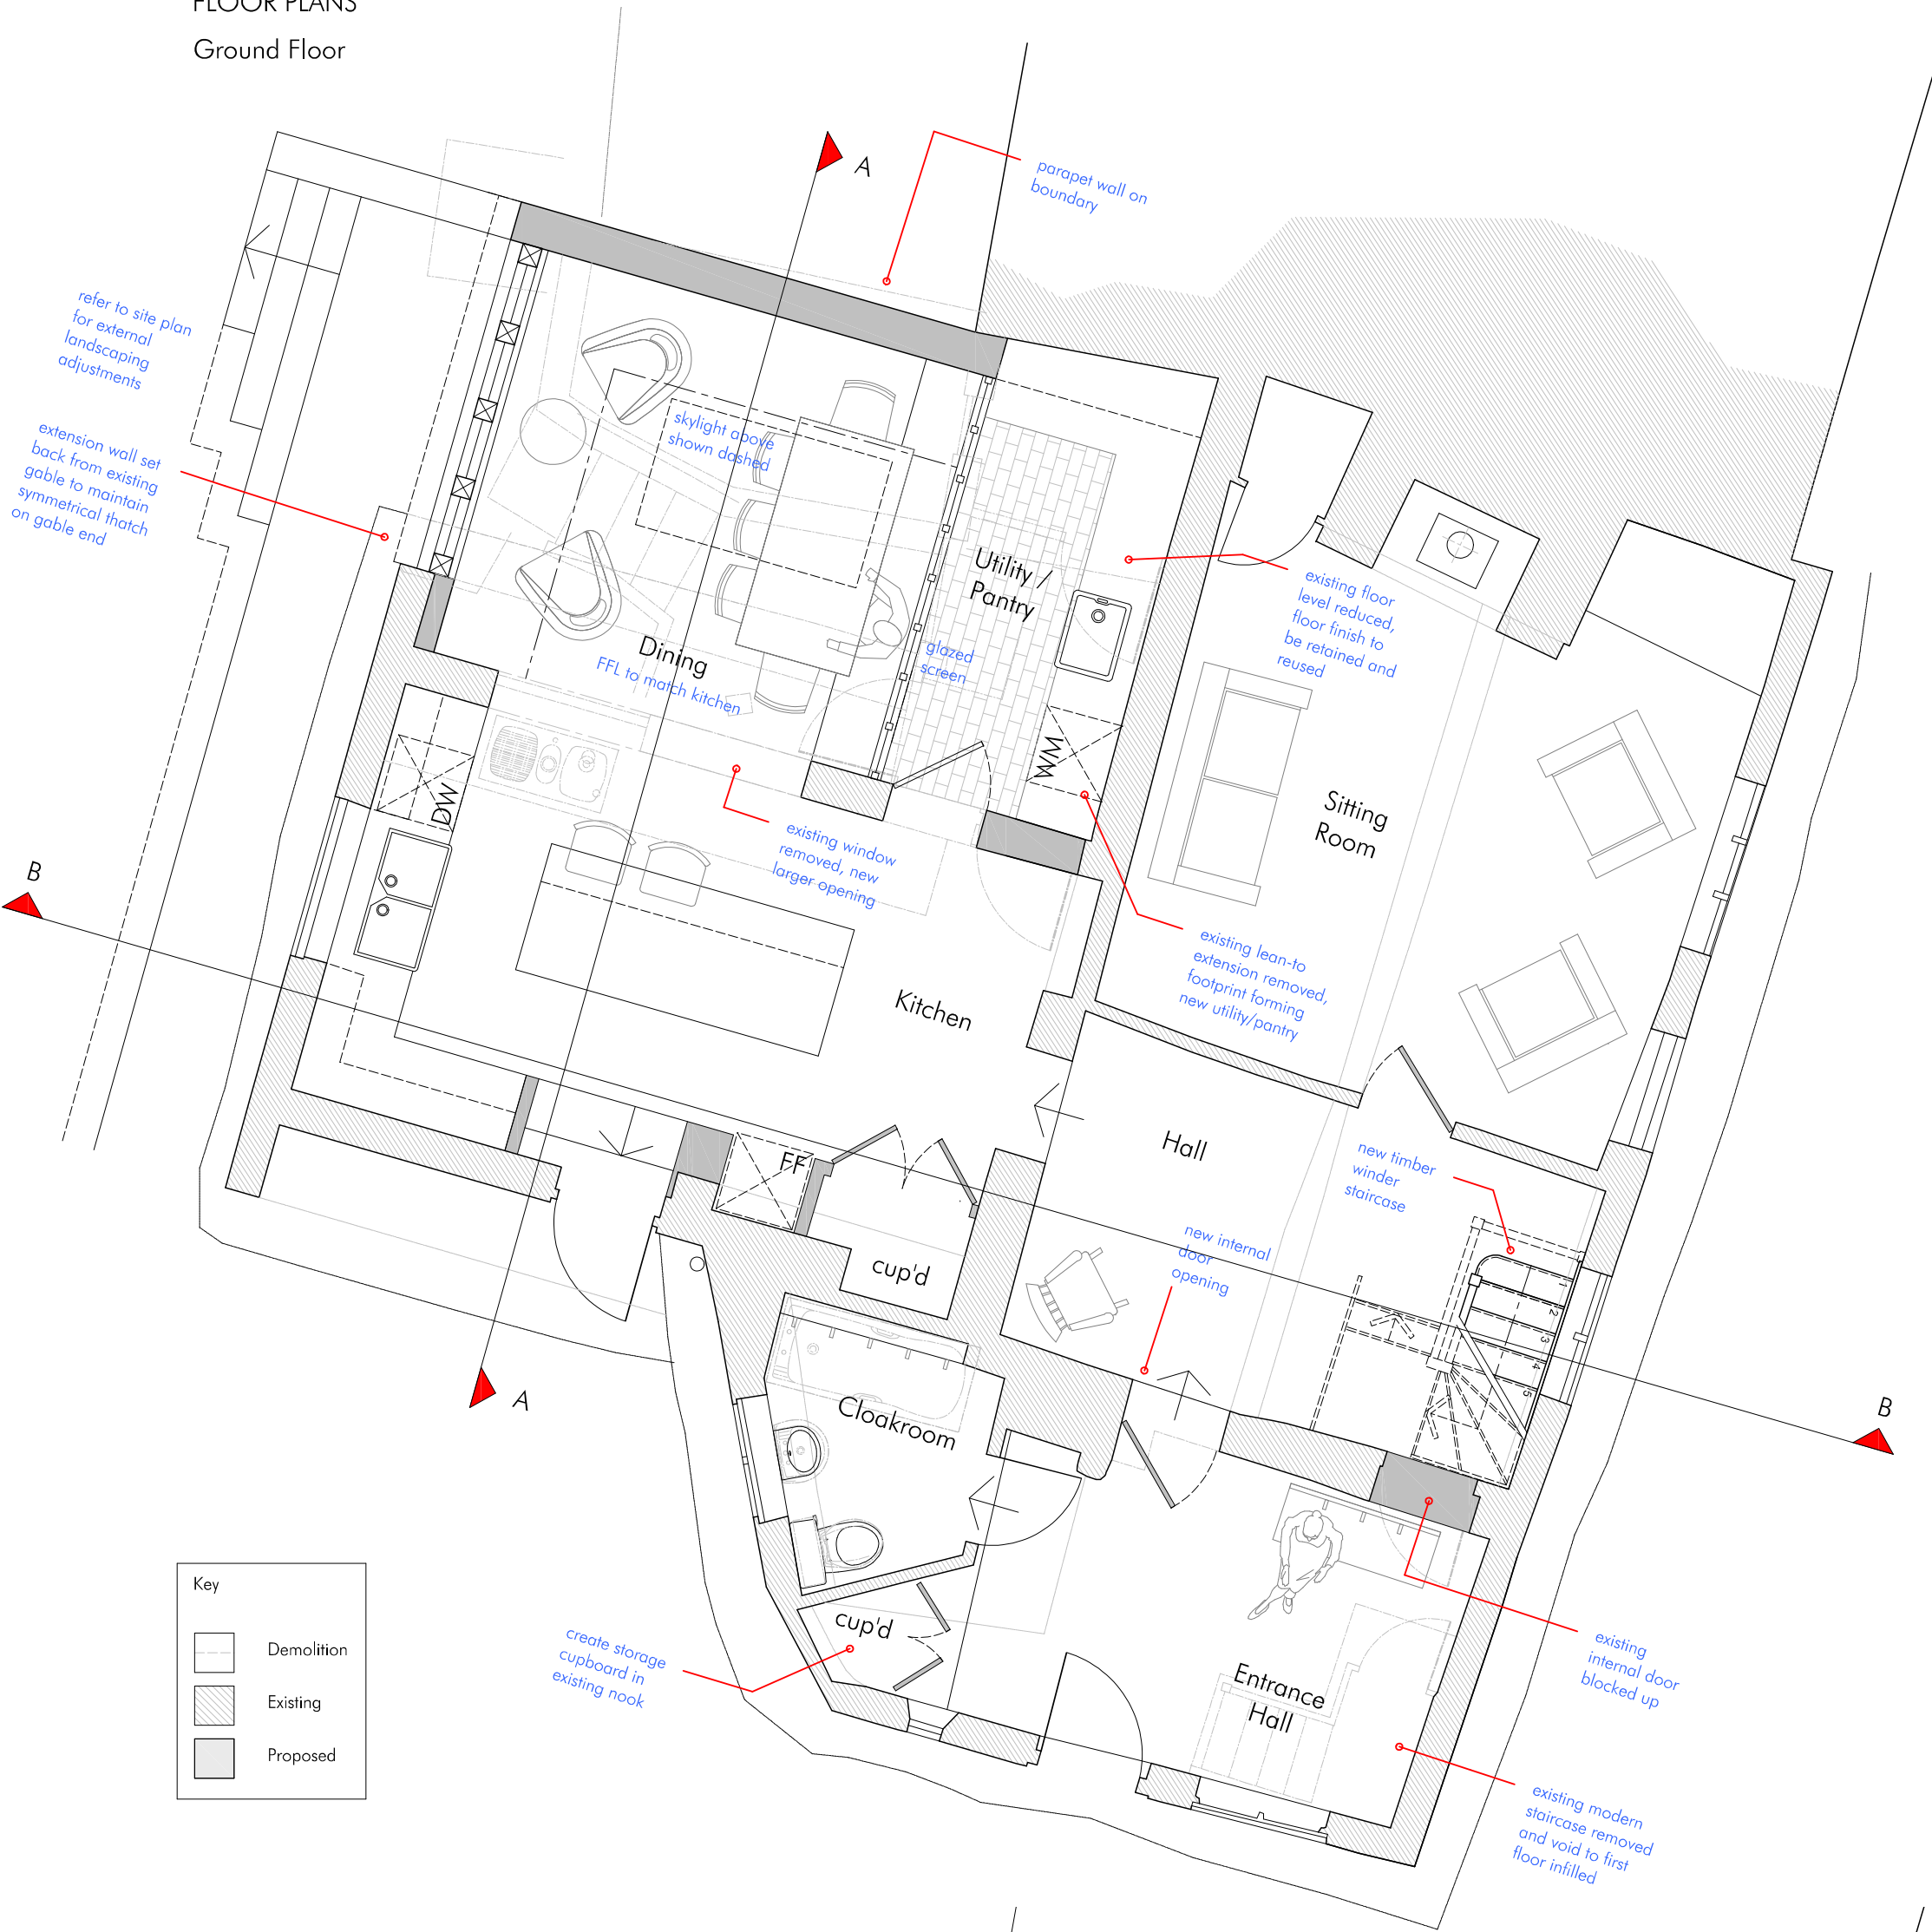

First Floor

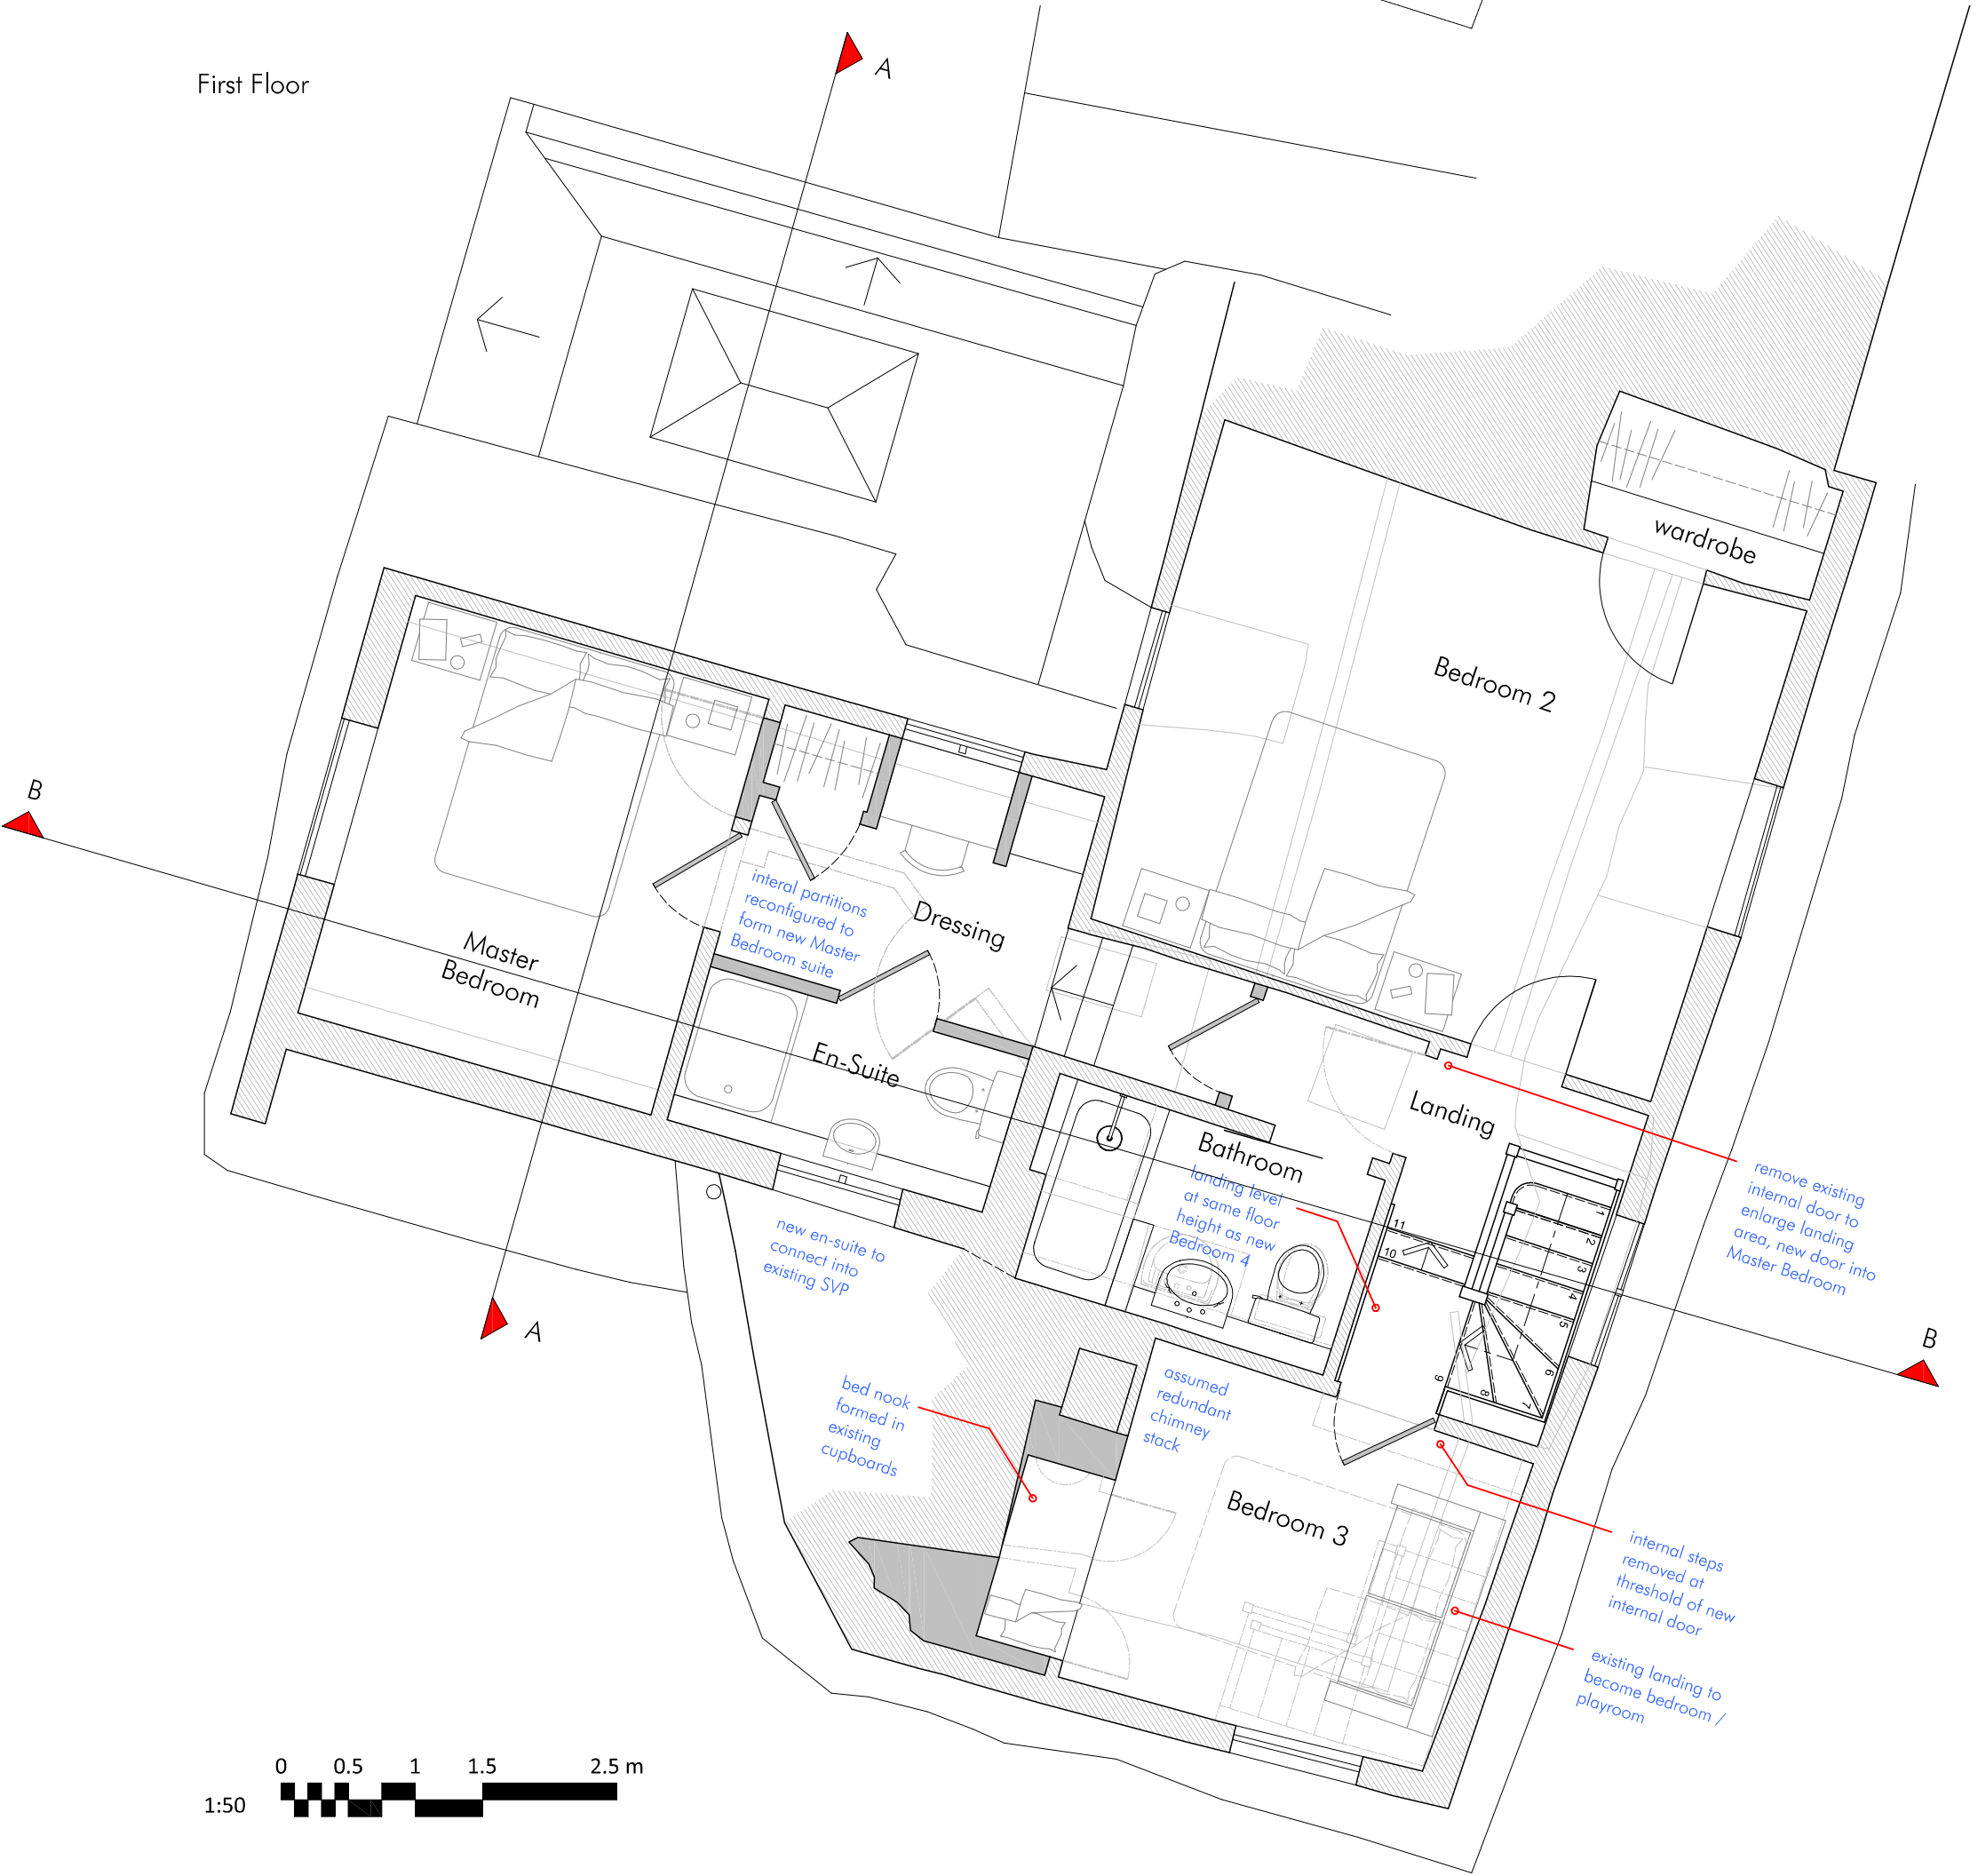

Date	No.	Revision Notes
------	-----	----------------

PKA ARCHITECTS
PKA Architects Limited RIBA Chartered Practice
Frampton Road, Witley, Sussex PO19 1TD
Tel: 01380 725688 | email: tom@pka-architects.com | www.pka-architects.com

Project Title:
Extension and internal alterations
Address:
Cobblers Cottage, Great Bedwyn

Client:
Sam and Emilie Fairbank

Sheet Title:
Proposed Drawings:
Site Plan, Floor Plans, Elevations
and Sections

Scale:
1:50/1:100 @A1
Drawn By: cf
Date: 23-12-2025

Project ID: 2136 - PL - 001
Stage: 001
Revision:

Status:	Stage Key:
ISSUED FOR PLANNING	EX - Existing SK - Sketch PL - Planning WD - Working Drawings BL - Building Regulations TN - Tender CB - Construction AD - As Built
File Name: 2136_Plan 1.dwg	