

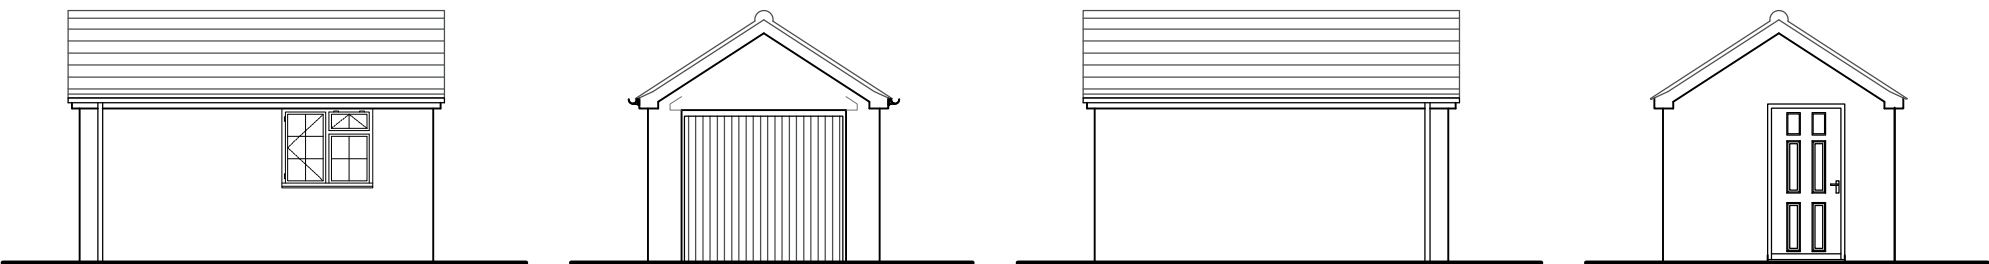


* COPYRIGHT.
DO NOT SCALE EXCEPT FOR PLANNING PURPOSES.
CHECK ALL DIMENSIONS ON SITE.
THIS DRAWING IS ONLY TO BE USED ON THE SITE
FOR WHICH DESIGNED.

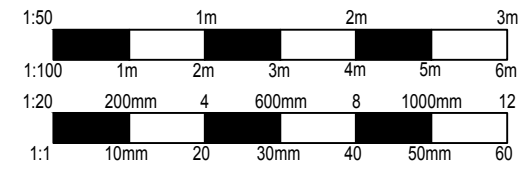

EXISTING ELEVATIONS

EXISTING MATERIALS	
WALLS	Cream render
ROOF	Concrete redland tiles
WINDOWS	White timber casement all bar
DOORS	White timber personnel door Metal up & over garage door
GUTTERS & DOWNPIPES	White UPVC
SOFFITS & FASCIAS	Painted white timber
HEADS / CILLS	-/-

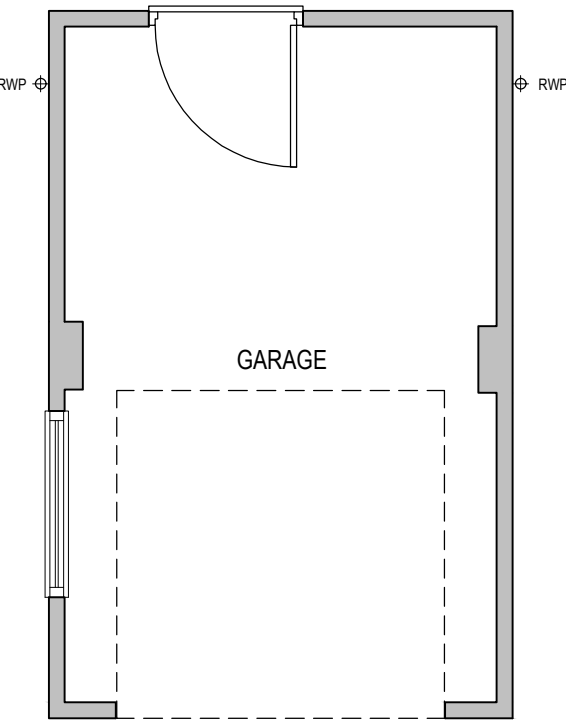

EXISTING FLOOR PLAN

REVISIONS		DATE
CLIENT: MR & MRS MALONEY		
PROJECT: REPLACEMENT OF EXISTING GARAGE FOR PROPOSED NEW GARAGE AT: FROG HOLLOW, 69 OLD ROAD, STUDLEY, CALNE, SN11 9NF		
TITLE: EXISTING GROUND FLOOR PLAN EXISTING ELEVATIONS		
DRAWN: RJ	SCALES @ A3:	
CHECKED: JA	1:50, 1:100	
DATE: JULY 25		
DRG No: AA/25/26/02	REV.: -	

Armstrong
architecture

THE OLD BAKEHOUSE, 21 TIMBER STREET,
CHIPPENHAM, WILTSHIRE, SN15 3BS
01249 404 004 info@armstrongarchitecture.co.uk