



* COPYRIGHT.
DO NOT SCALE EXCEPT FOR PLANNING PURPOSES.
CHECK ALL DIMENSIONS ON SITE.
THIS DRAWING IS ONLY TO BE USED ON THE SITE
FOR WHICH DESIGNED.

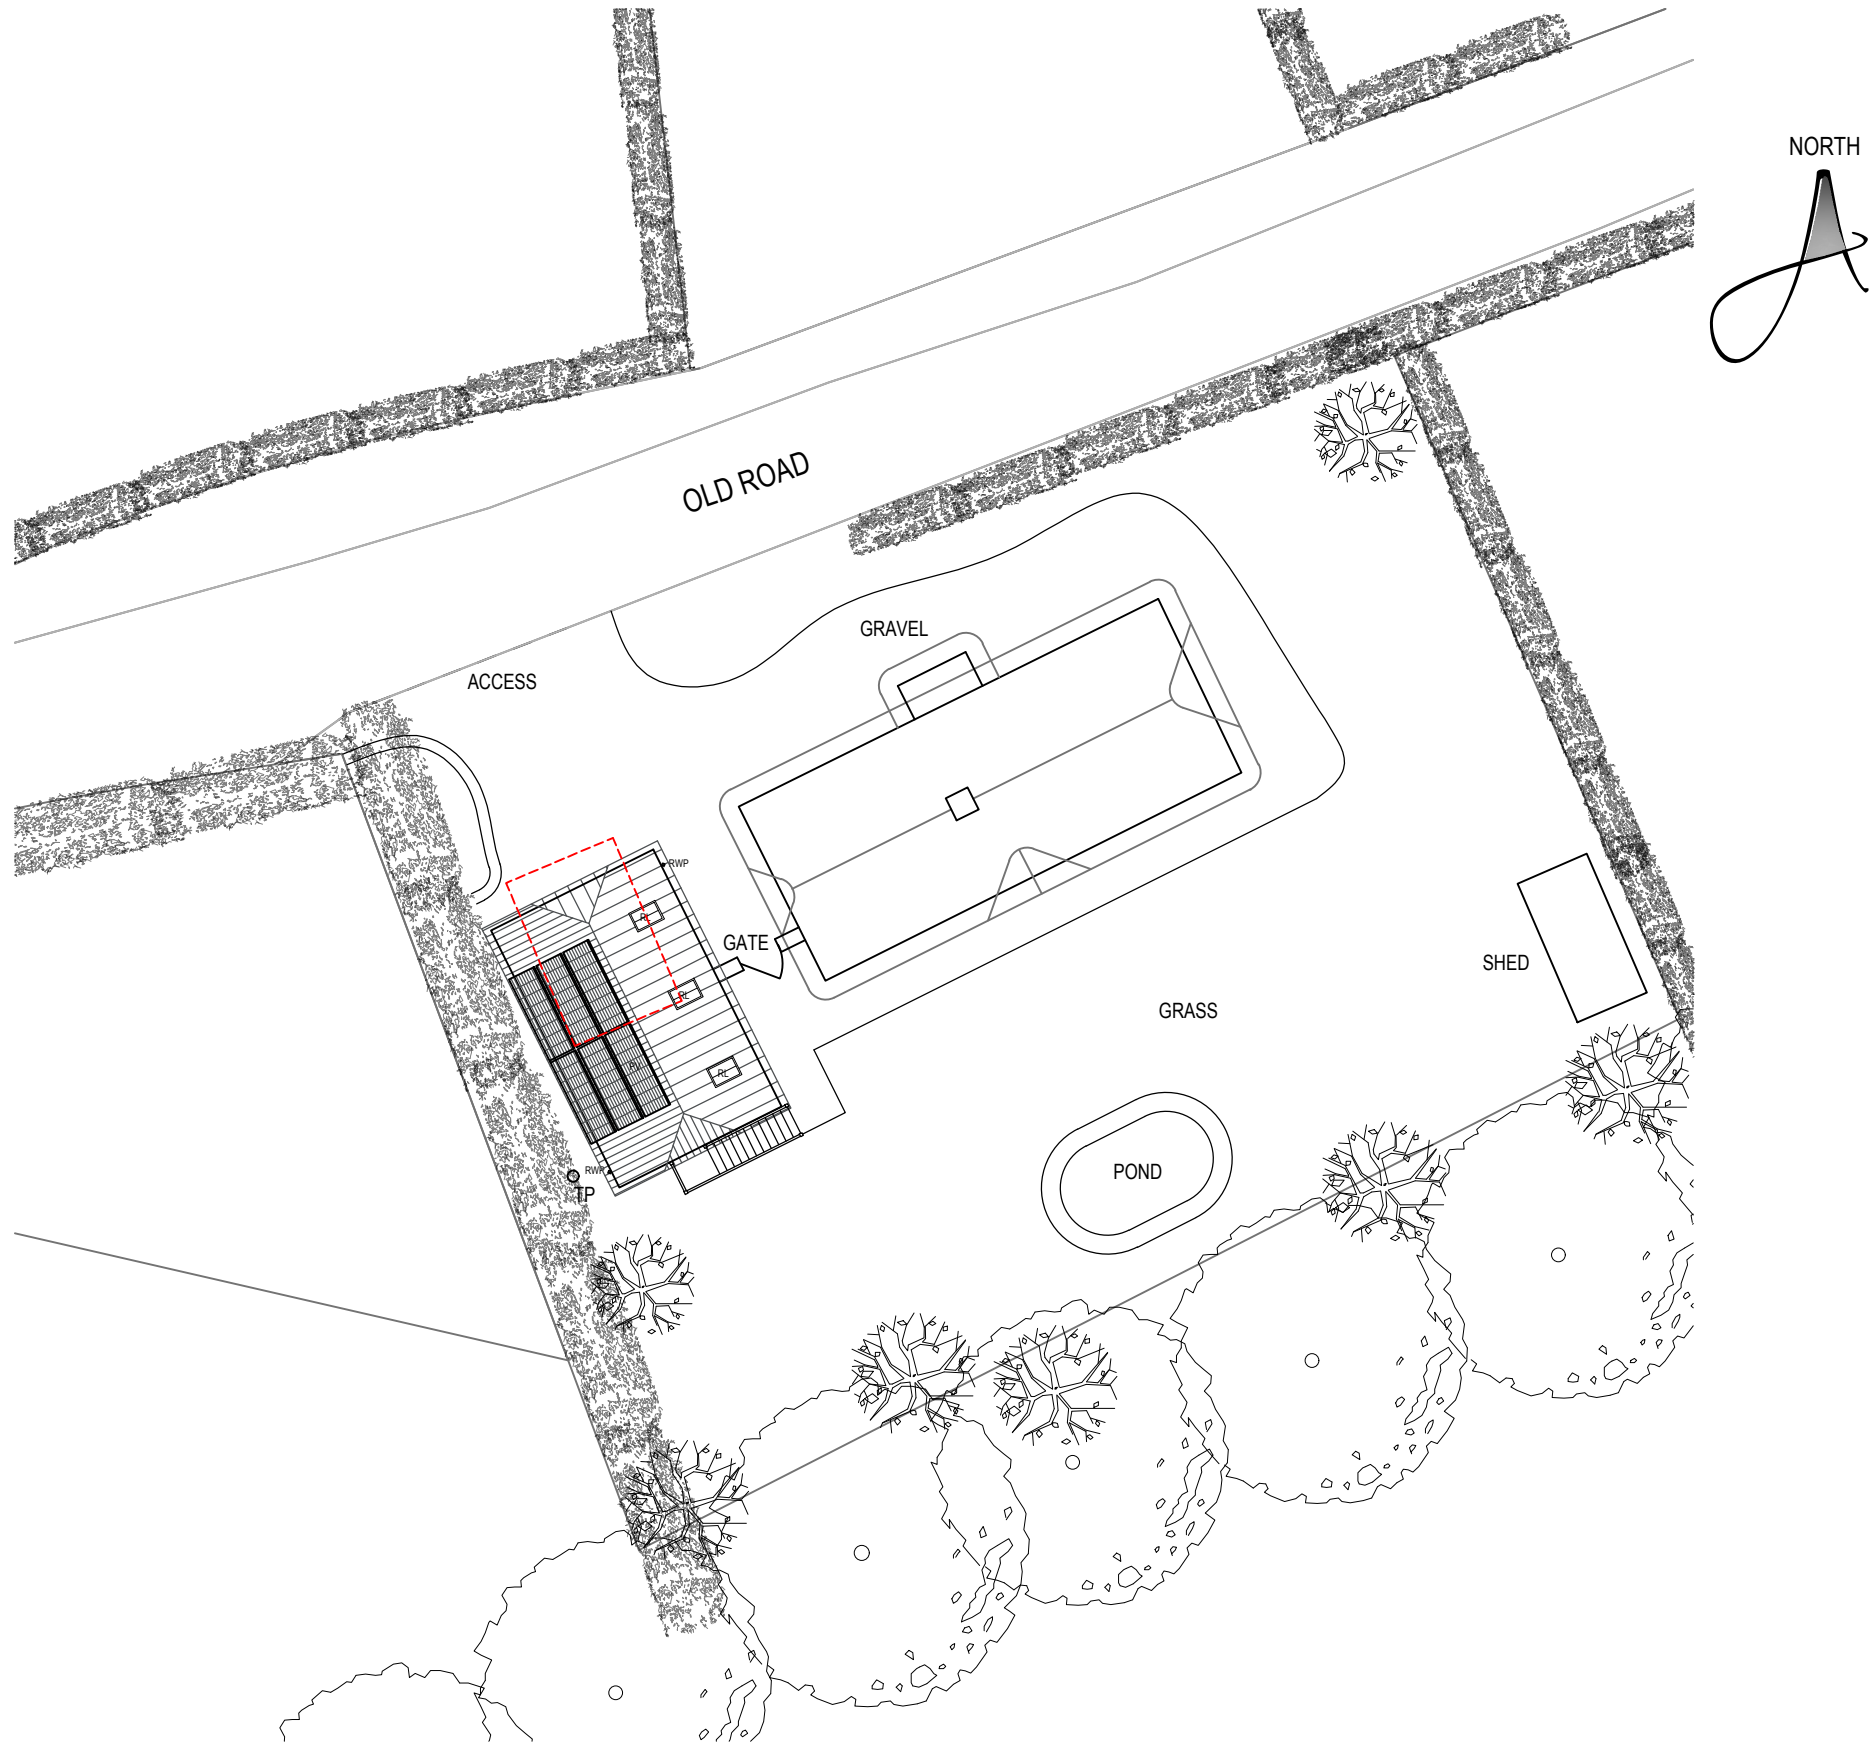

LEGEND

- Site Boundary
- Area to be Gravel.
- Area to be Grass.
- Area to be Paving Slabs.
- Denotes things to be removed/demolished.
- Existing tree planting.
- Existing greenery.
- Indicative new shrub & hedgerow planting.
- Access Door
- Primary Access Door

REVISIONS		DATE
CLIENT: MR & MRS MALONEY		
PROJECT: REPLACEMENT OF EXISTING GARAGE FOR PROPOSED NEW GARAGE AT: FROG HOLLOW, 69 OLD ROAD, STUDLEY, CALNE, SN11 9NF		
TITLE: PROPOSED SITE PLAN		
DRAWN: RJ	SCALES @ A3:	
CHECKED: JA	1:200	
DATE: JULY 25		
DRG No: AA/25/26/11	REV: -	

 

Armstrong
architecture

THE OLD BAKEHOUSE, 21 TIMBER STREET,
CHIPPENHAM, WILTSHIRE, SN15 3BS
01249 404 004 info@armstrongarchitecture.co.uk