


This drawing should not be scaled.
The contractor is to check all dimensions on site and inform the contract administrator/project manager of any discrepancies.
All work is to comply in every aspect with the Building Regulations, Codes of Practice and British Standards.
This drawing is to be read in conjunction with all other contract drawings and specifications.
This drawing is copyrighted and must not be reproduced in any format or disclosed to any third party without the written consent of Tuffin Ferraby Taylor LLP.

rev	date	details	by
A	21/11/06	CLIENT'S COMMENTS INCORPORATED	RJD
B	27/11/06	DOUBLE LEAF ENTRANCE DOORS ADDED	RJD
C	22/01/07	INTERNAL LAYOUT REVISED	RJD
D	15/02/07	INTERNAL LAYOUT REVISED	RJD
E	22/02/07	DRAWING ISSUED FOR PLANNING	RJD

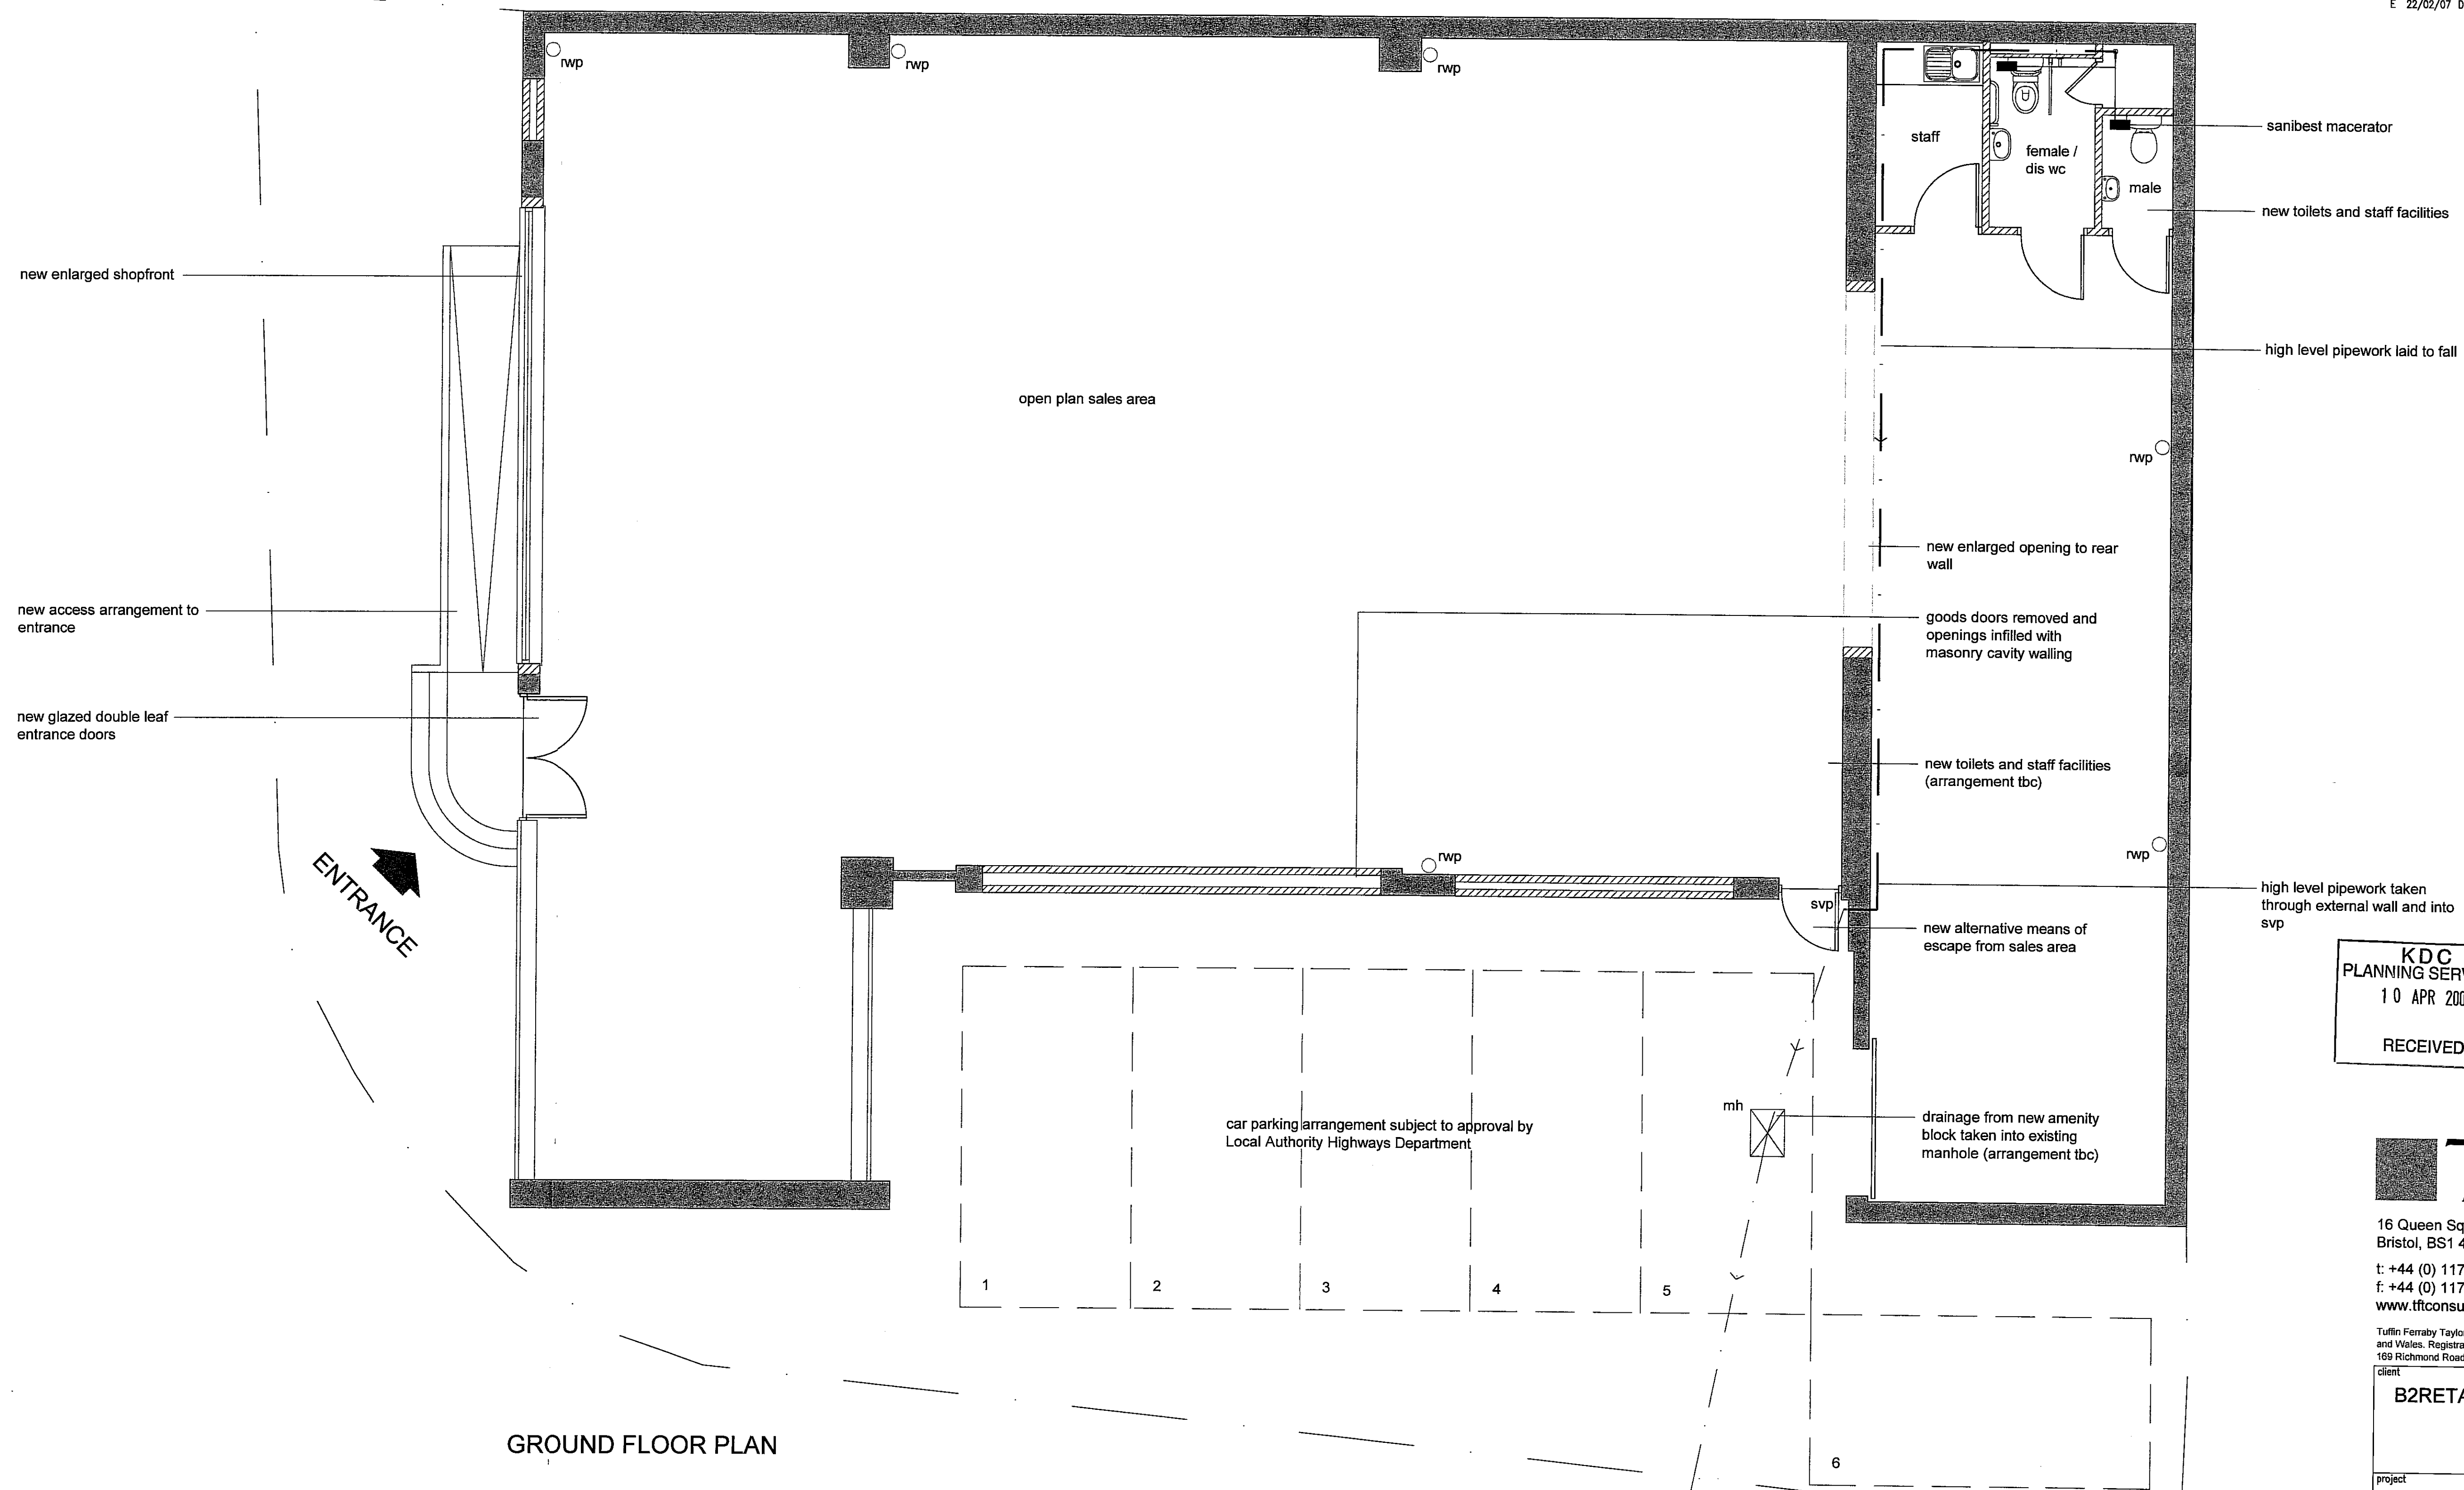

GROUND FLOOR PLAN

KDC
PLANNING SERVICES
10 APR 2007
RECEIVED

FILE
K 056374

TFT TUFFIN
FERRABY
TAYLOR
16 Queen Square,
Bristol, BS1 4NT
t: +44 (0) 117 934 99 00
f: +44 (0) 117 934 99 11
www.tftconsultants.com

Tuffin Ferraby Taylor LLP is a limited liability partnership registered in England and Wales. Registration number: 0C306766. Registered office: Strand House, 169 Richmond Road, Kingston upon Thames, KT2 5DA.

client	B2RETAIL LIMITED		
project	PROPOSED REDEVELOPMENT OF 21-22 NEW PARK STREET DEVIZES		
drawing	PROPOSED GROUND AND MEZZANINE FLOOR PLANS		
drawn	checked	proj./drawing no.	rev.
RJD	DA	B0615202	
scale at A1	date	05	E
1:50	JULY 2006		