



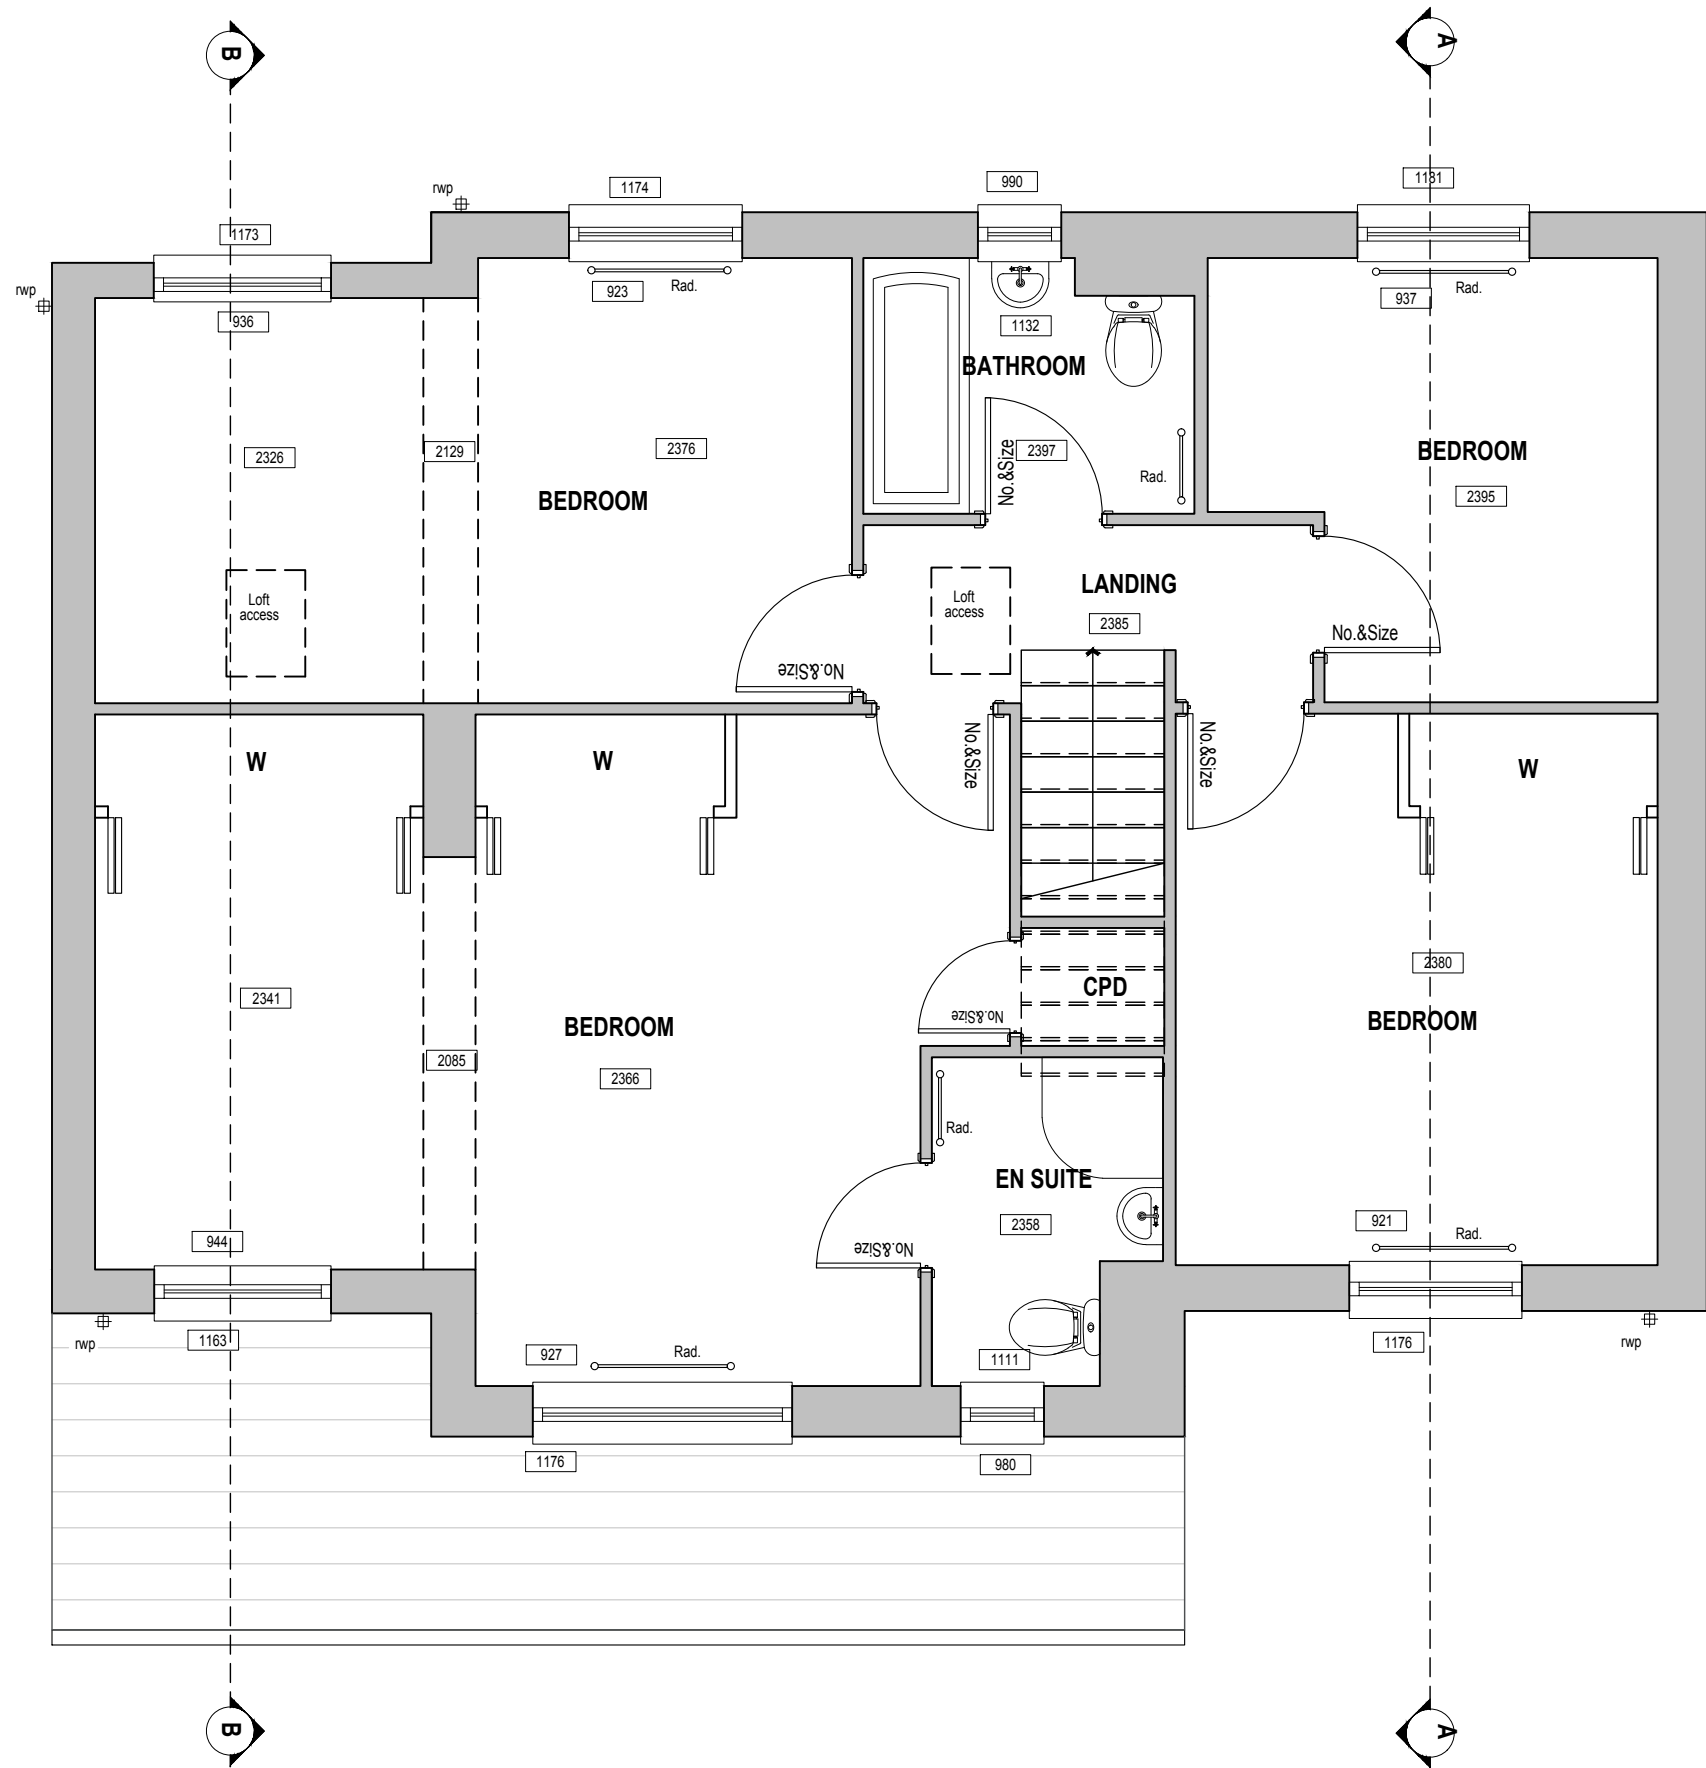

EXISTING FIRST FLOOR PLAN

* COPYRIGHT.
DO NOT SCALE EXCEPT FOR PLANNING PURPOSES.
CHECK ALL DIMENSIONS ON SITE.
THIS DRAWING IS ONLY TO BE USED ON THE SITE
FOR WHICH DESIGNED.

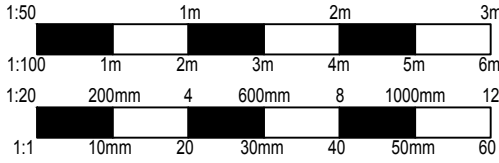

REVISIONS		DATE
CLIENT: MR & MRS WICKMAN		
PROJECT: PROPOSED INTERNAL RECONFIGURATION AND ADDITION OF GARDEN ROOM AT: 10 FARMER CLOSE CHIPPENHAM WILTSHIRE SN15 1UE		
TITLE: EXISTING FIRST FLOOR PLAN		
DRAWN:		SCALES @ A3:
CHECKED: JA		1:50
DATE: JUL 25		
DRG No: AA/25/22/03		REV.: -

Armstrong
architecture

THE OLD BAKEHOUSE, 21 TIMBER STREET,
CHIPPENHAM, WILTSHIRE, SN15 3BS
01249 404 004 info@armstrongarchitecture.co.uk