
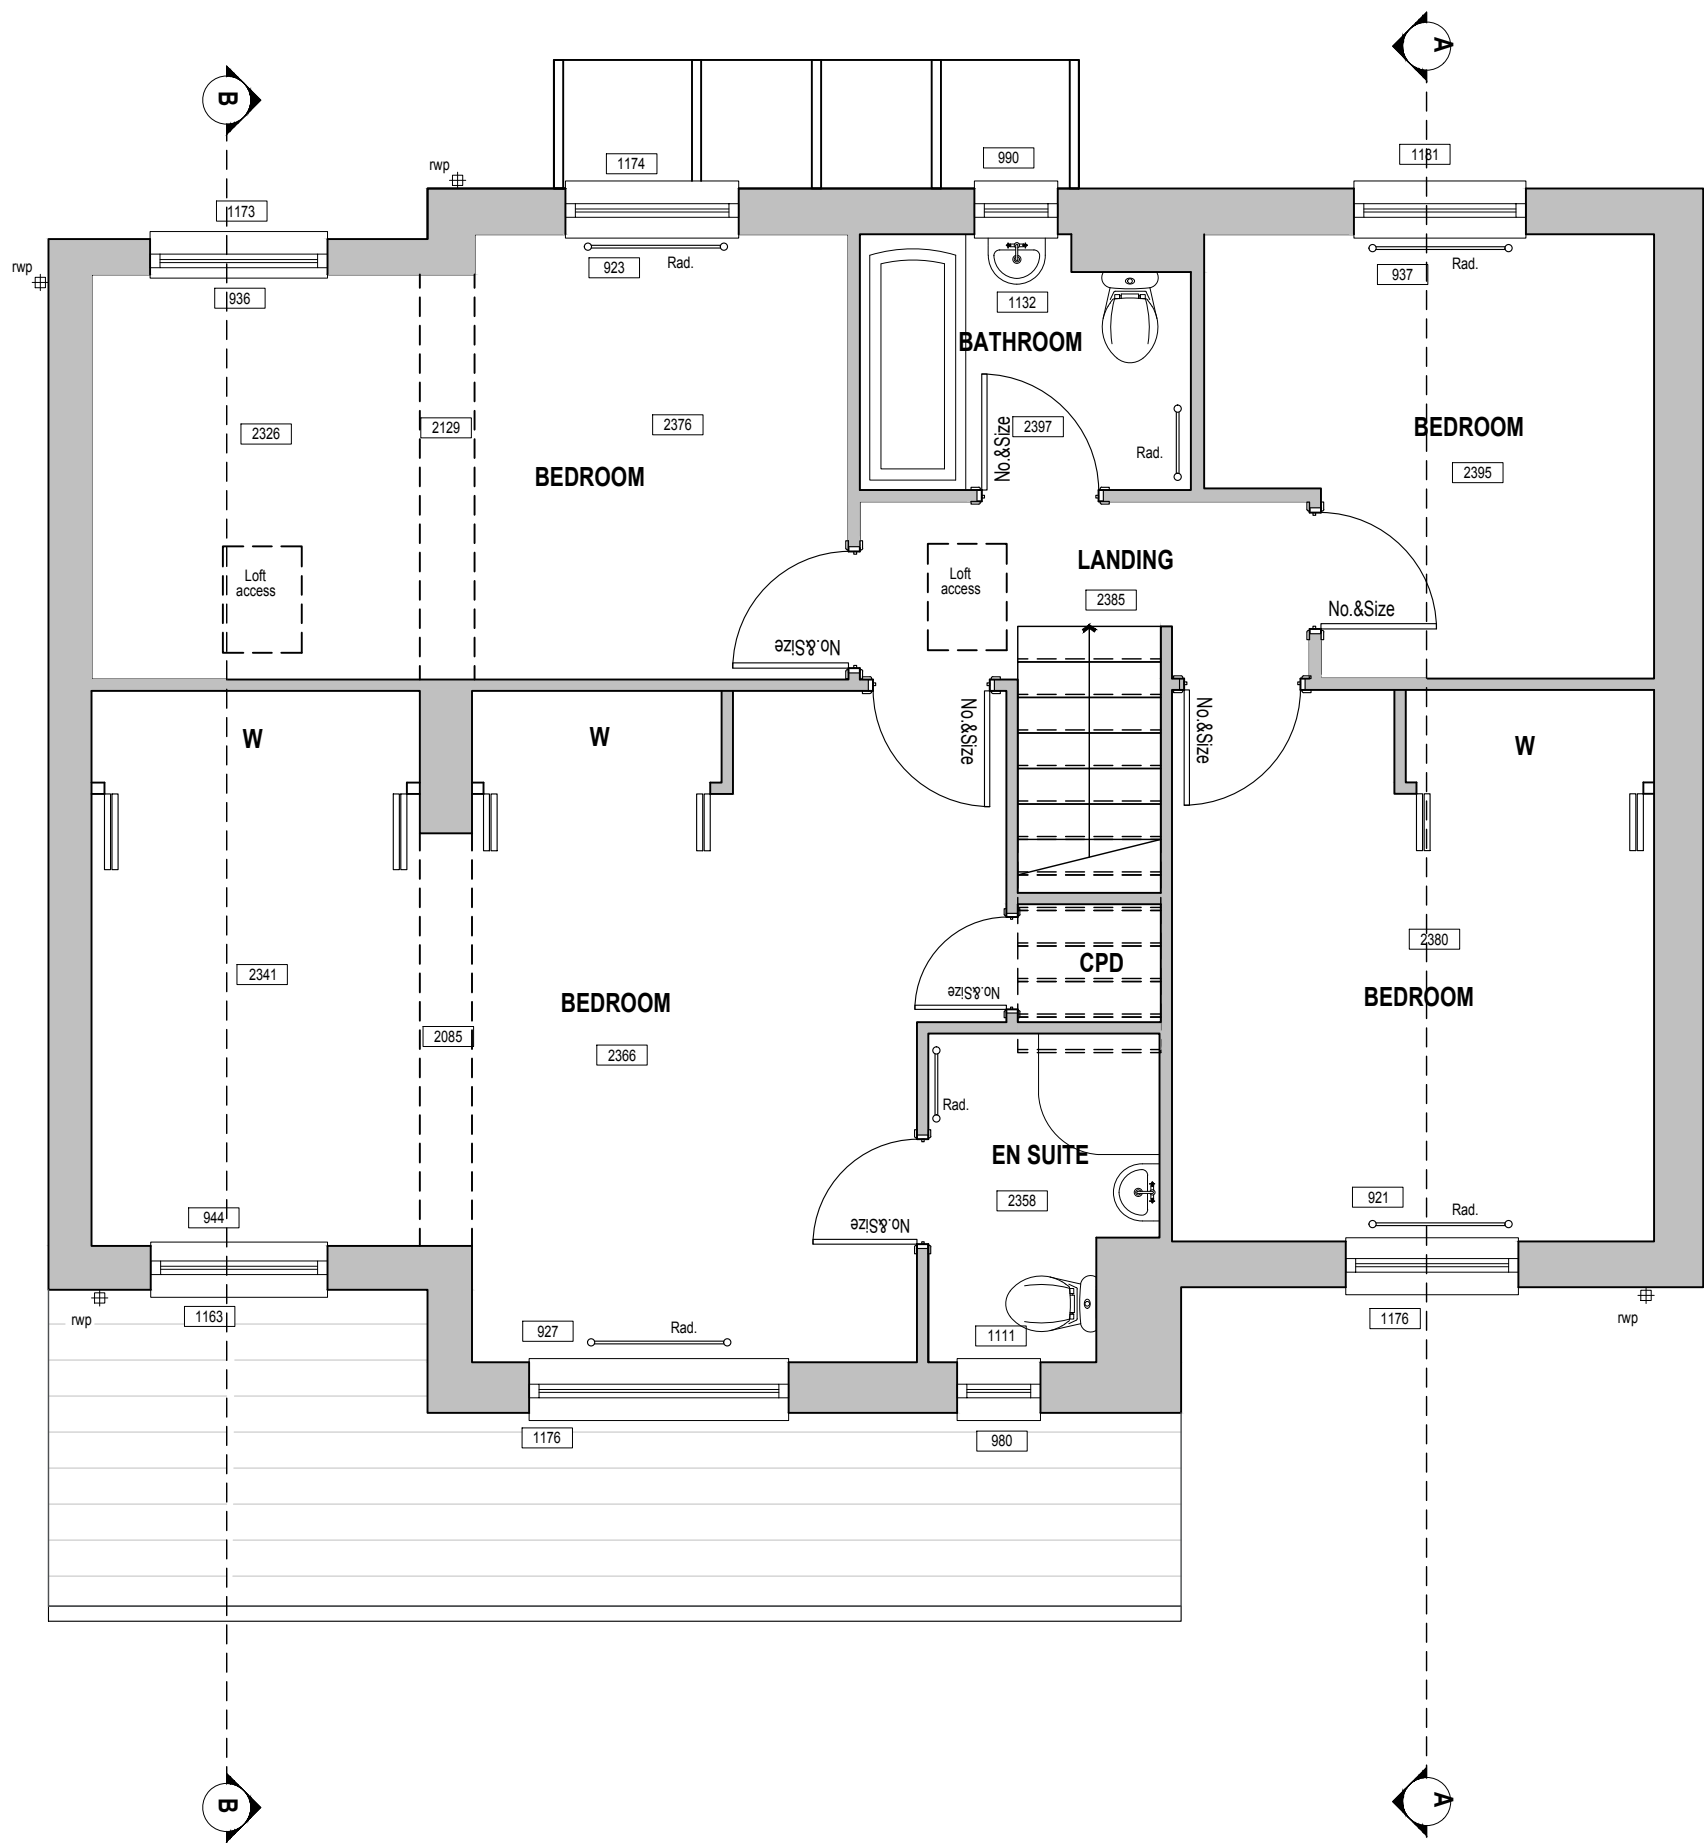


* COPYRIGHT.
DO NOT SCALE EXCEPT FOR PLANNING PURPOSES.
CHECK ALL DIMENSIONS ON SITE.
THIS DRAWING IS ONLY TO BE USED ON THE SITE
FOR WHICH DESIGNED.

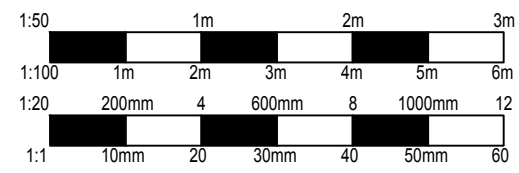

PROPOSED FIRST FLOOR PLAN

REVISIONS		DATE
CLIENT:	MR & MRS WICKMAN	
PROJECT:	PROPOSED INTERNAL RECONFIGURATION AND ADDITION OF GARDEN ROOM AT: 10 FARMER CLOSE CHIPPENHAM WILTSHIRE SN15 1UE	
TITLE:	PROPOSED FIRST FLOOR PLAN	
DRAWN:		SCALES @ A3:
CHECKED: JA		1:50
DATE: AUG 25		
DRG No: AA/25/22/13		REV.: -
<i>Armstrong</i> architecture		
THE OLD BAKEHOUSE, 21 TIMBER STREET, CHIPPENHAM, WILTSHIRE, SN15 3BS 01249 404 004 info@armstrongarchitecture.co.uk		