




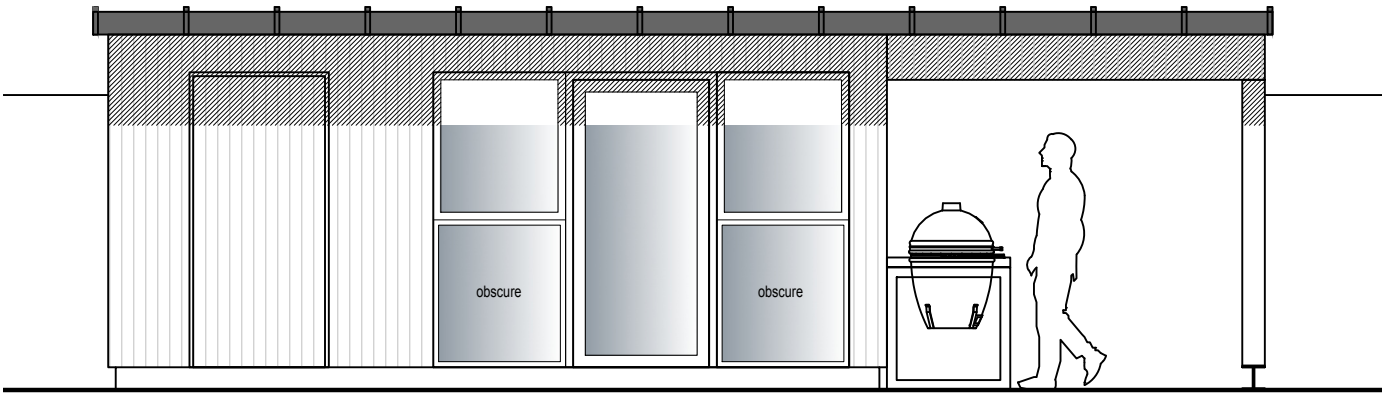


PROPOSED SOUTH EAST ELEVATION

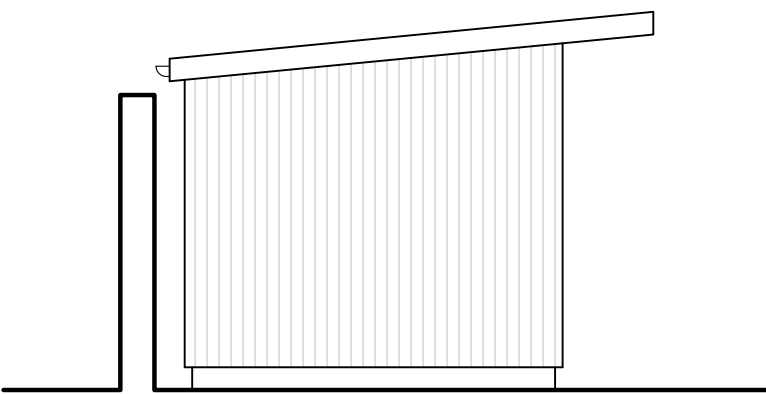


PROPOSED SOUTH WEST ELEVATION


\* COPYRIGHT.  
DO NOT SCALE EXCEPT FOR PLANNING PURPOSES.  
CHECK ALL DIMENSIONS ON SITE.  
THIS DRAWING IS ONLY TO BE USED ON THE SITE  
FOR WHICH DESIGNED.

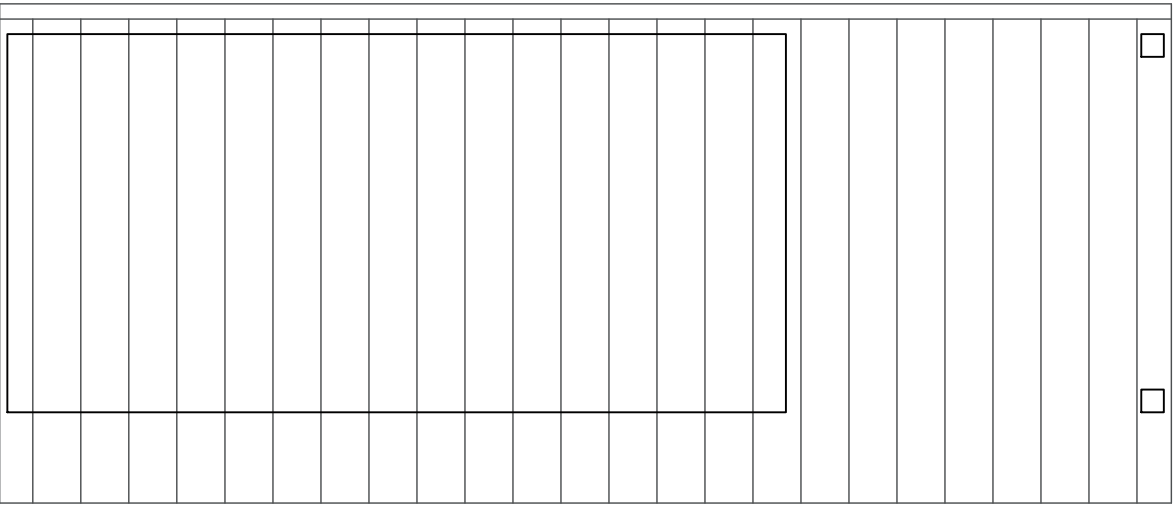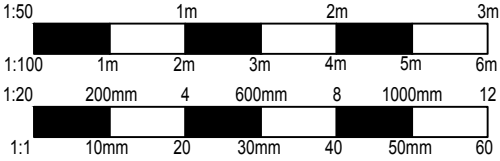


PROPOSED ROOF PLAN

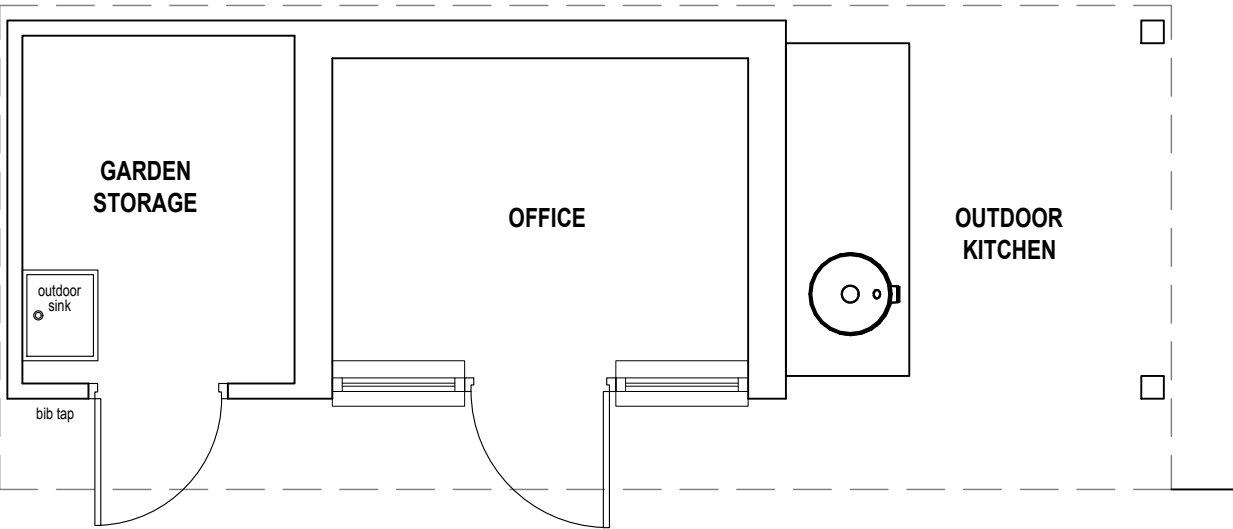

PROPOSED FLOOR PLAN

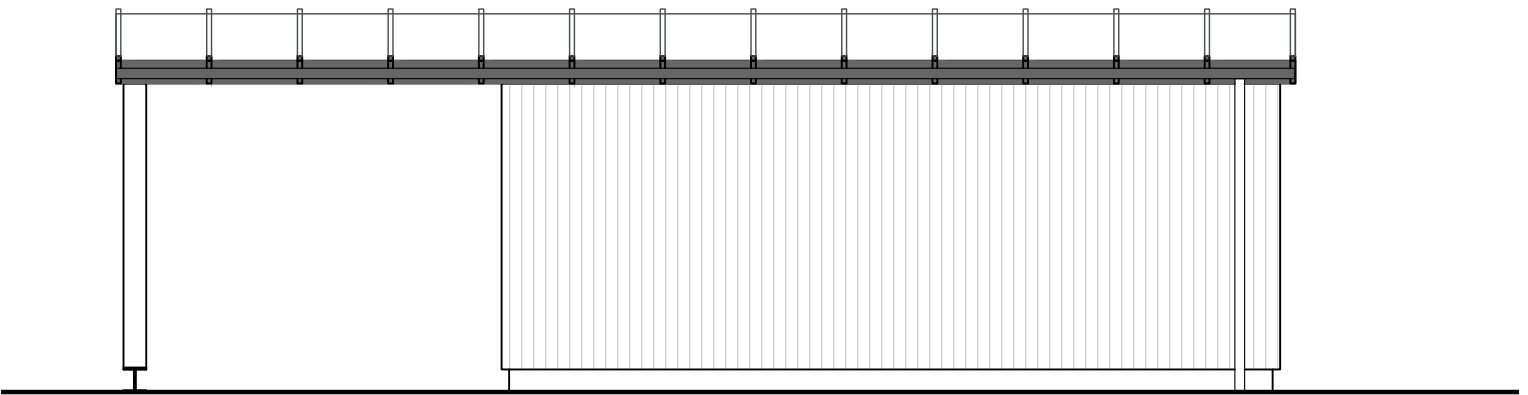

PROPOSED NORTH WEST ELEVATION

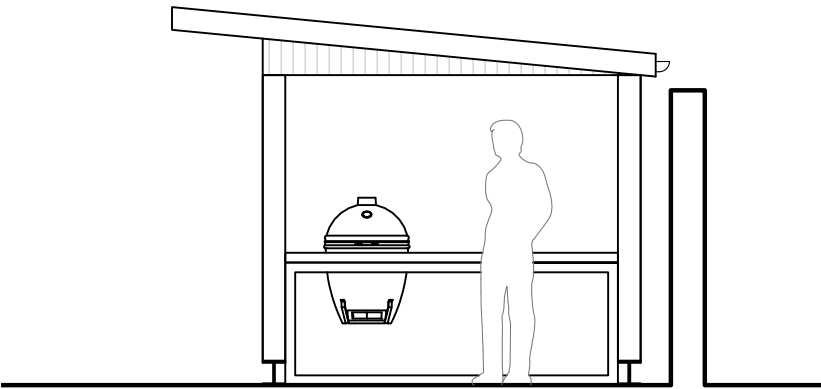

PROPOSED NORTH WEST ELEVATION

PROPOSED MATERIALS

|                                             |                                      |
|---------------------------------------------|--------------------------------------|
| WALLS<br>Vertical composite cladding        | ROOF<br>Standing seam metal sheet    |
| WINDOWS<br>Black aluminium double glazed    | DOORS<br>Black aluminium             |
| GUTTERS & DOWNPIPES<br>Black UPVC roundline | SOFFITS & FASCIAS<br>Black aluminium |

|   |                      |
|---|----------------------|
| REVISIONS   | DATE                 |
| CLIENT:<br>MR & MRS WICKMAN   |                      |
| PROJECT:<br>PROPOSED INTERNAL RECONFIGURATION<br>AND ADDITION OF GARDEN ROOM AT:<br>10 FARMER CLOSE<br>CHIPPENHAM<br>WILTSHIRE<br>SN15 1UE |                      |
| TITLE:<br>PROPOSED OUTBUILDING<br>PLANS & ELEVATIONS                                                                                       |                      |
| DRAWN:<br>CHECKED: JA<br>DATE: AUG 25   | SCALES @ A3:<br>1:50 |
| DRG No: AA/25/22/16   | REV.: -              |

Armstrong  
architecture

THE OLD BAKEHOUSE, 21 TIMBER STREET,  
CHIPPENHAM, WILTSHIRE, SN15 3BS  
01249 404 004 info@armstrongarchitecture.co.uk