




SOUTH EAST (front)
EXISTING ELEVATIONS scale 1:100

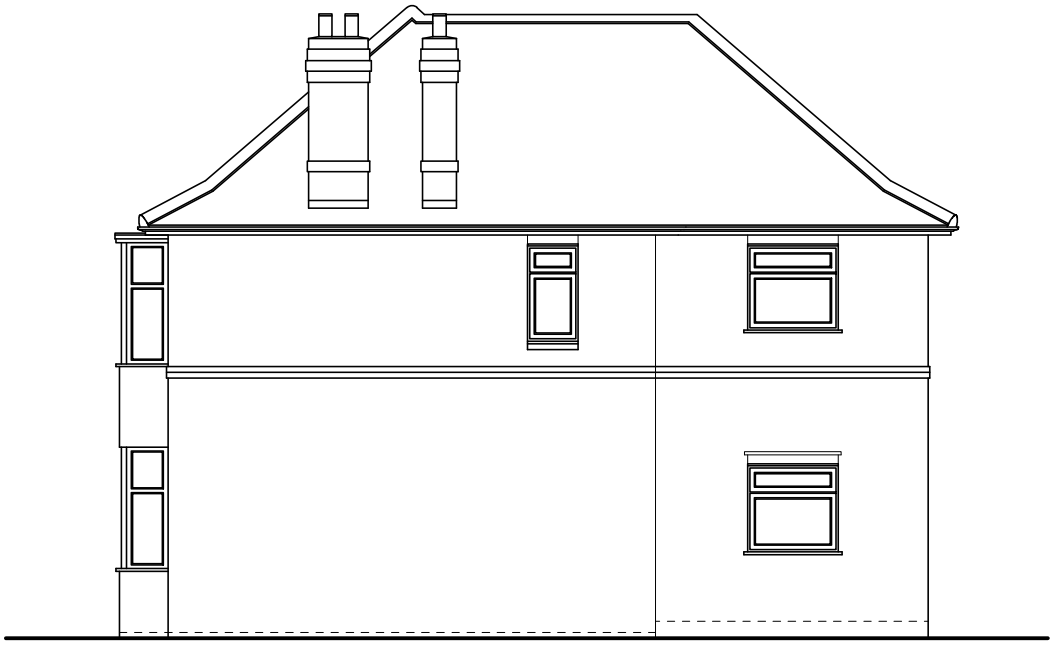


SOUTH WEST (side)




NORTH EAST (side)




NORTH WEST (rear)

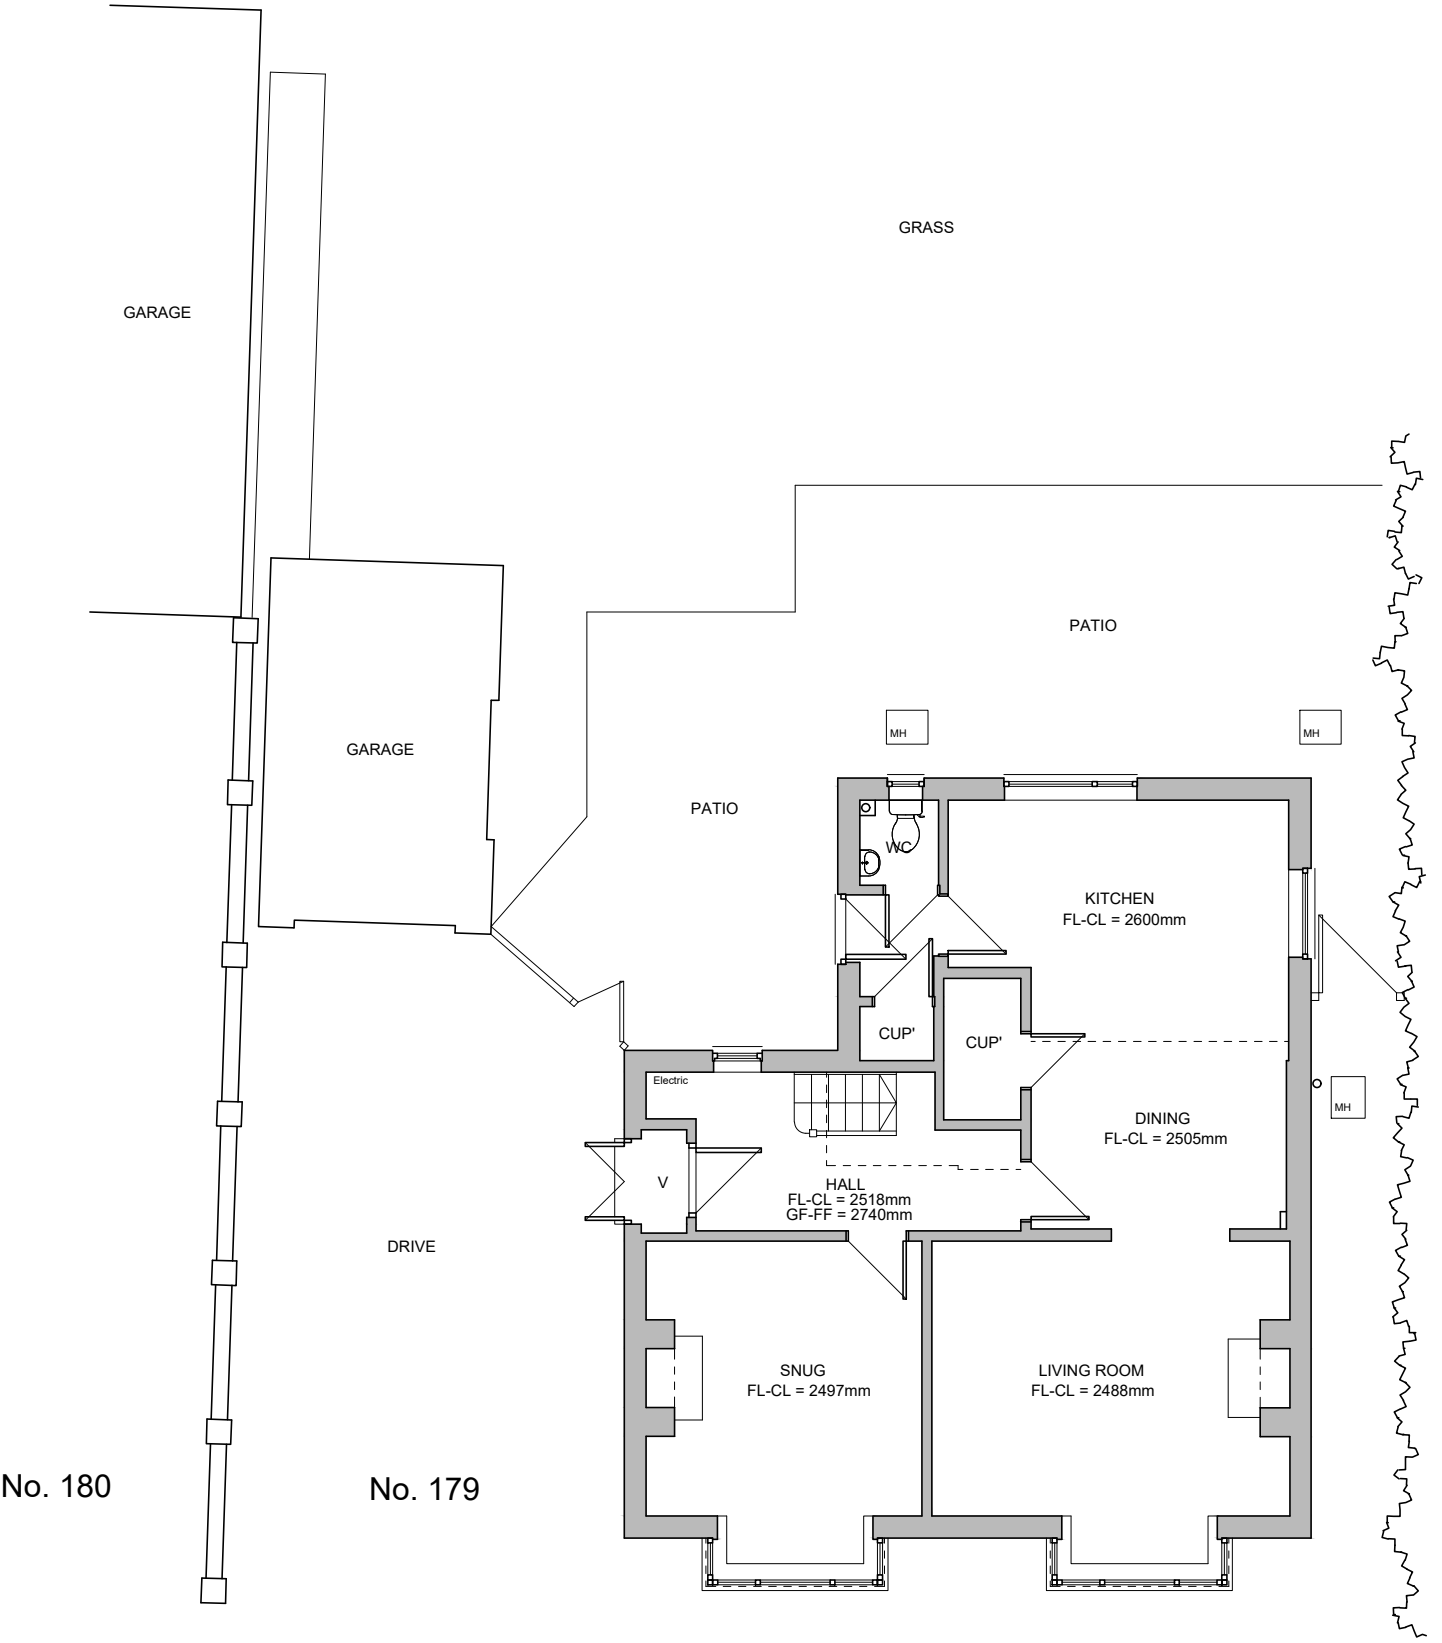

EXISTING GROUND FLOOR PLAN scale 1:100

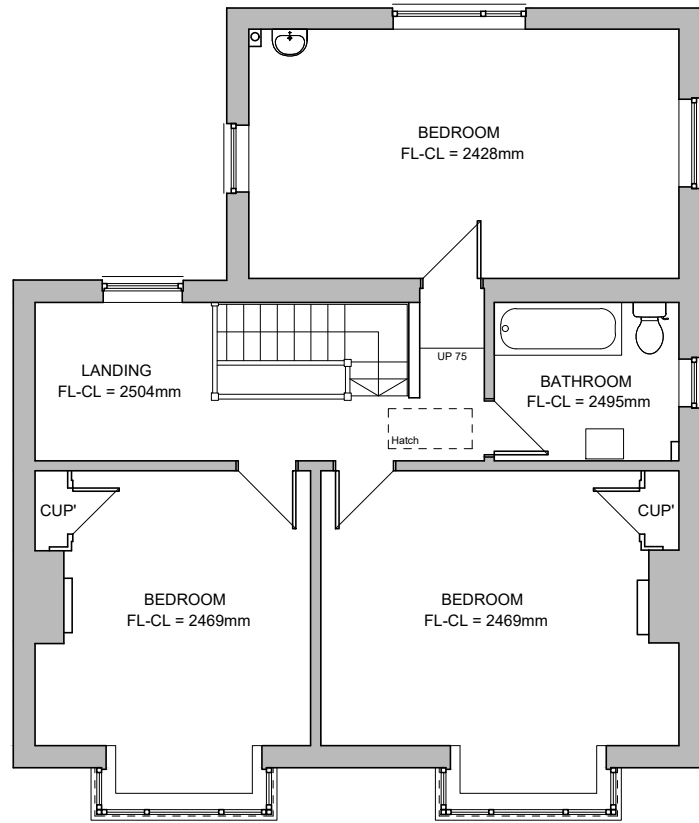

EXISTING FIRST FLOOR PLAN scale 1:100

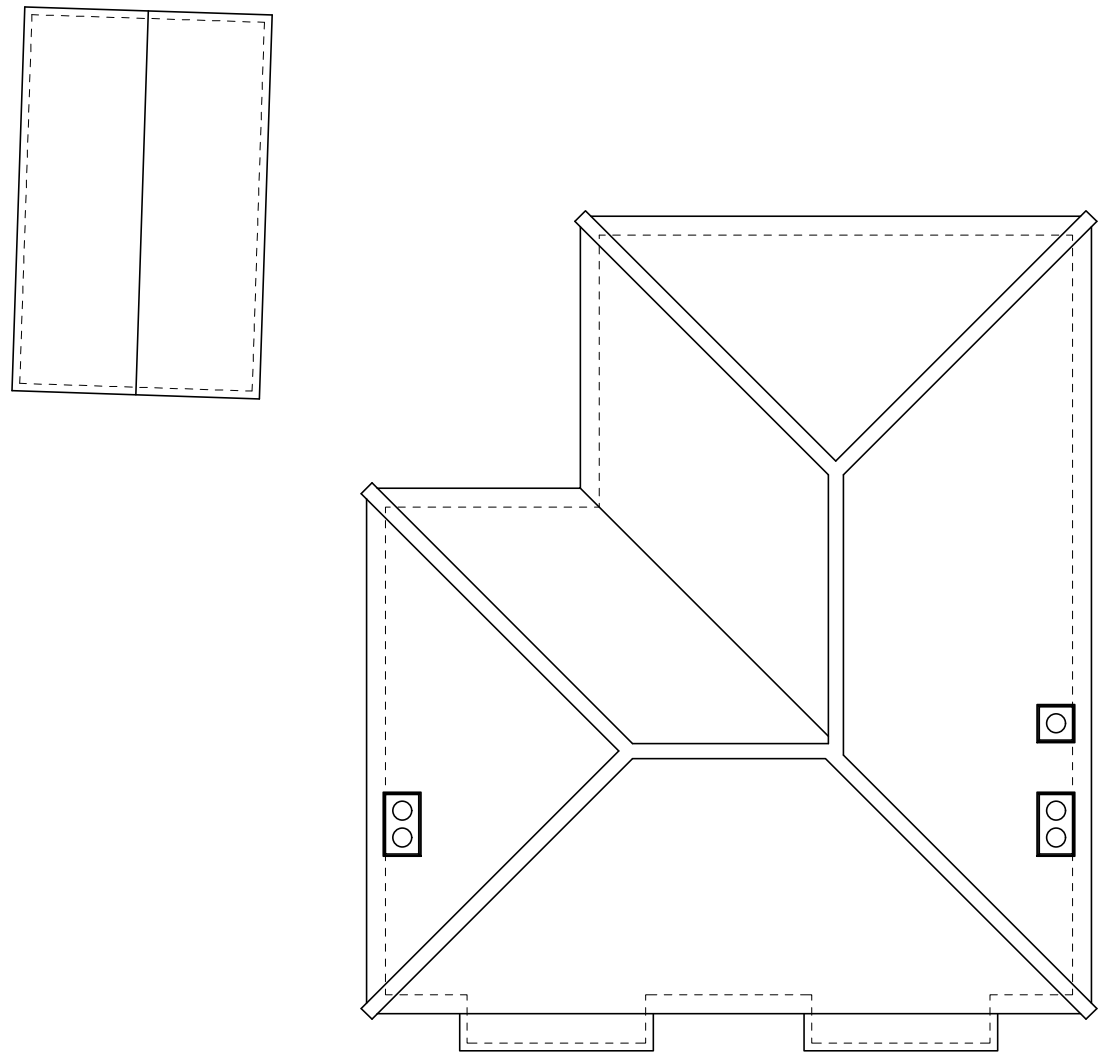

EXISTING ROOF PLAN scale 1:100