




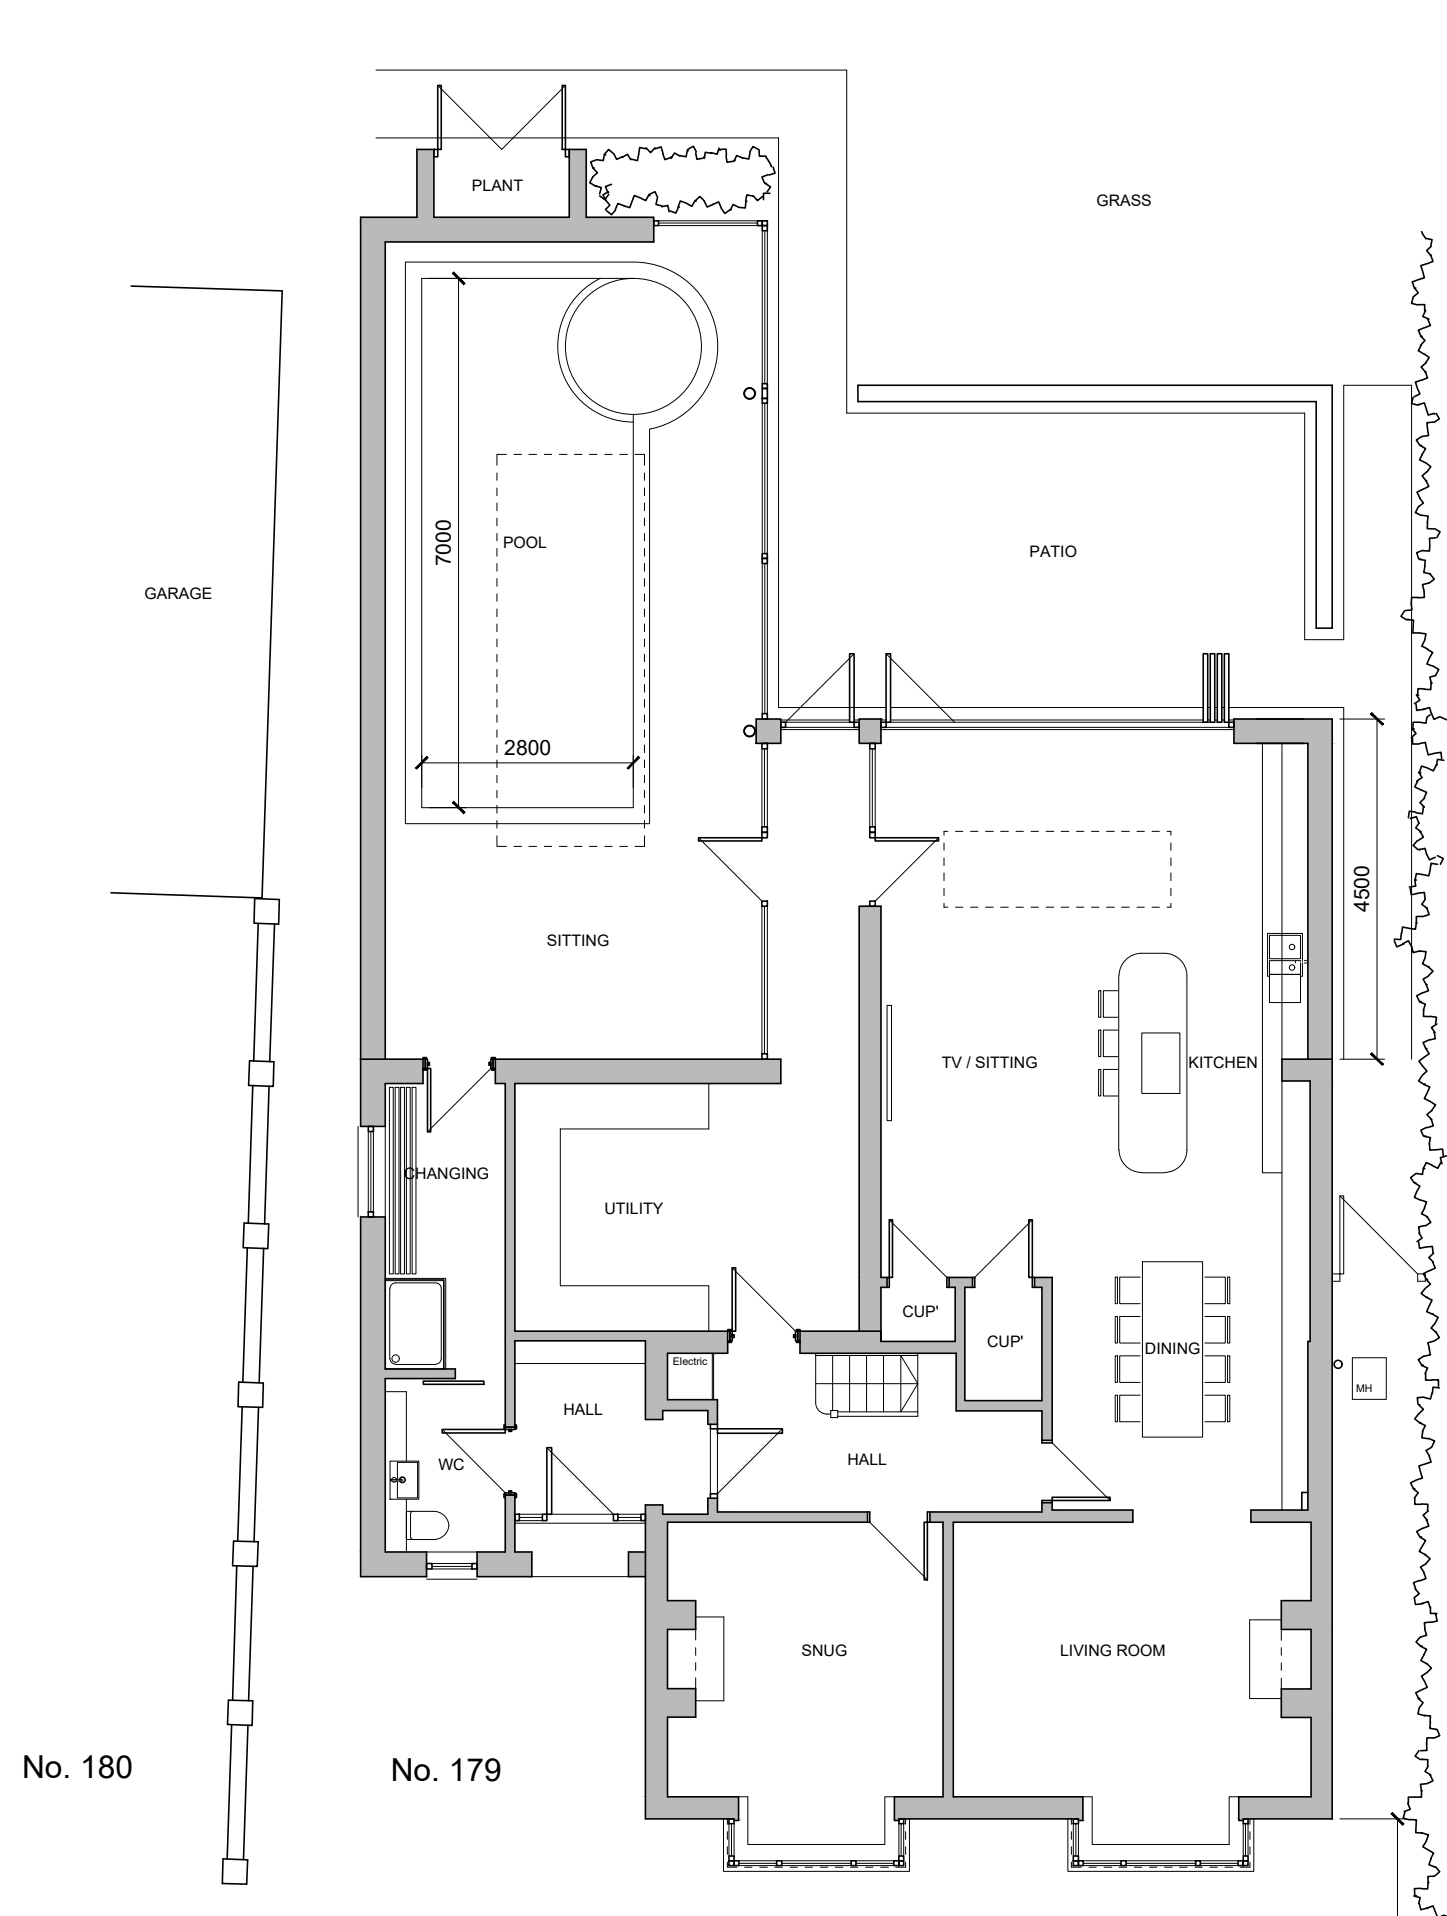


PROPOSED GROUND FLOOR PLAN scale 1:100

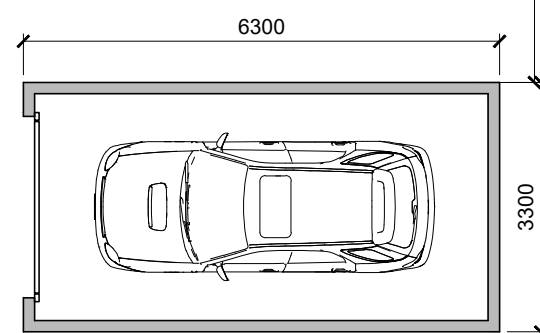


GARAGE PLAN

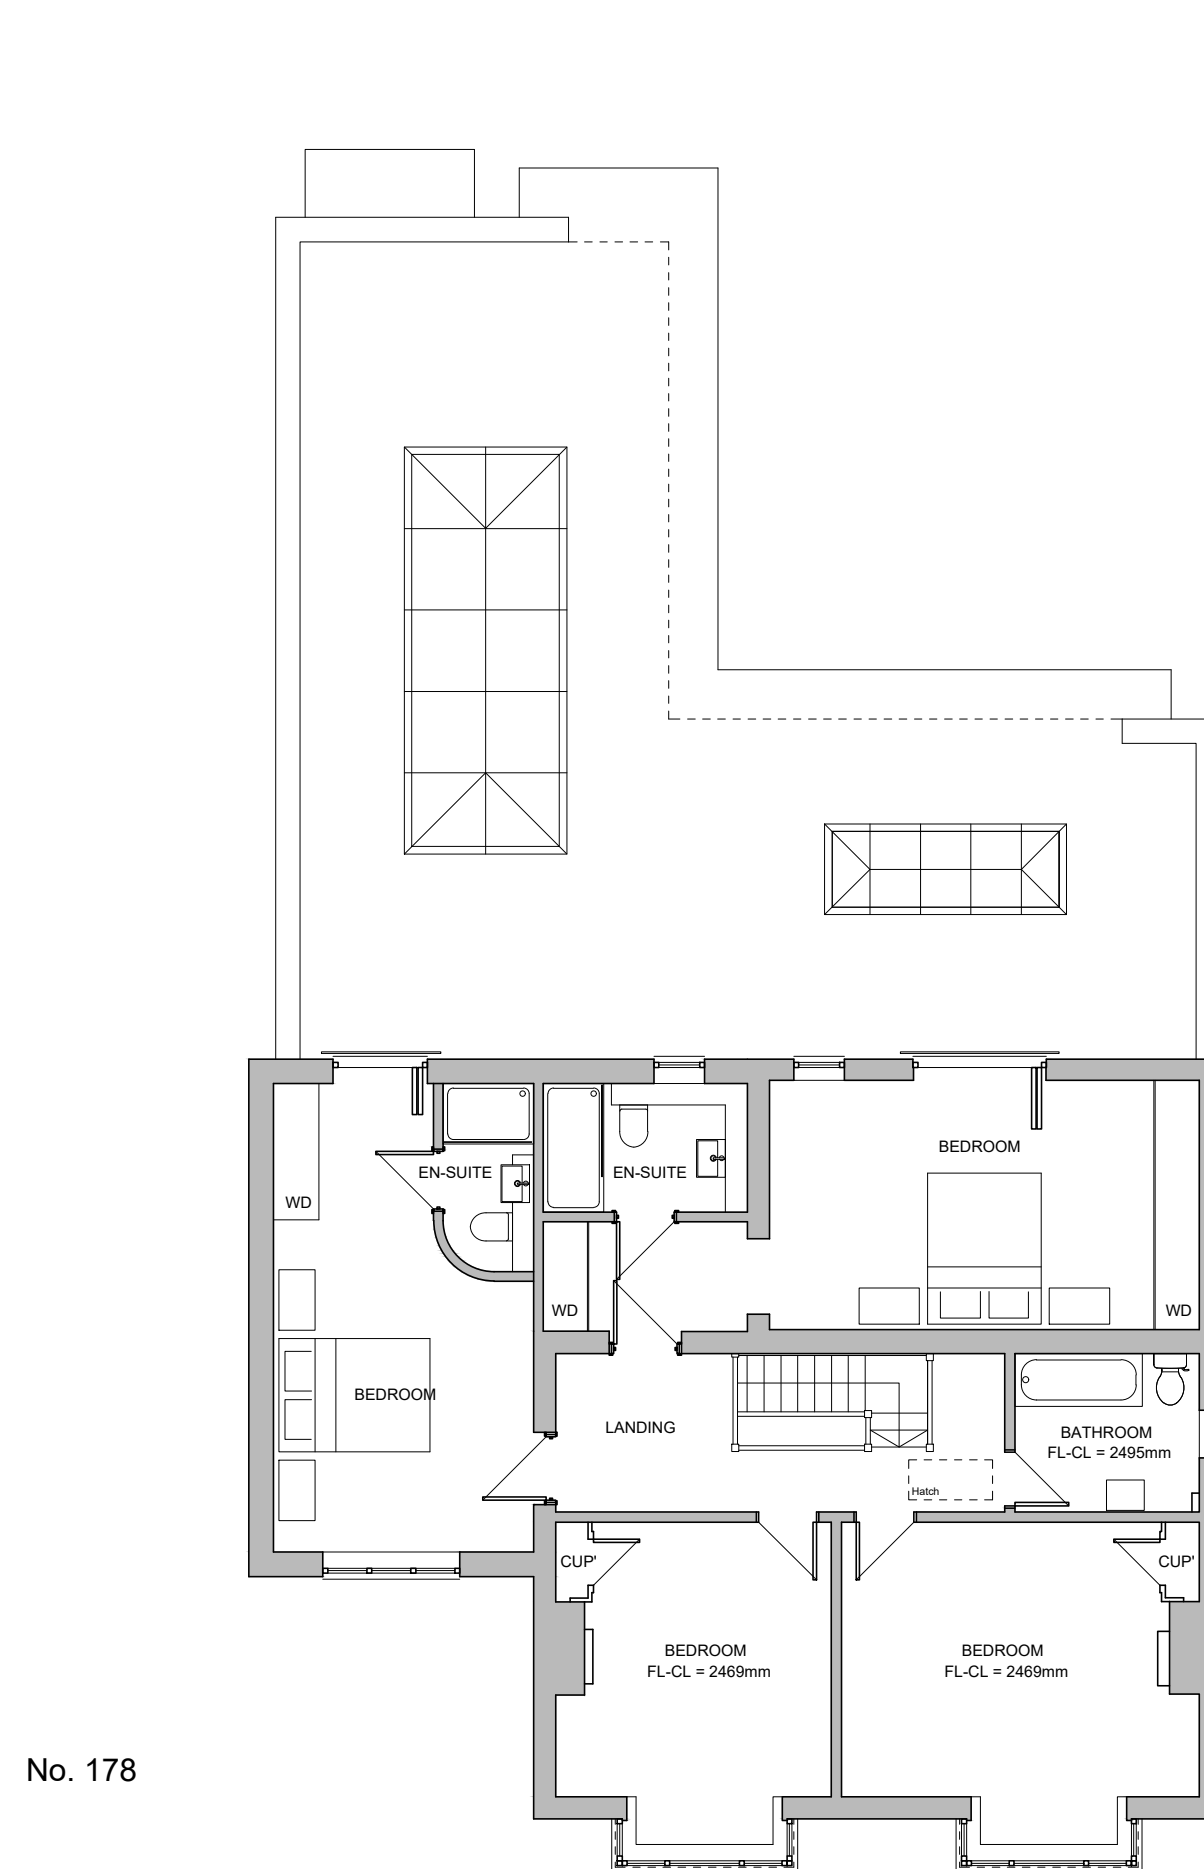

PROPOSED FIRST FLOOR PLAN scale 1:100

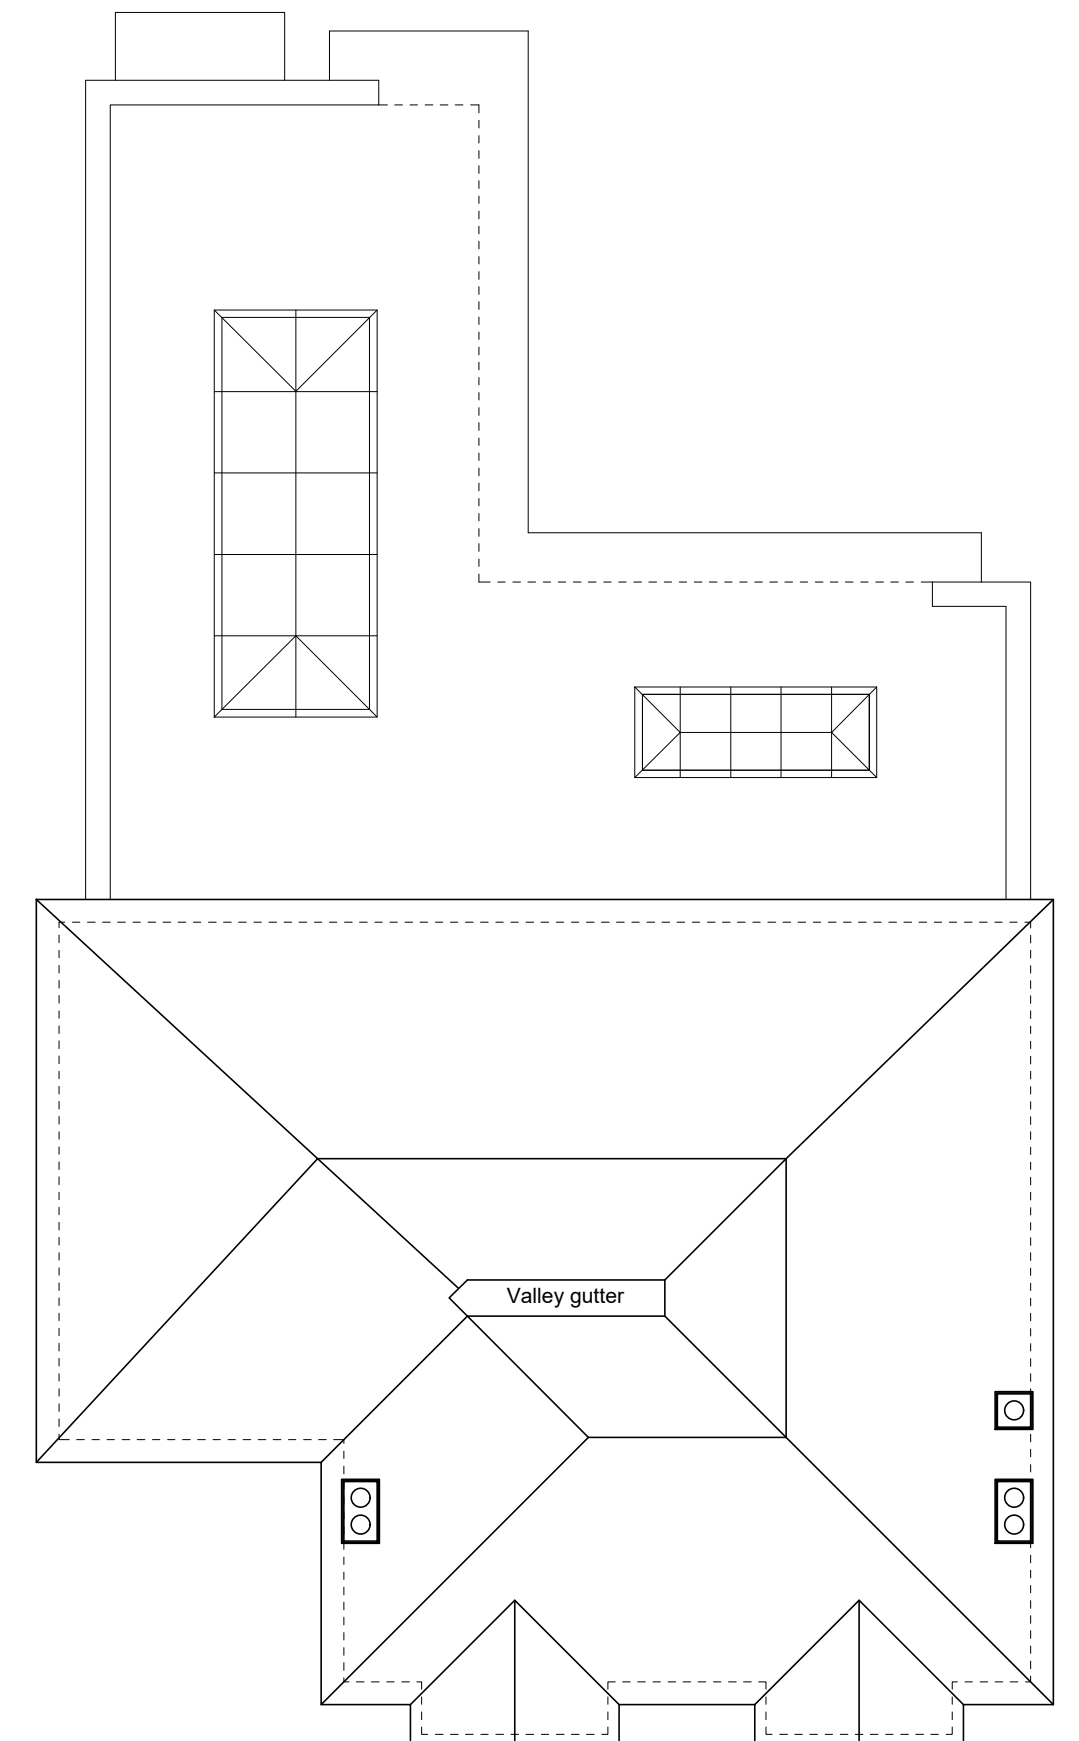

PROPOSED ROOF PLAN scale 1:100

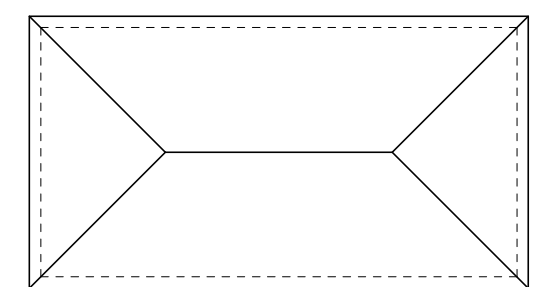

GARAGE ROOF PLAN