



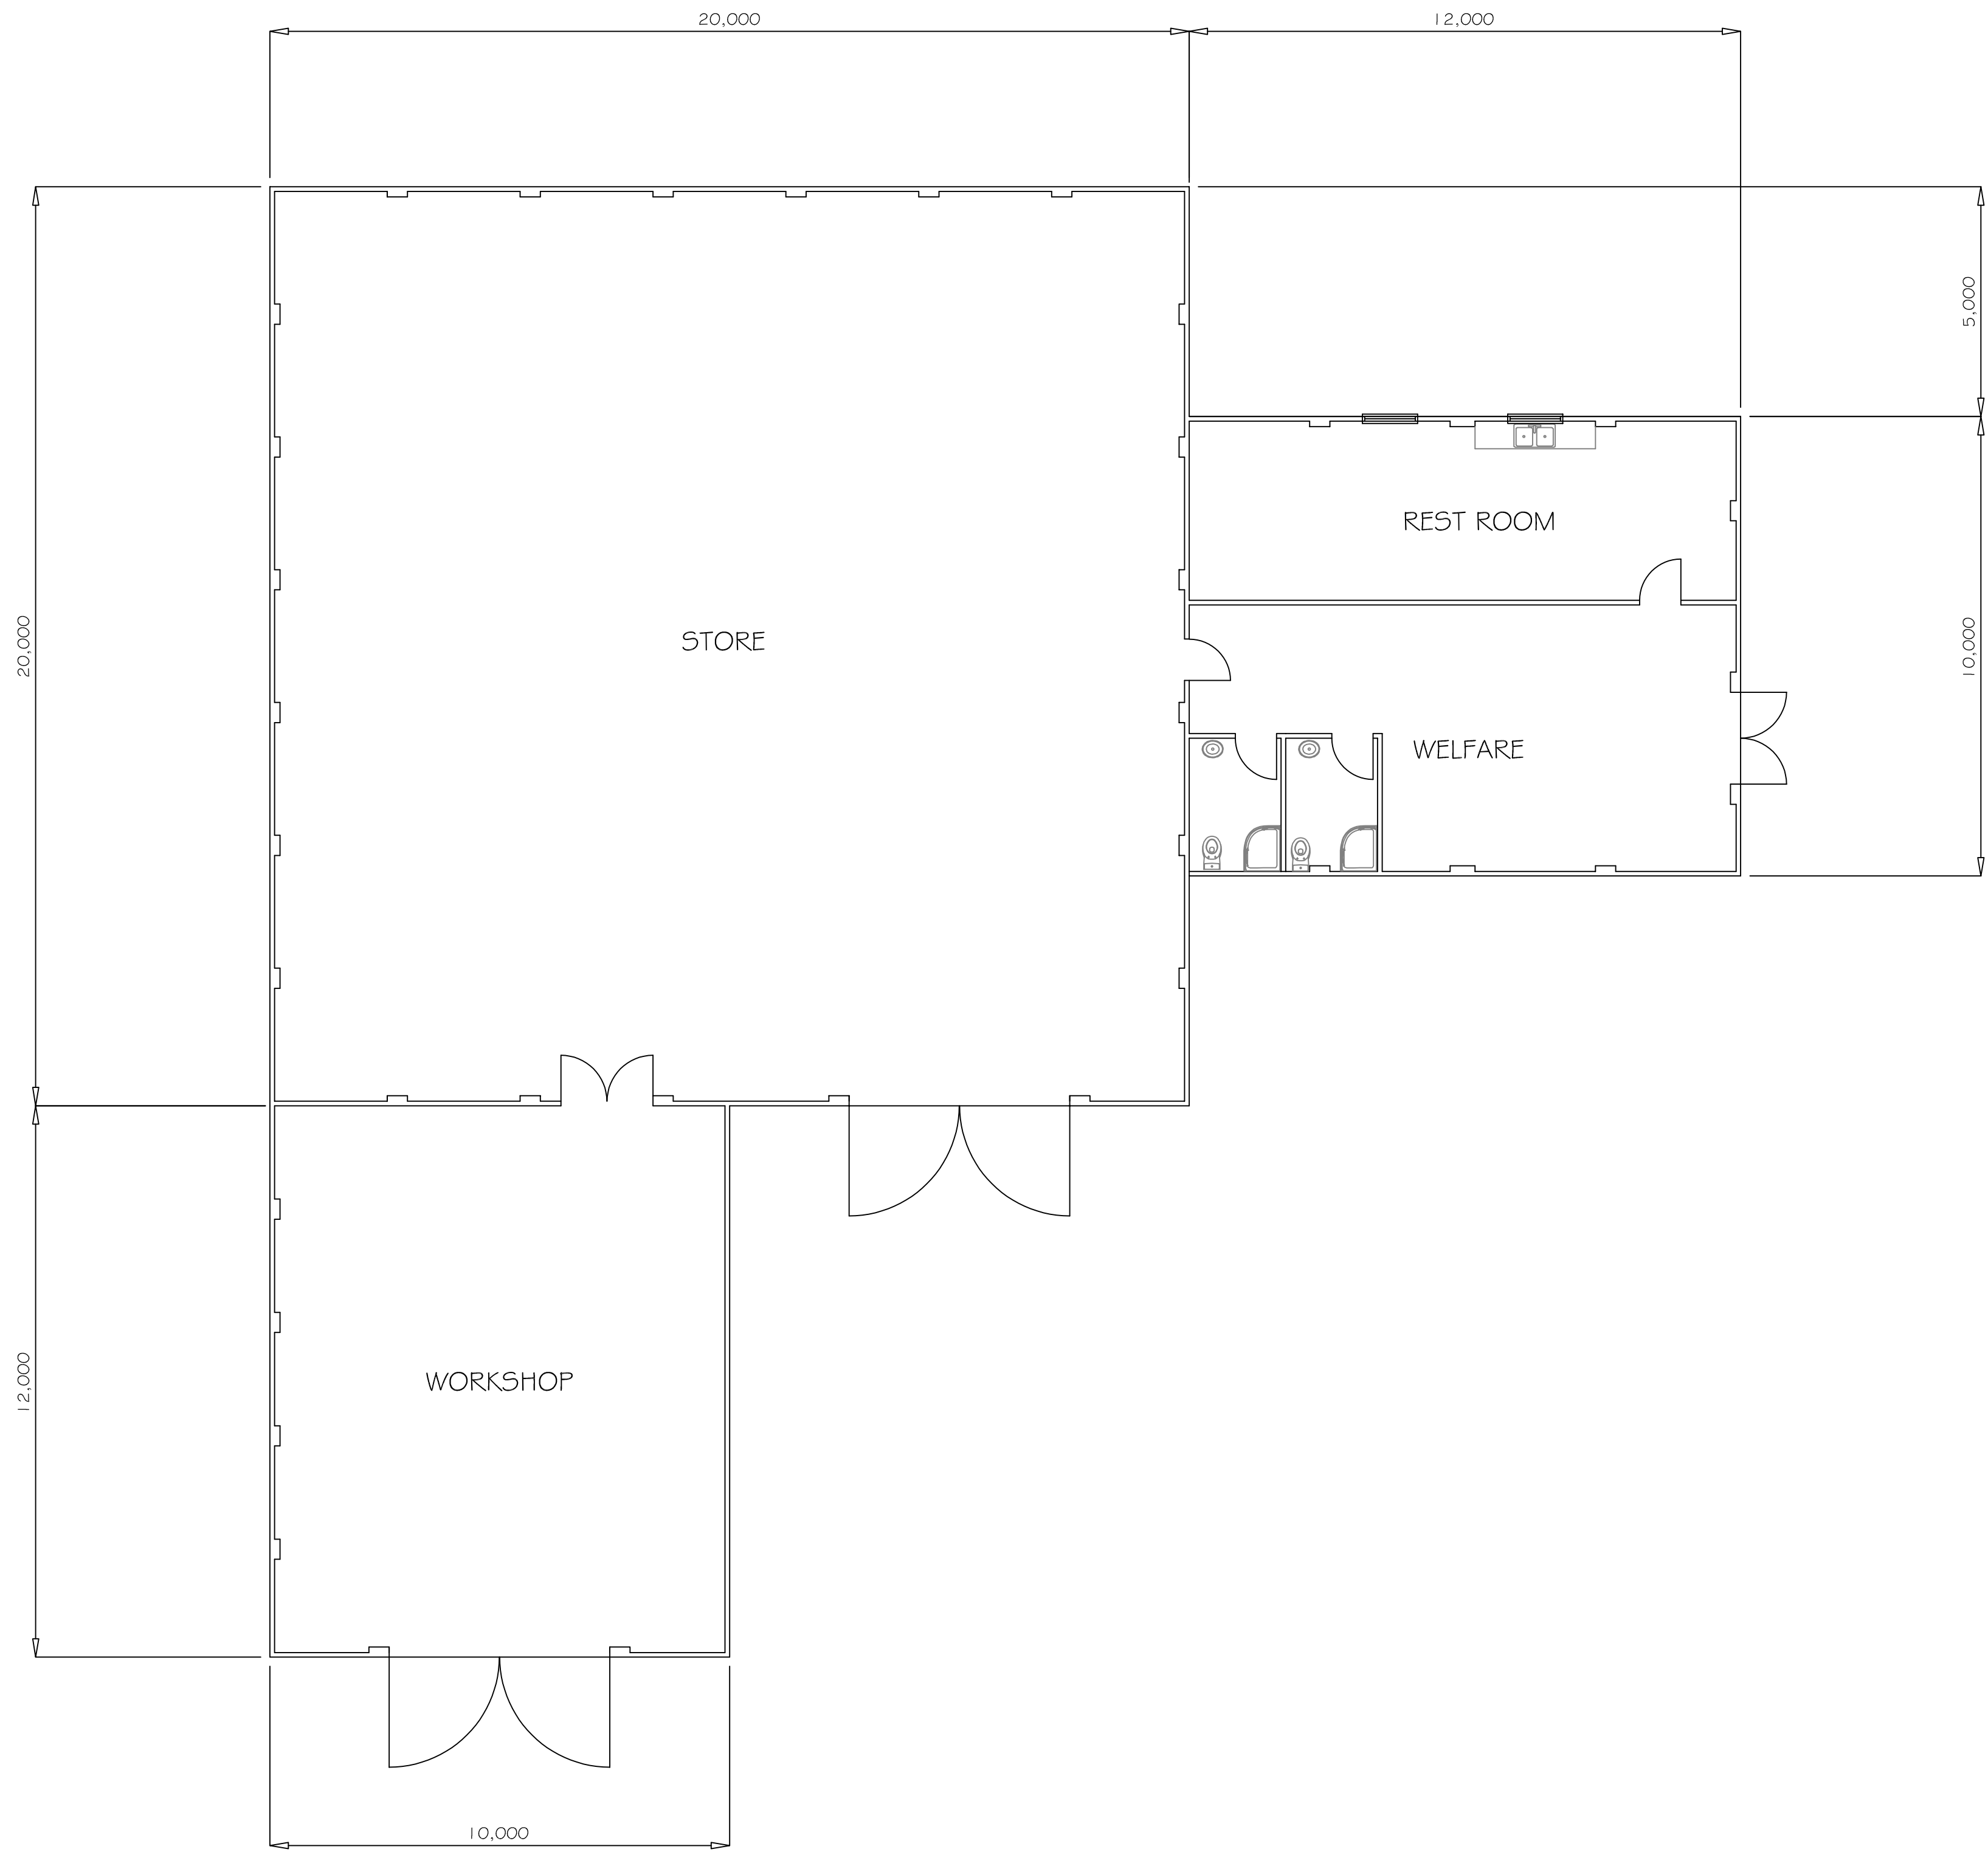

PROPOSED GROUND FLOOR PLAN 1:100

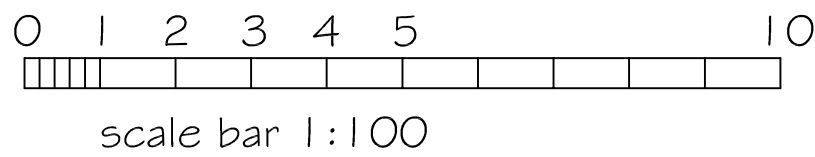

SJF PLANNING & DESIGN SERVICE 01225 782078 simonnearthell@gmail.com		
PROPOSED WOODLAND BUILDING		
CLIENT	MR A CAMPBELL	
LOCATION	SILVER STREET LANE CHITTOE SN1 5 2EN	
TITLE	PROPOSED PLANS	
DRG NO	ISSUE	DATE
2543-2	1	DEC 2025