




Proposed North / Front Elevation



Proposed South / Rear Elevation

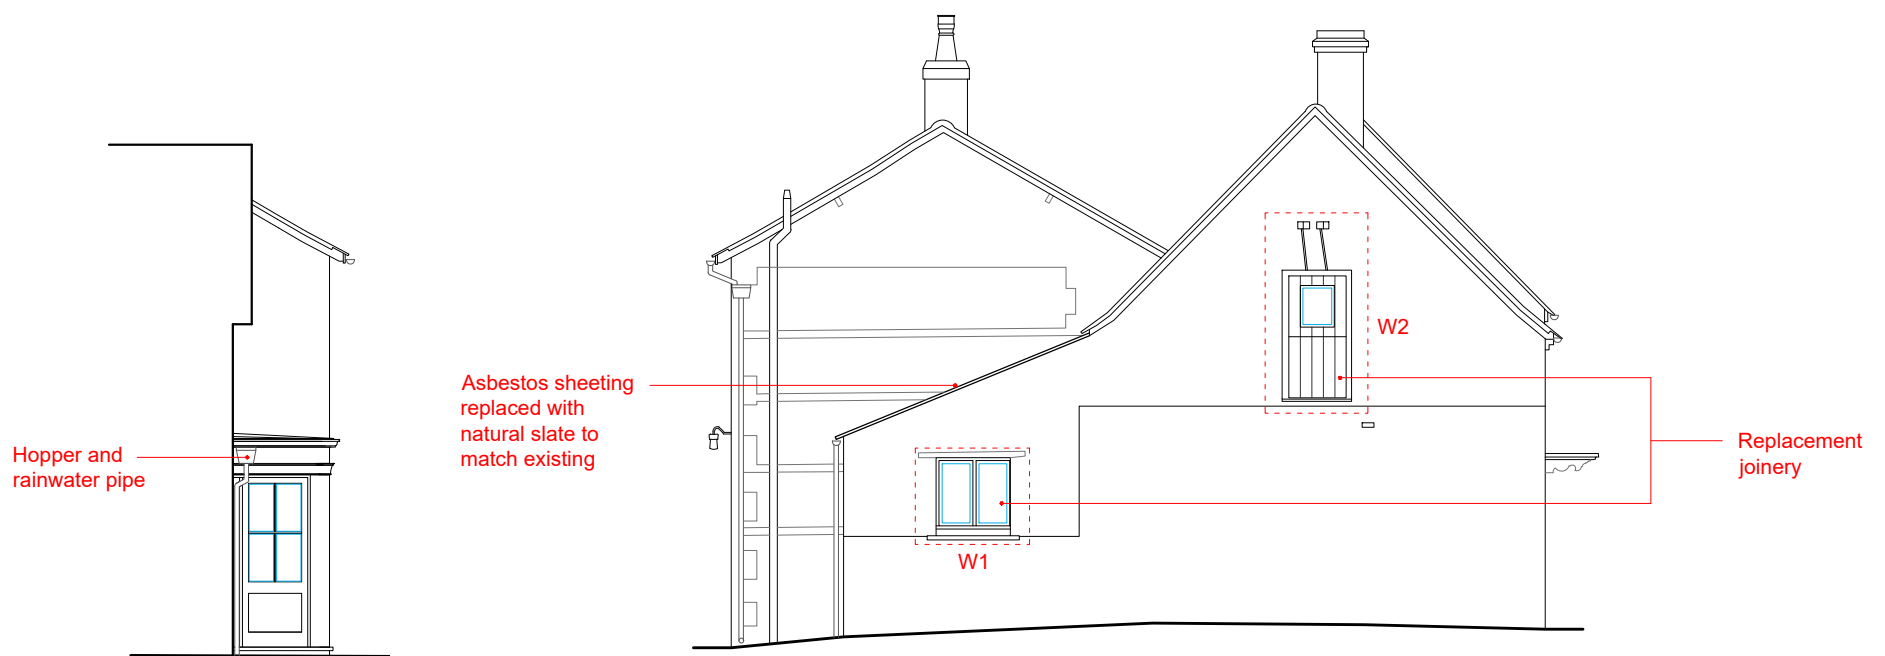

Proposed West Elevation

Proposed East Elevation

|                                                                                   |   |              |                        |       |
|-----------------------------------------------------------------------------------|---|--------------|------------------------|-------|
| Client -                                                                          | Contractors must check all dimensions on site. Only figured dimensions are to be worked from. Discrepancies must be reported to the Architect before proceeding. THIS DRAWING IS COPYRIGHT. © |              |                        |       |
| Project -                                                                         | Date -   | By -         | Scale -                | REV - |
| Mr & Mrs T Bartholomew<br>Proposed Works at 1 High Street<br>Marlborough, SN8 2PA | 09.12.2025   | CL           | 1:100 @A3              | ---   |
| Drawing -<br>Proposed Elevations                                                  | Job No -<br>2505   | CHKD -<br>NK | Drawing No -<br>PL-201 |       |

The Studio  
105 Southbroom Road  
Devizes  
Wiltshire  
SN10 1LY  
tel: 01380 722 204  
mob:07733 885 770  
www.dra-architects.co.uk