


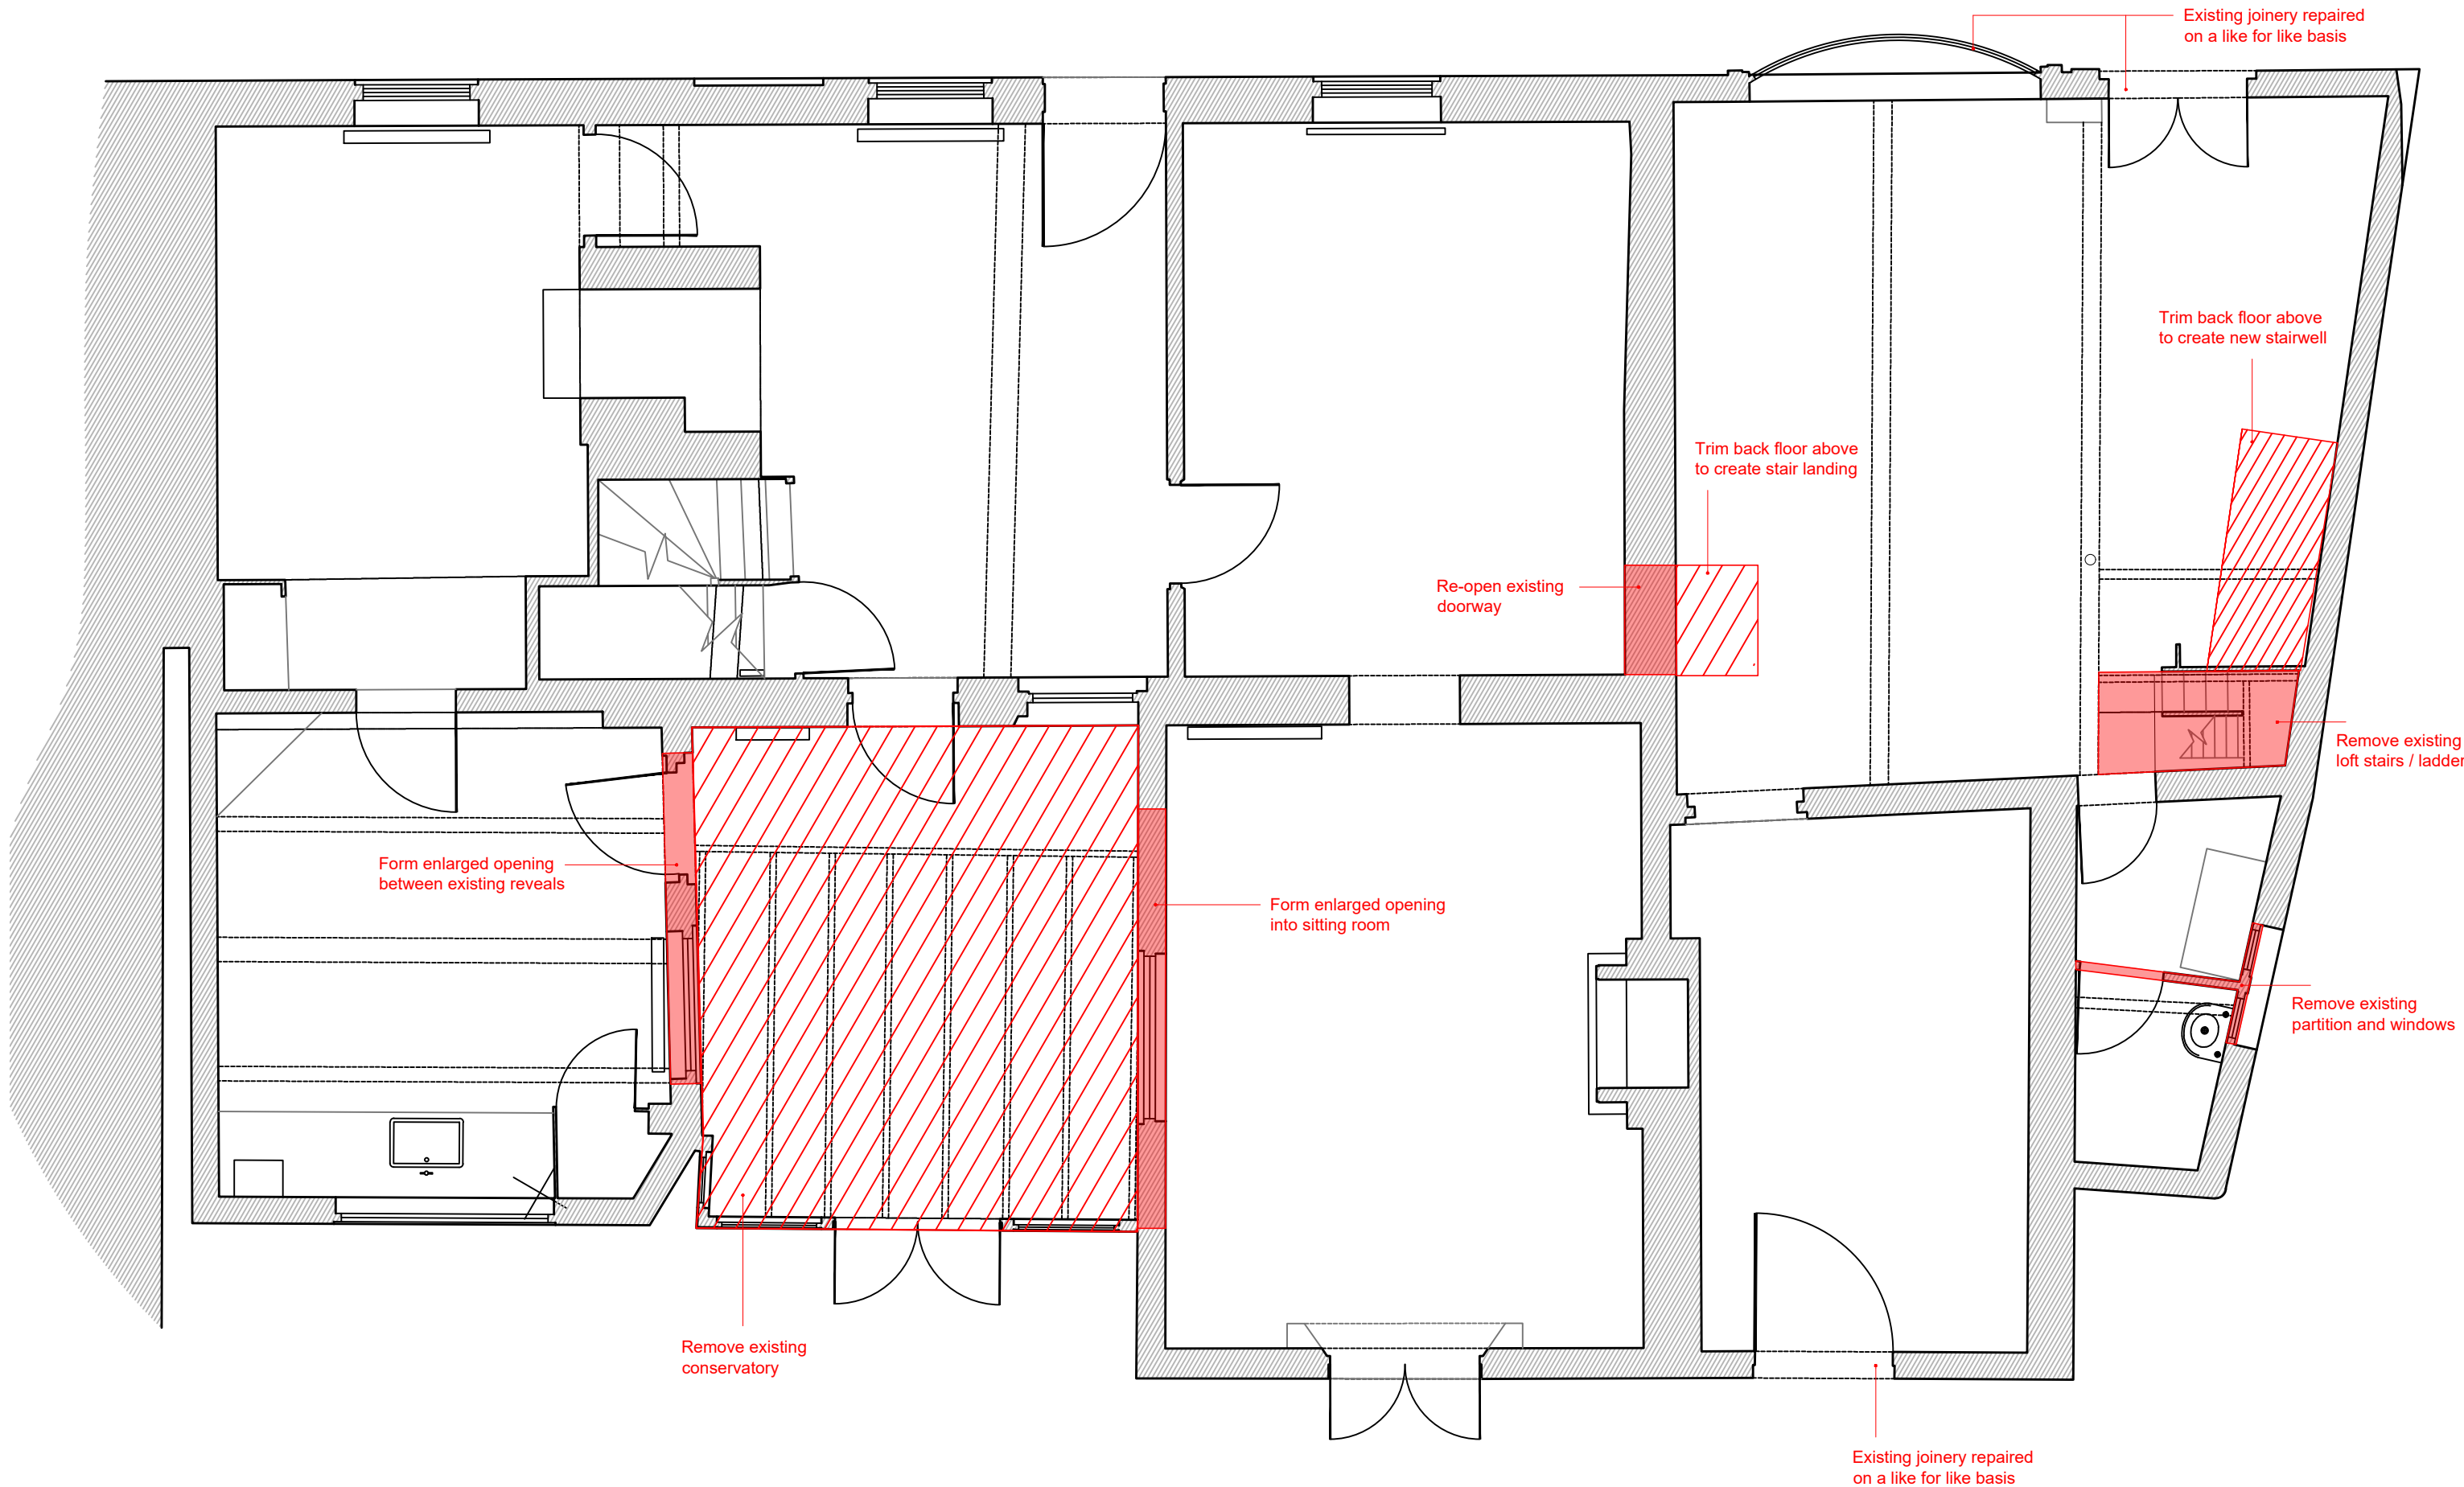

Planning/LBC

Client - Mr & Mrs T Bartholomew		Contractors must check all dimensions on site. Only figured dimensions are to be worked from. Discrepancies must be reported to the Architect before proceeding. THIS DRAWING IS COPYRIGHT. ©			The Studio 105 Southbroom Road Devizes Wiltshire SN10 1LY tel: 01380 722 204 mob:07733 885 770 www.dra-architects.co.uk	
Project - Proposed Works at 1 High Street Marlborough, SN8 2PA		Date - 13.08.2025	By - CL	Scale - 1:50 @A3	---	
Drawing - Demolition Ground Floor Plan		Job No - 2505	CHKD - NK	Drawing No - D-101		