


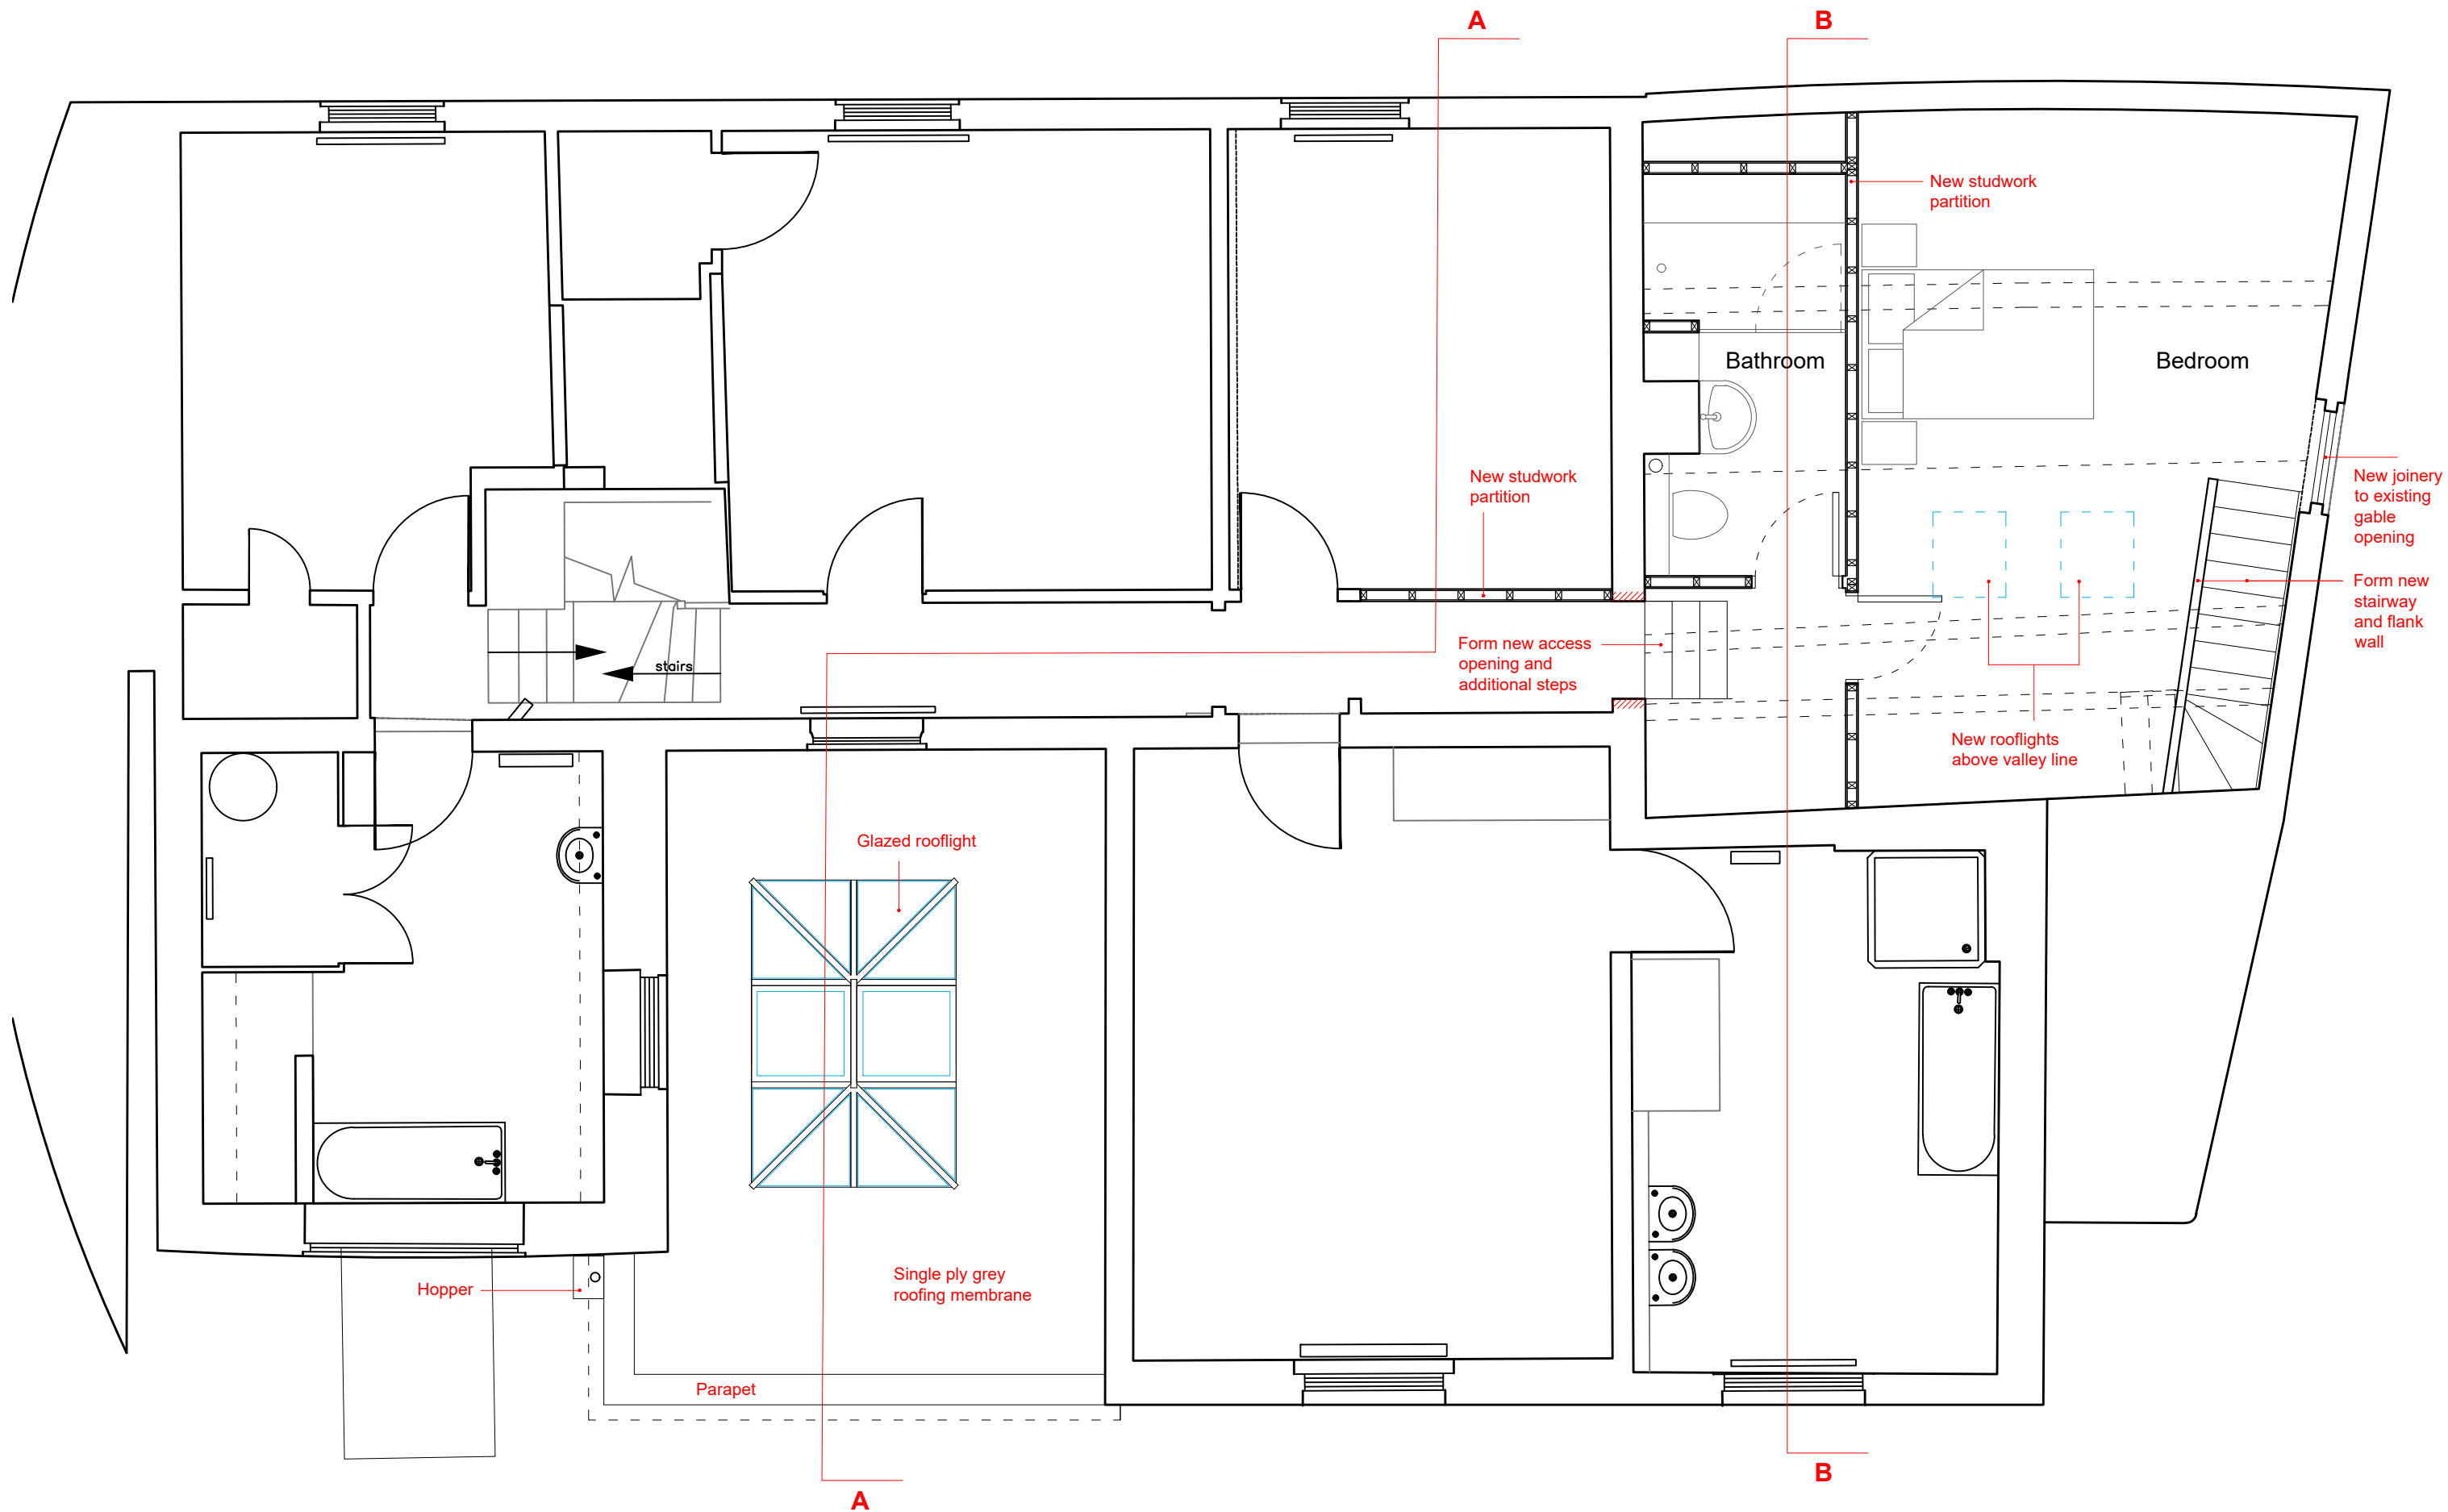

Planning/LBC

Client - Mr & Mrs T Bartholomew		Contractors must check all dimensions on site. Only figured dimensions are to be worked from. Discrepancies must be reported to the Architect before proceeding. THIS DRAWING IS COPYRIGHT. ©		
Project - Proposed Works at 1 High Street Marlborough, SN8 2PA	Date -	By -	Scale -	REV - --
	13.08.2025	CL	1:50 @A3	
Drawing - Proposed First Floor Plan	Job No - 2505	CHKD - NK	Drawing No - PL-102	
		The Studio 105 Southbroom Road Devizes Wiltshire SN10 1LY tel: 01380 722 204 mob:07733 885 770 www.dra-architects.co.uk		

