



North Elevation

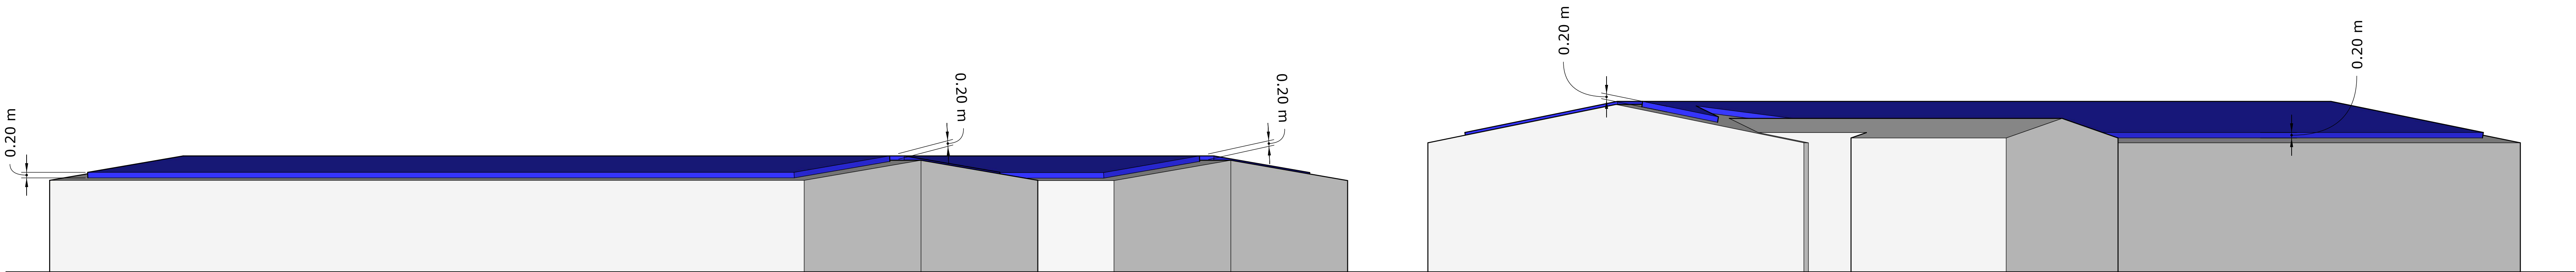


West Elevation



South Elevation

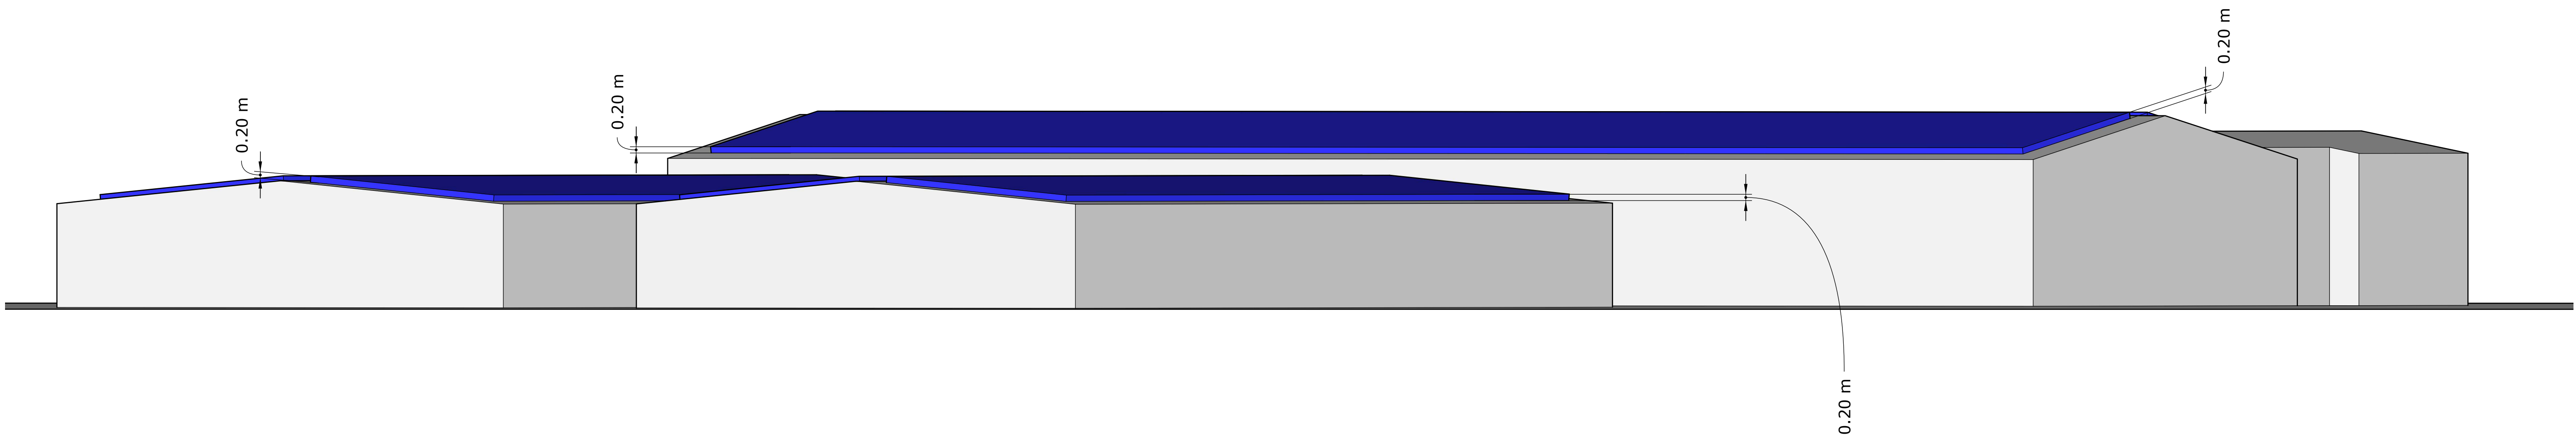

East Elevation

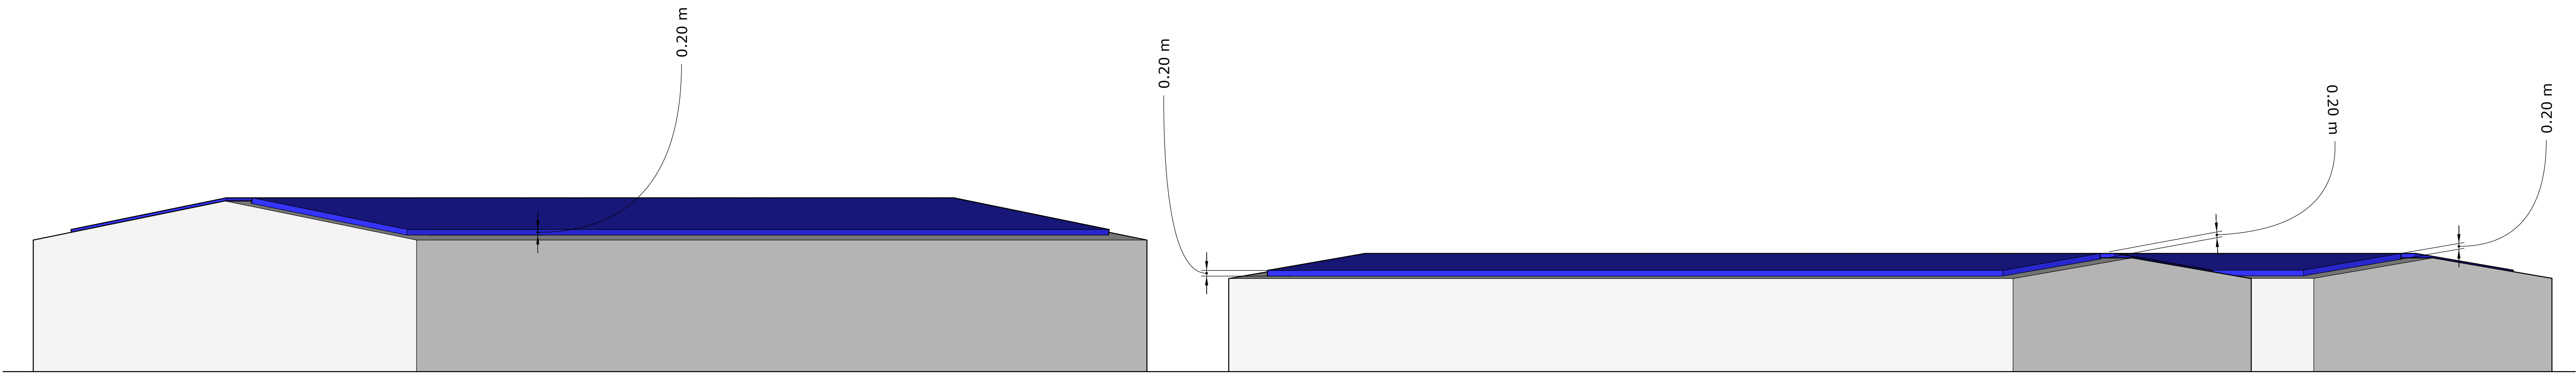

Notes:
Maximum area for proposed solar panels shown in blue

All panel areas a maximum of 200mm from the roof surface

Rev:	Description:	By:
A	Initial design for planning	GM 24/12/2025
B	...	JM
C	...	JM

ZESTEC
Renewable Energy

Project Name	Chemring Countermeasures
Drawing Title	Elevations
Status	Initial
Drawn	GM
Approved	JM
Date	24/12/2025
Scale @ A0	1 : 100

