
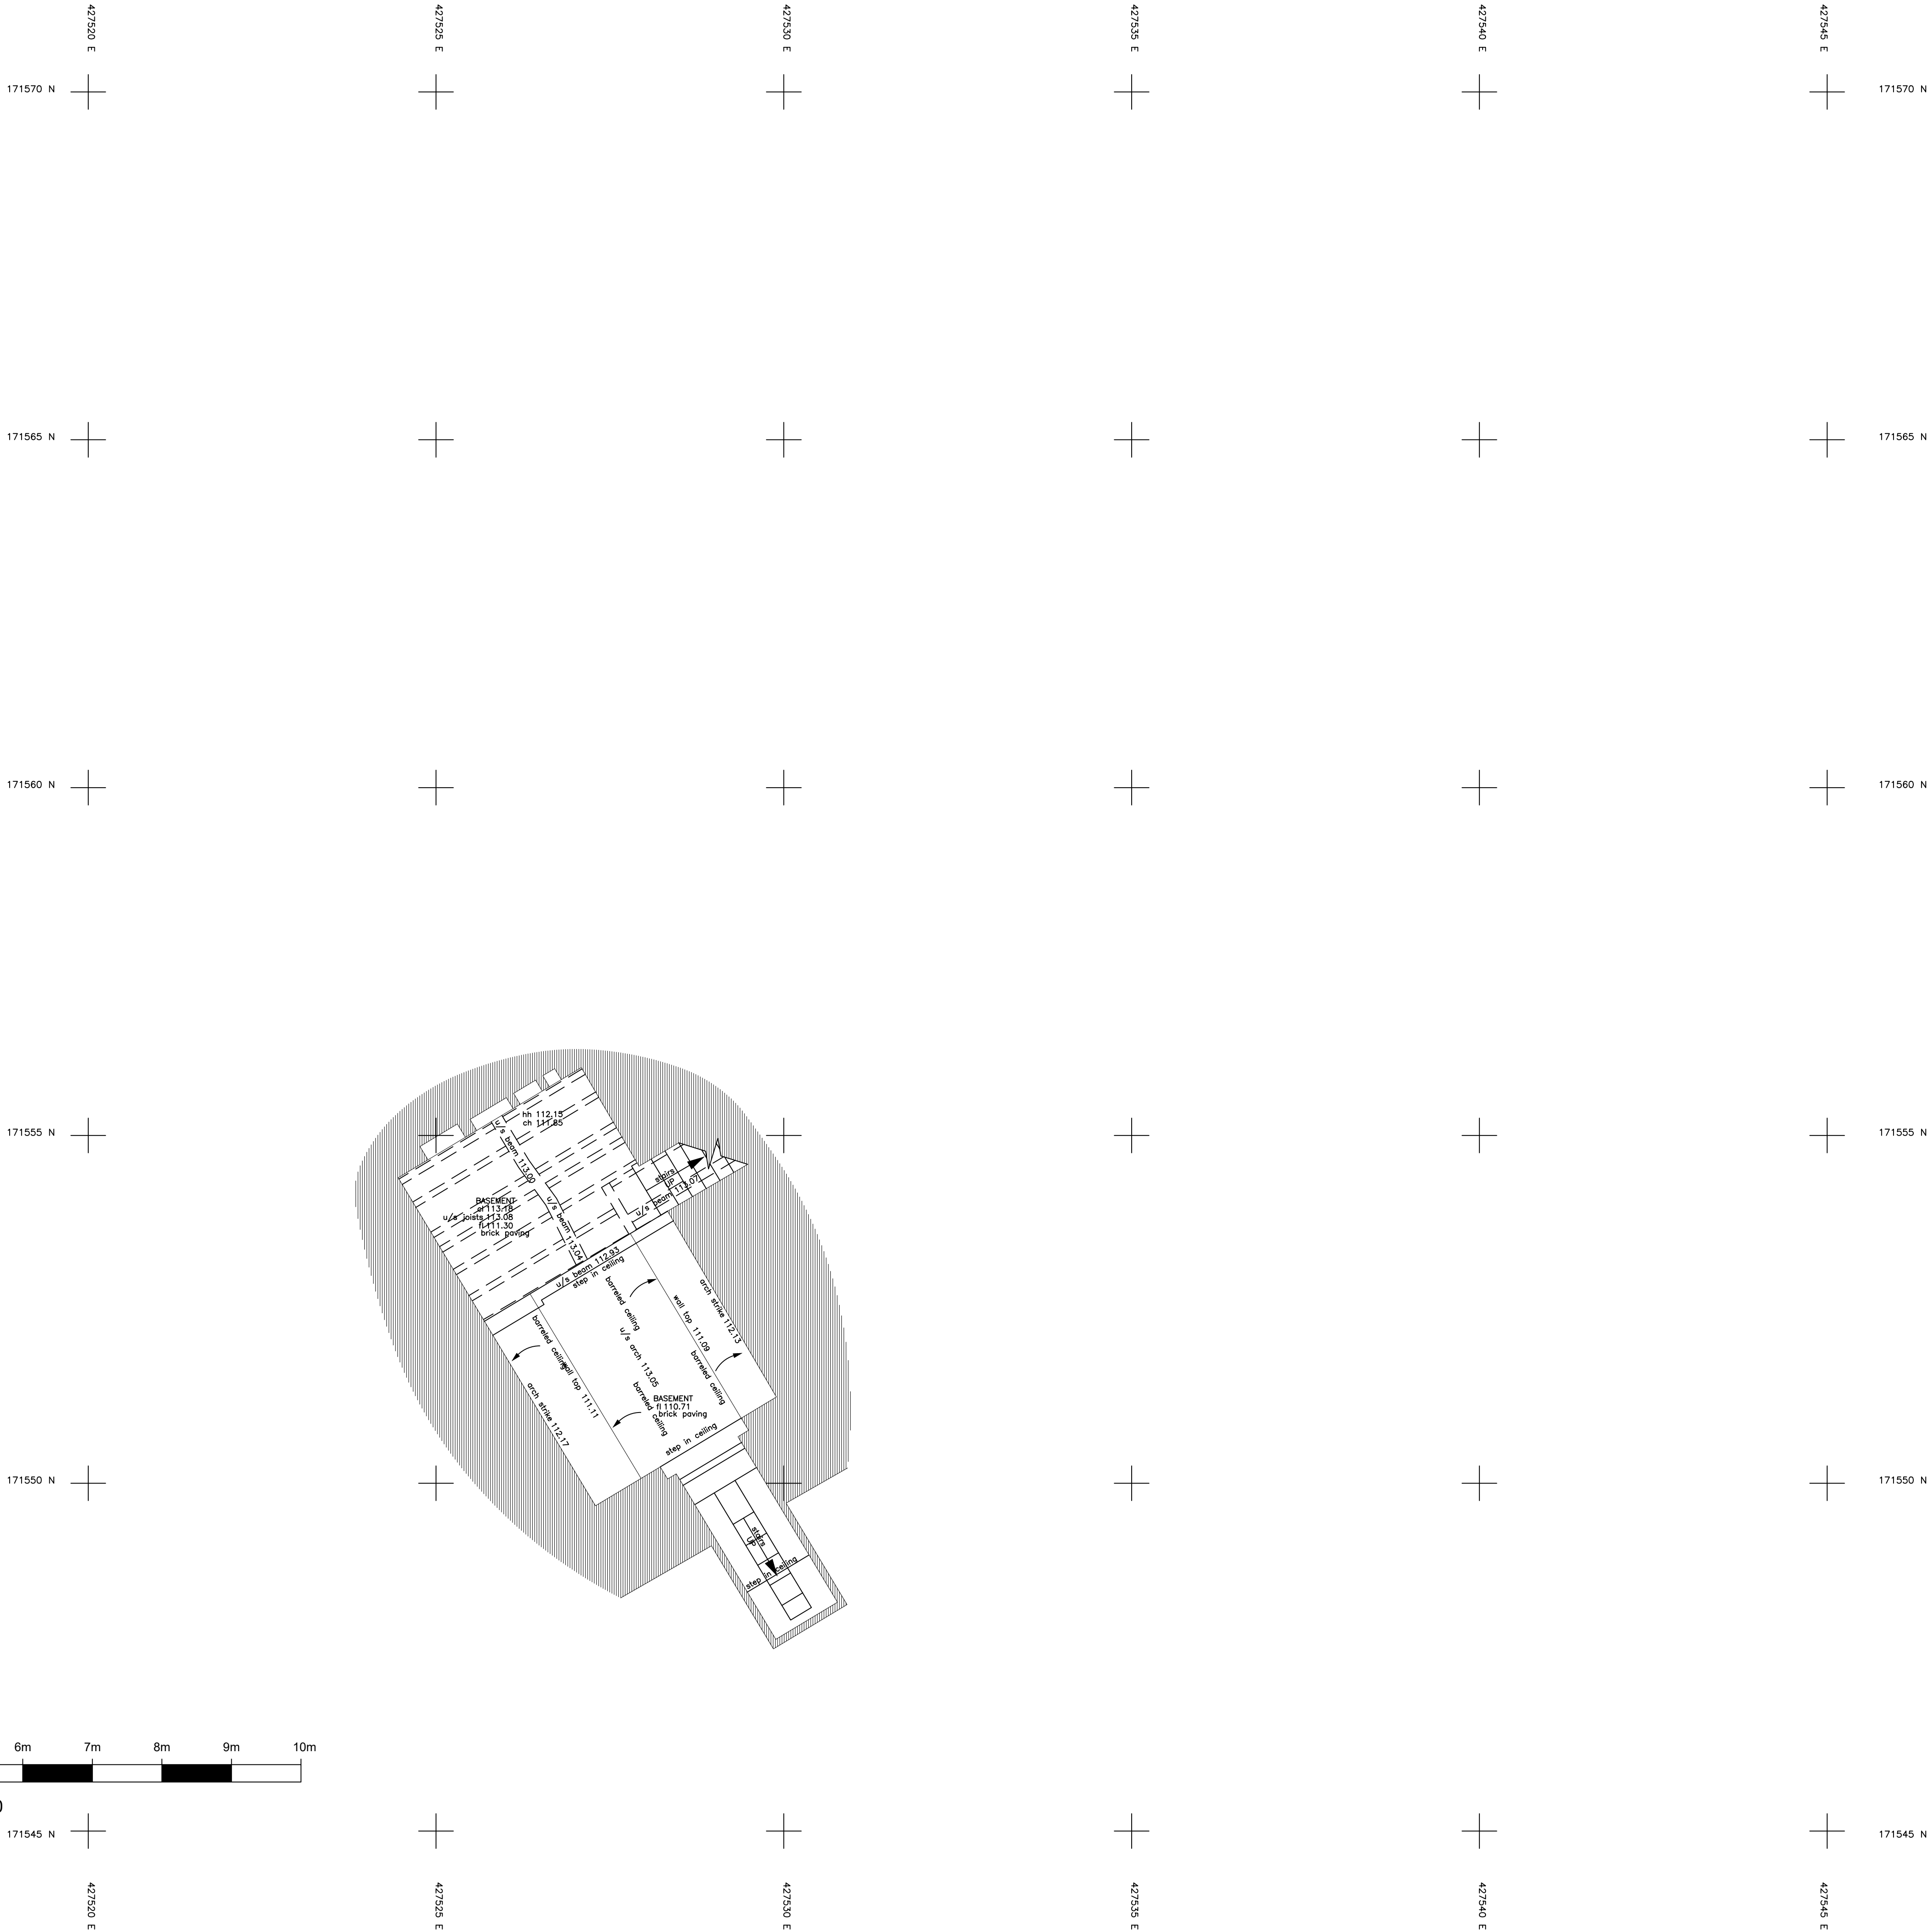
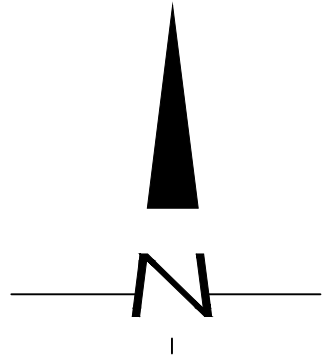


Elevation Locations

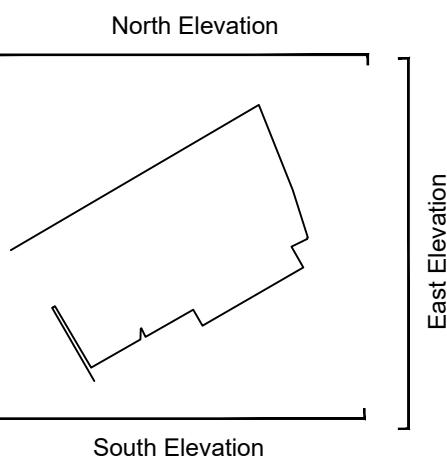


Key

Beam	----
Ceiling	=====
Cupboard/Worktop	=====
Door	=====
Duct/Boxing	=====
Joists/Trusses	-----
Level	00.00
Manhole	○
Overhead	-----
Section	-----
Services	-----
Step/Stairs/Ramps	=====
Wall	=====
Window	=====

Abbreviations

fl = floor level	dh = door head
cl = ceiling level	dc = door cill
fcl = false ceiling level	hh = head height
u/s = underside of	ch = cill height
u/sb = underside of beam	sh = strike height
csu = ceiling slopes up	sph = spring height
mh = manhole cover	ah = apex height

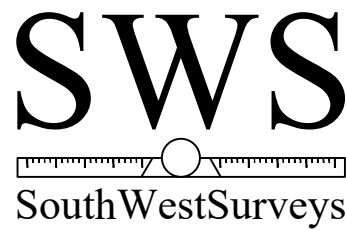

Tel: 01454 501883
Mobile: 07595946495
www.southwestsurveys.co.uk
info@southwestsurveys.co.uk

28 Rudgeway Park
Rudgeway
Bristol
South Glos
BS30 9RU

Drawing Title:

Basement floor plan

Project Name:

1 High Street
Ramsbury , Marlborough, SN8 2PA

Client:

Toby Bartholomew

Agent:

n/a

Site Level Datum

ODN Height

Grid Orientation

OSGB36

Date:

28th April 2025

Scale:

1:50 @ A1

Surveyed By

NW

Drawn By

TW

Sheet ID

SW803212ba

Rev

rev