
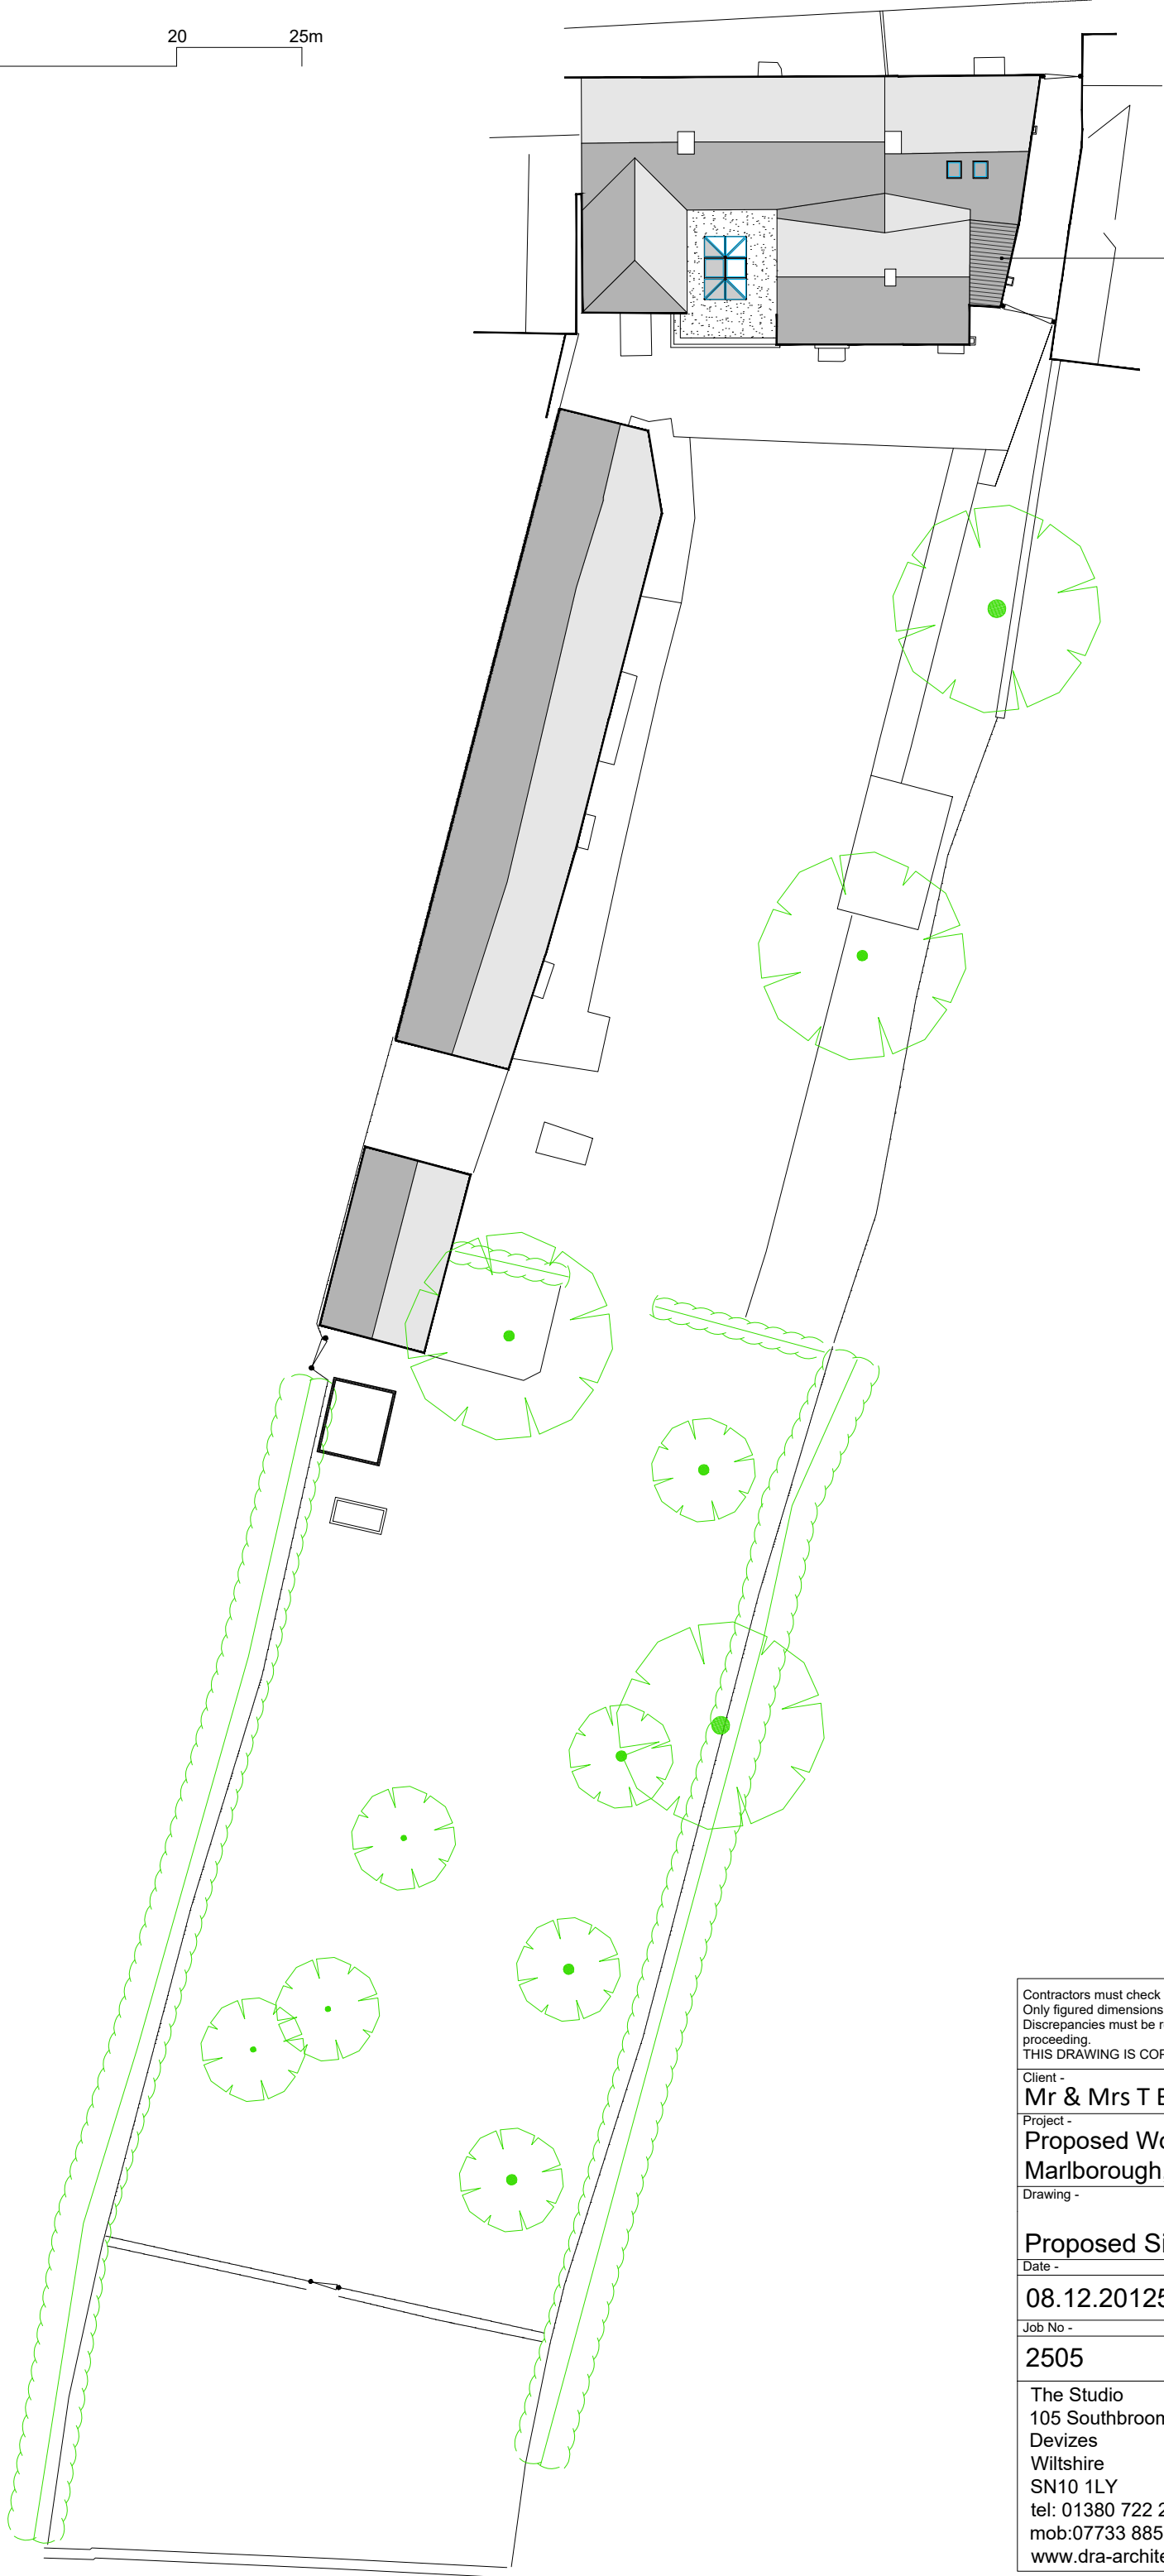


0 5 10 20 25m

 

Replace asbestos
sheeting with natural
slate

Contractors must check all dimensions on site.
Only figured dimensions are to be worked from.
Discrepancies must be reported to the Architect before
proceeding.
THIS DRAWING IS COPYRIGHT©

Client -
Mr & Mrs T Bartholomew

Project -
**Proposed Works at 1 High Street
Marlborough, SN8 2PA**

Drawing -

Proposed Site Plan

Date -	By -	Scale -	REV -
08.12.2012	NK	1:250 @A3	--
Job No -	CHKD -	Drawing No -	
2505	CL	PL-001	

The Studio
105 Southbroom Road
Devizes
Wiltshire
SN10 1LY
tel: 01380 722 204
mob:07733 885 770
www.dra-architects.co.uk

