



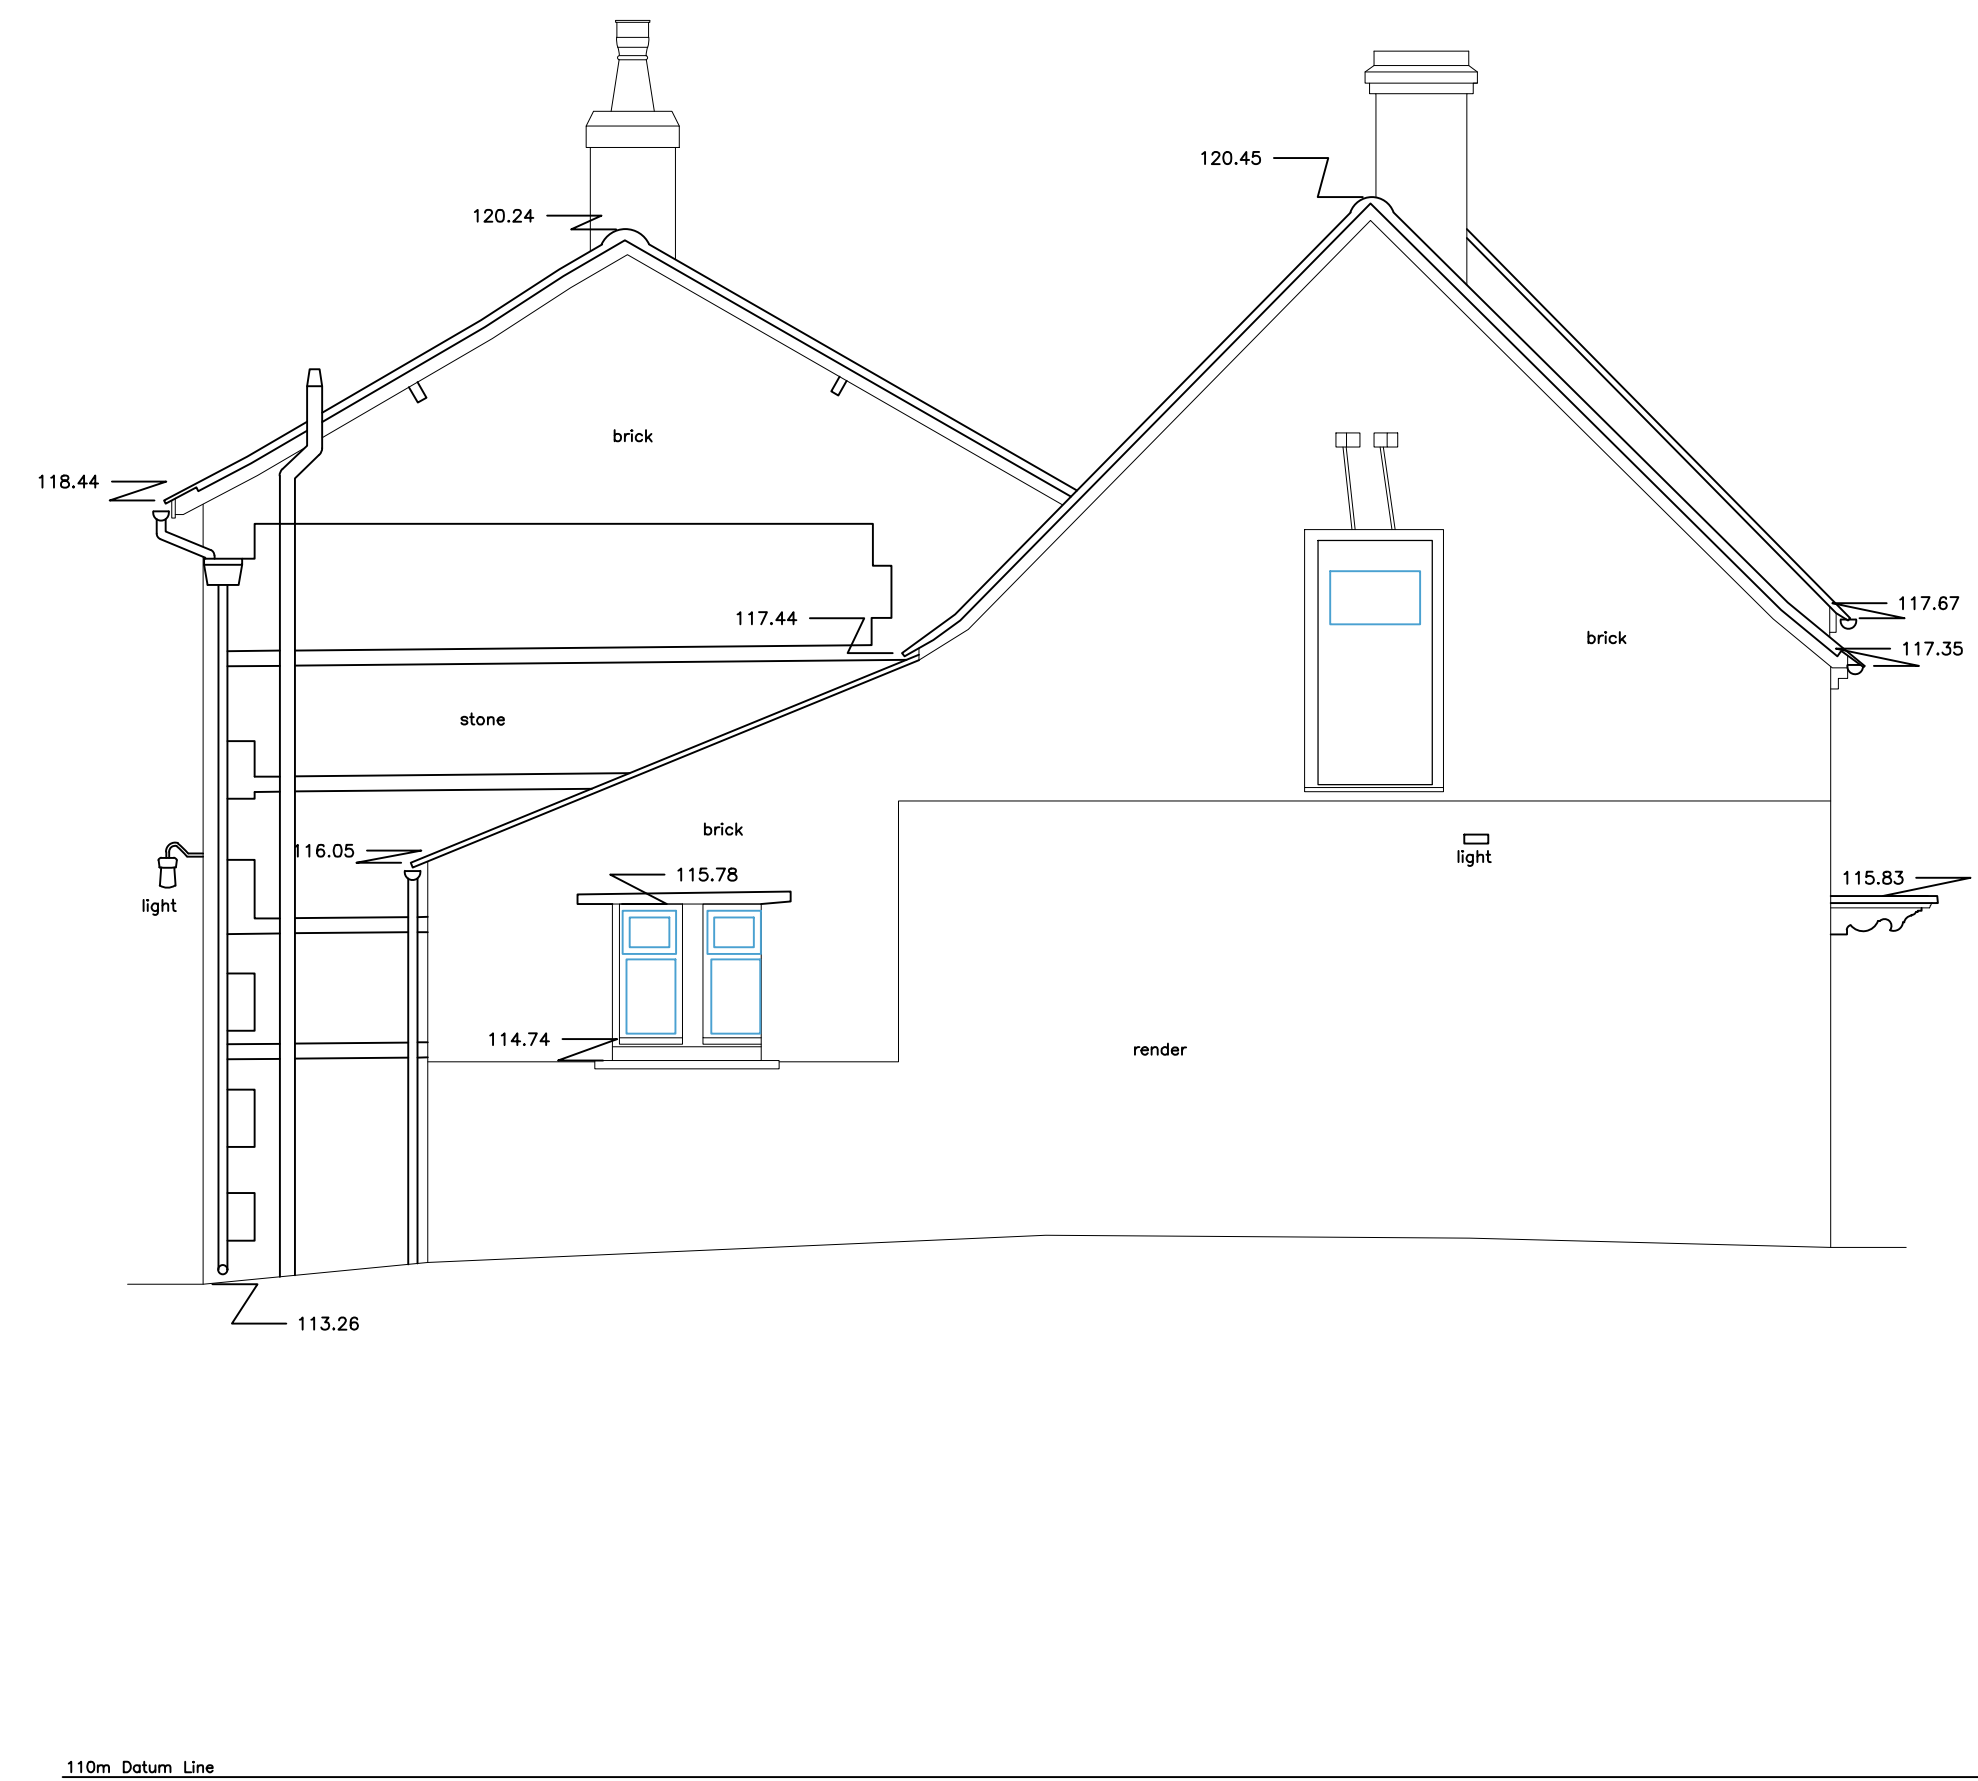


SOUTH ELEVATION

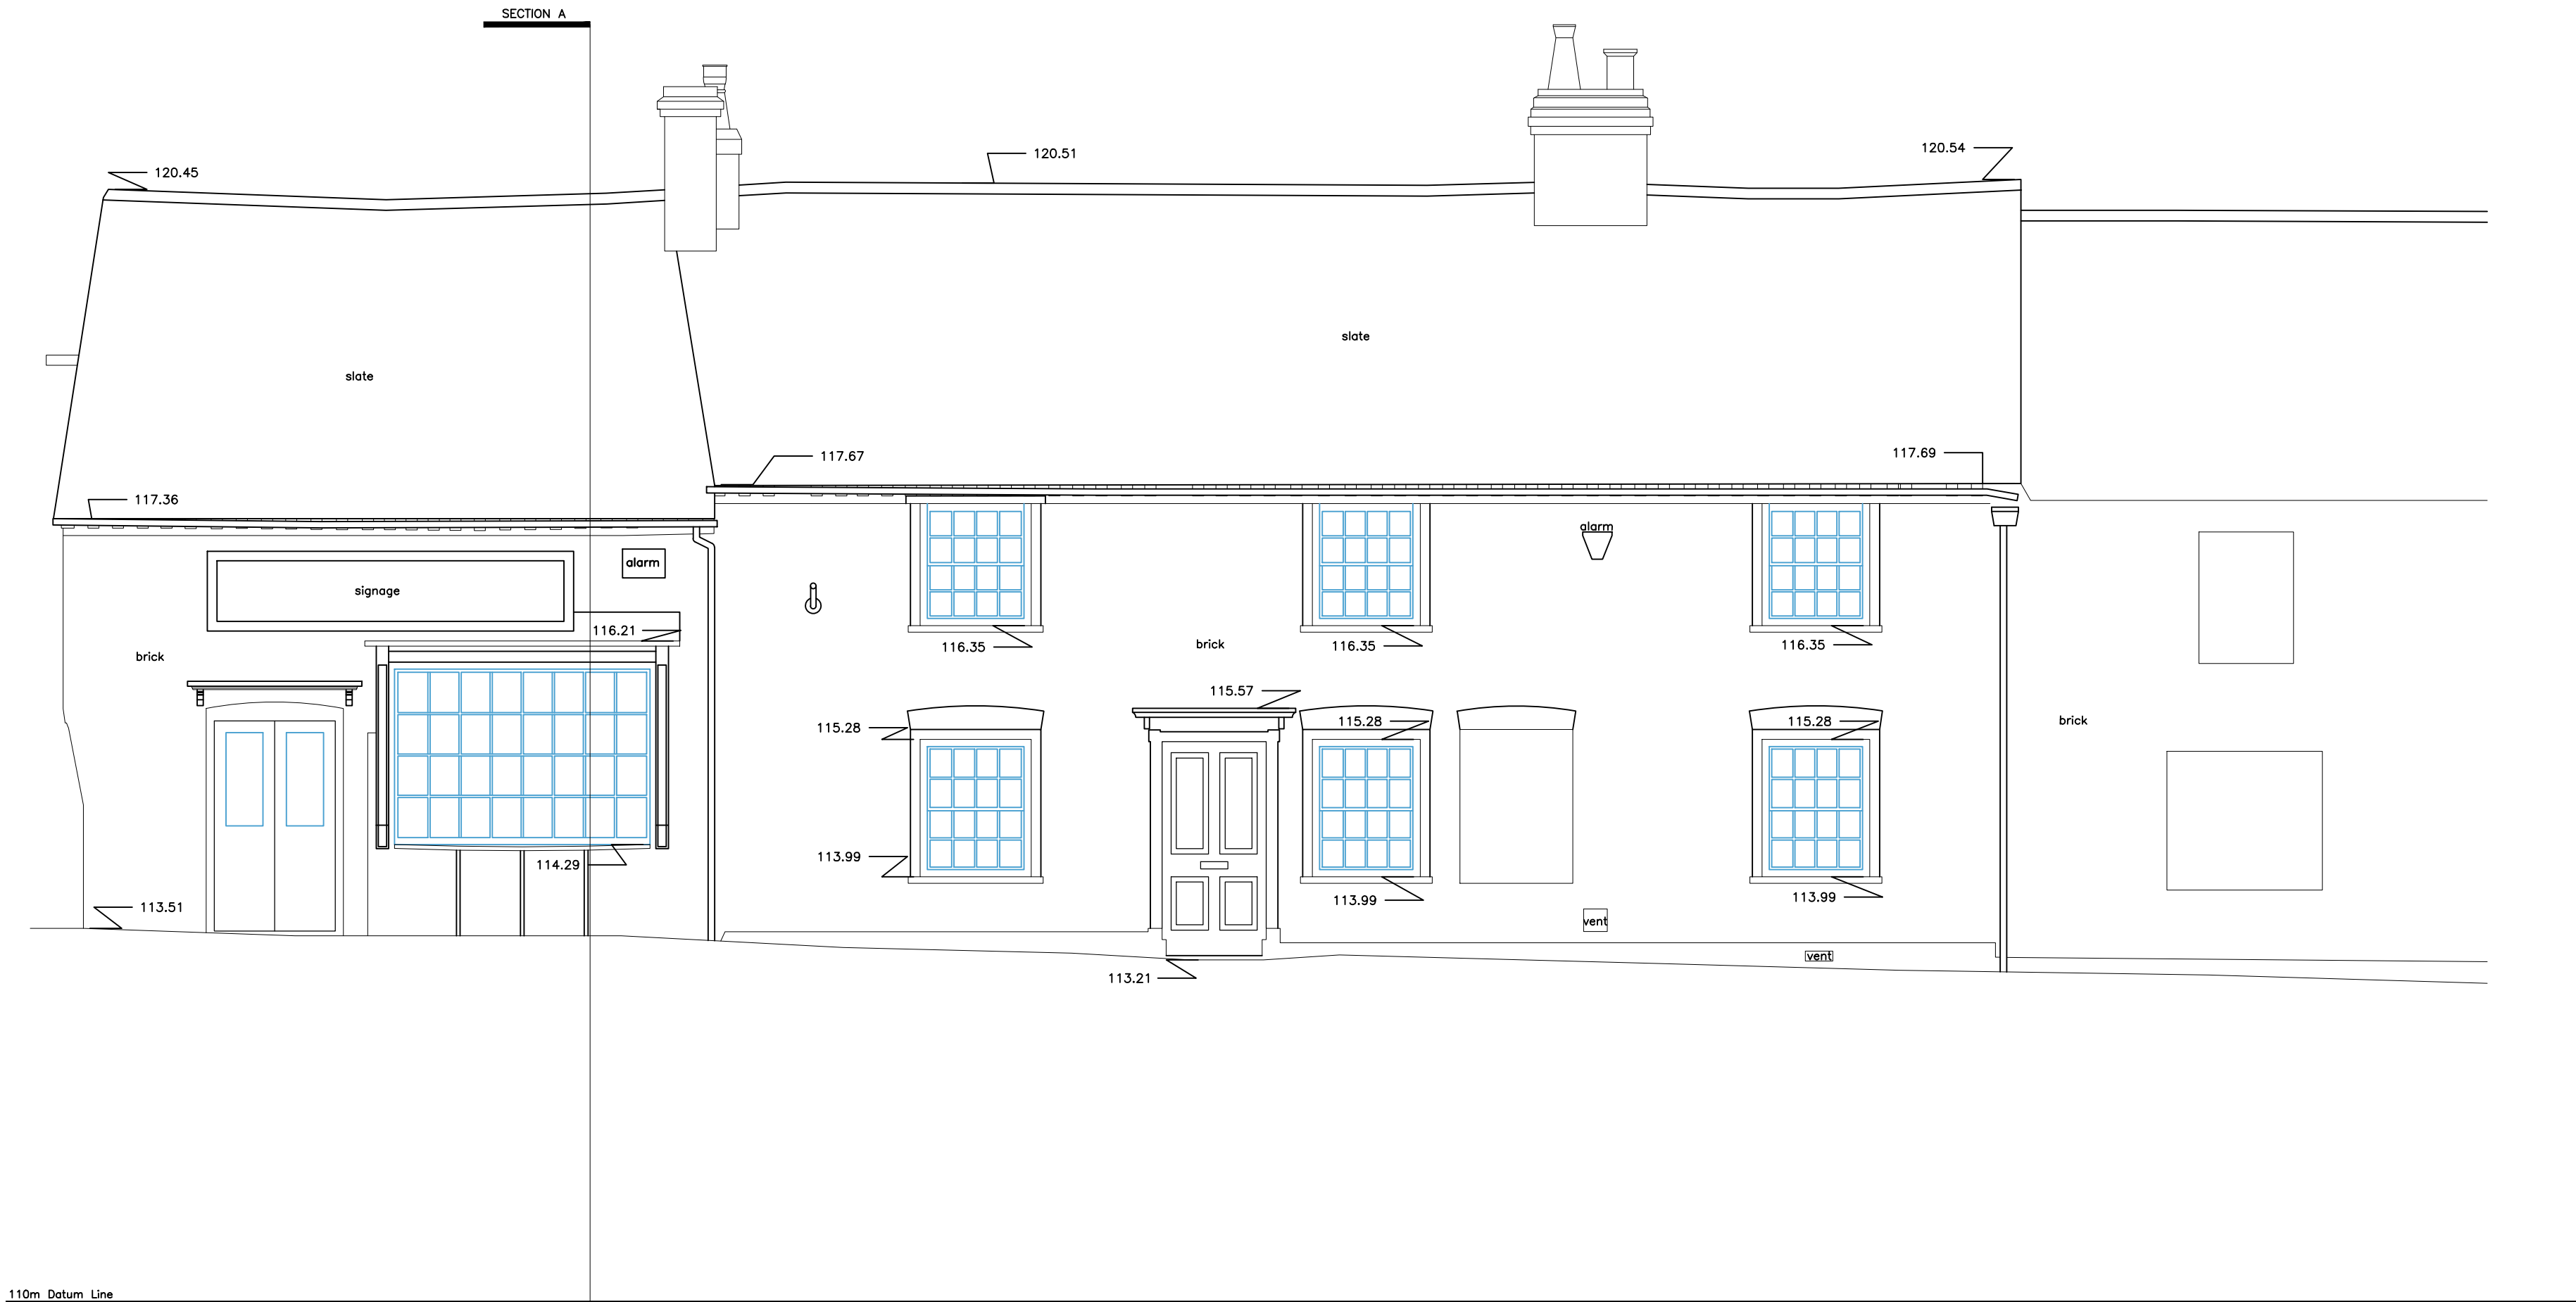

EAST ELEVATION



NORTH ELEVATION

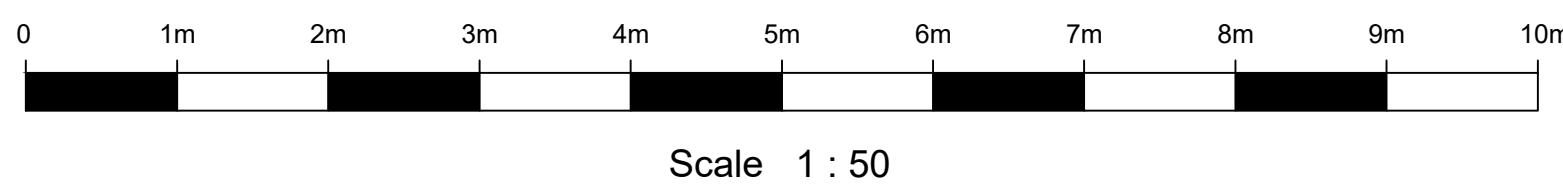

Elevation Locations	
Key	
Beam	---
Ceiling	----
Customer/Worktop	=====
Door	
Drain/Roofing	~~~~~
Joist/Timber	=====
Level	=====
Manhole	00.00
Overhead	0
Section	=====
Services	=====
Step/Stairs/Ramps	=====
Wall	=====
Window	=====
Abbreviations	
fl = floor level	dh = door head
cl = ceiling level	dc = door cill
fd = false ceiling level	th = head height
ulb = underside of	ch = cill height
ulsb = underside of beam	sh = strike height
csu = ceiling slopes up	sph = spring height
mh = manhole cover	ah = apex height

SWS	
SouthWestSurveys	
Tel: 01454 501683 Mobile: 0755948456 www.southwestsurveys.co.uk info@southwestsurveys.co.uk	
28 Parkway Park Rugby Warwick CV21 3JY	
Drawing Title: Elevations	
Project Name: 1 High Street Ramsbury, Marlborough, SNR 2PA	
Client: Toby Bartholomew Agent: N/A	
Site Level Datum: OSN Height	Grid Orientation OSN (N)
Date: 3rd April 2023	Scale: 1:50 (A3)
Surveyed By: SW	Drawn By: SW
Sheet ID: SW00000001	Rev: 01