




SCALE 1:1250@A4

Note: Scale will measure 8cm when printed to correct scale




SCALE 1:500@A4


Note: Scale will measure 10cm when printed to correct size

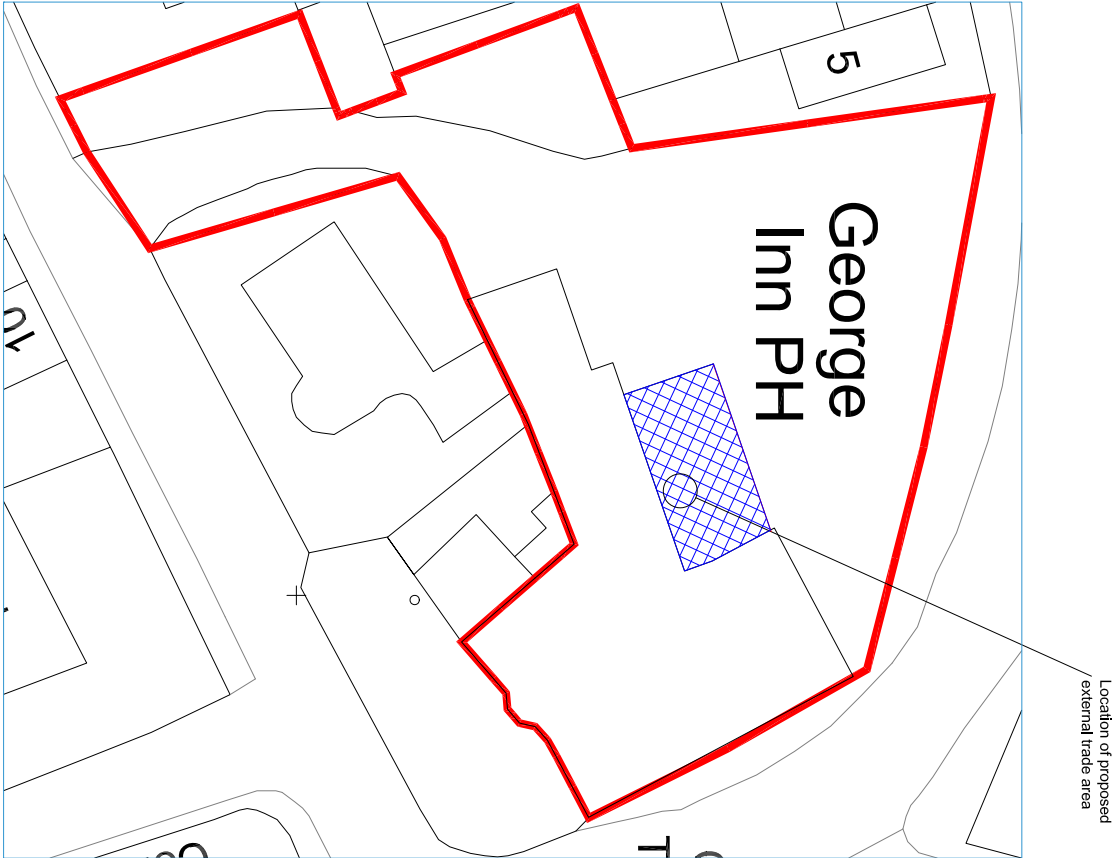


Site Plan
Site boundary marked by solid red line

 

SCALE 1:500

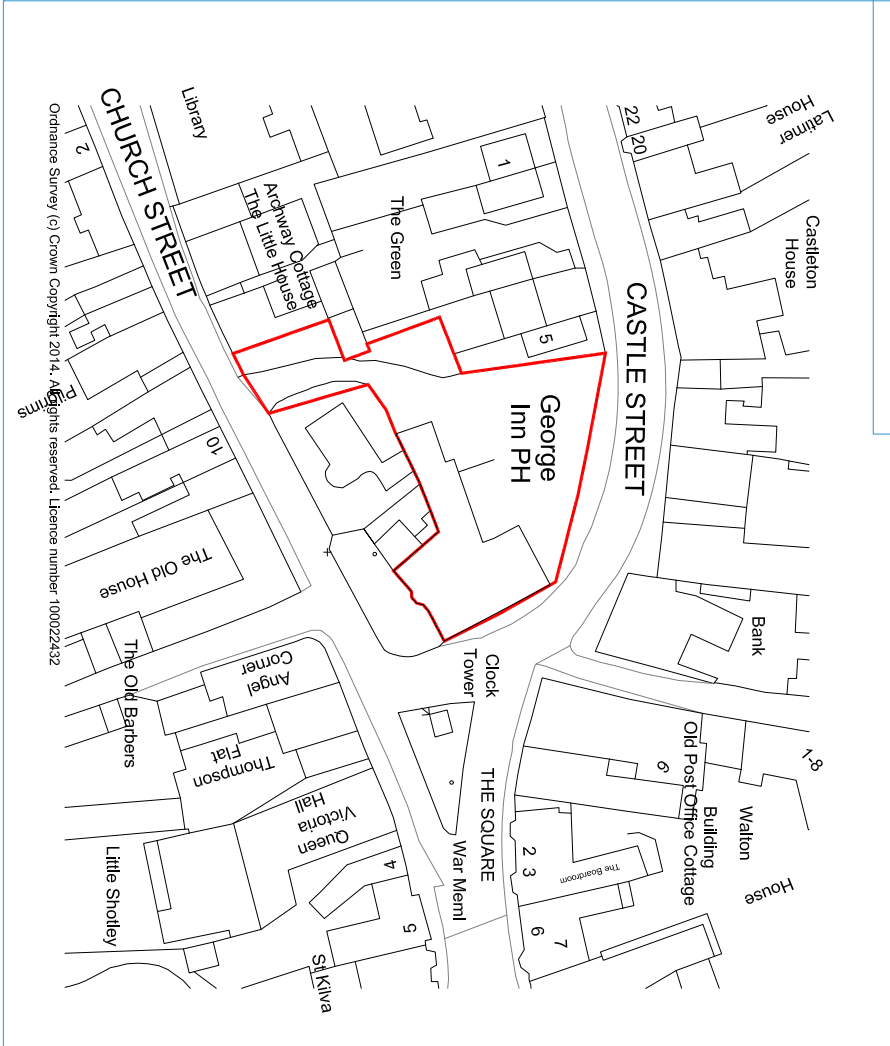

Location Plan
Site boundary marked by solid red line

 

SCALE 1:1250

Rev : -	Note :	Date :
1.1 THIS INFORMATION IS NOT INTENDED TO PROVIDE A FULL SPECIFICATION OF WORKS & SHOULD BE READ IN CONJUNCTION WITH A SURVEY, SCHEME DRAWINGS & TENDER DOCUMENT. 1.2 ALL WORKS TO COMPLY WITH CURRENT BUILDING REGULATIONS & LOCAL AUTHORITY REQUIREMENTS. 1.3 ELECTRICAL INSTALLATIONS MUST COMPLY WITH THE 18TH EDITION REGULATIONS FOR THE ELECTRICAL EQUIPMENT OF BUILDINGS & APPROPRIATE. 1.4 DIMENSIONS TO BE CHECKED ON SITE. 1.5 ANY FURTHER INFORMATION OR QUERIES ARISING FROM THIS DRAWING SHOULD BE ADDRESSED TO ZC design.		
Project Title: Hall & Woodhouse - Business Partner The George Inn, Mere		
Drawing Title: LOCATION & SITE PLAN		
Project Address: The Square Mere Warminster BA12 6DR	Drawing Number: ZCD50905 - 01	Rev: -
Sheet No: 1 of 1	Paper Size: A4	Date: 24.09.25
Client: ZC Design Consultants Ltd 7 Edison Buildings Coventry, CV1 4JA www.zcdesign.co.uk		
Scale UoM: 1:500 & 1:1250		
 ZC DESIGN		